

 




1. ALL DIMENSIONS ARE IN MILLIMETRES AND LEVELS IN METERS UNLESS OTHERWISE SPECIFIED. ALL MEASUREMENTS SHOULD BE VERIFIED ON SITE PRIOR TO WORKS BEING UNDERTAKEN
2. THIS DRAWING IS TO BE READ IN CONJUNCTION WITH ALL OTHER RELATED DRAWINGS AND SPECIFICATIONS.

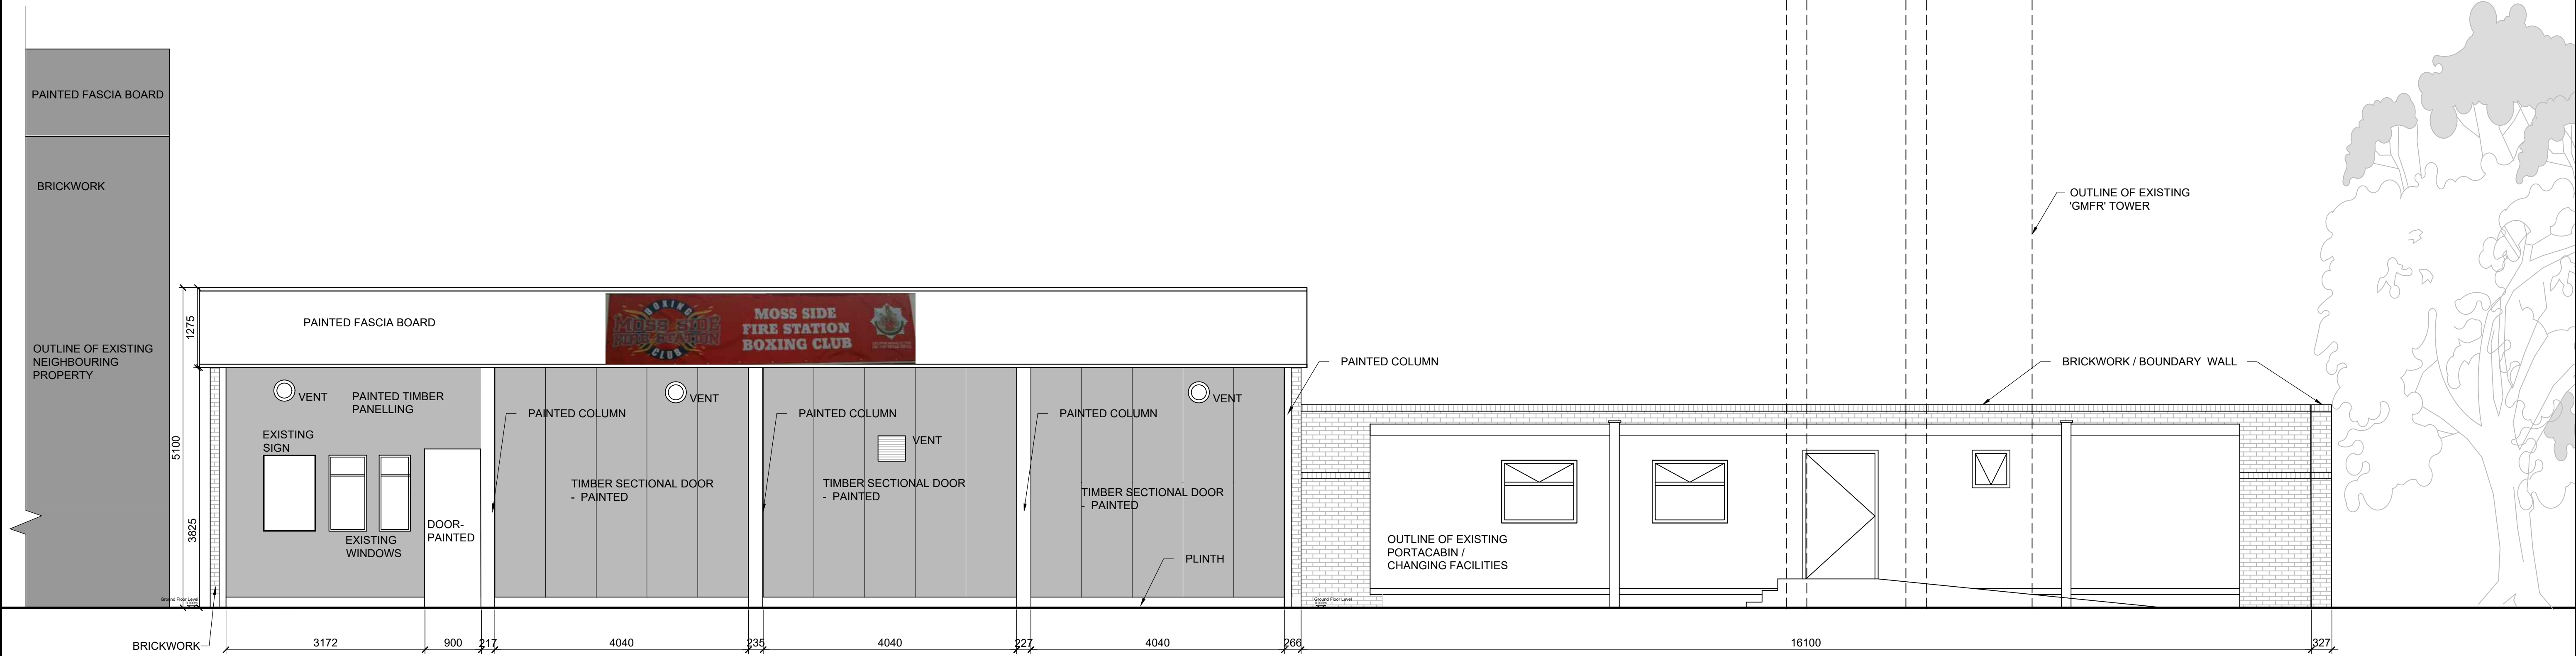


EXISTING FRONT ELEVATION (BB)
SCALE 1:50

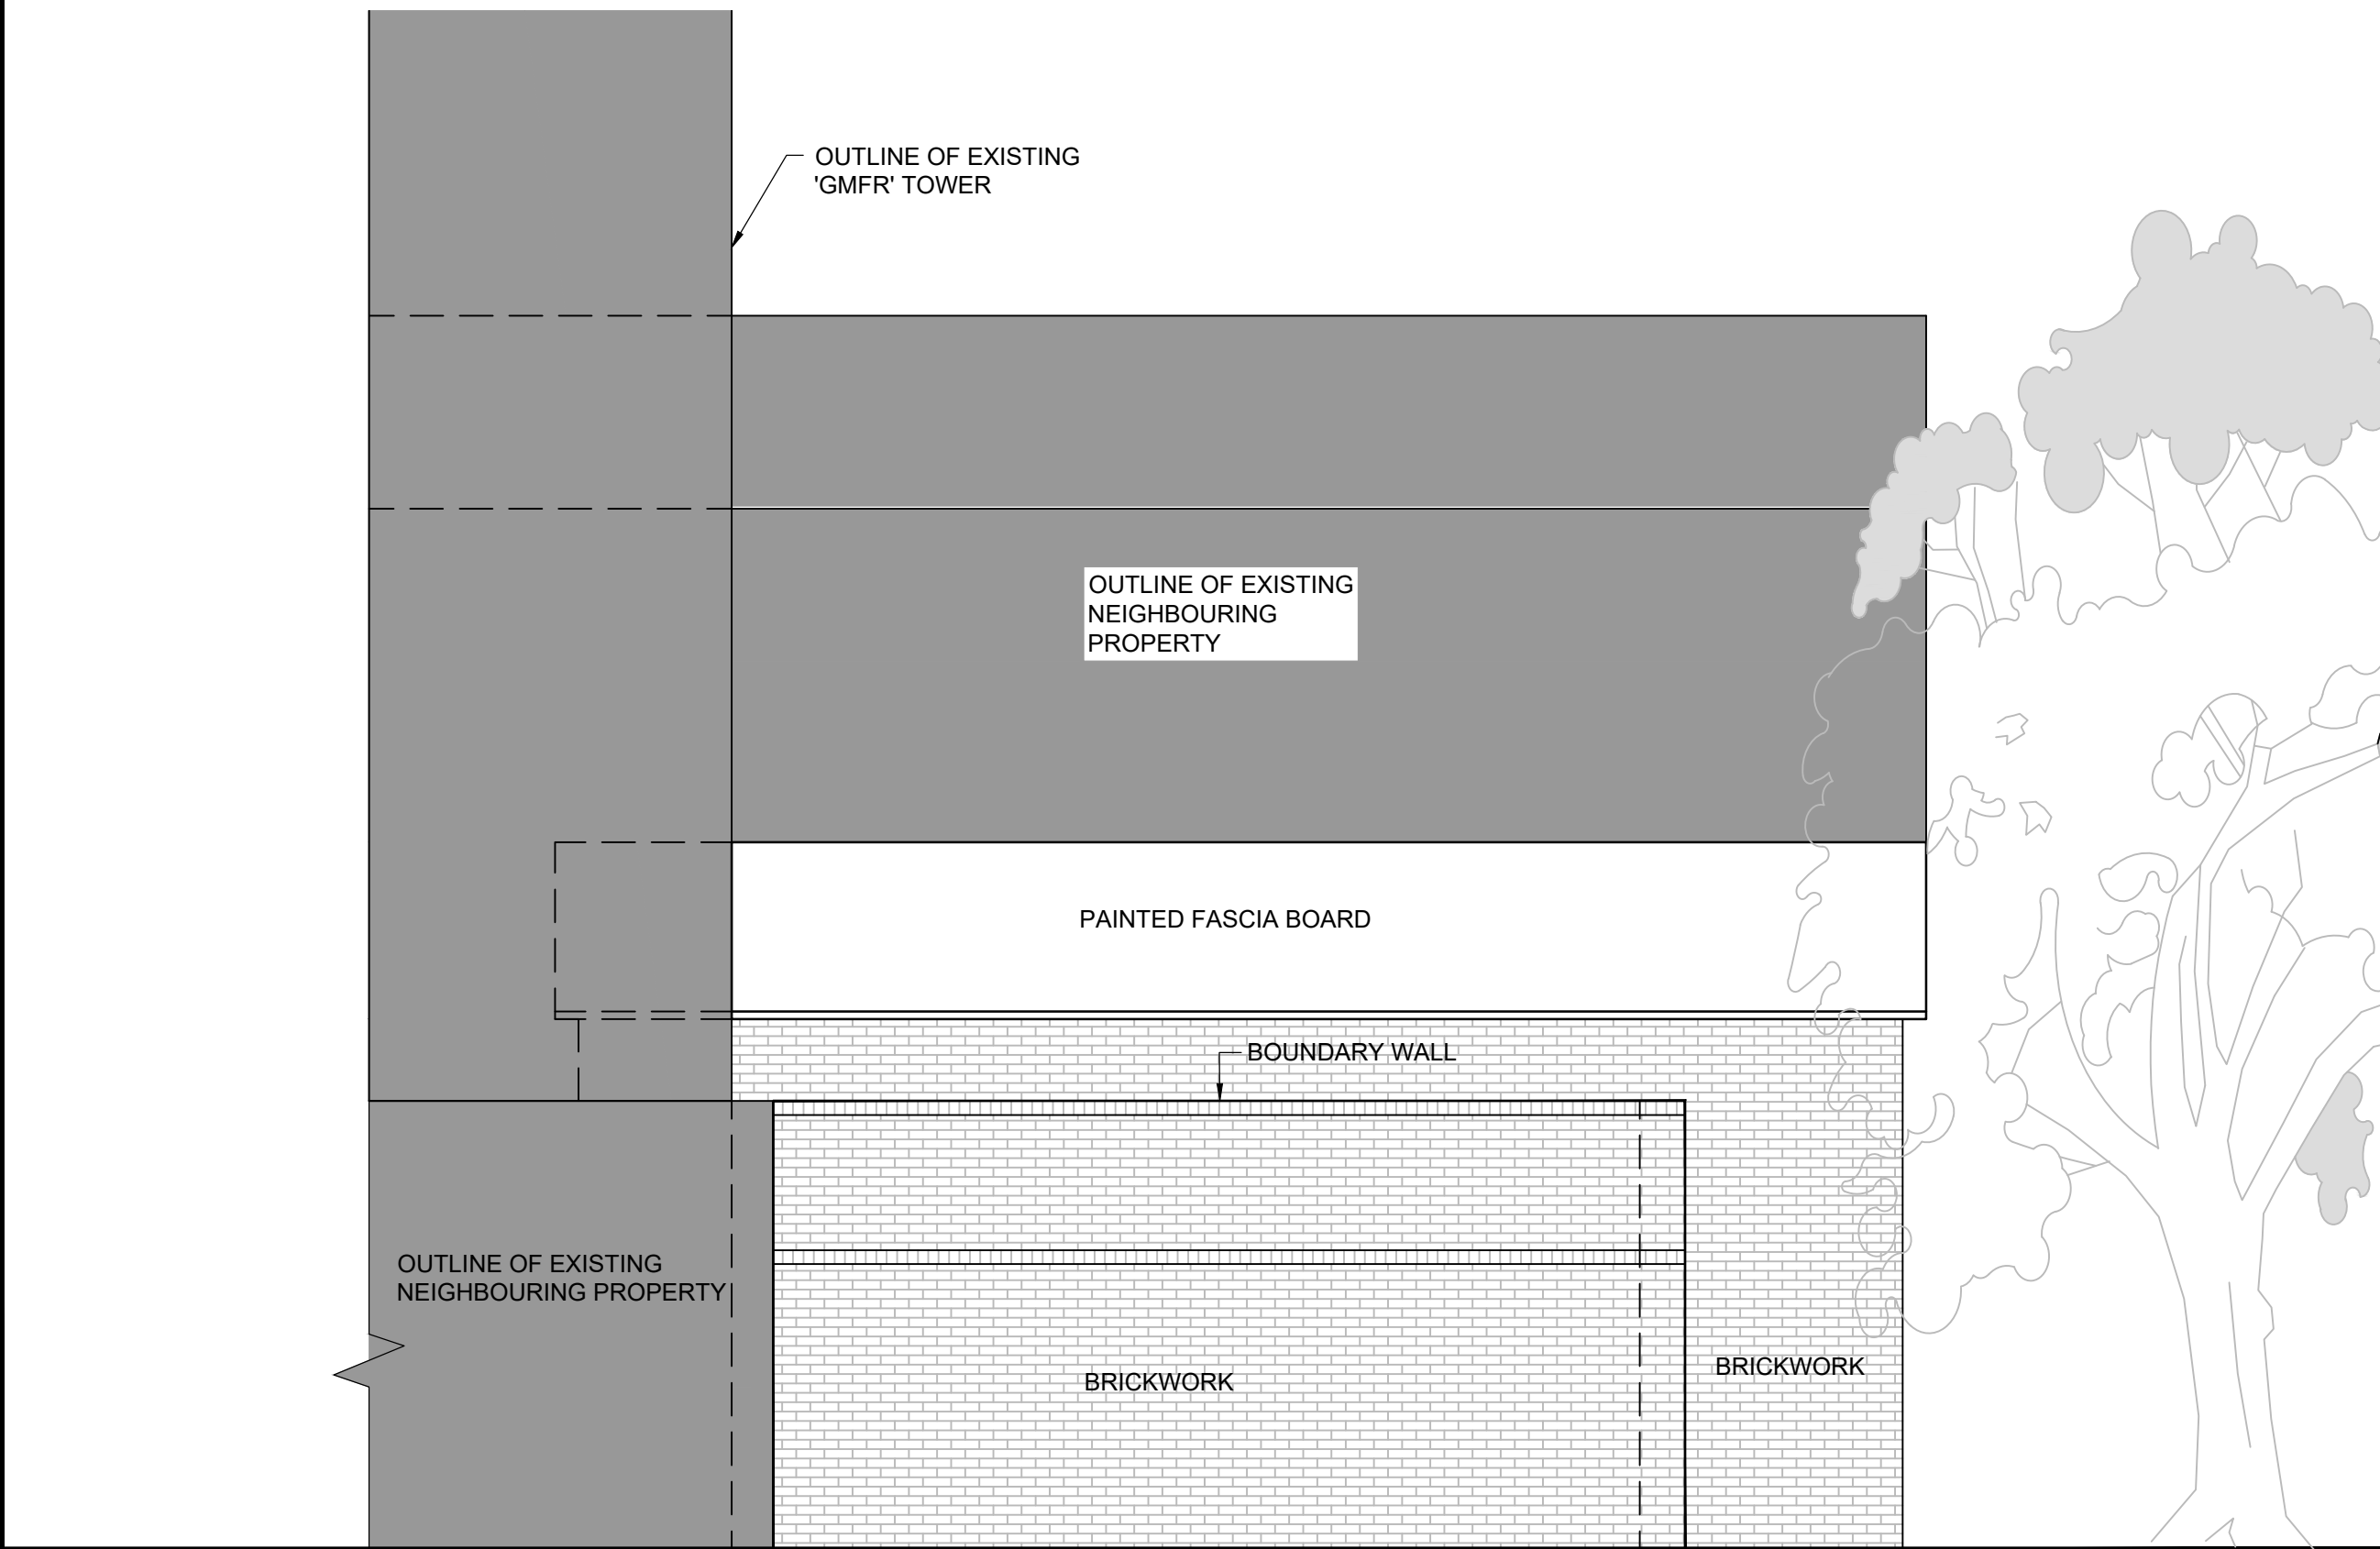

EXISTING SIDE ELEVATION (CC)
SCALE 1:50

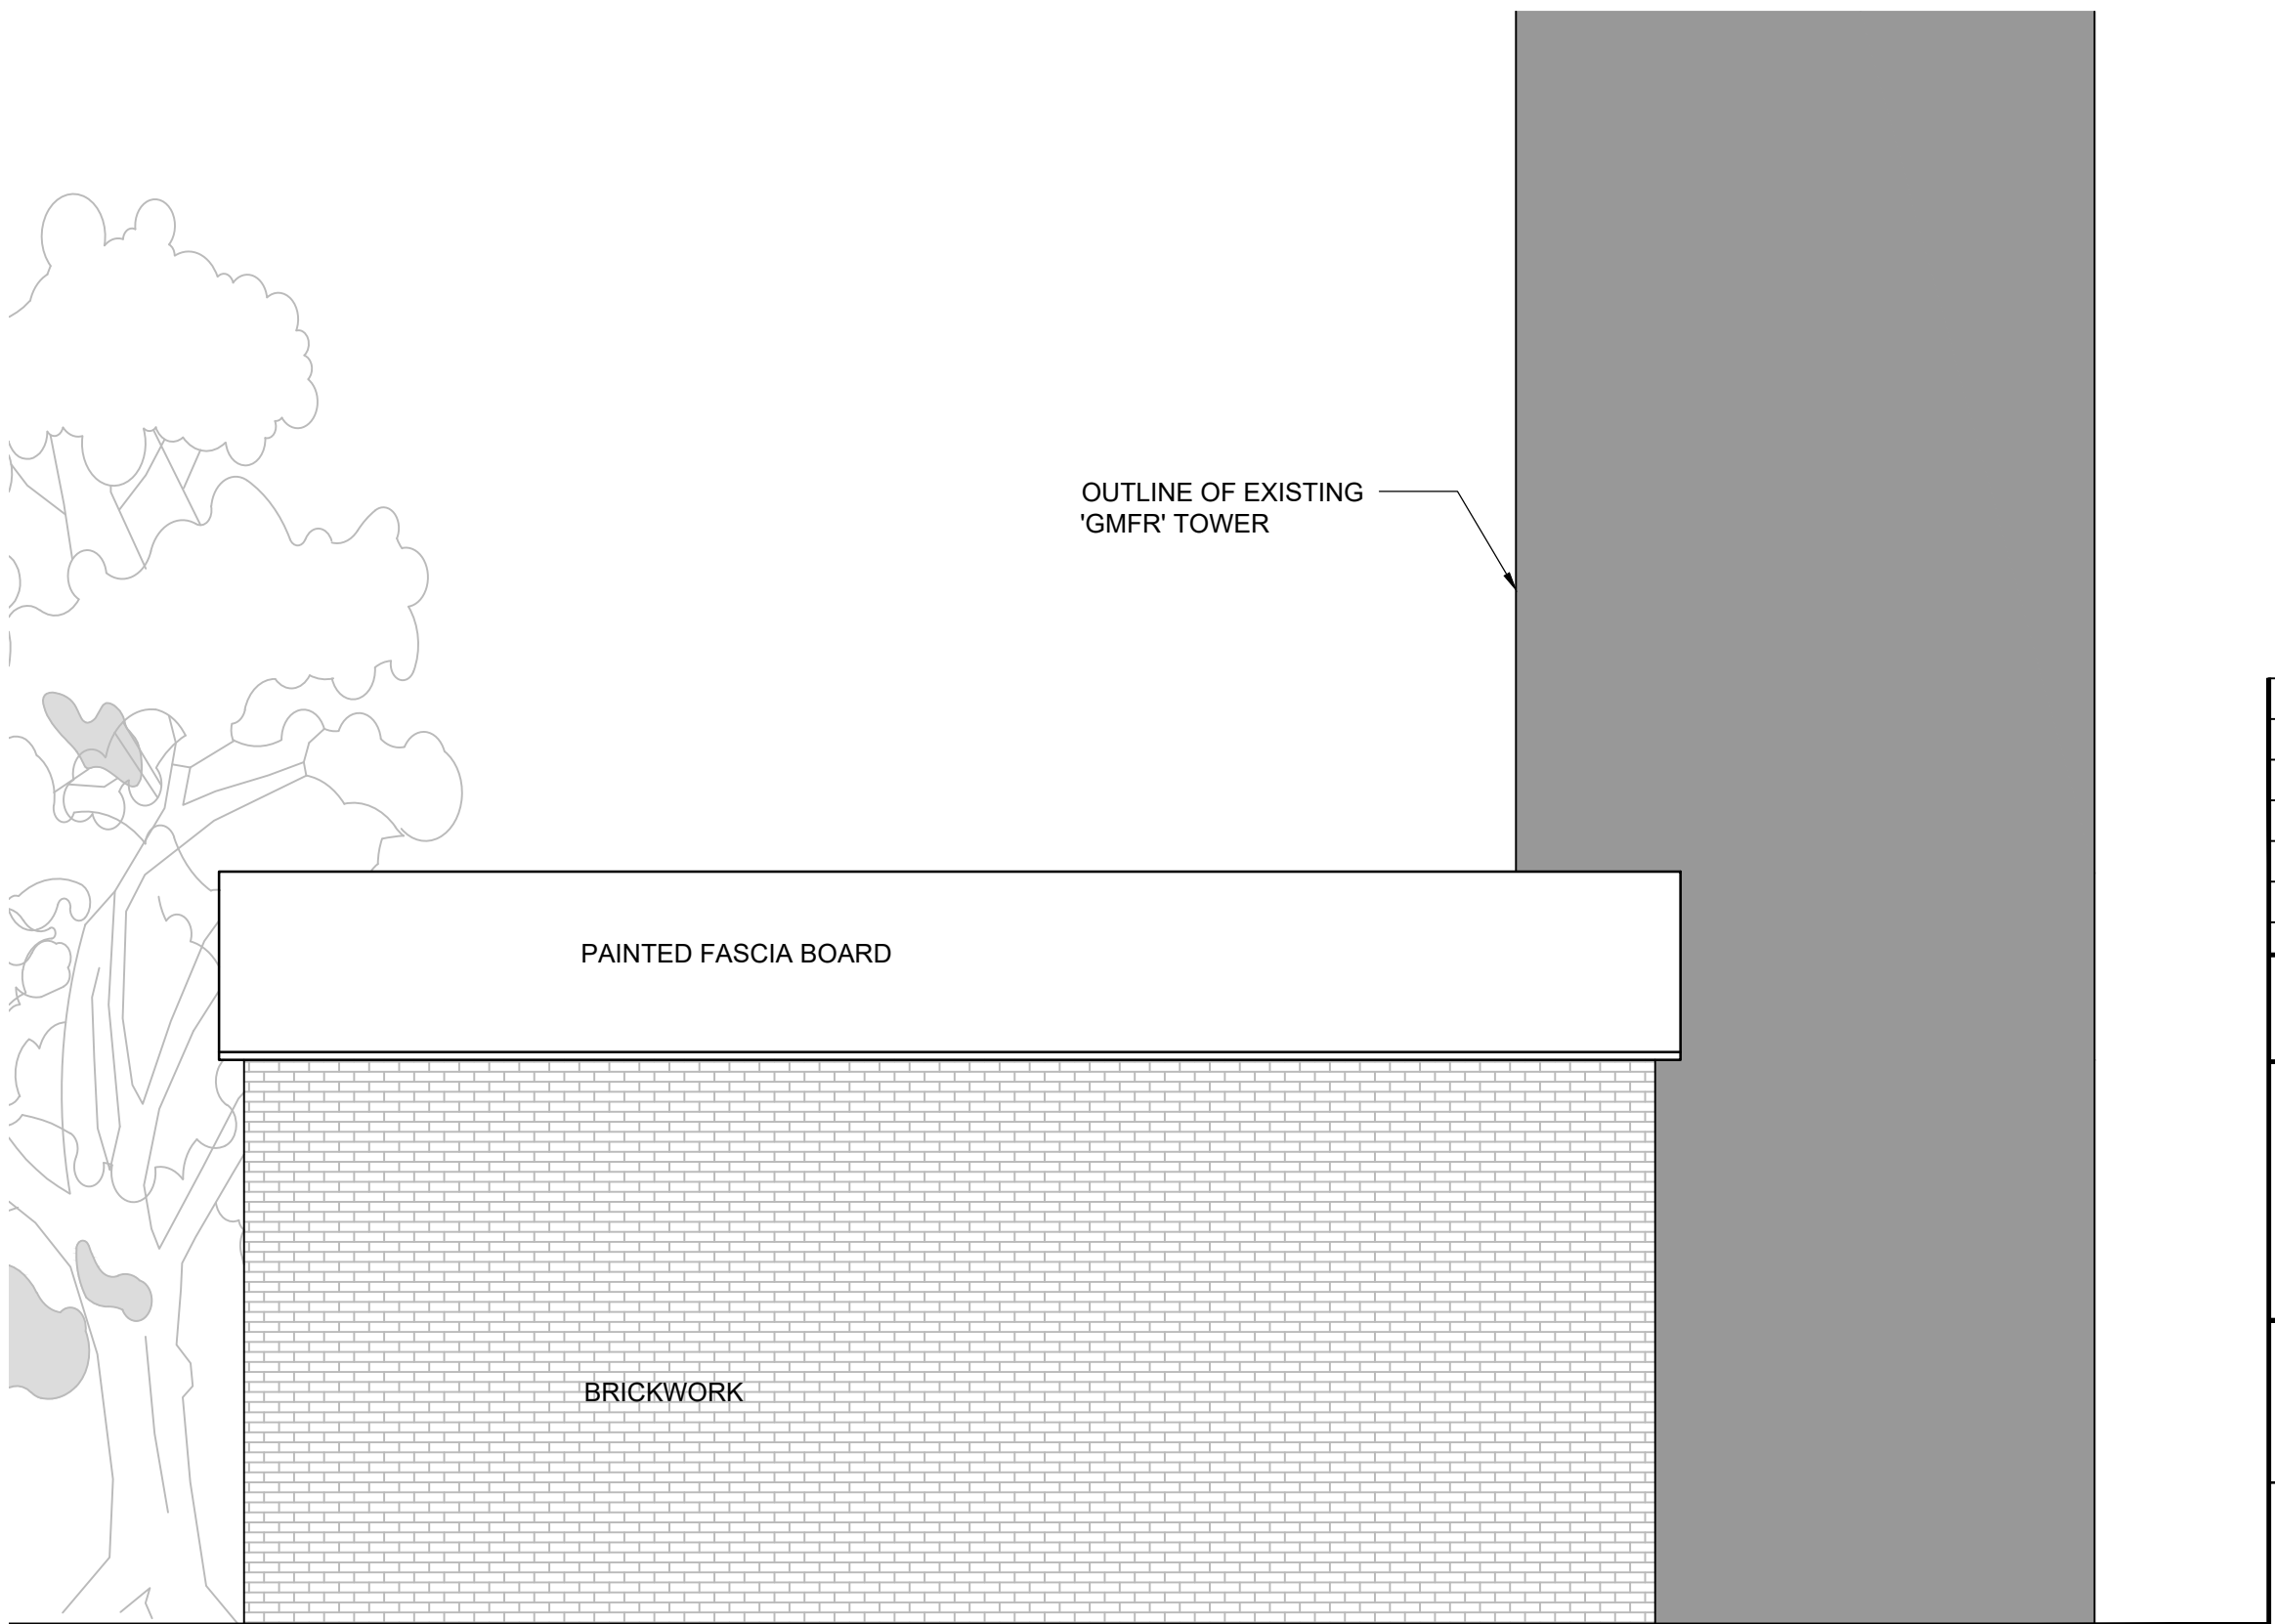 

EXISTING SIDE ELEVATION (DD)
SCALE 1:50

 

P01	NOV'21	ES	FIRST ISSUE FOR COMMENTS					SH	SH
REV.	DATE	DRAWN	DESCRIPTION					CHKD	APPRD
STATUS DESCRIPTION								STATUS	
FOR PLANNING								S2	



Brook House
Weybrook Road,
Manchester M19 2QD
+44 (0)161 432 9977 | www.hbl.ltd
Consulting Civil & Structural Engineers

PROJECT
MOSS SIDE FIRE STATION BOXING CLUB

DRAWING TITLE
**EXISTING ELEVATIONS
SHEET 1 OF 2**

CLIENT
MOSS SIDE FIRE STATION BOXING CLUB

HBL REF. 5468	SCALE(S) 1:50	DATE NOV21
------------------	------------------	---------------

DRAWN ES	CHECKED SH	APPROVED SH
-------------	---------------	----------------

DRAWING No. 5468-HBL-XX-XX-DR-C-0003	REV. P01
---	-------------