
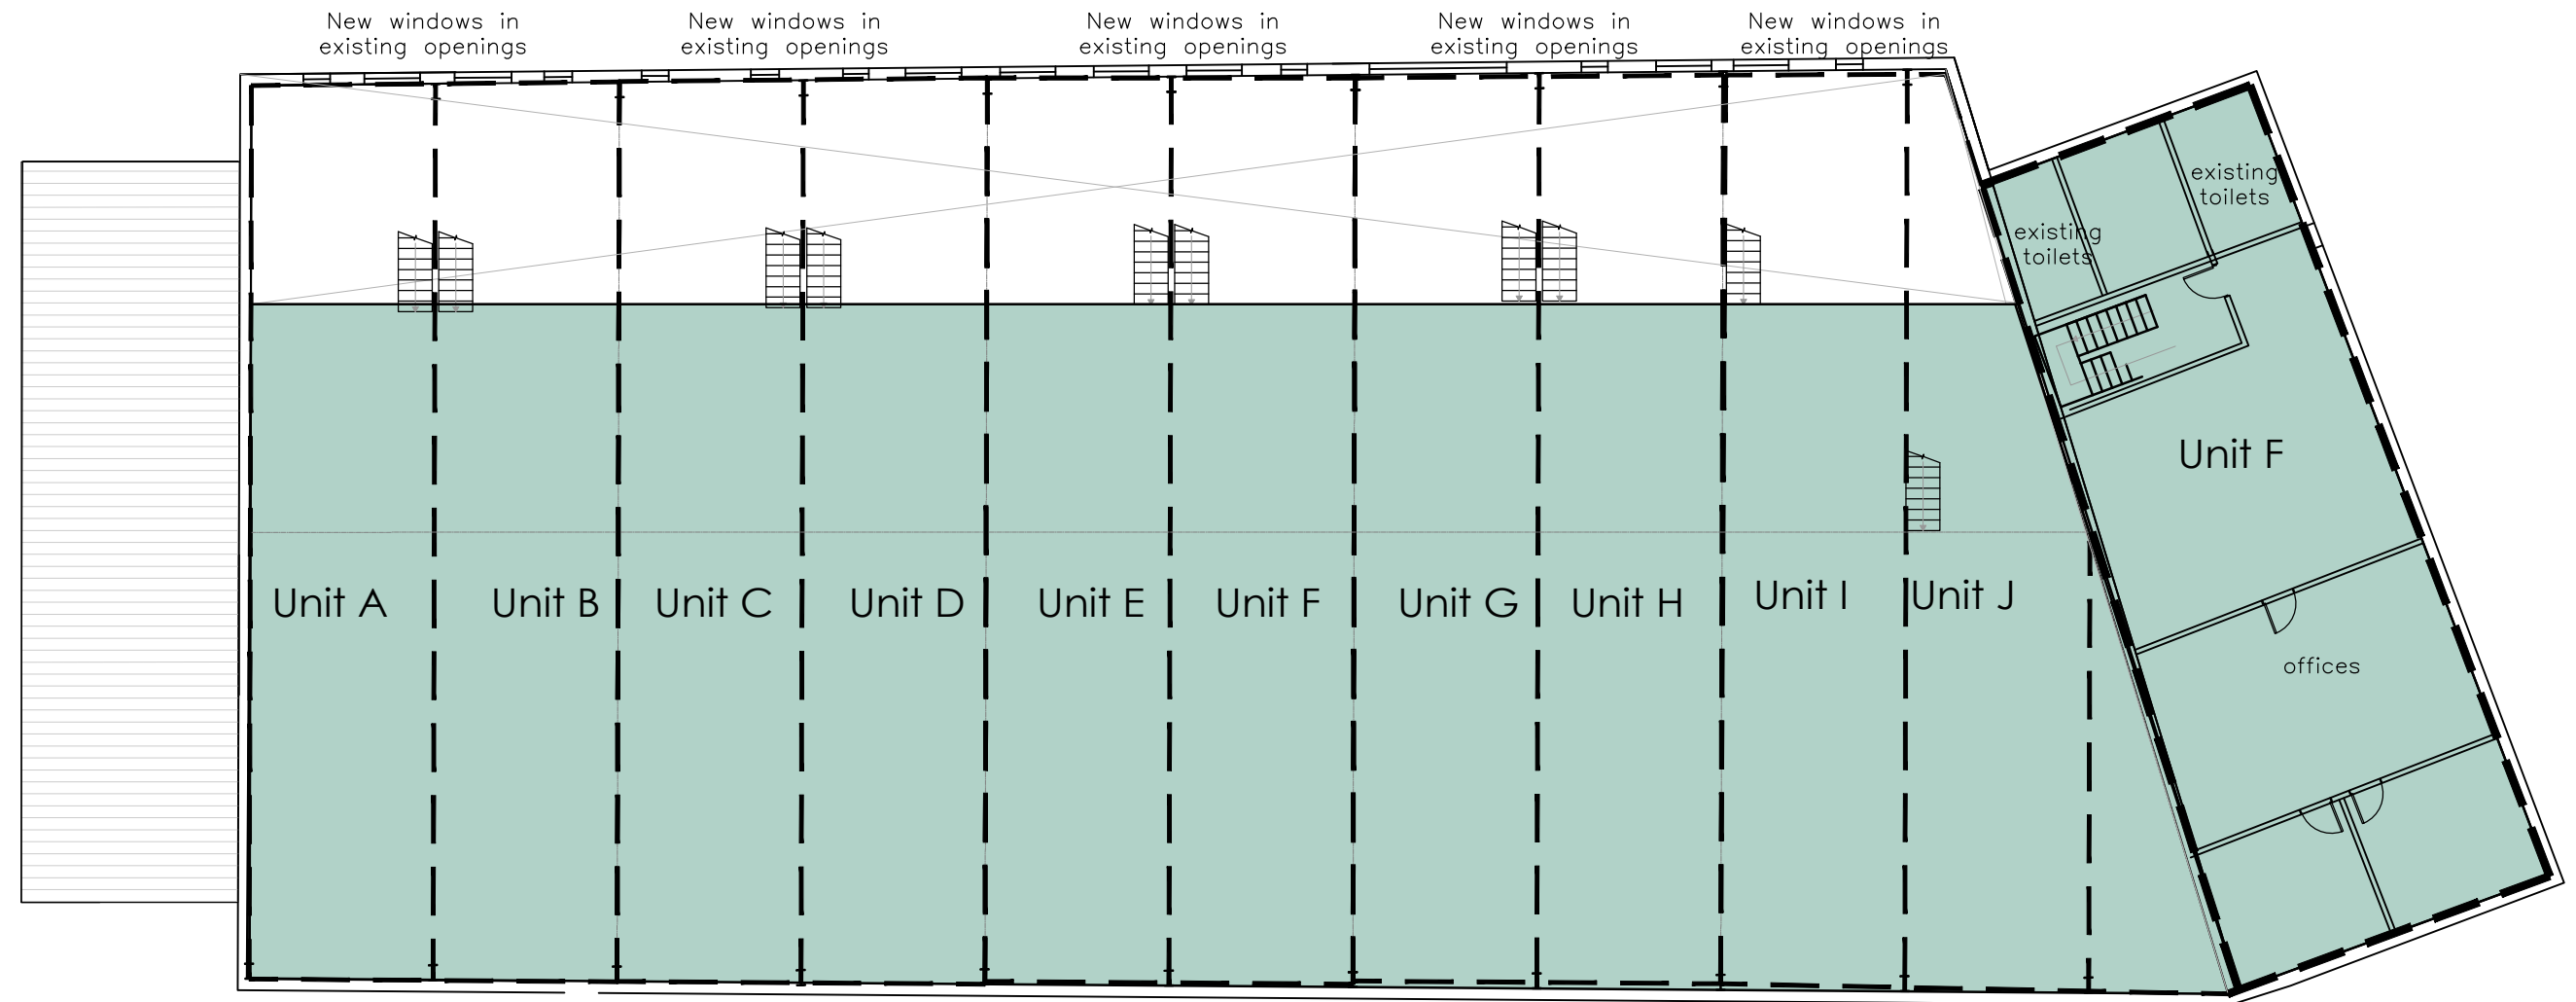


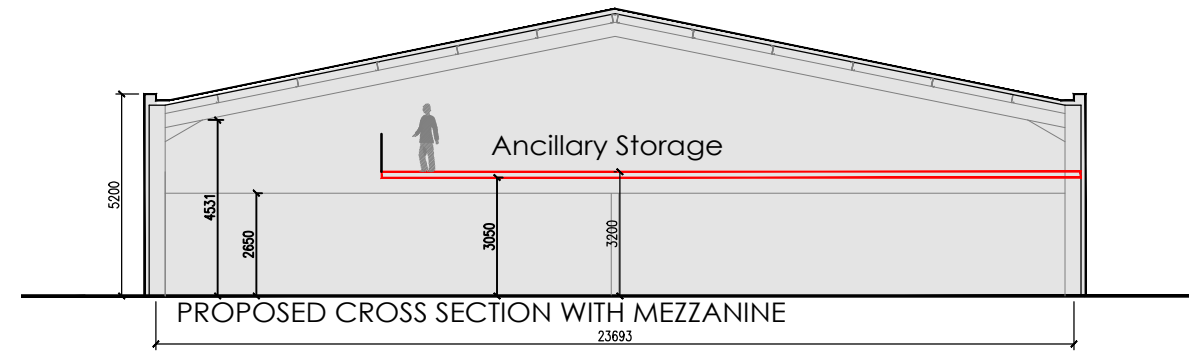

PROPOSED FIRST FLOOR PLAN
PROPOSED MEZZANINE, CHANGE OF USE AT PARK HOUSE, ALLISON STREET

SCALE 1:200 @ A3

 FOB Design (UK) Ltd 72A Water Lane, Wilmslow, Cheshire, SK9 5BB 01625 251644 office@fob-design.com www.fob-design.com		Copyright of fob design (UK) Ltd, all rights reserved. All information contained within this drawing remains the property of fob design. The information should not be reproduced in whole or part or modified without written consent of fob design. No information within this drawing should be modified or disclosed or passed onto third parties without written consent of fob design. Do not scale from drawing.	
XXX		XXX	
EMPRESS, ALLISON STREET		PROPOSED FIRST FLOOR PLAN	
XXX		XXX	
Drawn XXX	Status XXX	Date JULY 21	Scale 1:200@A3
Checked XXX	Original A3	PL 05	
B			B