


NOTEBOOK - ELEVATION MATERIALS LEGEND		
REF	DESCRIPTION	Comments
1	EXISTING ROOF TILES	
2	PROPOSED ROOF TILES	to match existing
3	EXISTING BRICK	
4A	PROPOSED BRICK	to match existing
4B	PROPOSED BRICK	soldier course
5	BIN STORE	timber
6A	EXISTING FENCE	
6B	PROPOSED FENCE	to match existing
7A	REPLACED WINDOW	double glazed timber windows in black
7B	NEW PROPOSED WINDOW	double glazed timber windows in black
7C	PROPOSED ROOFLIGHT	double glazed timber windows in black
8A	NEW PROPOSED DOOR	black timber
8B	REPLACED DOOR	double glazed timber windows in black
9	PROPOSED CLADDING	black timber
10	OPEN BLACK TIMBER BOARDING	black timber
11	METAL RAILING	steel, to comply with Part K
12	PROPOSED DOWNPIPES	dark aluminium; to match existing
13	PROPOSED GUTTER	dark aluminium; to match existing
14	PROPOSED FASCIA BOARDS	black timber
15	PROPOSED LIGHTWELL	concrete walls
16	EXISTING STAIRS	
17	PROPOSED STAIRS	concrete
18	EXISTING BRICK LINTEL	
19	PROPOSED BRICK LINTEL	to match existing
20	EXISTING STONE LINTEL	to be painted black
21	PROPOSED STONE LINTEL	black




Proposed Side Elevation 2

1 : 50

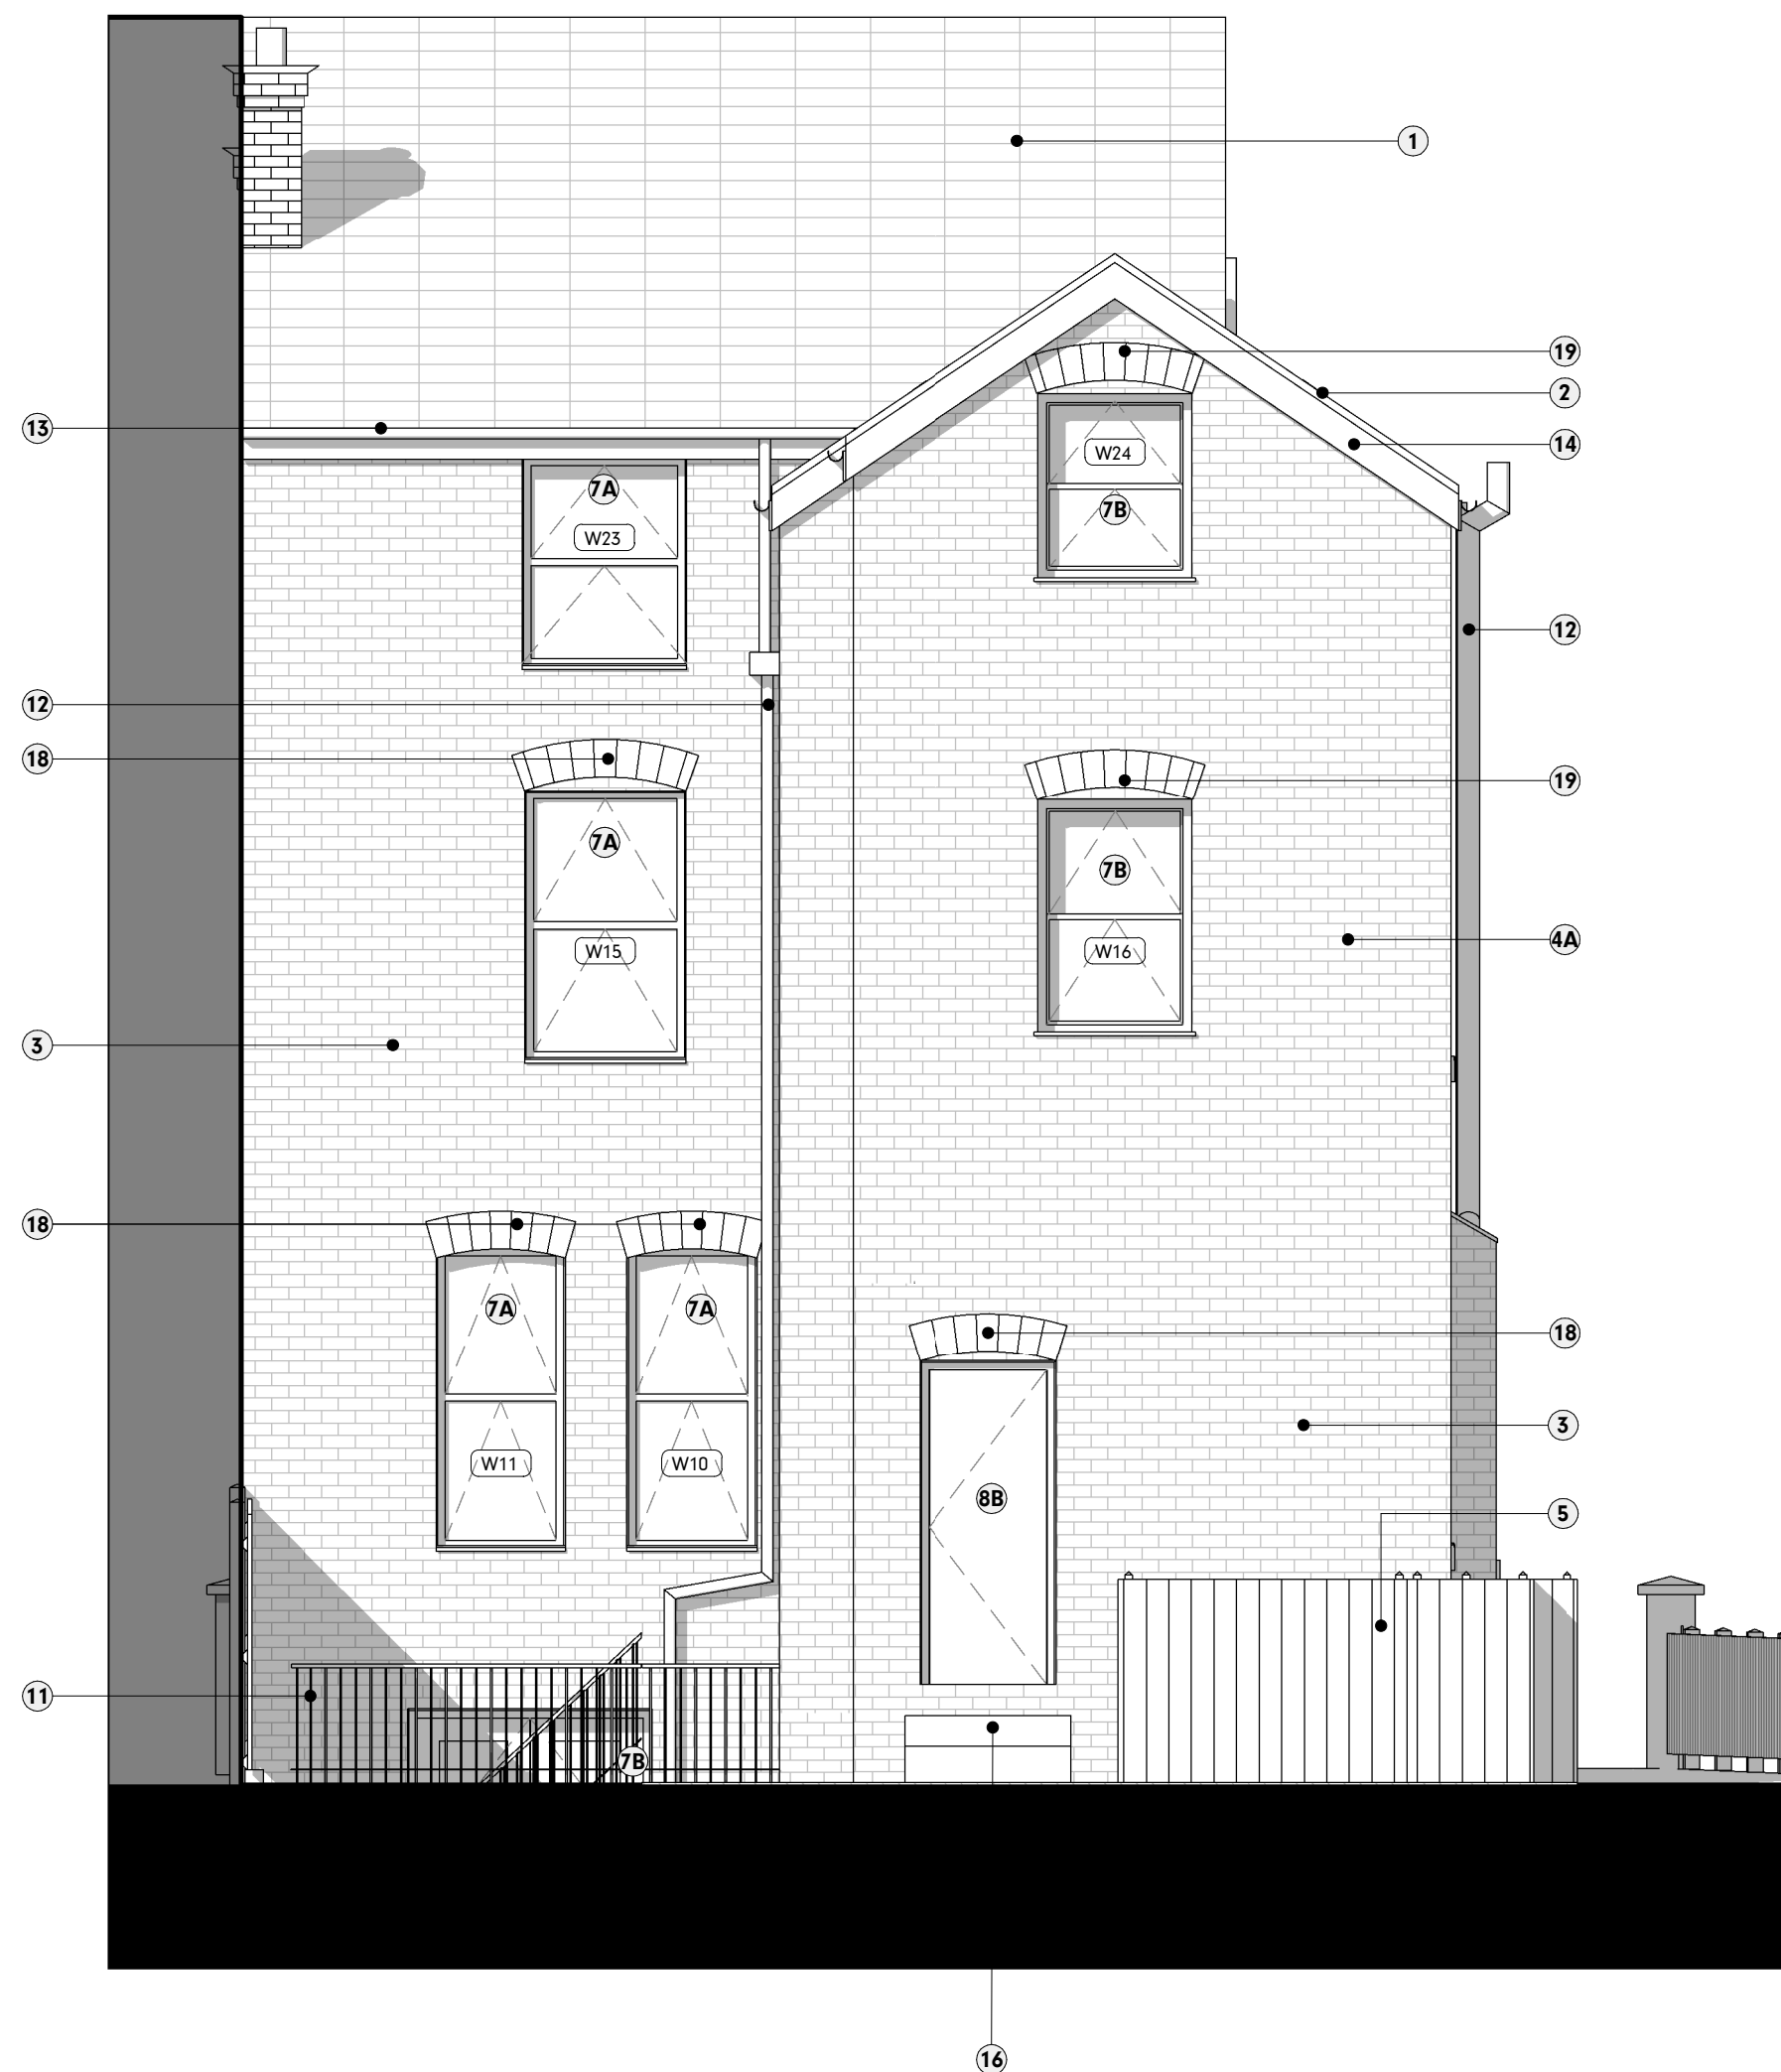

Proposed Rear Elevation

1 : 50

 

P1	PLANNING ISSUE	IGS	15.03.2022
Ref	Revision	By	Date

This drawing is © Architecture Unknown Limited and is not to be copied, reproduced or re-distributed either in whole or in part without the prior written permission of the originator.

The originator shall have no responsibility for any liability, loss, cost, damage or expense arising from or relating to any use of this document other than for its intended purpose on this project.

This drawing shall be read in conjunction with all other relevant drawings, specifications and associated documentation. Any discrepancies, errors or omissions are to be reported to the originator before proceeding with work.

All dimensions are to be checked on site by the contractor prior to proceeding with any work.

AU? The Shed, Manchester, M1 5GD
architectureunknown.co.uk
info@architectureunknown.co.uk
0789 401 2780

Sheet: **PROPOSED ELEVATIONS SHEET 2**

Client:
JAVAID ASLAM

Project:
78 CLYDE ROAD RENOVATION

Drawn by: IGS	Date: JAN 22	Size: A1
Checked by: AU	Date: MARCH 22	
Scale: 1 : 50	Drawing no. 21.094.403	Rev: P1