

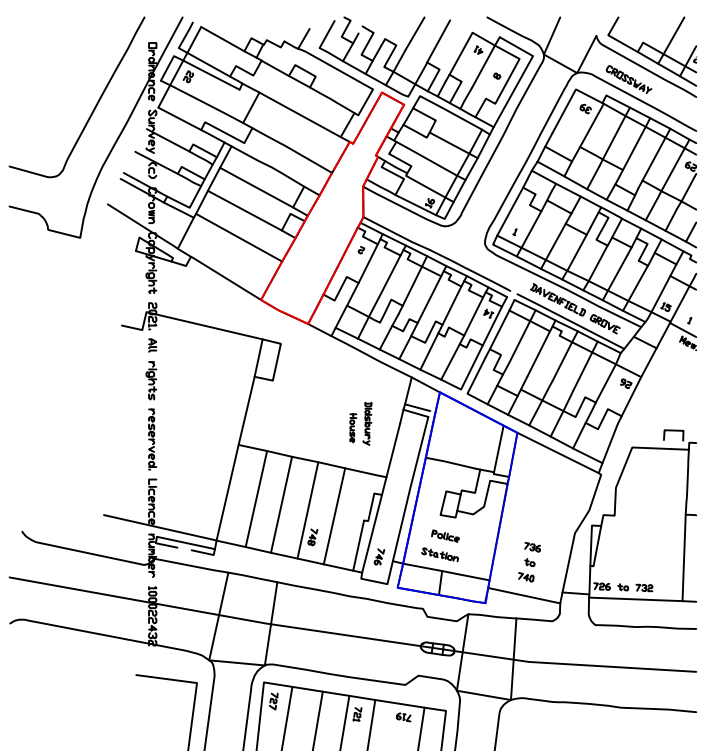
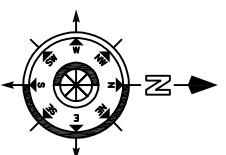
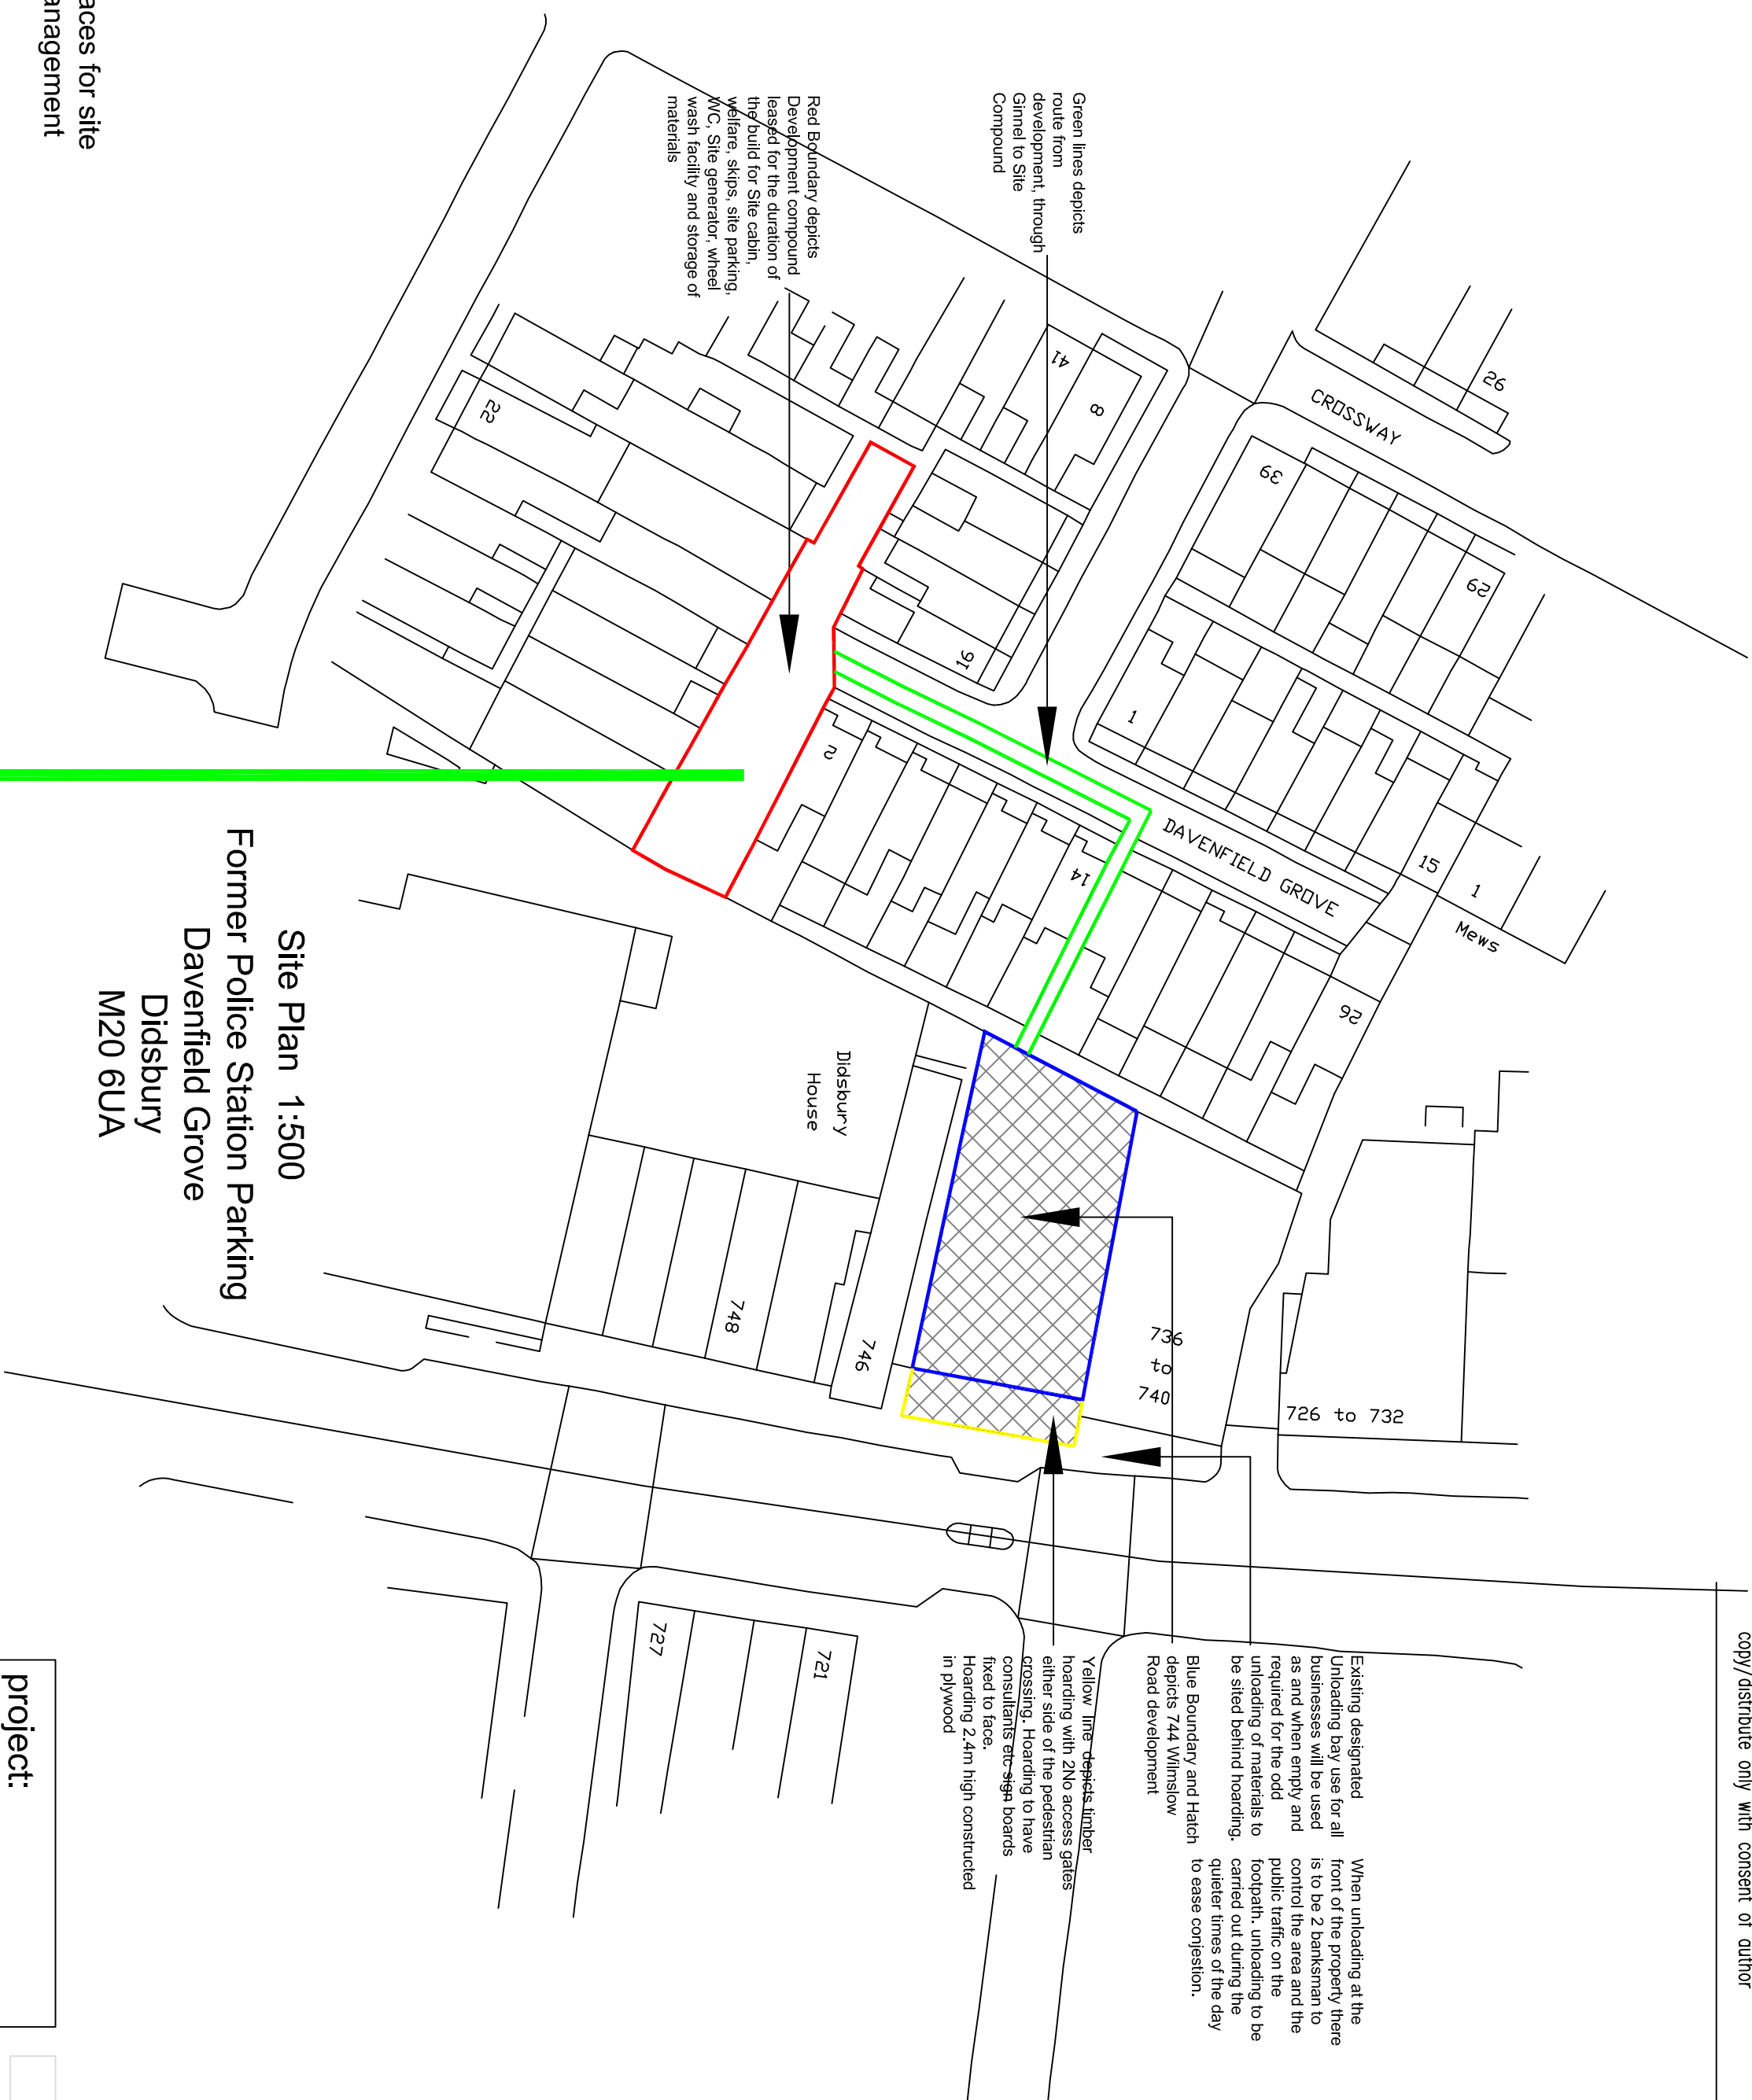


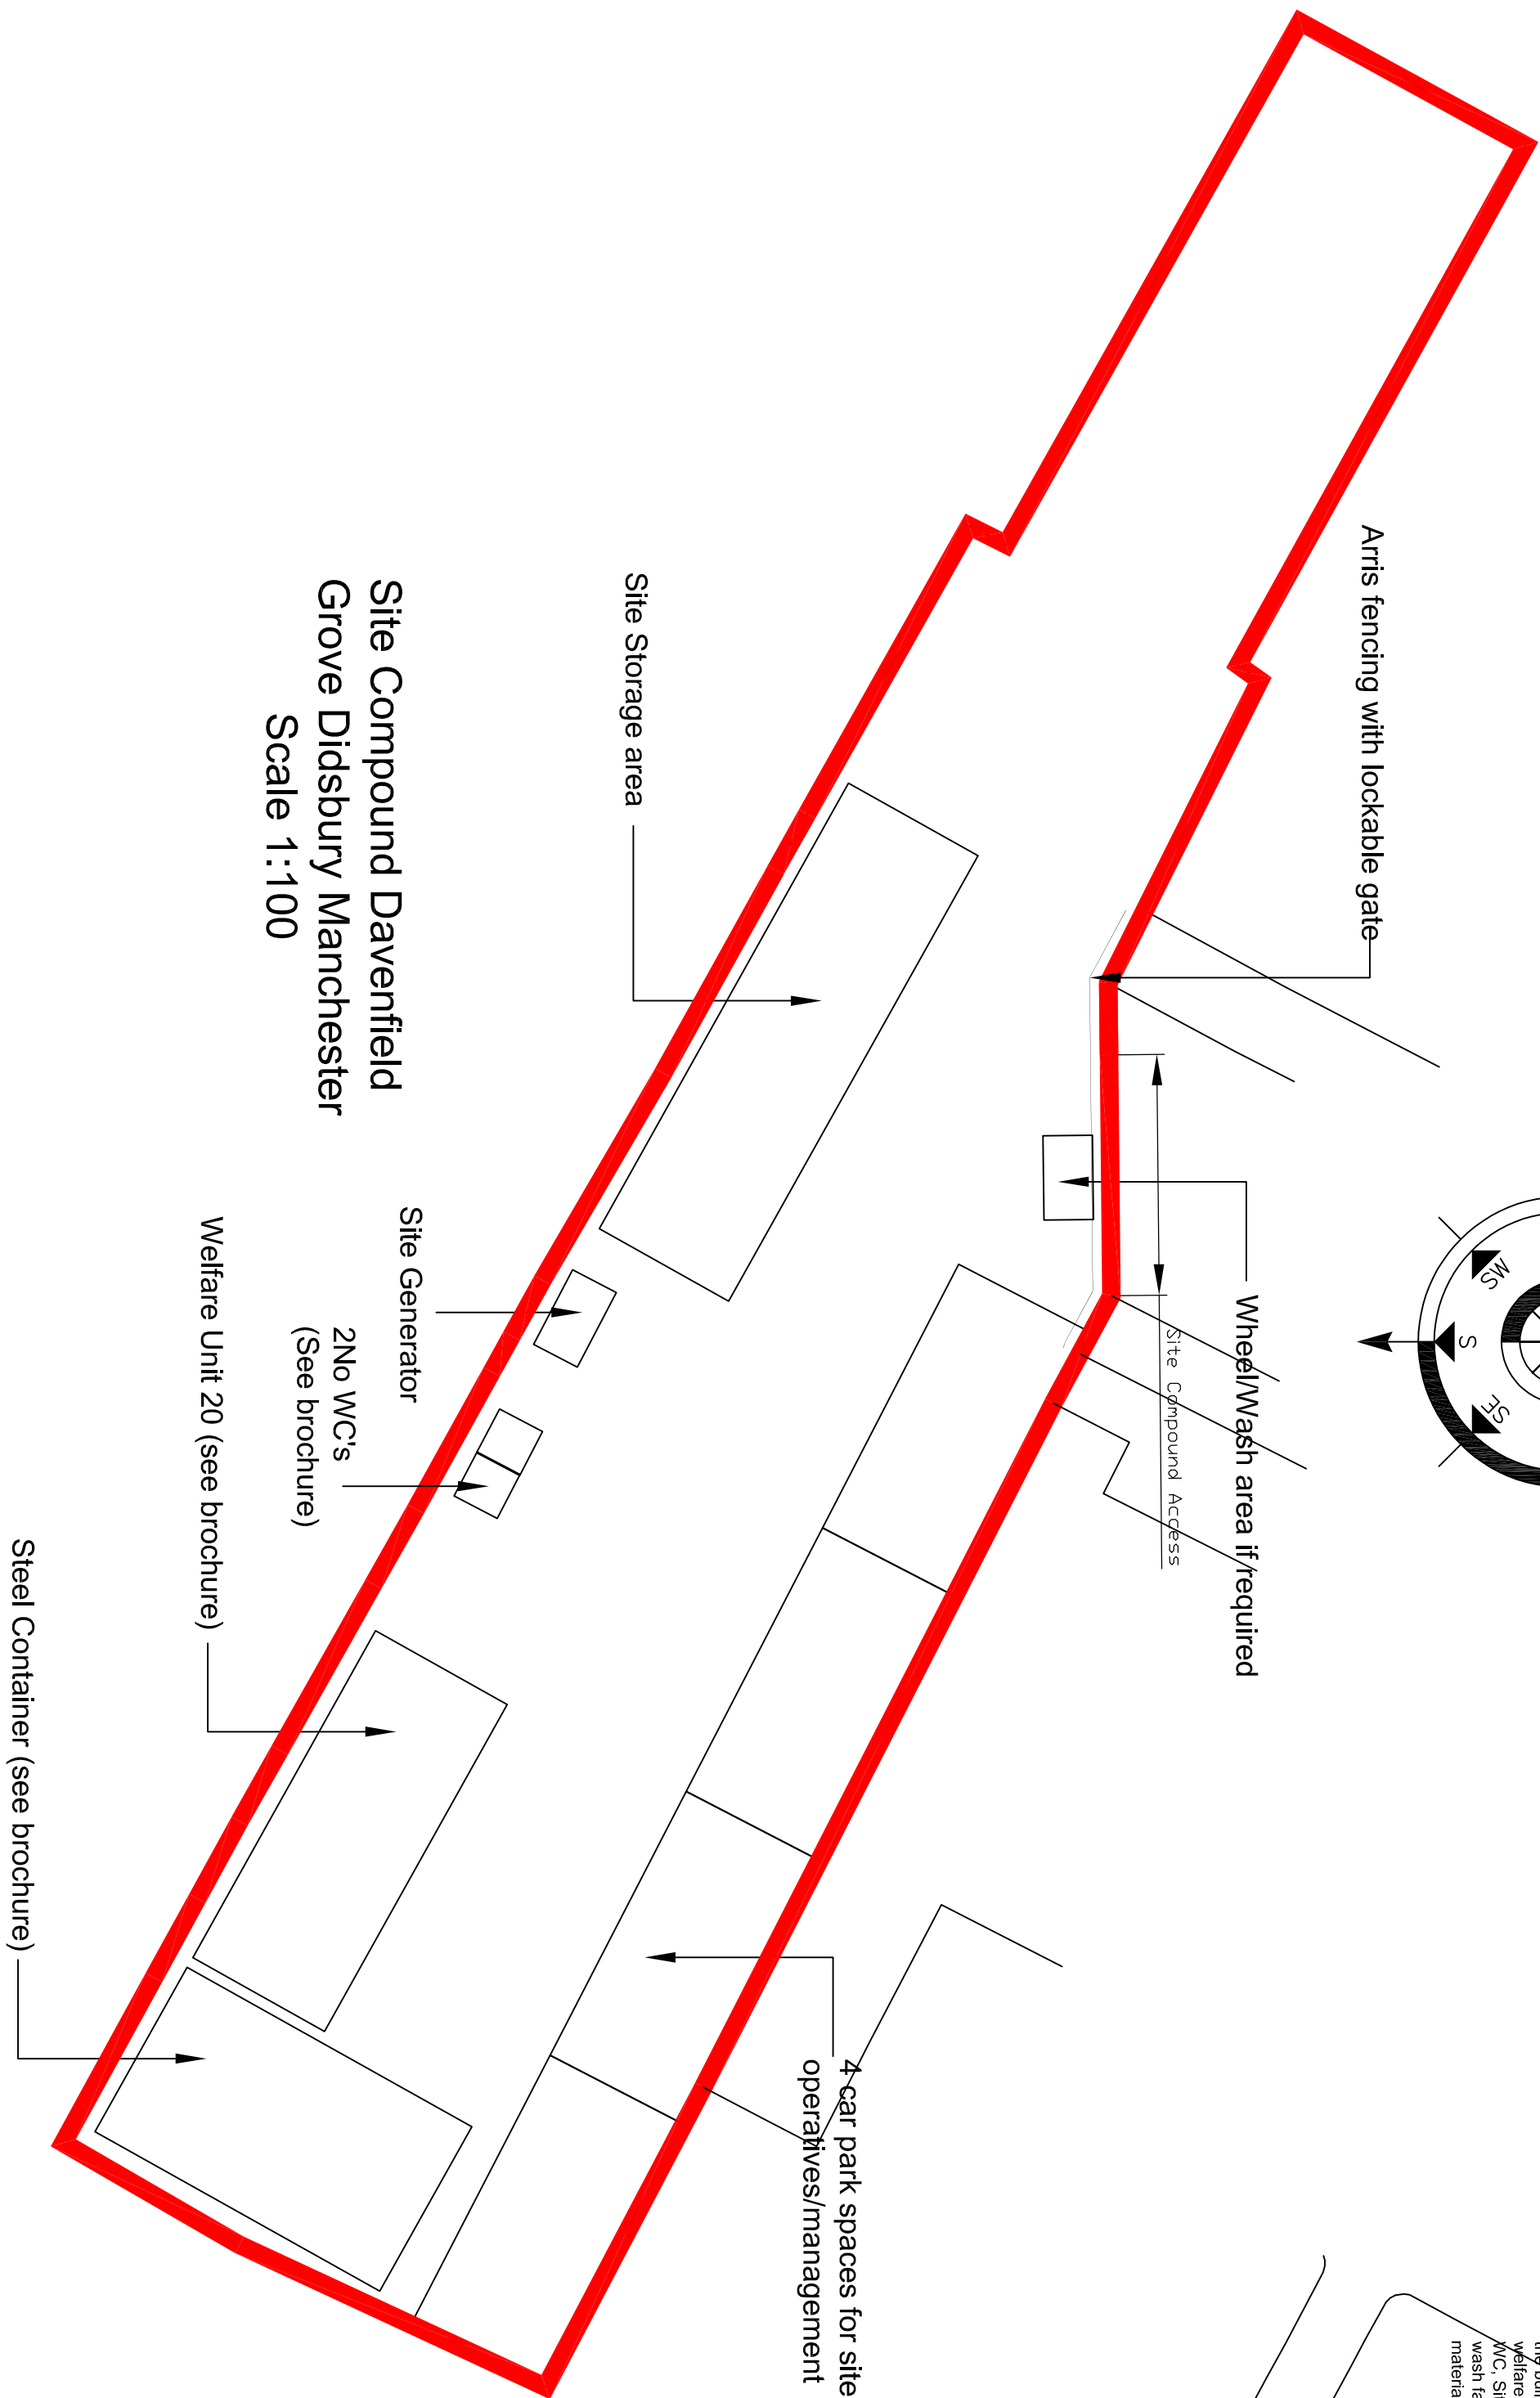

Existing Location Plan  
1:1250

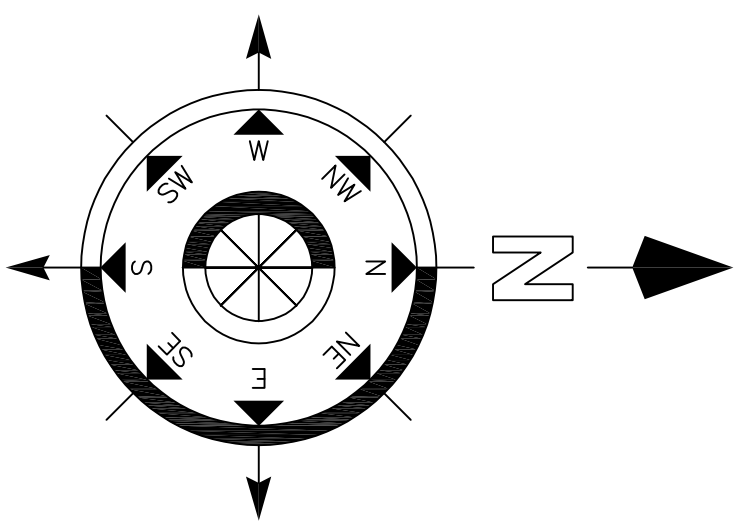

#### notes

1. do not scale from this drawing – use figured dimensions only
2. read in conjunction with all other consultants/specialists drawings. report any discrepancies before affected work commences
3. all setting out dimensions to be checked on site by contractor before work commences
4. this drawing remains copyright of 4mation architecture. copy/distribute only with consent of author

Existing designated  
unloading bay use for all  
front of the property these  
are to be used for the  
as and when empty and  
required for the odd  
unloading of materials to  
be used during loading  
Blue Boundary and Hatch  
depicts 744 Wilfridow  
Road development.

Yellow line depicts timber  
hoarding with 200 access gates  
existing. Hoarding to have  
level to base.  
Hoarding can high constructed  
in plywood

Red Boundary depicts  
Development compound  
designed for the station of  
welfare, skips, site parking,  
M/C, Site generator, wheel  
wash facility and storage of  
materials

Site Plan 1:500  
Former Police Station Parking  
Didsbury  
M20 6UA

project:  
Former Police Station  
Car parking area  
Davenfield Grove  
Didsbury  
M20 6UA  
client:  
HUS Property  
Developments Ltd  
dwg:  
Former Police Station  
parking site to be used  
as Temporary site  
compound  
project no.: 843  
dwg no.: 1000  
dwg date: 25/10/21  
dwg scale: 1:200/100  
dwg revision: C