




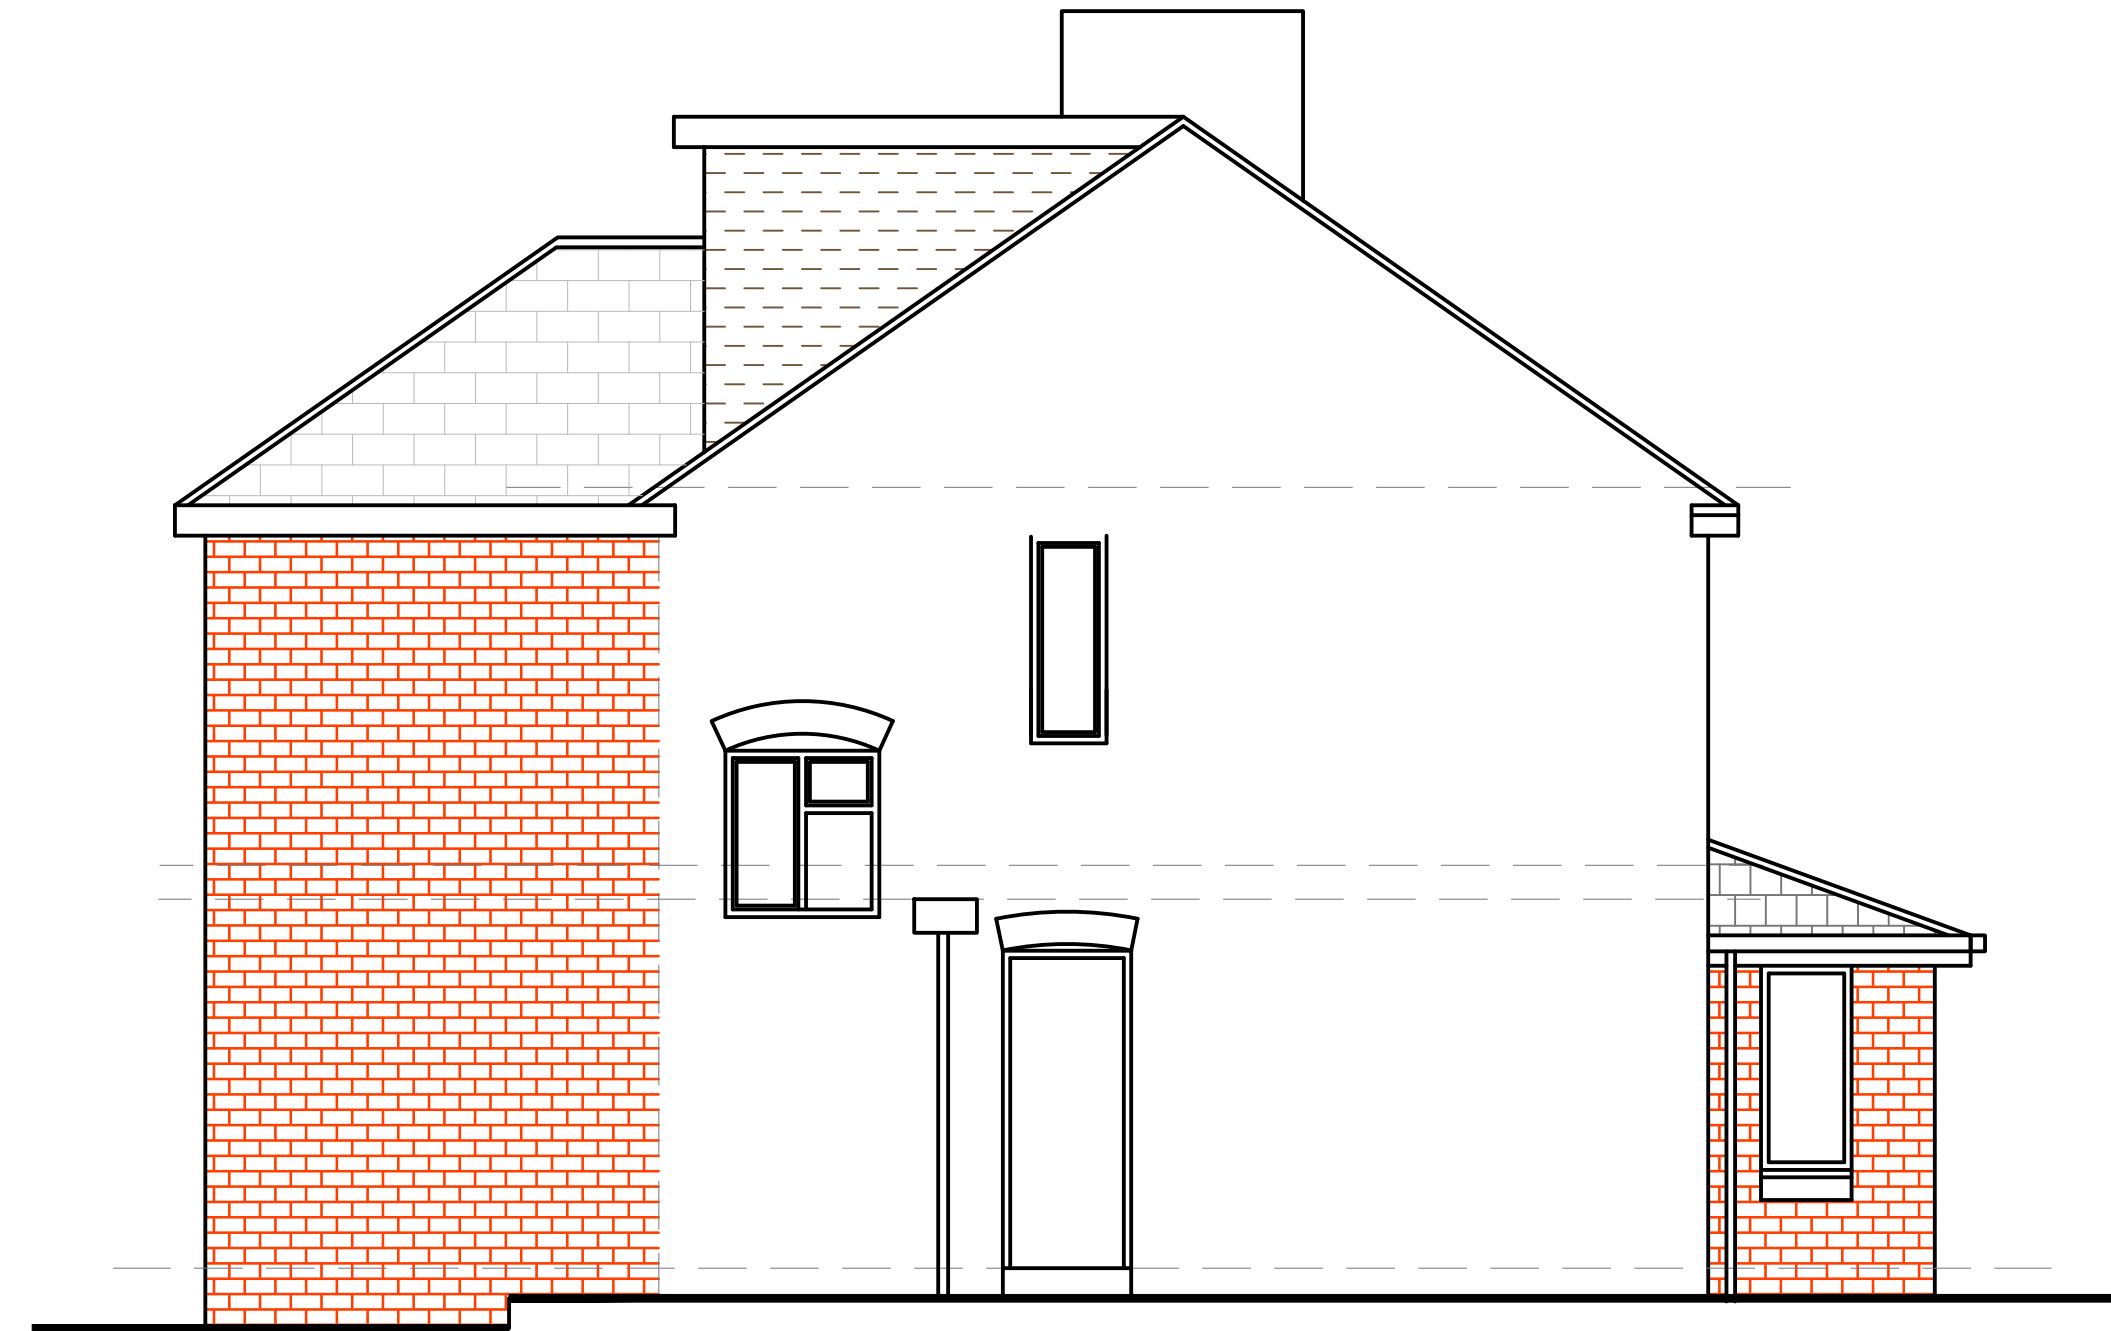

PROPOSED GABLE ELEVATION

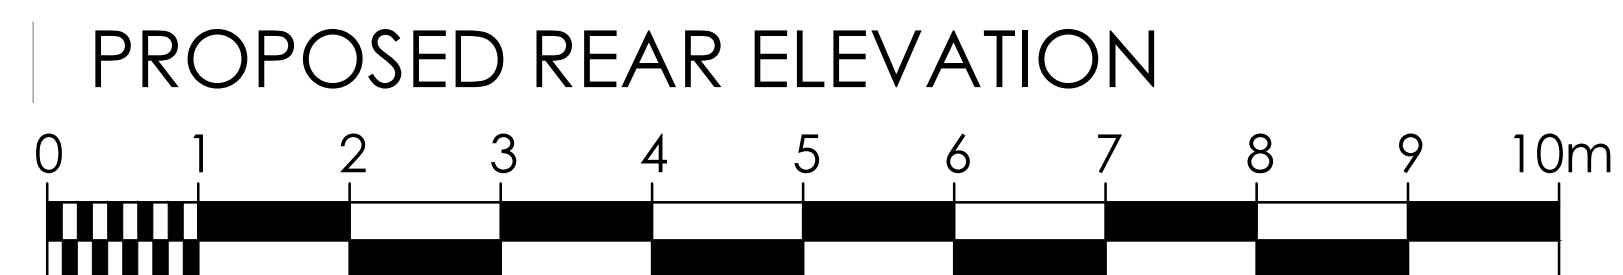

PROPOSED FRONT ELEVATION

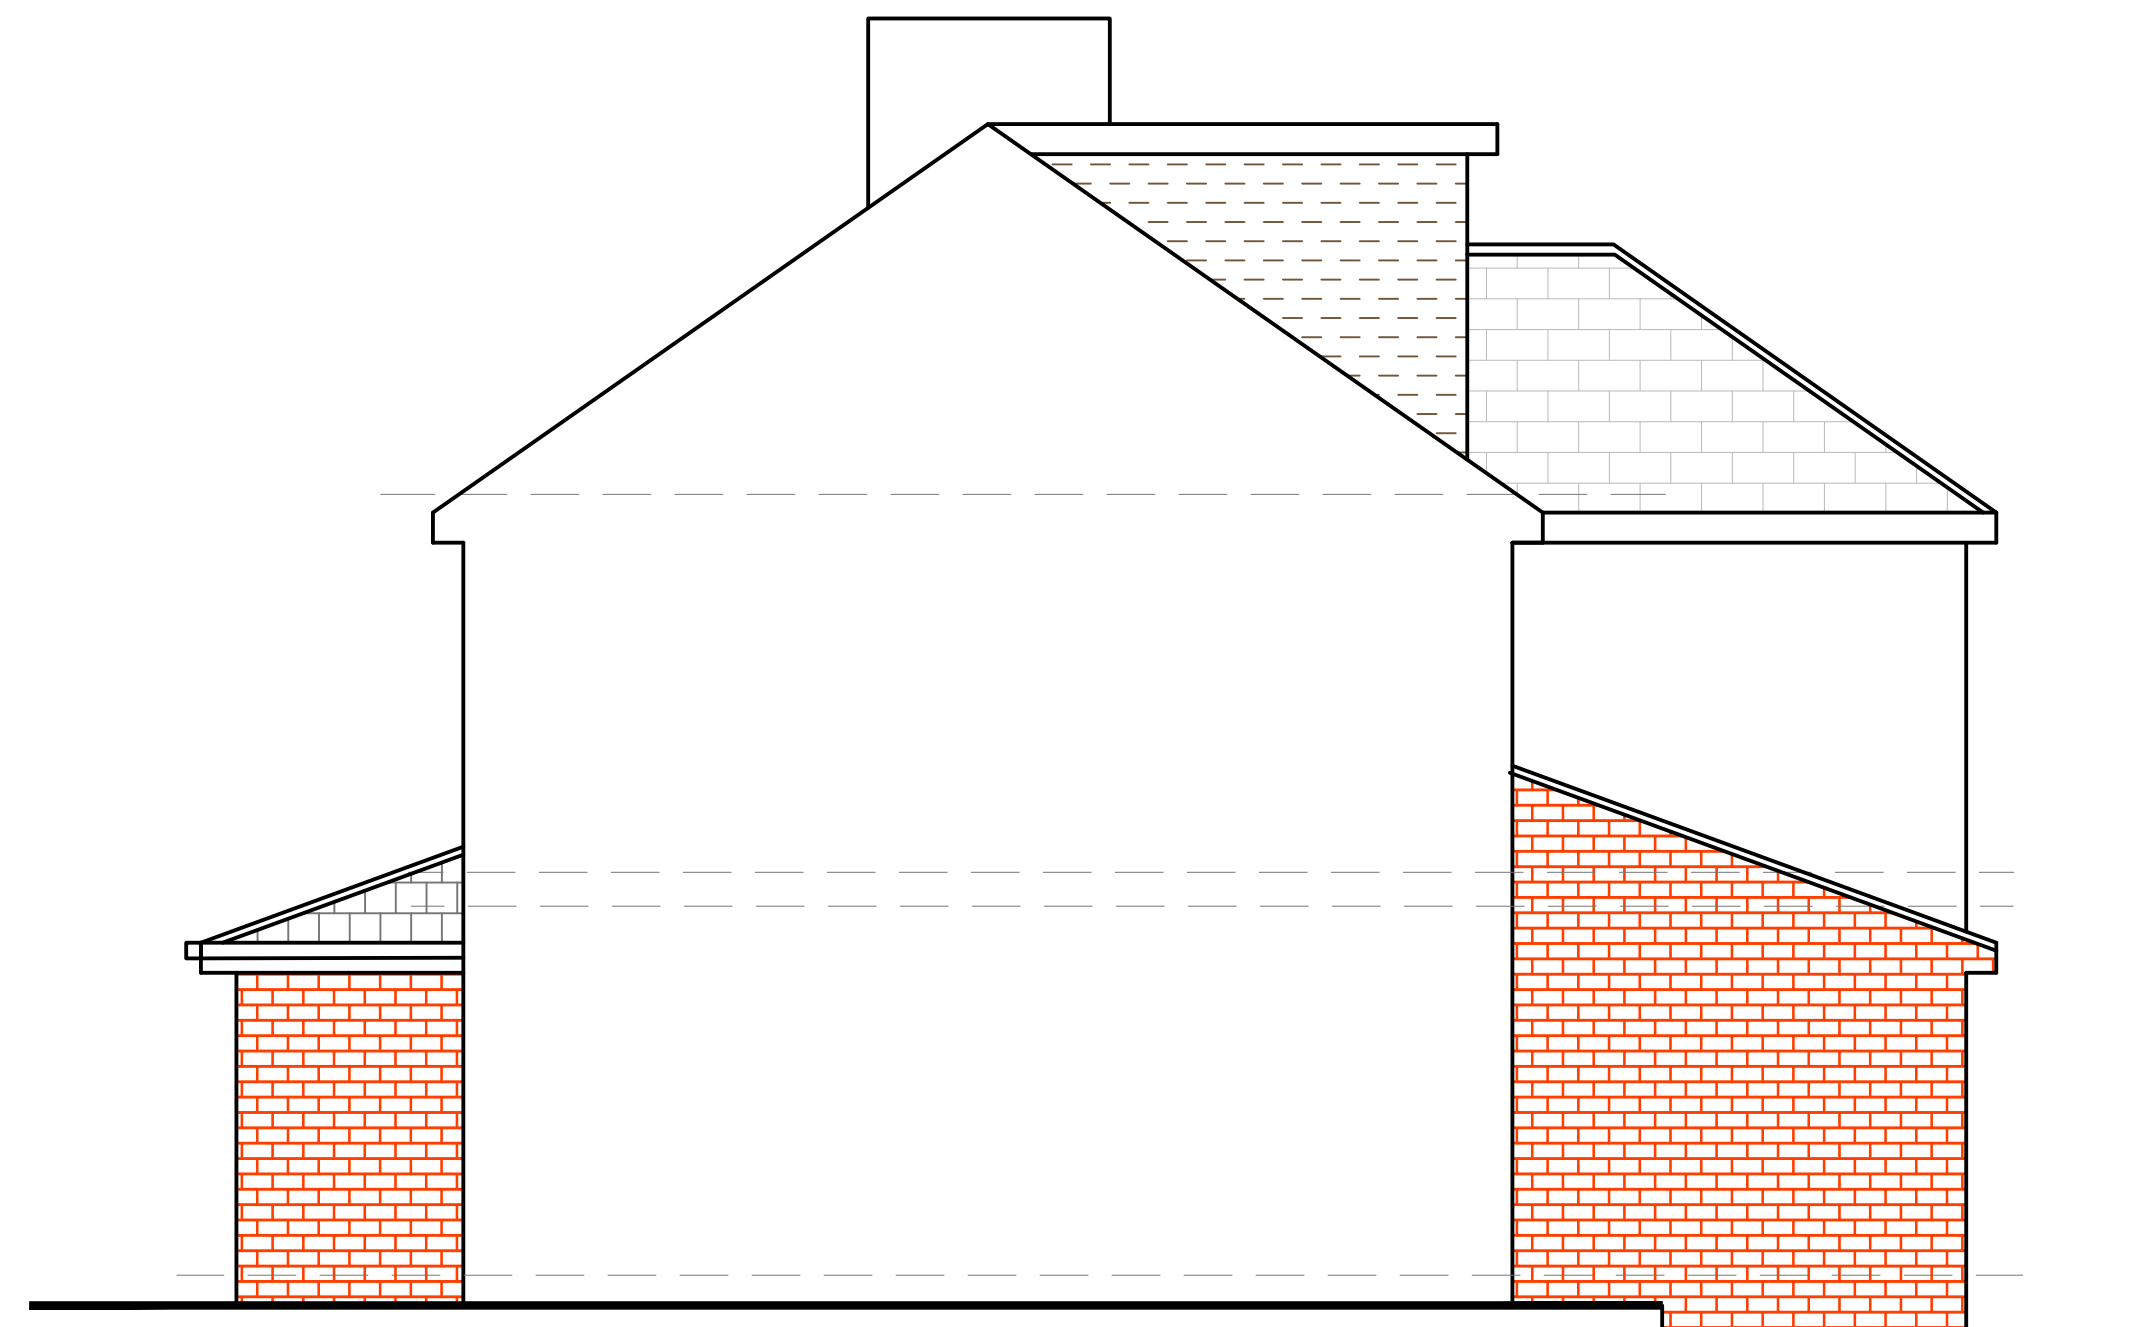

PROPOSED GABLE ELEVATION TO Nr 78

NOTE:

The Contractor is to check and verify all building and site dimensions, levels and sewer invert levels at connection points before work starts.

This drawing must be read with and checked against any structural or other specialist drawings provided.

The Contractor is to comply in all respects with the current Building Regulations whether or not specifically stated on these drawings.

This drawing is not intended to show details of foundation or ground conditions. Each area of ground relied upon to support the structure depicted must be investigated by the Contractor and suitable methods of foundation be provided.

THIS SCHEME IS NOT BASED ON A SURVEY

DO NOT SCALE FROM THIS DRAWING

Drawing Status					
Construction Status					
A.	Roof Plans Revised		SN	27.12.21	
Rev.			By	Date	

**RICHMOND
CONSULTANTS**

Mobile 07710131750

Email srnnicholls@ntlworld.com

Site
80 Old Hall Lane
Manchester
M14 6HN

Title	Proposed Rear Extension and front entrance porch Proposed Elevations
-------	--

Checked	Drawn By	Scale	Date
	SRN	1:50 @A1	Oct 2021
Drawing Number			Rev.
14-21 OHL103			A