



35 Old Hall Lane M13 0TH

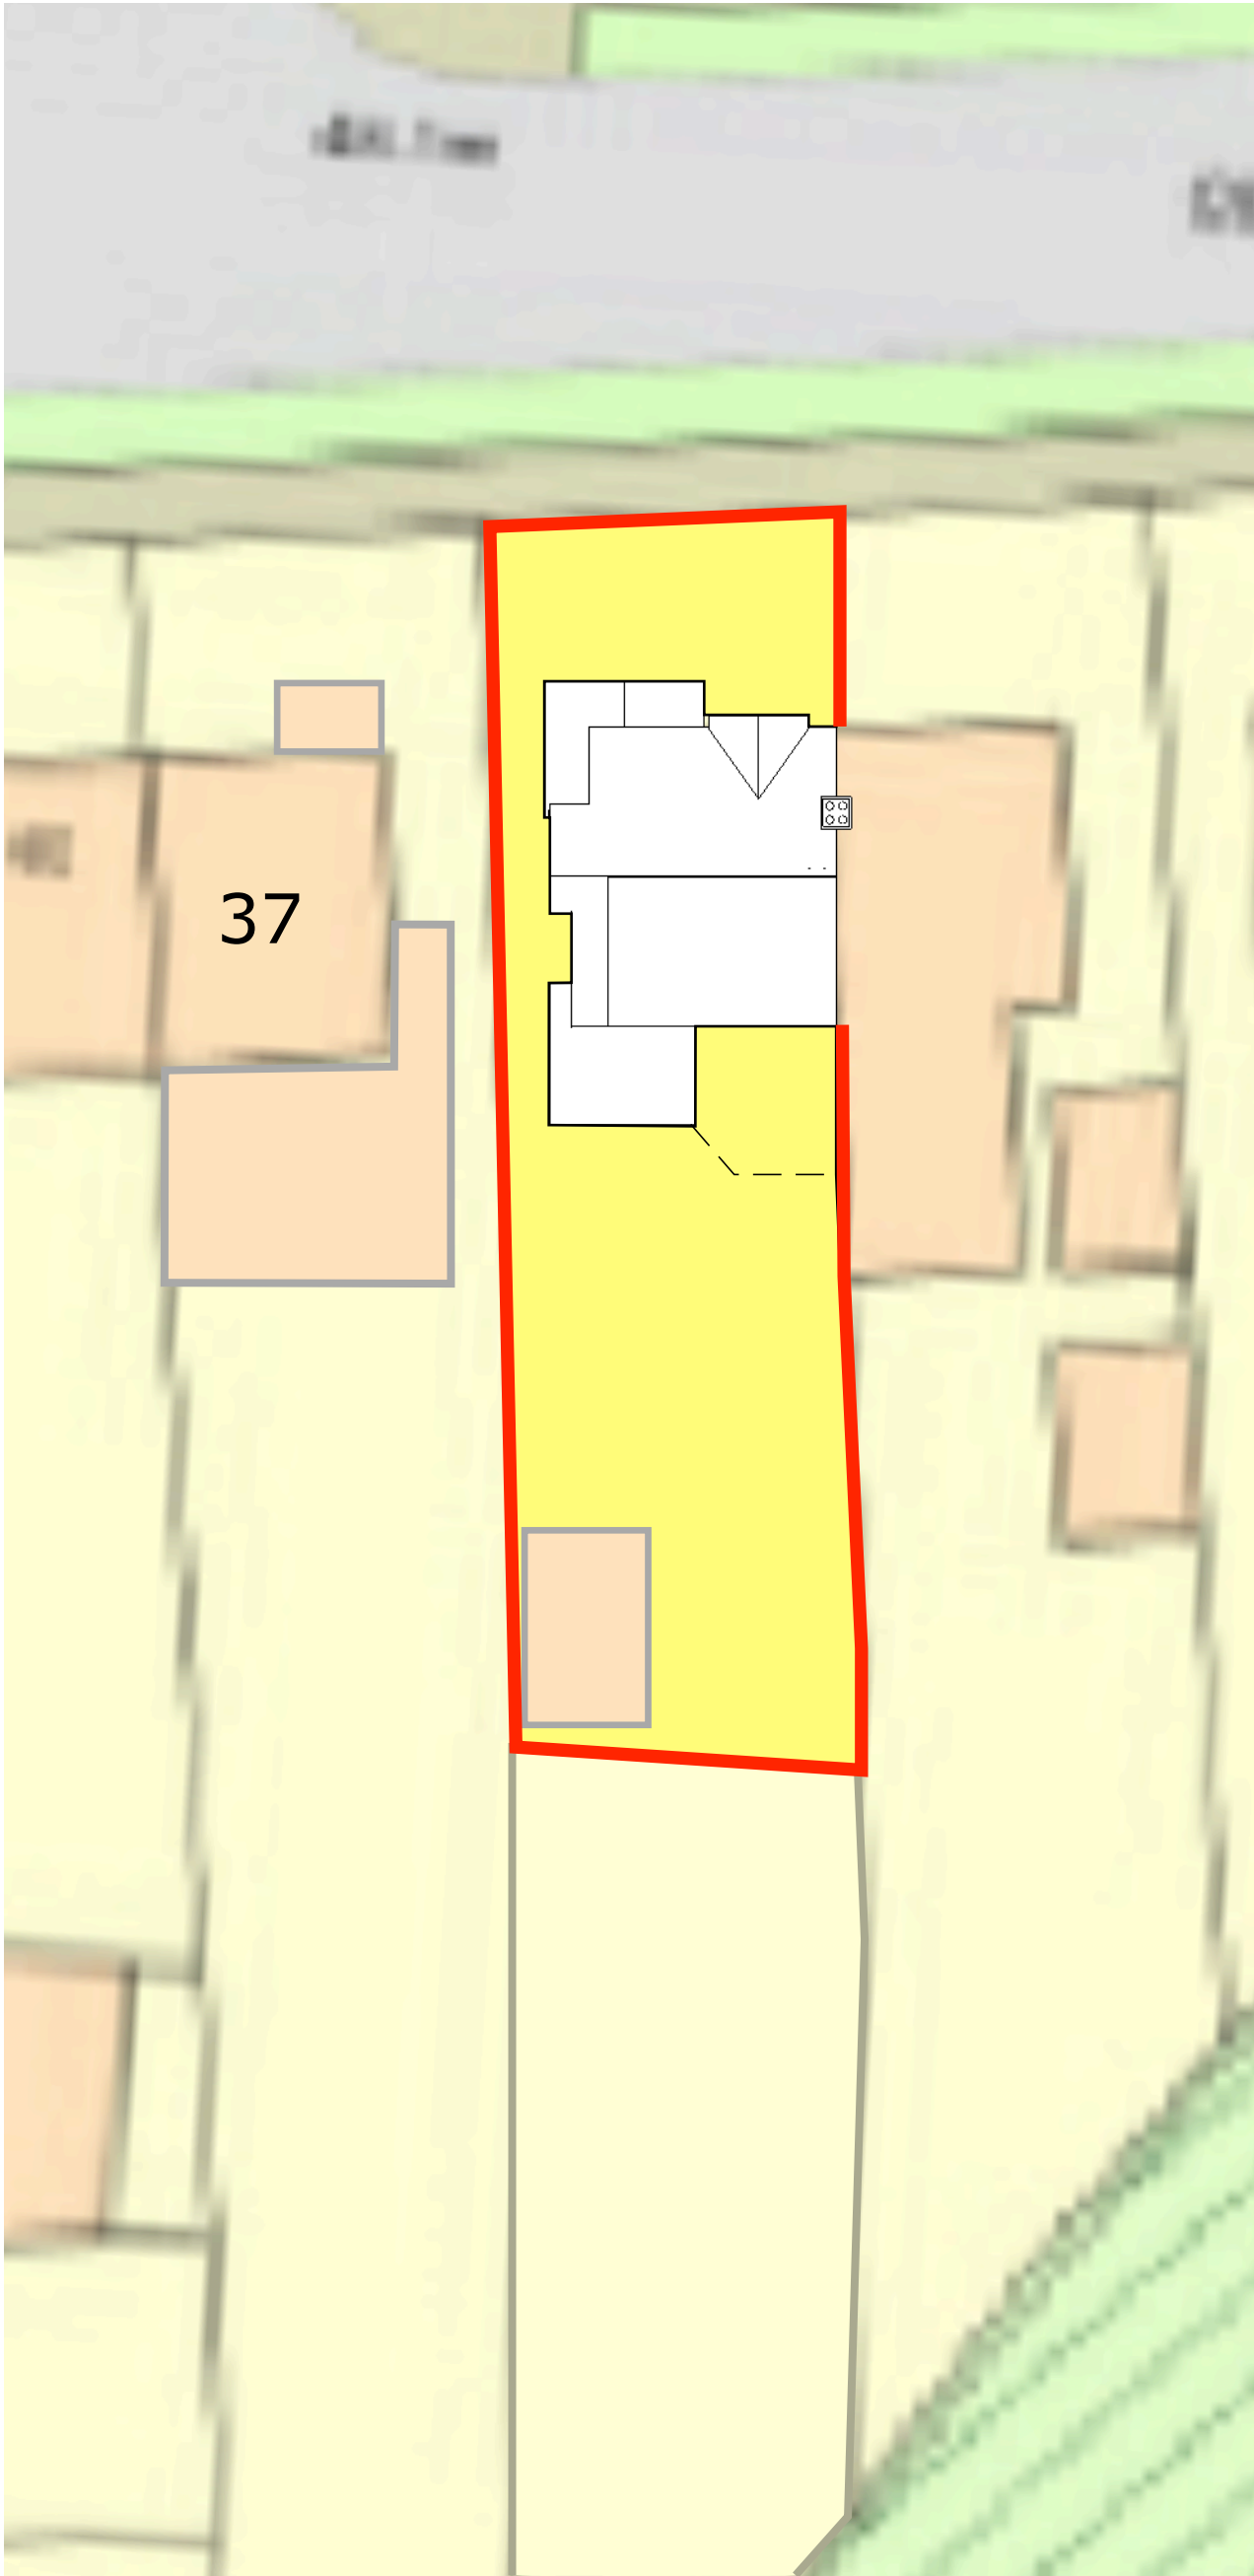

SITE PLAN
Scale 1:200



LOCATION PLAN
Scale 1:1250

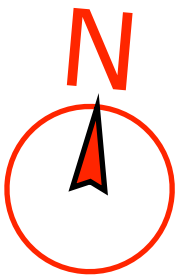

FOR PLANNING		
REV		DATE
-	FIRST ISSUE	26/06/21
A	FOR PLANNING	28/10/21

Peter McGurk Architect RIBA
MSQUARED

35 Old Hall Lane, Manchester M13
LOCATION AND SITE PLANS

35OHL-A-00-100 Rev A
1:100@A2