


Simon R Miles Chartered Architect Dorbury	Revision	Date	Revision note
	A	04.06.2019	Appt B Byroad amended entrance made flush with Appt A. Road over amended to suit. Refuse storage increased, cycle store relocated

Notes

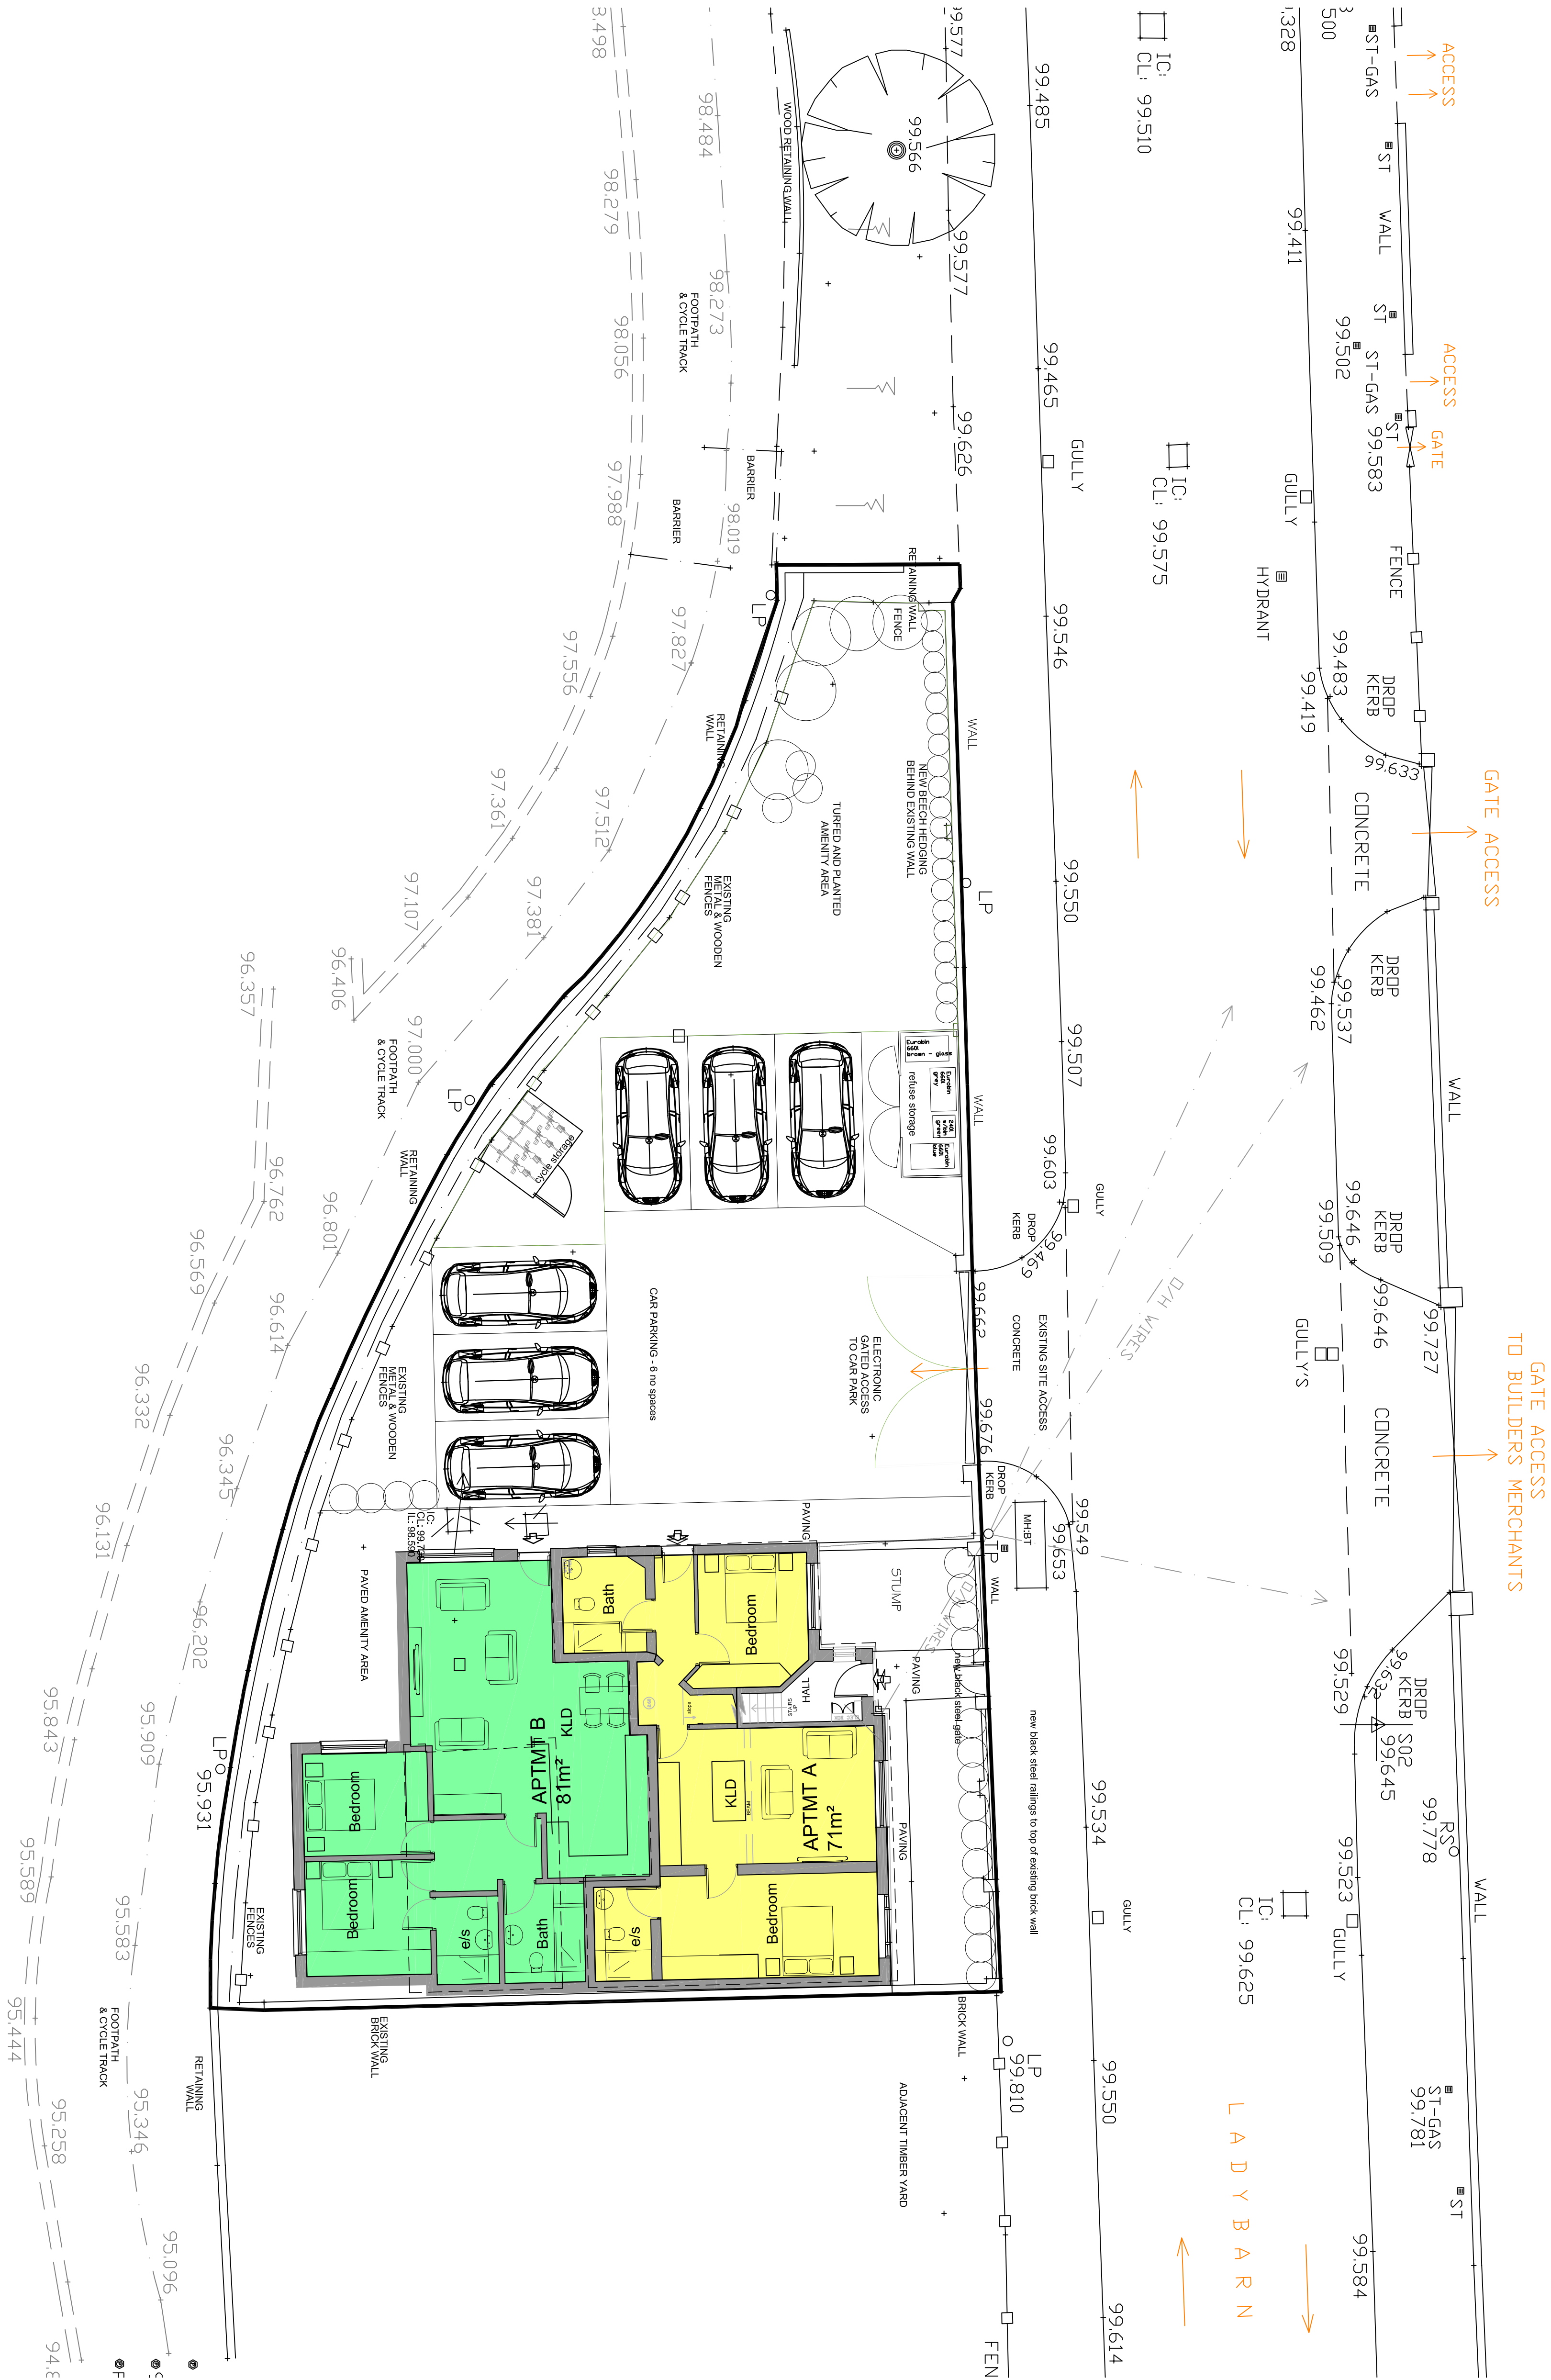

Project : 42 Ladybarn Road Fallowfield
 Scale : 1:100@A1 200@A3
 Title :
 Proposed Site Plan
 Drawing number :
 Issue :
 19 160 PL100 A
 Client :
 MS Bentley
 Date : 27.02.2019
 CAD Ref :
 Drawn by : 18-114
 SMM
 SMM