




Proposed Site Plan
@ Scale 1:200

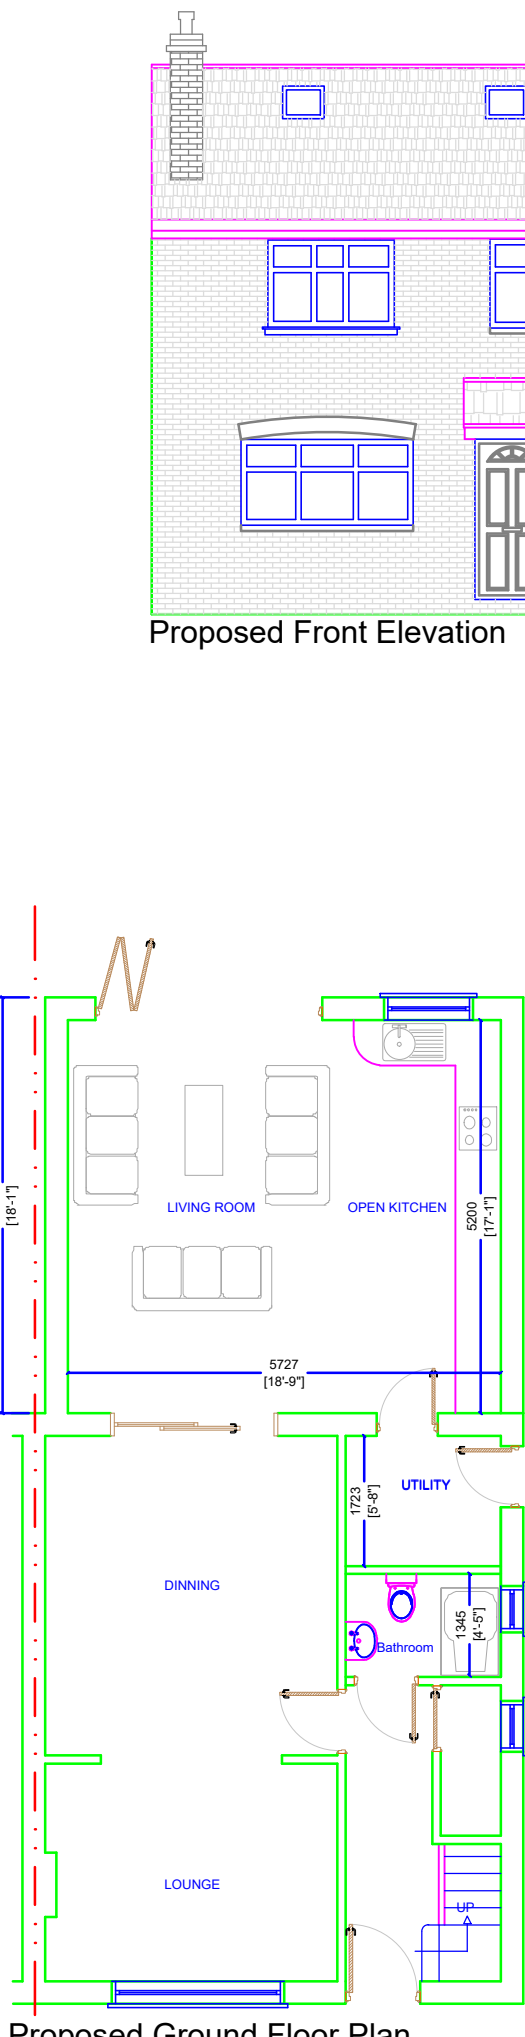

Proposed Ground Floor Plan

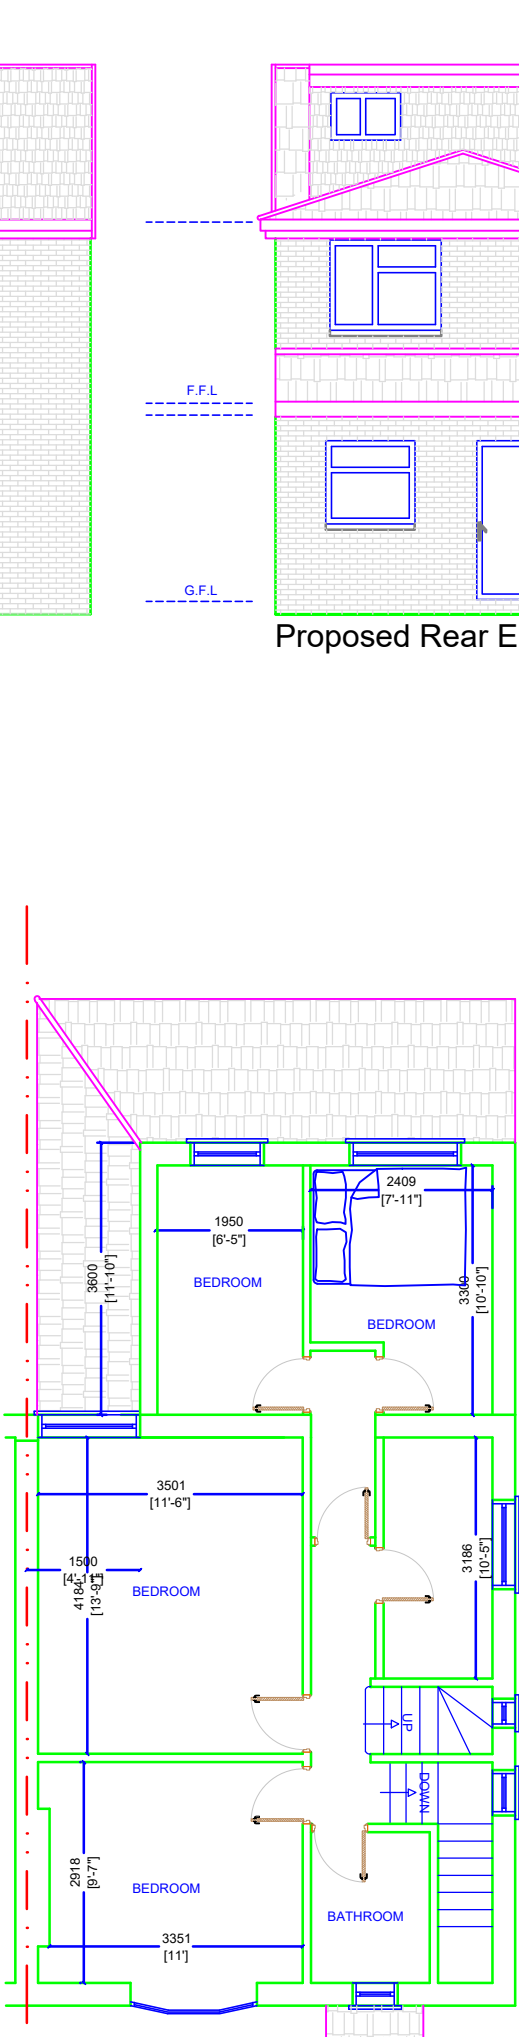


Proposed First Floor Plan

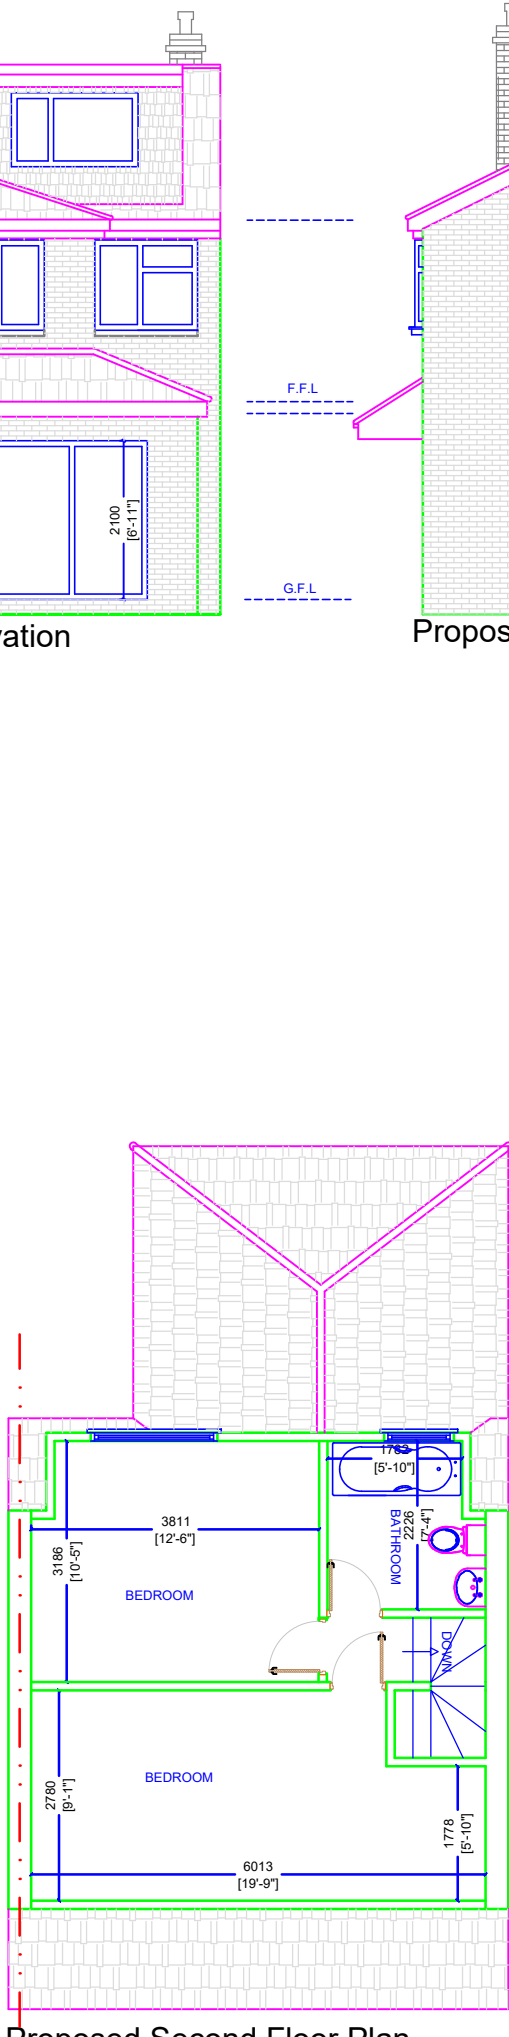


Proposed Second Floor Plan




Proposed Front Elevation

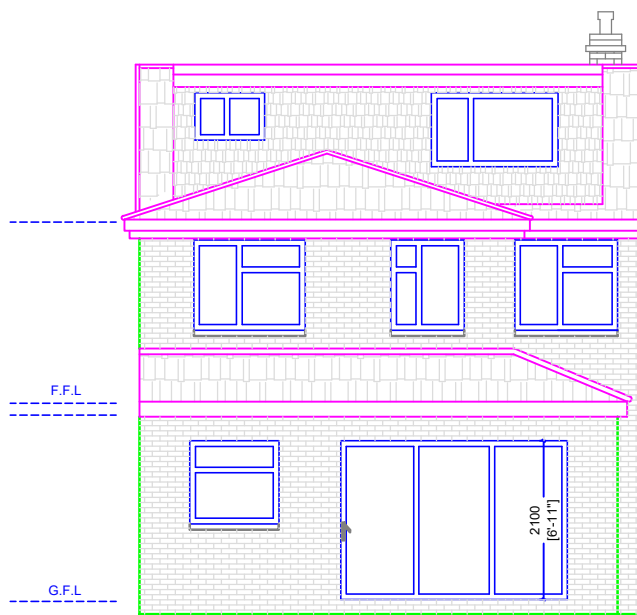

Proposed Rear Elevation

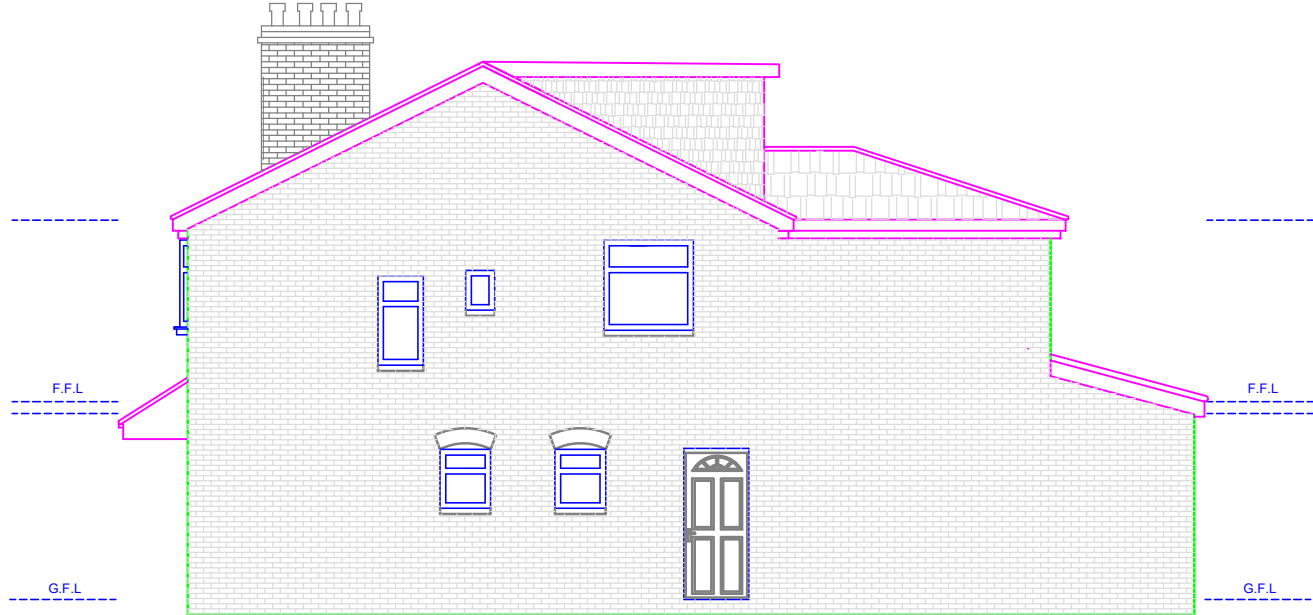

Proposed Side Elevation (South West)

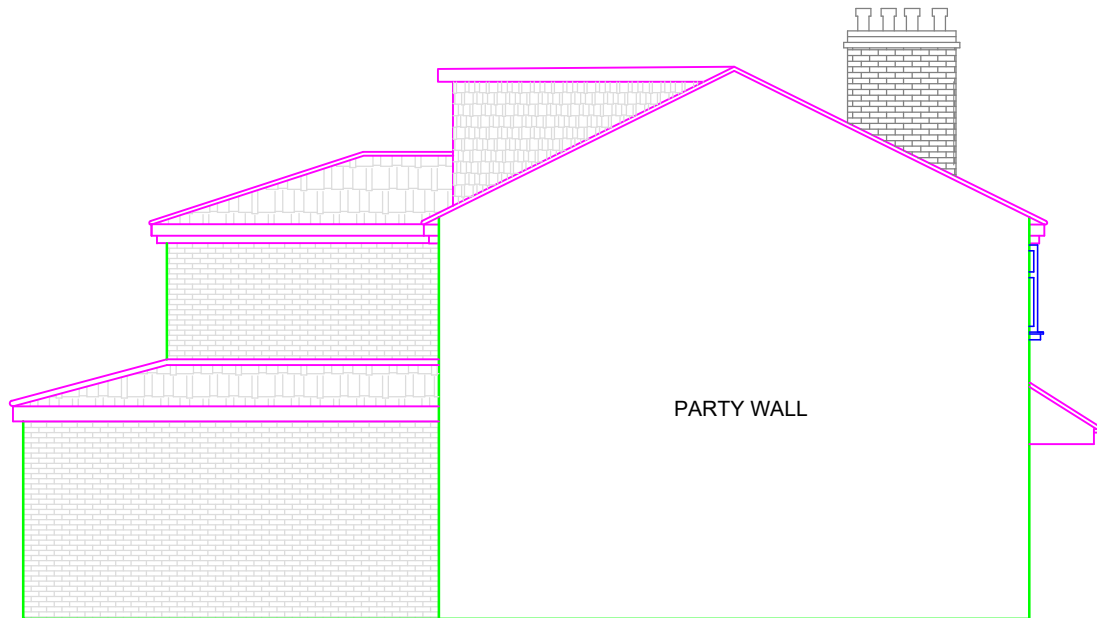

Proposed Side Elevation (North East)

This drawing is the property of IPS Architects and copyright is reserved by them.
This drawing is not to be copied or disclosed by or to any unauthorized person without the prior written consent of IPS Architects.

Do not scale from this drawing.

All dimensions are to be checked on site prior to construction, manufacture of any components and ordering of materials and equipment.

Any discrepancies are to be reported to the architects for clarification.

All materials and workmanship to be accordance with the current British Standards and codes of practice.

This drawing is to be read in conjunction with all relevant Architectural Structural Engineers, Mechanical Engineers, Electrical Engineers and Specialists drawings and specifications.

IPS Planning Services
6b Cook Street,
Bury, Lancashire,
BL9 0RP,
email: ipsuk@live.co.uk
0161 8717405

Proposed Floor plans and Elevations
of 18 Cranford Avenue, Manchester, M20 6EH

Scale :1 : 100 on A3	All Dimensions in Meters
Ref: IPS/R/18/M20 6EH	Date : 20/02/2020
REV:	Proposal
SHT 2 of 2	