


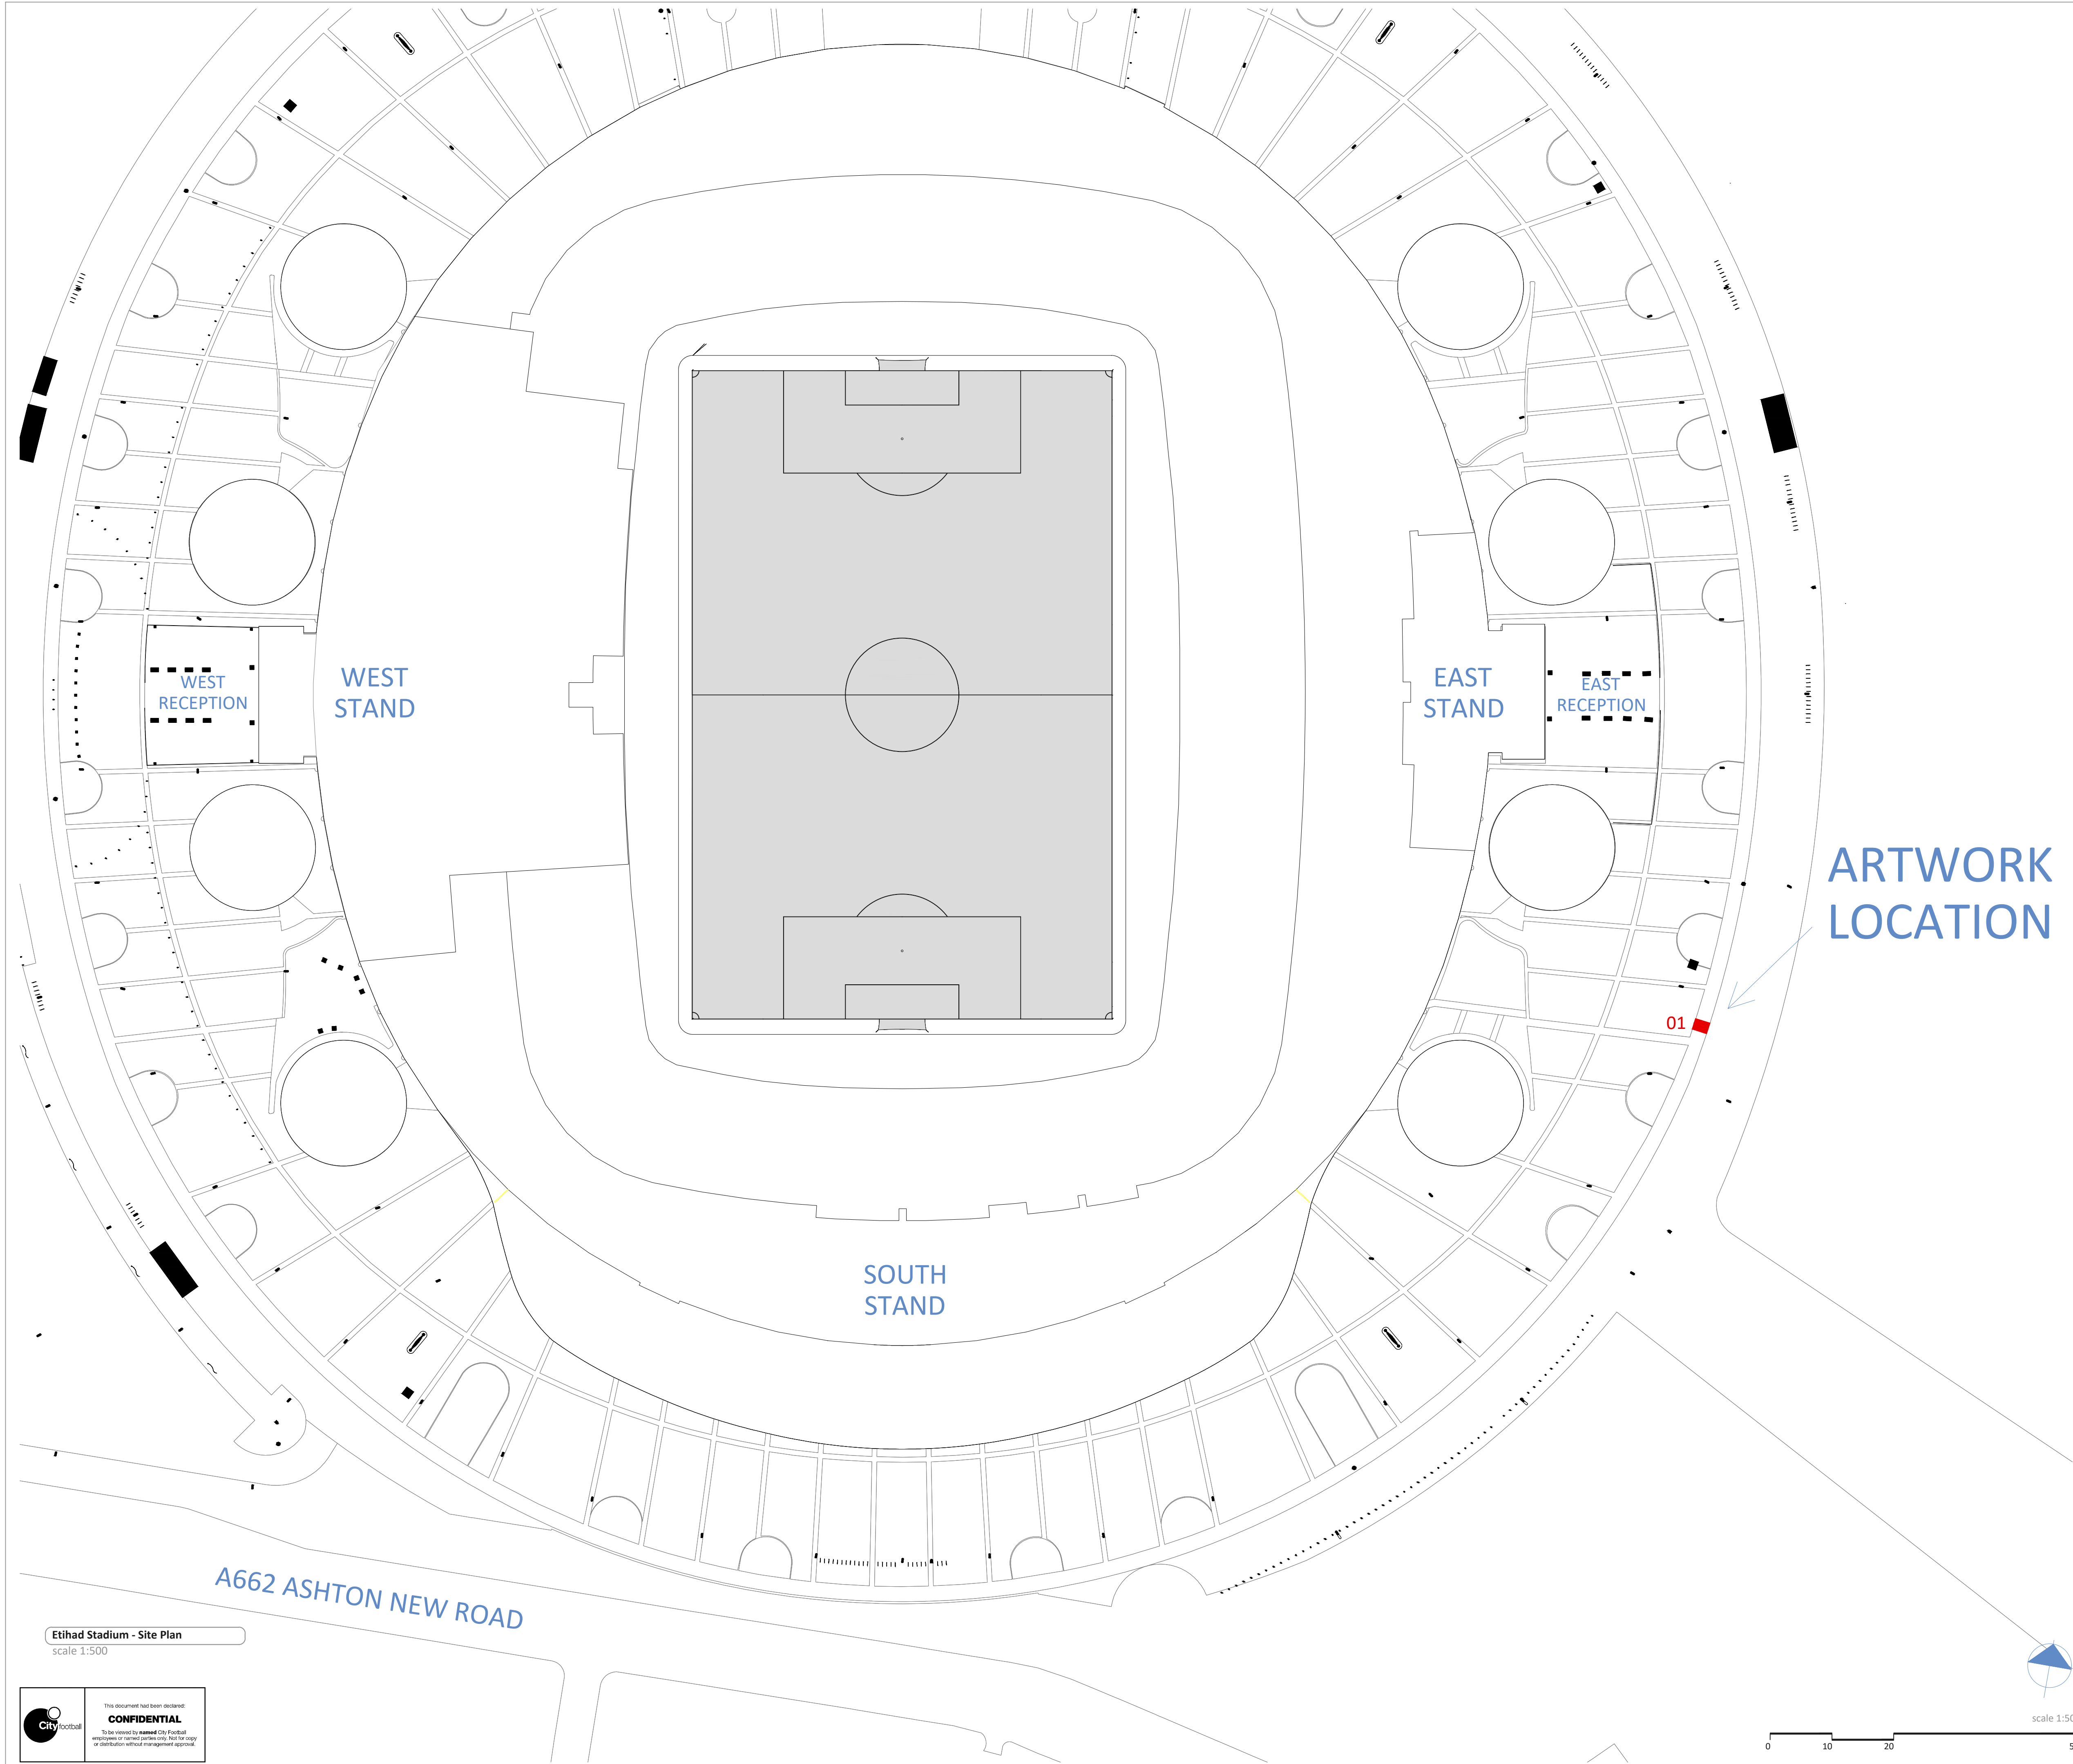

Project Title		
ARTWORK AT THE ETIHAD PHASE 2		
Drawing Title		
SITE PLAN Artwork Location		
Drawn by:	Initials ID	Date 14/02/2022
Approved by:		
Scale 1:1000 @ A1	Revision 00	
Drawing code	Drawing number	
ET-AW2	02	

Etihad Stadium - Site Plan

scale 1:500



CONFIDENTIAL
To be viewed by named City Football employees or named parties only. Not for copy or distribution without management approval.