



SITE LOCATION

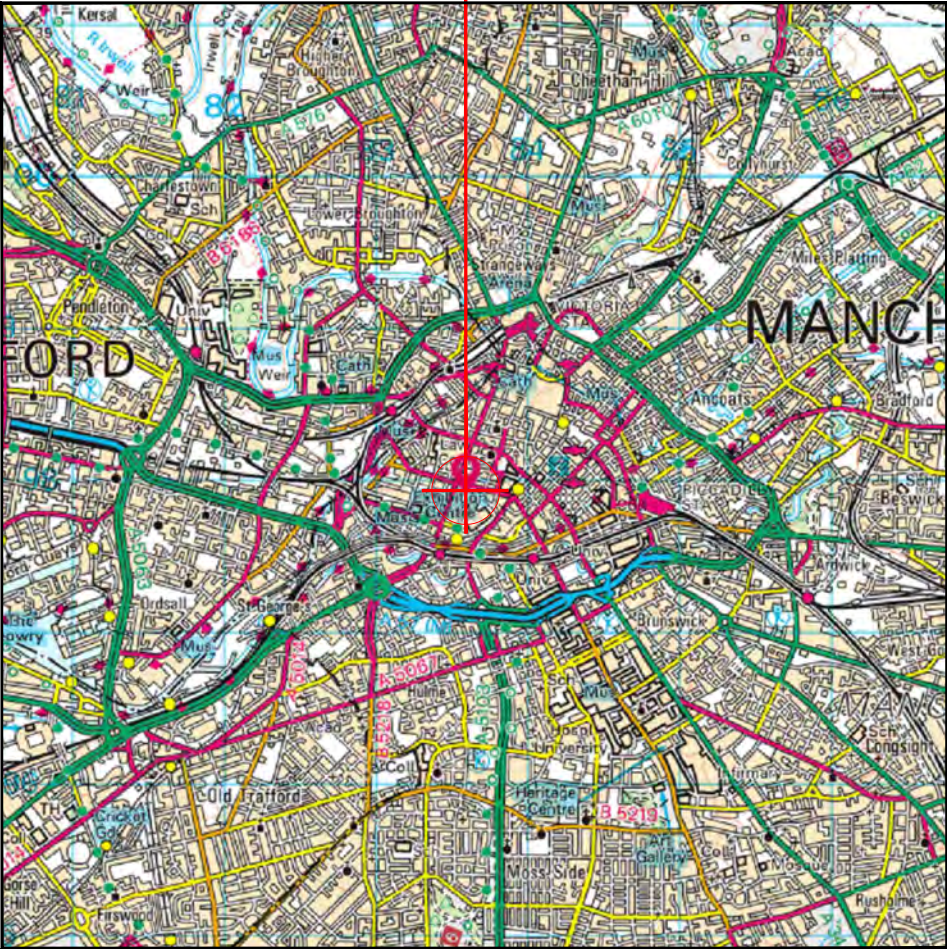


Reproduced by permission of Ordnance Survey on behalf of the Controller of Her Majesty's Stationery Office
All rights reserved. © Crown Copyright licence no. 100062043

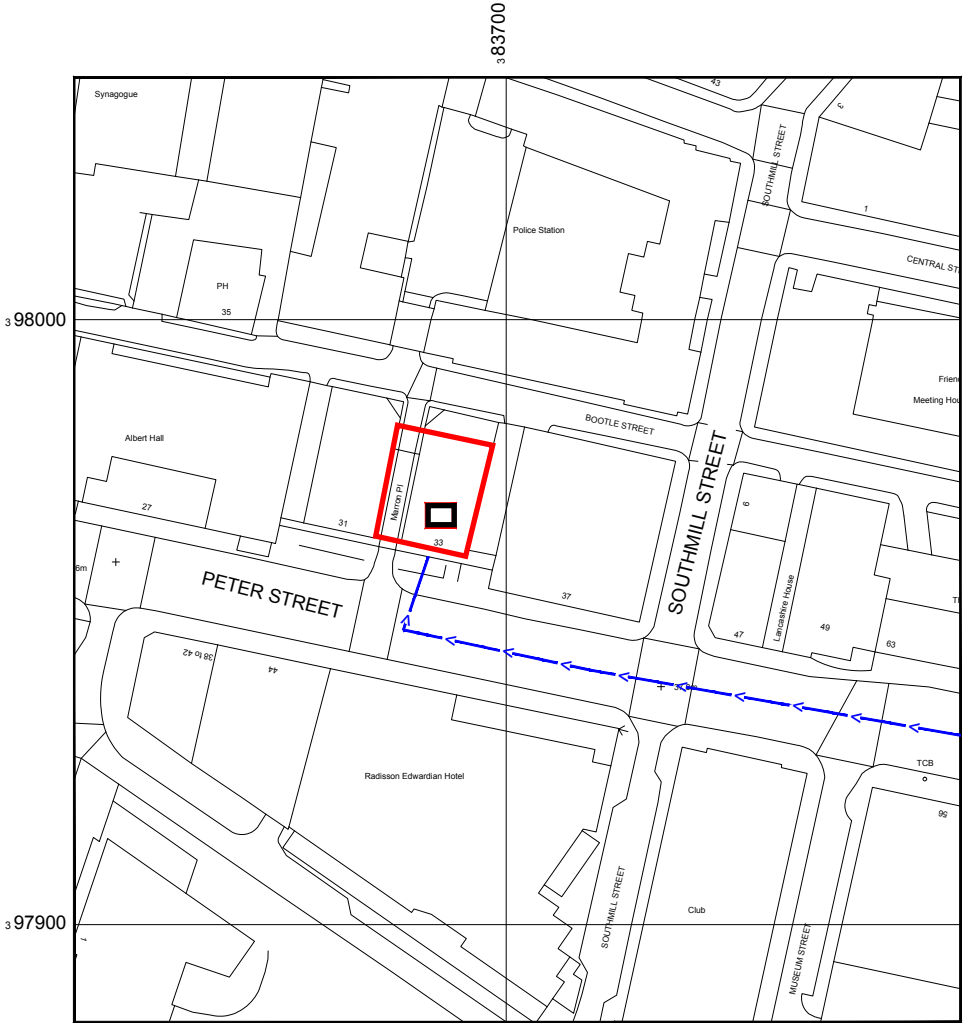

Reproduced by permission of Ordnance Survey on behalf of
the Controller of Her Majesty's Stationery Office
All rights reserved. © Crown Copyright licence no.100062043


NGR E: 383689 N: 397965

SITE AREA PLAN

 

SITE PHOTOGRAPH

SITE LOCATION PLAN

 

GOOGLE MAPS QR CODE

GOOGLE MAP - <https://goo.gl/maps/yc2oRbT3rp8bFsPr9>

GOOGLE STREETVIEW - <https://goo.gl/maps/yjKkAMjDRYpYiMHx5>

NOTES:

1. ALL DIMENSIONS IN MM UNLESS OTHERWISE NOTED.

DIRECTIONS TO SITE: M/cr CC. Head east on Peter St cont past City library and Midland Hotel, site is on Peter st. 3 doors down from Army Recruiting Office.

Site:

Access Route To Site:

Access Route:



Master:	MBNL / EE / H3G:	Project:	Purpose of Issue:	Issue:
M007	MBNL	Vendor Swap	Detailed Design	D3
Date:	21/10/2021	Revision / Upgrade Description:		
Drawn:	CDN	Detail Design Issue		
Checked:	J.Pearce			
Approved:	J.Pearce			
Master:	MBNL / EE / H3G:	Project:	Purpose of Issue:	Issue:
M006	MBNL	Vendor Swap	Detailed Design	D2
Date:	12/10/2021	Revision / Upgrade Description:		
Drawn:	CDN	Detail Design Issue		
Checked:	L.B-Smith			
Approved:	L.B-Smith			
Master:	MBNL / EE / H3G:	Project:	Purpose of Issue:	Issue:
M005	MBNL	Vendor Swap	Detailed Design	D1
Date:	28/09/2021	Revision / Upgrade Description:		
Drawn:	CDN	Detail Design Issue		
Checked:	L.B-Smith			
Approved:	L.B-Smith			
Master:	MBNL / EE / H3G:	Project:	Purpose of Issue:	Issue:
M004	EE	Vendor Swap	Planning	D
Date:	01/09/21	Revision / Upgrade Description:		
Drawn:	L. B-Smith	Rejection Comments Addressed		
Checked:	AG			
Approved:	AG			
Master:	MBNL / EE / H3G:	Project:	Purpose of Issue:	Issue:
M003	EE	Vendor Swap	Planning	C
Date:	06/08/21	Revision / Upgrade Description:		
Drawn:	CF	Rejection Comments Addressed		
Checked:	AG			
Approved:	AG			



Hatfield Business Park
Hatfield
Hertfordshire
AL10 9BW

Tel: 01707 315000
Fax: 01707 319001

Design Consultant & Principal Contractor:



Unit 27F-G
Hartlebury Trading Estate
Crown Lane
Hartlebury
Worcestershire
DY10 4JD

Site Name:	SCOTTISH MUTUAL HOUSE		
Site ID:	798504		
Address:	SCOTTISH MUTUAL HOUSE 35 PETER STREET MANCHESTER GREATER MANCHESTER M2 5BG		
Title:	002 SITE LOCATION PLAN		
Project:	VENDOR SWAP		
Purpose of Issue:	DETAILED DESIGN		
EE Cell ID:	MBNL Cell ID:	3UK Cell ID:	
66153	MAN071	M0251	
Master Drawing No:			Issue:
798504_MAN071_66153_M0251_M007			D3



Existing 2.1m high Parapet wall

Existing EE/H3G 1No. 742212 antenna mounted on wall

Existing EE/H3G 1No. RD0448 MHA mounted on wall

Existing 300 wide cable tray mounted horizontal to parapet wall

Existing Satellite dish

Existing EE 1No. ATR4518R3 antenna mounted on wall
Existing EE 1No. BOB, 1No. 3262 RRU, 2No. 5507 RRUs & 1No. RD0629 Diplexer mounted on support pole

Existing 150 wide cable tray mounted on blocks laid flat on roof

Existing Spare steel access platform

Existing Step over

Existing Roof access door

Existing EE/H3G 1No. 742212 antenna mounted on wall

Existing EE 1No. AOC4518R8v06 antenna mounted on 76.1Øx5.0x2000 long chs support pole fixed using pfc offset brackets

Existing EE/H3G 1No. RD0448 MHA mounted on support pole

Existing EE 1No. GPS unit mounted on antenna support pole

Existing 1100 high free standing handrail

Existing Freestanding handrail

Existing EE 1No. 5258 RRU mounted on rear of antenna support pole

Existing EE 1No. BOB, 1No. 3262 RRU & 2No. 5507 RRUs mounted on Freestander

PLANT ROOM LEVEL
25.8m AGL

Main roof level
21.5m AGL

Existing 300 wide cable tray mounted horizontal to free standing handrail

Existing 3No. 300Ø Transmission Dishes mounted on cranked support pole fixed to plant room wall

Existing EE/H3G 2No. Flexi modules mounted to side of Wrea cabinet

Existing EE RBS2102 cabinet on steel grillage c/w transmission equipment

Existing EE BTS3900A APM30H VER D & RFCverC cabinet in side by side arrangement on steel grillage

Existing EE 3No. BOBs mounted on UNI Strut fixed to steel grillage

Existing EE/H3G Wrea node B cabinet on steel grillage c/w flexi modules & Mk2 UCUs

Existing Hooped access ladder

Existing H3G OFS5906 "L" Rack on steel grillage C/W APM5930 (AC) cabinet & 3No. 5501 RRUs.

Existing Spare access platform

Existing 2.1m High Parapet wall

Existing EE 1No. ATR4518R3 antenna mounted on wall

Existing EE/H3G 1No. RD0448 MHA mounted on wall


Existing EE/H3G 1No. 742212 antenna mounted on wall

Existing EE 1No. BOB, 1No. 3262 RRU, 2No. 5507 RRUs & 1No. RD0629 Diplexer mounted on support pole

Existing 450 wide cable tray mounted horizontal to parapet wall



EXISTING SITE PLAN

 

NOTES:

1. ALL DIMENSIONS IN MM UNLESS OTHERWISE NOTED.

Master:	MBNL / EE / H3G:	Project:	Purpose of Issue:	Issue:
M007	MBNL	Vendor Swap	Detailed Design	D3
Date:	21/10/2021	Revision / Upgrade Description:		
Drawn:	CDN	Detail Design Issue		
Checked:	J.Pearce			
Approved:	J.Pearce			
Master:	MBNL / EE / H3G:	Project:	Purpose of Issue:	Issue:
M006	MBNL	Vendor Swap	Detailed Design	D2
Date:	12/10/2021	Revision / Upgrade Description:		
Drawn:	CDN	Detail Design Issue		
Checked:	L.B-Smith			
Approved:	L.B-Smith			
Master:	MBNL / EE / H3G:	Project:	Purpose of Issue:	Issue:
M005	MBNL	Vendor Swap	Detailed Design	D1
Date:	28/09/2021	Revision / Upgrade Description:		
Drawn:	CDN	Detail Design Issue		
Checked:	L.B-Smith			
Approved:	L.B-Smith			
Master:	MBNL / EE / H3G:	Project:	Purpose of Issue:	Issue:
M004	EE	Vendor Swap	Planning	D
Date:	01/09/21	Revision / Upgrade Description:		
Drawn:	L. B-Smith	Rejection Comments Addressed		
Checked:	AG			
Approved:	AG			
Master:	MBNL / EE / H3G:	Project:	Purpose of Issue:	Issue:
M003	EE	Vendor Swap	Planning	C
Date:	06/08/21	Revision / Upgrade Description:		
Drawn:	CF	Rejection Comments Addressed		
Checked:	AG			
Approved:	AG			



Hatfield Business Park
Hatfield
Hertfordshire
AL10 9BW

Tel: 01707 315000
Fax: 01707 319001

Design Consultant & Principal Contractor:



Unit 27F-G
Hartlebury Trading Estate
Crown Lane
Hartlebury
Worcestershire
DY10 4JD

Site Name:
SCOTTISH MUTUAL HOUSE

Site ID:
798504


Address:
SCOTTISH MUTUAL HOUSE 35
PETER STREET MANCHESTER
GREATER MANCHESTER
M2 5BG

Title:
100 EXISTING SITE PLAN

Project:
VENDOR SWAP

Purpose of Issue:
DETAILED DESIGN

EE Cell ID:	MBNL Cell ID:	3UK Cell ID:
66153	MAN071	M0251
Master Drawing No: 798504_MAN071_66153_M0251_M007		Issue: D3

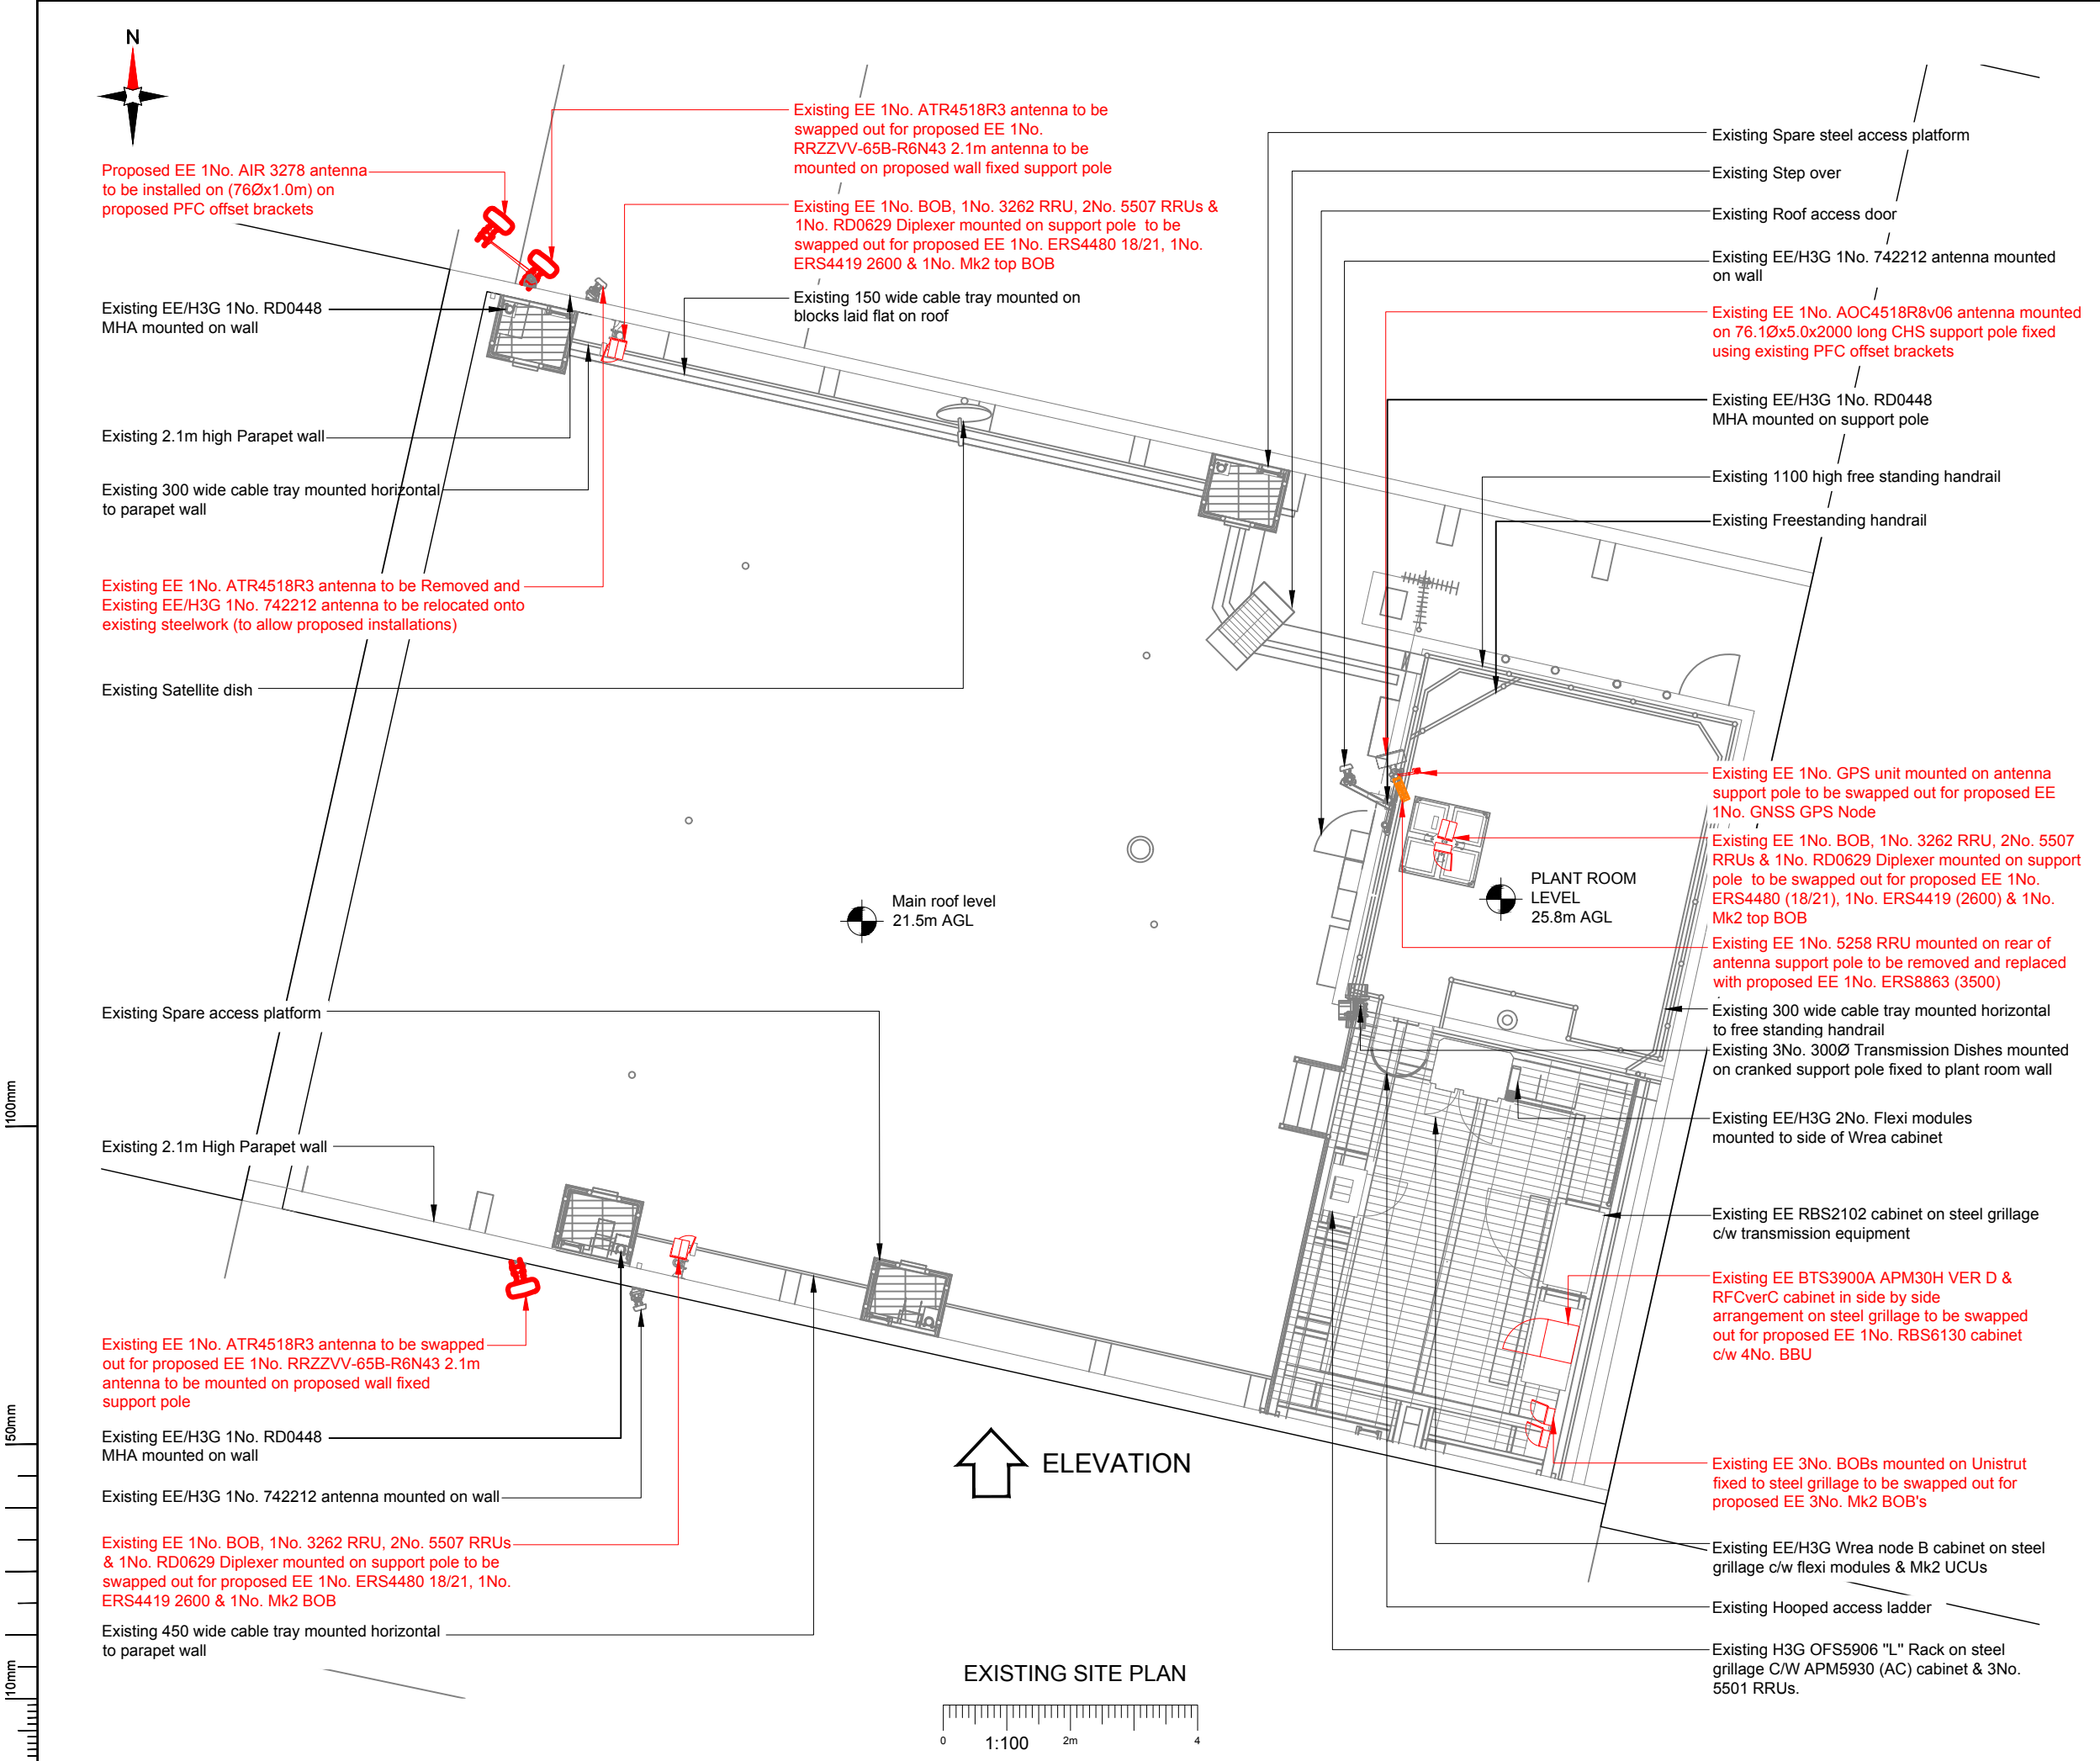

NOTES:

1. ALL DIMENSIONS IN MM UNLESS OTHERWISE NOTED.

Note;
All existing fibre / feeder cables to be re-used. Subject to testing. Un-used feeder cables to remain and be capped

Master:	MBNL / EE / H3G:	Project:	Purpose of Issue:	Issue:
M007	MBNL	Vendor Swap	Detailed Design	D3
Date:	21/10/2021	Revision / Upgrade Description:		
Drawn:	CDN	Detail Design Issue		
Checked:	J.Pearce			
Approved:	J.Pearce			
Master:	MBNL / EE / H3G:	Project:	Purpose of Issue:	Issue:
M006	MBNL	Vendor Swap	Detailed Design	D2
Date:	12/10/2021	Revision / Upgrade Description:		
Drawn:	CDN	Detail Design Issue		
Checked:	L.B-Smith			
Approved:	L.B-Smith			
Master:	MBNL / EE / H3G:	Project:	Purpose of Issue:	Issue:
M005	MBNL	Vendor Swap	Detailed Design	D1
Date:	28/09/2021	Revision / Upgrade Description:		
Drawn:	CDN	Detail Design Issue		
Checked:	L.B-Smith			
Approved:	L.B-Smith			
Master:	MBNL / EE / H3G:	Project:	Purpose of Issue:	Issue:
M004	EE	Vendor Swap	Planning	D
Date:	01/09/21	Revision / Upgrade Description:		
Drawn:	L. B-Smith	Rejection Comments Addressed		
Checked:	AG			
Approved:	AG			
Master:	MBNL / EE / H3G:	Project:	Purpose of Issue:	Issue:
M003	EE	Vendor Swap	Planning	C
Date:	06/08/21	Revision / Upgrade Description:		
Drawn:	CF	Rejection Comments Addressed		
Checked:	AG			
Approved:	AG			

Hatfield Business Park
Hatfield
Hertfordshire
AL10 9BW

Tel: 01707 315000
Fax: 01707 319001

Unit 27F-G
Hartlebury Trading Estate
Crown Lane
Hartlebury
Worcestershire
DY10 4JD

Design Consultant & Principal Contractor:

Site Name:
SCOTTISH MUTUAL HOUSE

Site ID:
798504

Address:
SCOTTISH MUTUAL HOUSE 35
PETER STREET MANCHESTER
GREATER MANCHESTER
M2 5BG

Title:
150 PROPOSED SITE PLAN

Project:
VENDOR SWAP


Purpose of Issue:
DETAILED DESIGN

EE Cell ID:	MBNL Cell ID:	3UK Cell ID:
66153	MAN071	M0251

Master Drawing No:
798504_MAN071_66153_M0251_M007

Issue:
D3

100mm
50mm
10mm

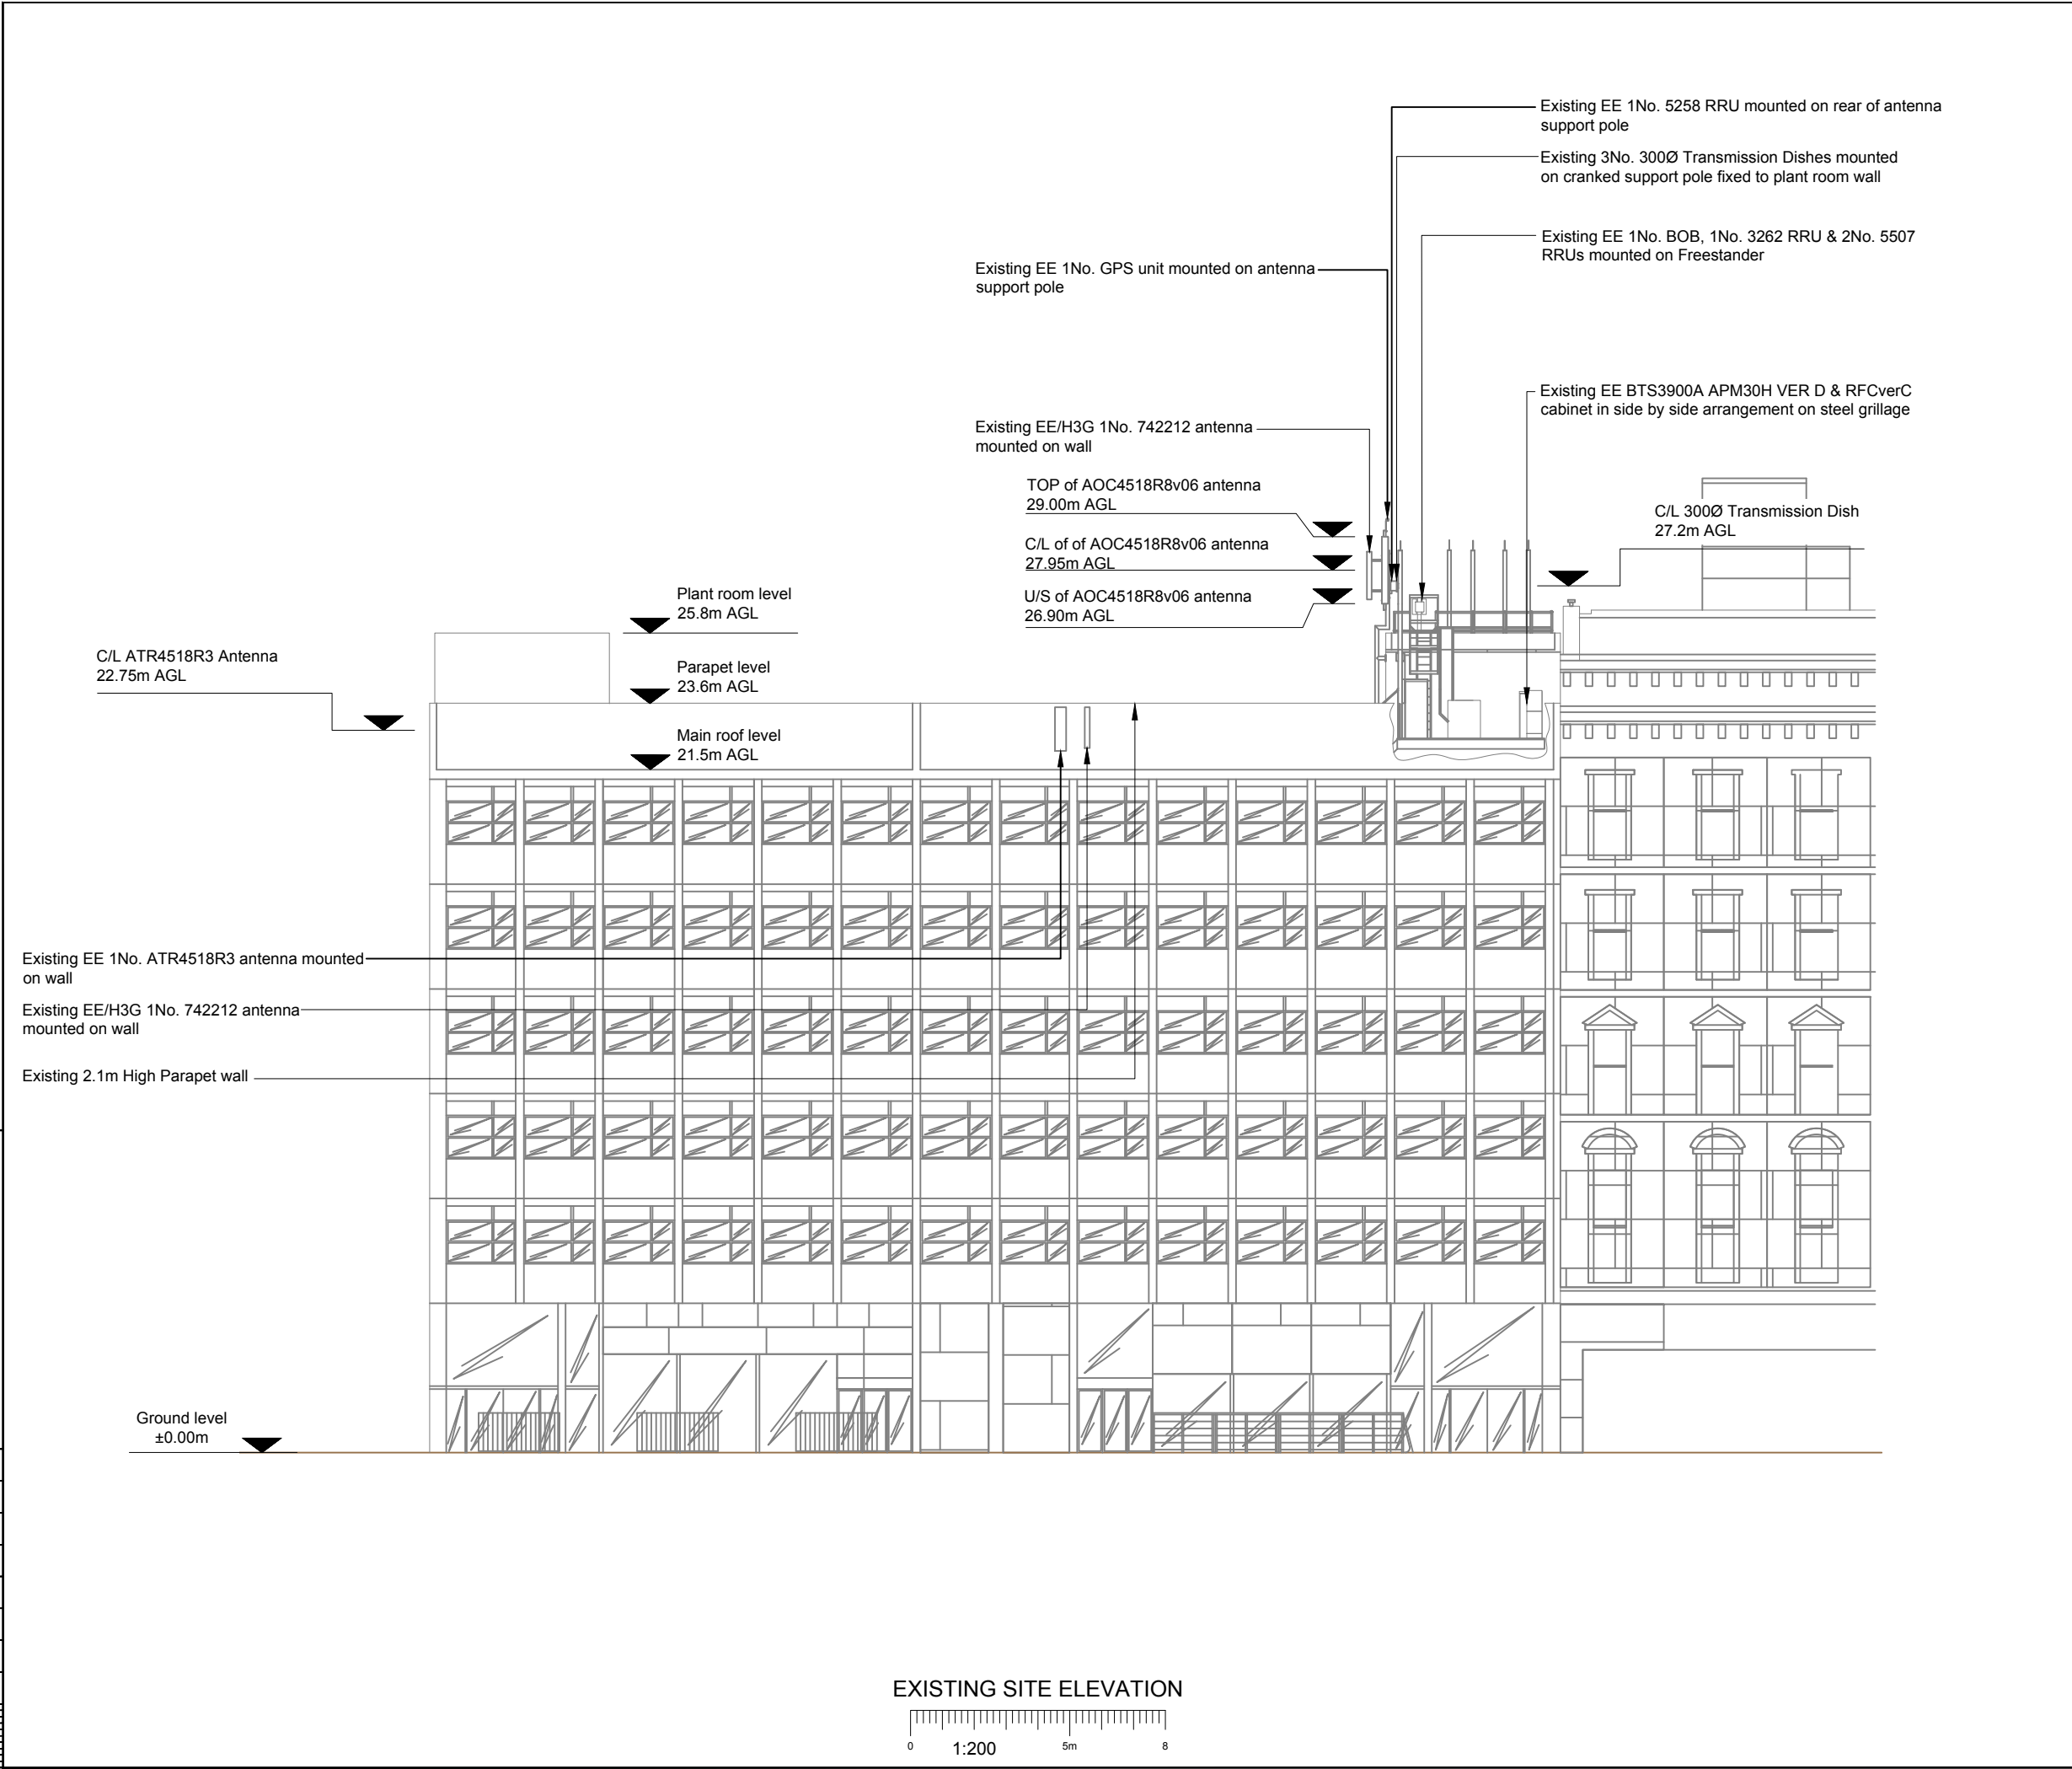

EXISTING SITE ELEVATION

0 1:200 5m 8

- NOTES:
- ALL DIMENSIONS IN MM UNLESS OTHERWISE NOTED.

Master:	MBNL / EE / H3G:	Project:	Purpose of Issue:	Issue:
M007	MBNL	Vendor Swap	Detailed Design	D3
Date:	21/10/2021	Revision / Upgrade Description:		
Drawn:	CDN	Detail Design Issue		
Checked:	J.Pearce			
Approved:	J.Pearce			
Master:	MBNL / EE / H3G:	Project:	Purpose of Issue:	Issue:
M006	MBNL	Vendor Swap	Detailed Design	D2
Date:	12/10/2021	Revision / Upgrade Description:		
Drawn:	CDN	Detail Design Issue		
Checked:	L.B-Smith			
Approved:	L.B-Smith			
Master:	MBNL / EE / H3G:	Project:	Purpose of Issue:	Issue:
M005	MBNL	Vendor Swap	Detailed Design	D1
Date:	28/09/2021	Revision / Upgrade Description:		
Drawn:	CDN	Detail Design Issue		
Checked:	L.B-Smith			
Approved:	L.B-Smith			
Master:	MBNL / EE / H3G:	Project:	Purpose of Issue:	Issue:
M004	EE	Vendor Swap	Planning	D
Date:	01/09/21	Revision / Upgrade Description:		
Drawn:	L. B-Smith	Rejection Comments Addressed		
Checked:	AG			
Approved:	AG			
Master:	MBNL / EE / H3G:	Project:	Purpose of Issue:	Issue:
M003	EE	Vendor Swap	Planning	C
Date:	06/08/21	Revision / Upgrade Description:		
Drawn:	CF	Rejection Comments Addressed		
Checked:	AG			
Approved:	AG			



Hatfield Business Park
Hatfield
Hertfordshire
AL10 9BW

Tel: 01707 315000
Fax: 01707 319001

Design Consultant:& Principal Contractor:



Unit 27F-G
Hartlebury Trading Estate
Crown Lane
Hartlebury
Worcestershire
DY10 4JD

Site Name:
SCOTTISH MUTUAL HOUSE

Site ID:
798504

Address:
SCOTTISH MUTUAL HOUSE 35
PETER STREET MANCHESTER
GREATER MANCHESTER
M2 5BG


Title:
200 EXISTING SITE ELEVATION

Project:
VENDOR SWAP

Purpose of Issue:
DETAILED DESIGN

EE Cell ID: 66153	MBNL Cell ID: MAN071	3UK Cell ID: M0251
----------------------	-------------------------	-----------------------

Master Drawing No: 798504_MAN071_66153_M0251_M007	Issue: D3
--	--------------

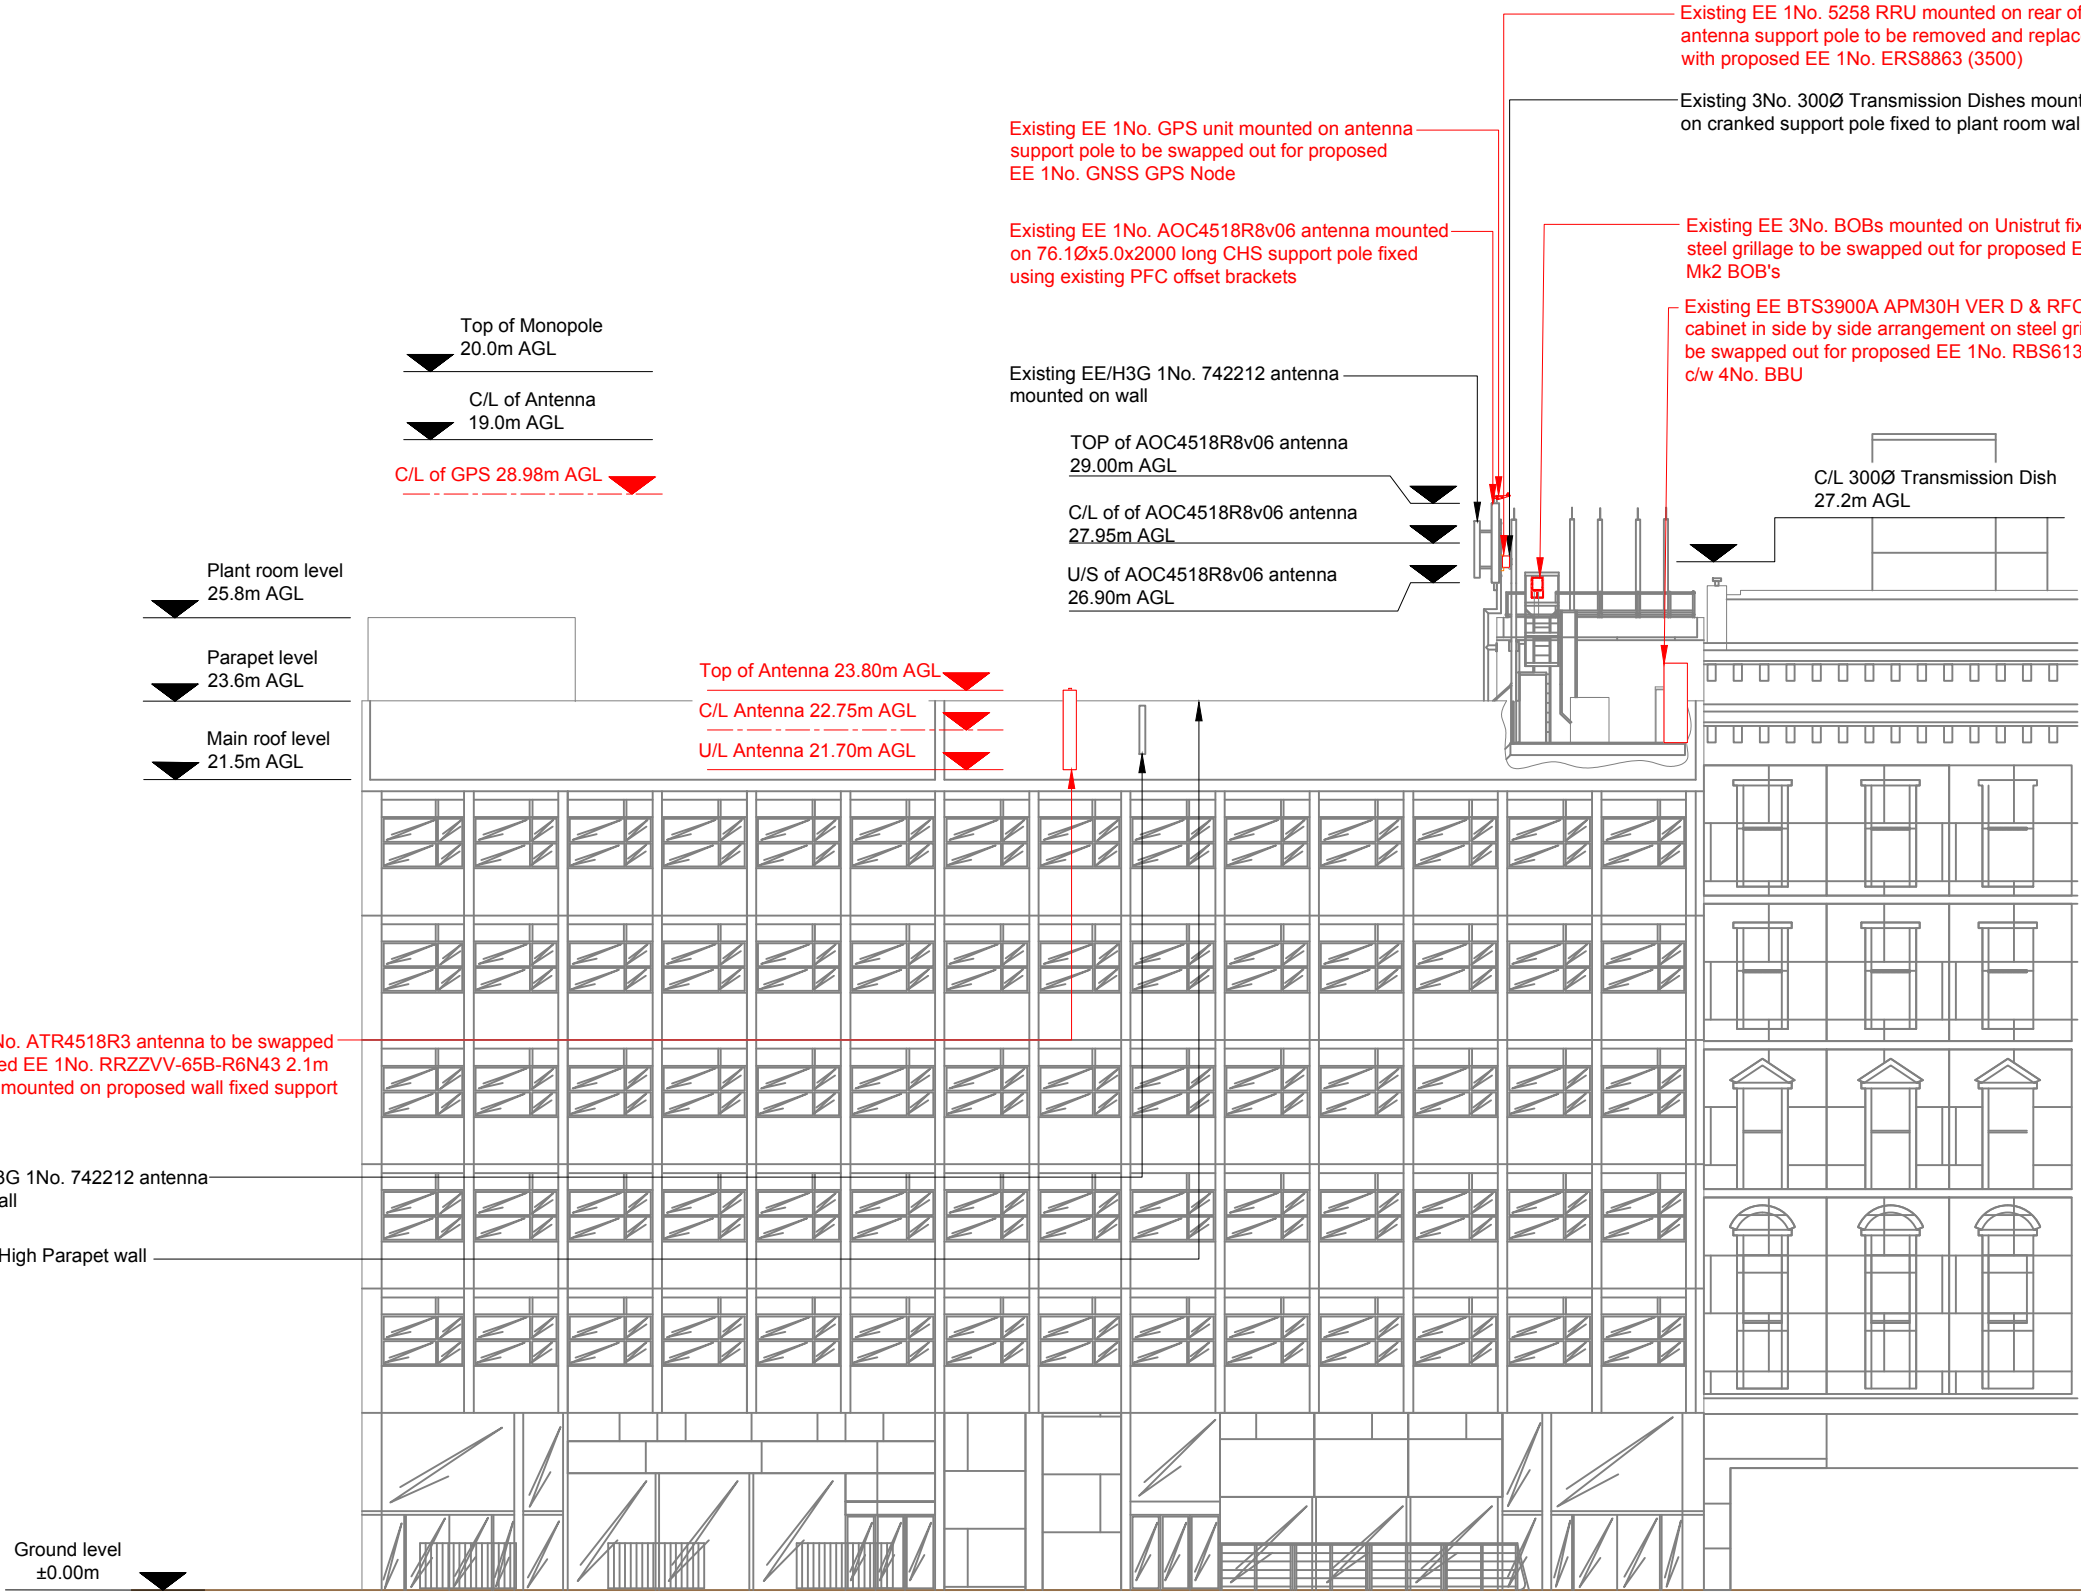

NOTES:

1. ALL DIMENSIONS IN MM UNLESS OTHERWISE NOTED.

Note:

All existing fibre / feeder cables to be re-used. Subject to testing. Un-used feeder cables to remain and be capped

Master:	MBNL / EE / H3G:	Project:	Purpose of Issue:	Issue:
M007	MBNL	Vendor Swap	Detailed Design	D3
Date:	21/10/2021	Revision / Upgrade Description:		
Drawn:	CDN	Detail Design Issue		
Checked:	J.Pearce			
Approved:	J.Pearce			
Master:	MBNL / EE / H3G:	Project:	Purpose of Issue:	Issue:
M006	MBNL	Vendor Swap	Detailed Design	D2
Date:	12/10/2021	Revision / Upgrade Description:		
Drawn:	CDN	Detail Design Issue		
Checked:	L.B-Smith			
Approved:	L.B-Smith			
Master:	MBNL / EE / H3G:	Project:	Purpose of Issue:	Issue:
M005	MBNL	Vendor Swap	Detailed Design	D1
Date:	28/09/2021	Revision / Upgrade Description:		
Drawn:	CDN	Detail Design Issue		
Checked:	L.B-Smith			
Approved:	L.B-Smith			
Master:	MBNL / EE / H3G:	Project:	Purpose of Issue:	Issue:
M004	EE	Vendor Swap	Planning	D
Date:	01/09/21	Revision / Upgrade Description:		
Drawn:	L. B-Smith	Rejection Comments Addressed		
Checked:	AG			
Approved:	AG			
Master:	MBNL / EE / H3G:	Project:	Purpose of Issue:	Issue:
M003	EE	Vendor Swap	Planning	C
Date:	06/08/21	Revision / Upgrade Description:		
Drawn:	CF	Rejection Comments Addressed		
Checked:	AG			
Approved:	AG			



Hatfield Business Park
Hatfield
Hertfordshire
AL10 9BW

Tel: 01707 315000
Fax: 01707 319001

Design Consultant:& Principal Contractor:

Unit 27F-G
Hartlebury Trading Estate
Crown Lane
Hartlebury
Worcestershire
DY10 4JD

Site Name:	SCOTTISH MUTUAL HOUSE		
Site ID:	798504		
Address:	SCOTTISH MUTUAL HOUSE 35 PETER STREET MANCHESTER GREATER MANCHESTER M2 5BG		
Title:	250 PROPOSED SITE ELEVATION		
Project:	VENDOR SWAP		
Purpose of Issue:	DETAILED DESIGN		
EE Cell ID:	MBNL Cell ID:	3UK Cell ID:	
66153	MAN071	M0251	
Master Drawing No:			Issue:
798504_MAN071_66153_M0251_M007			D3