




External Storage

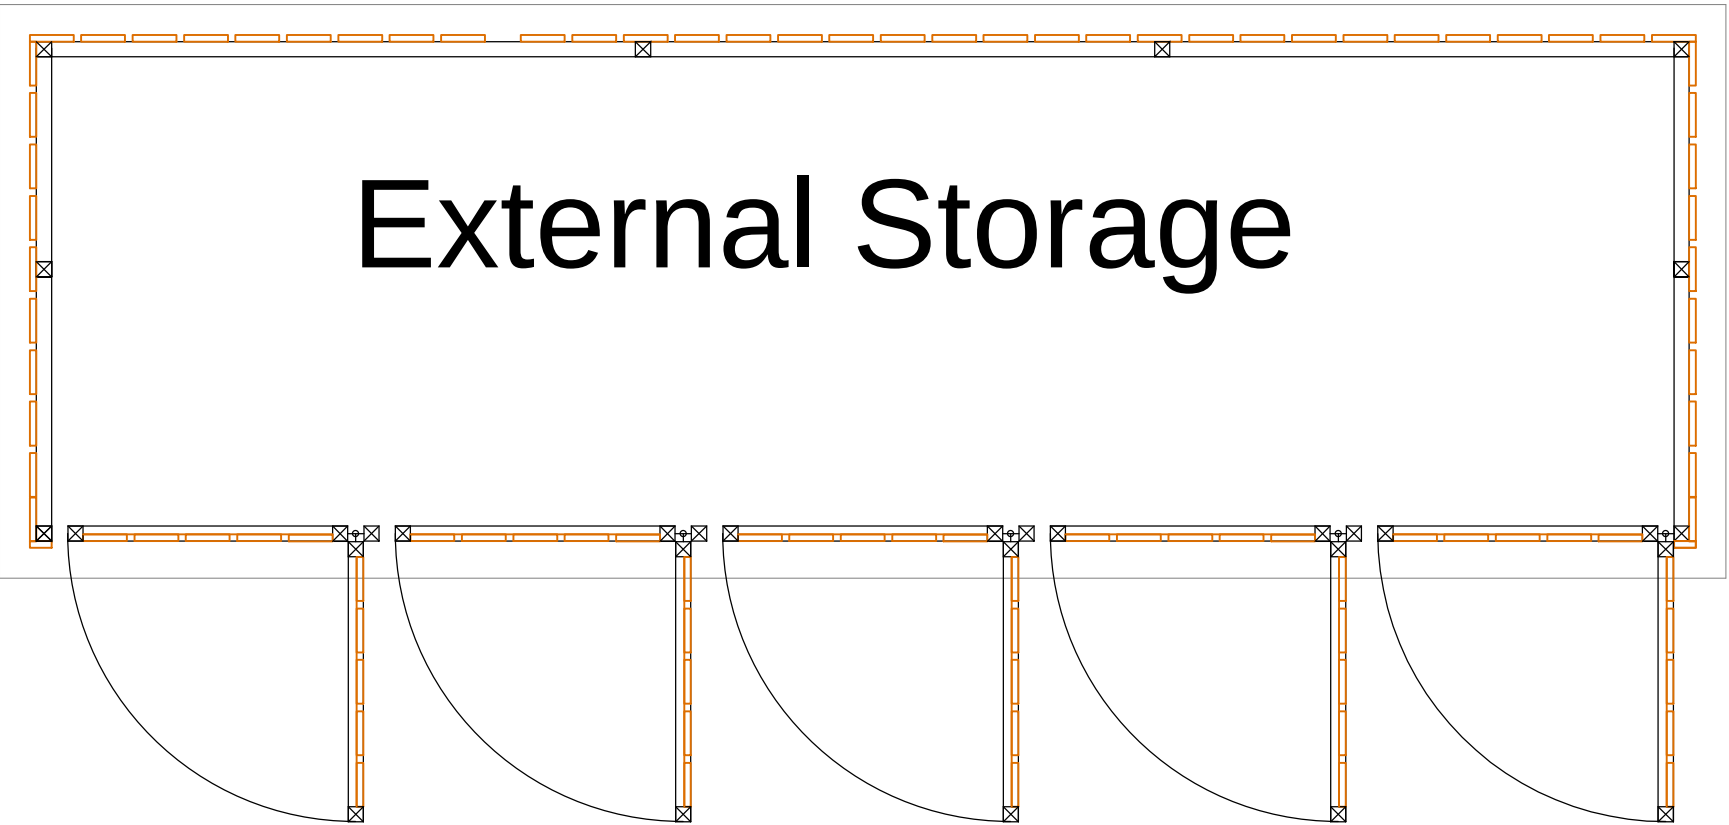


Plan 1:25

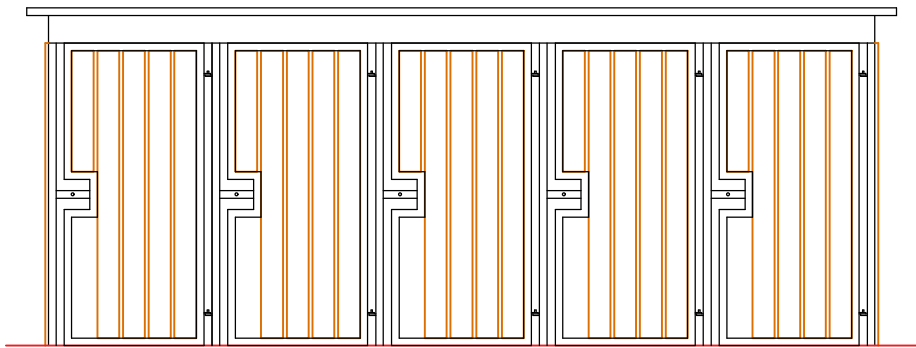


Front Elevation
1:50

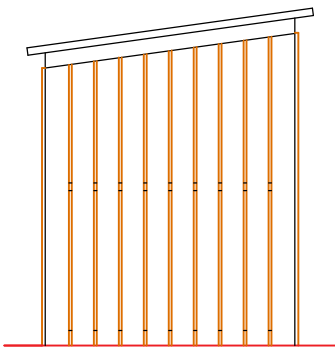

Side Elevation
1:50

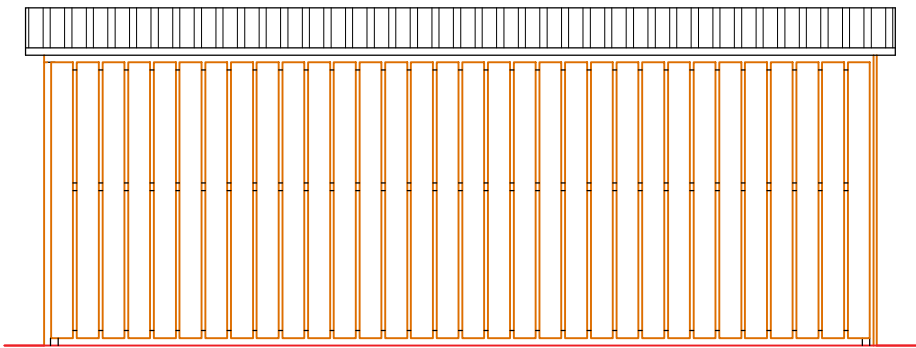

Rear Elevation
1:50

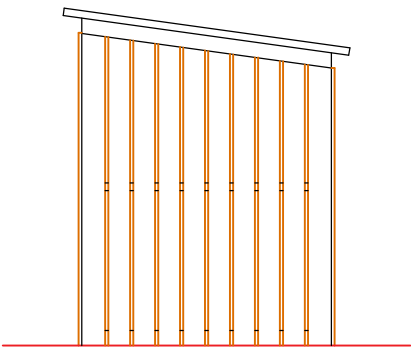

Side Elevation
1:50



SCALE 1:25



SCALE 1:50

A	FIRST ISSUE	TB	29.07.19
REV	DESCRIPTION	BY	DATE



HOWARD & SEDDON A.R.I.B.A.
CHARTERED ARCHITECTS
64 WASHWAY ROAD
SALE, CHESHIRE, M33 7RE
TEL NO. 0161 - 973 8296
FAX NO. 0161 - 962 3485
E-MAIL : ADMIN@HOWARDANDEDSDON.CO.UK

PROJECT
PROPOSED MIXED USE DEVELOPMENT
HUNTINGTON PUBLIC HOUSE
NORTHMOOR ROAD, LONGSIGHT
MANCHESTER, M12 4HP
CLIENT
MR JAMIE HALL

TITLE
PROPOSED STORE PLANS AND
ELEVATIONS

DRAWN
TB
DATE
01.10.19
SCALE
1:25 & 1:50 (A3)

DRG No.
13,954/08
AMENDMENT
A