





PROPOSED SIDE ELEVATION



PROPOSED FRONT ELEVATION

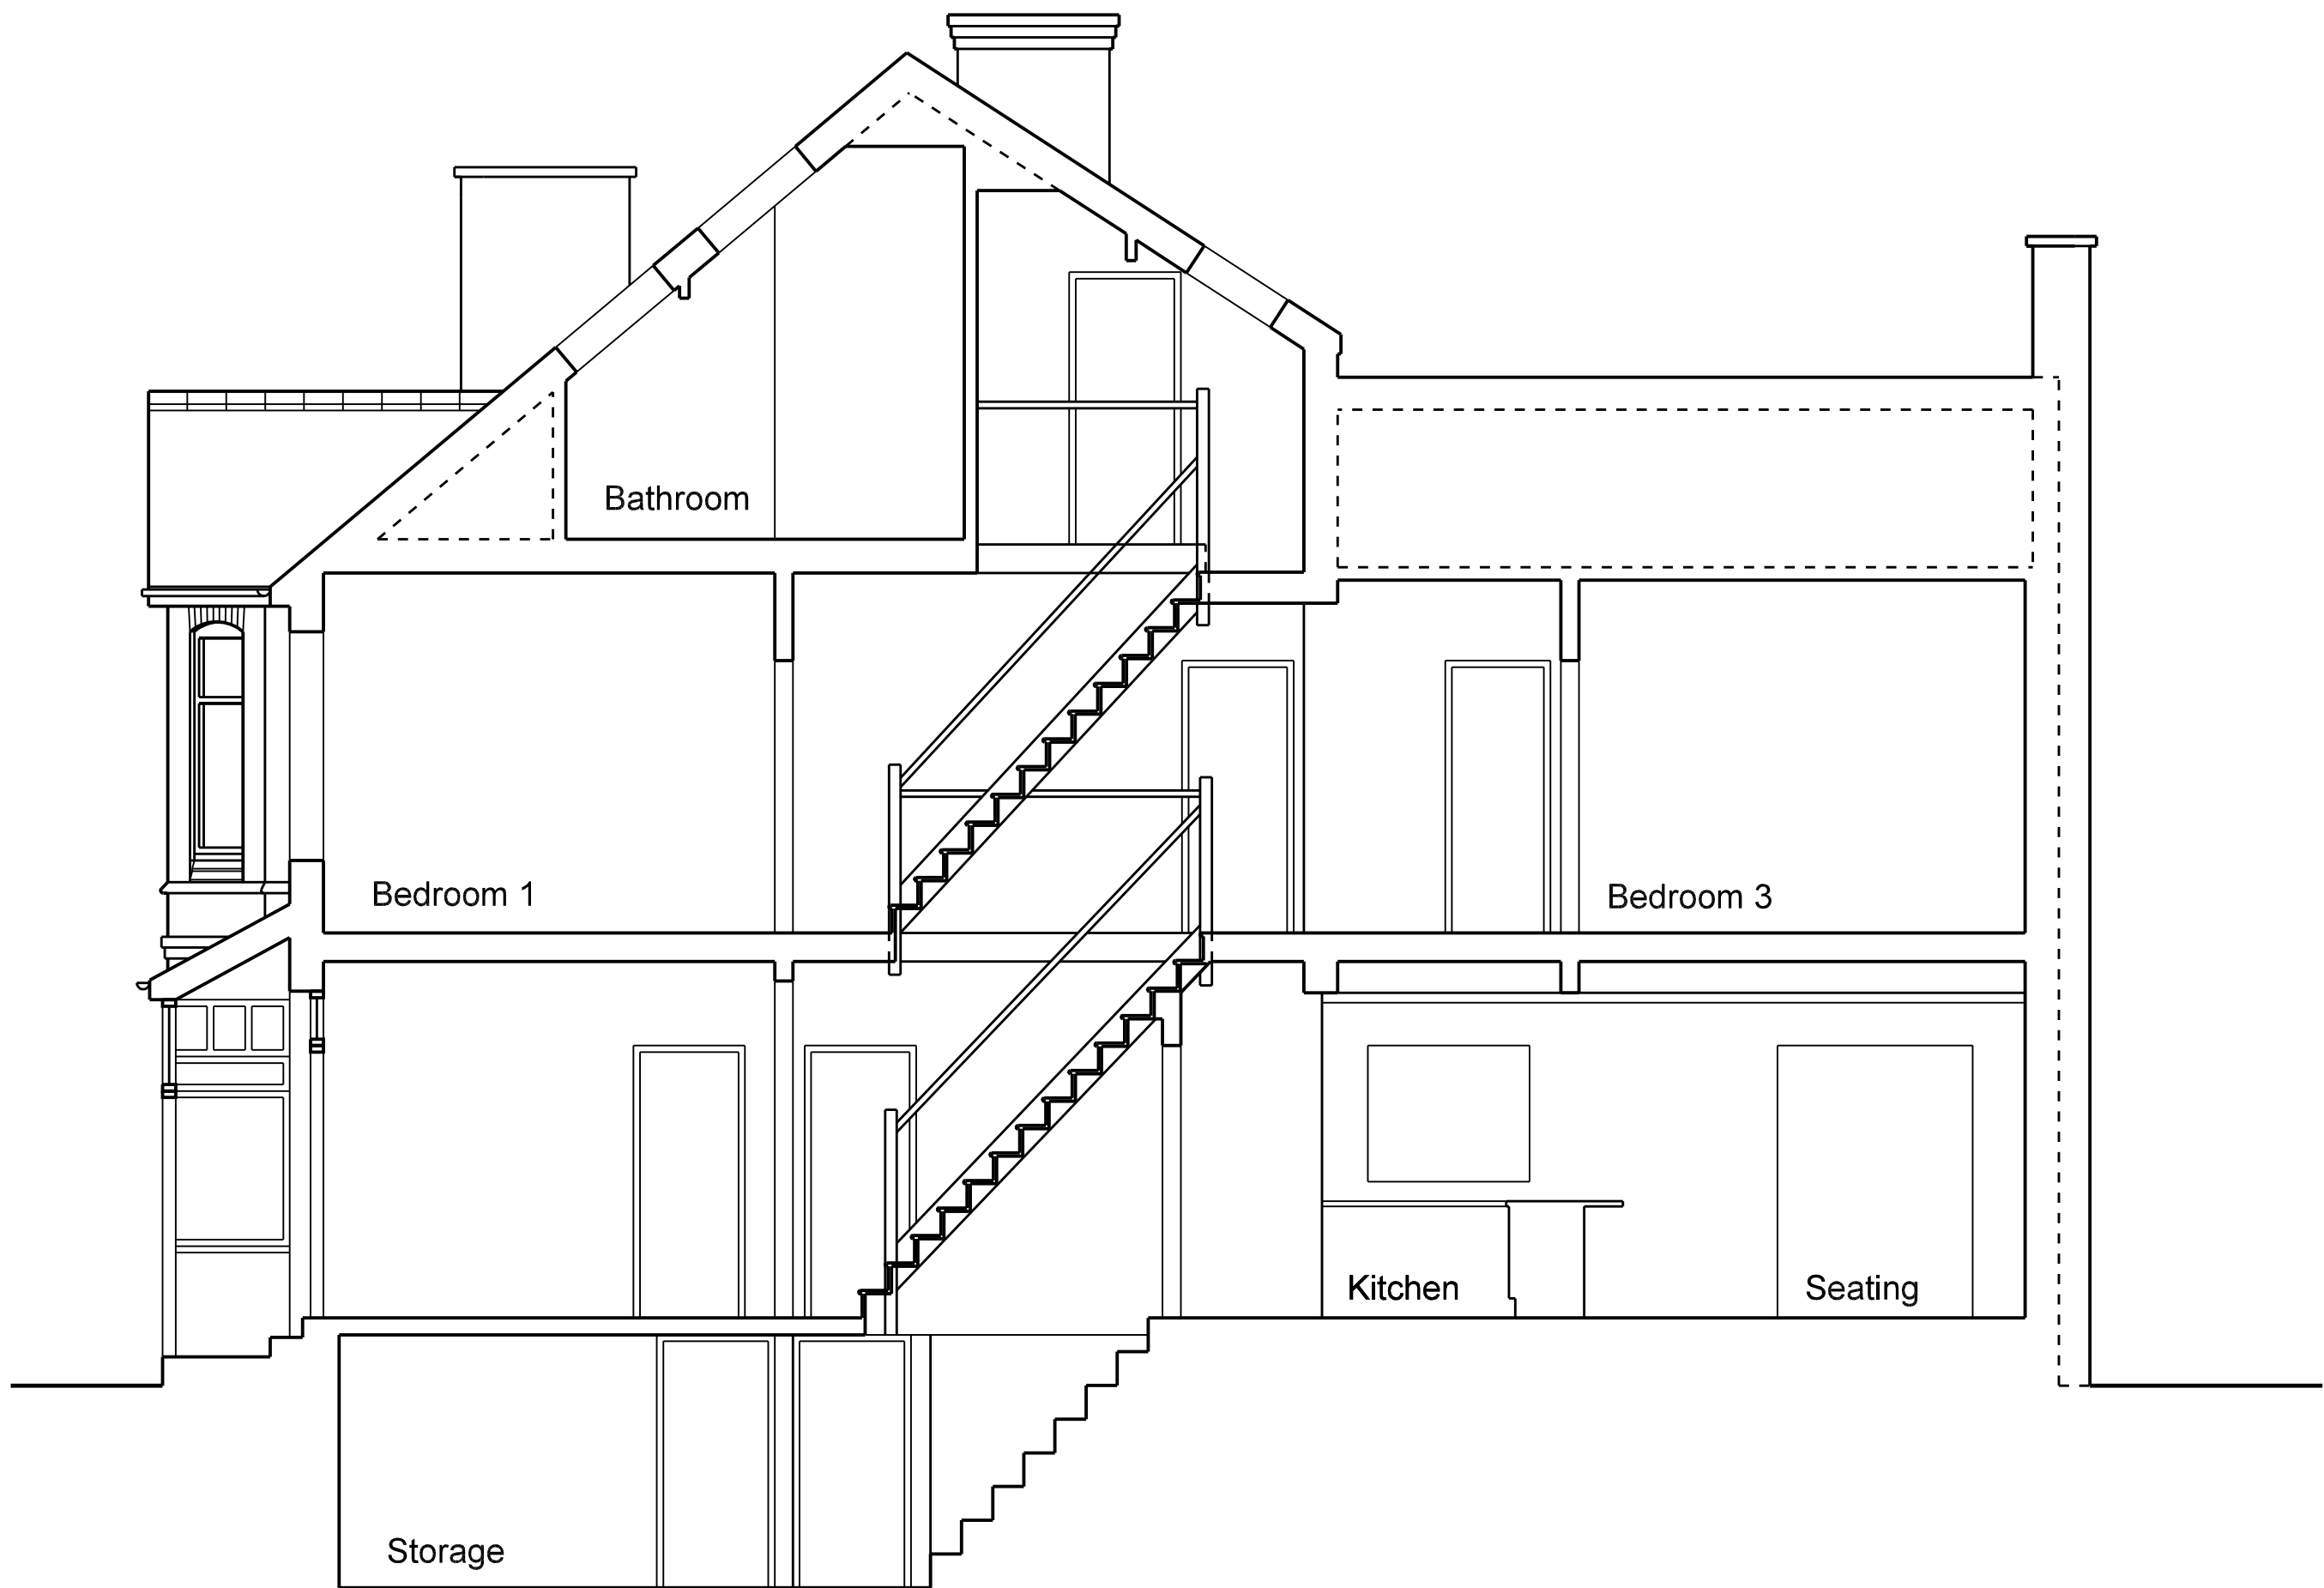

PROPOSED SECTION A-A

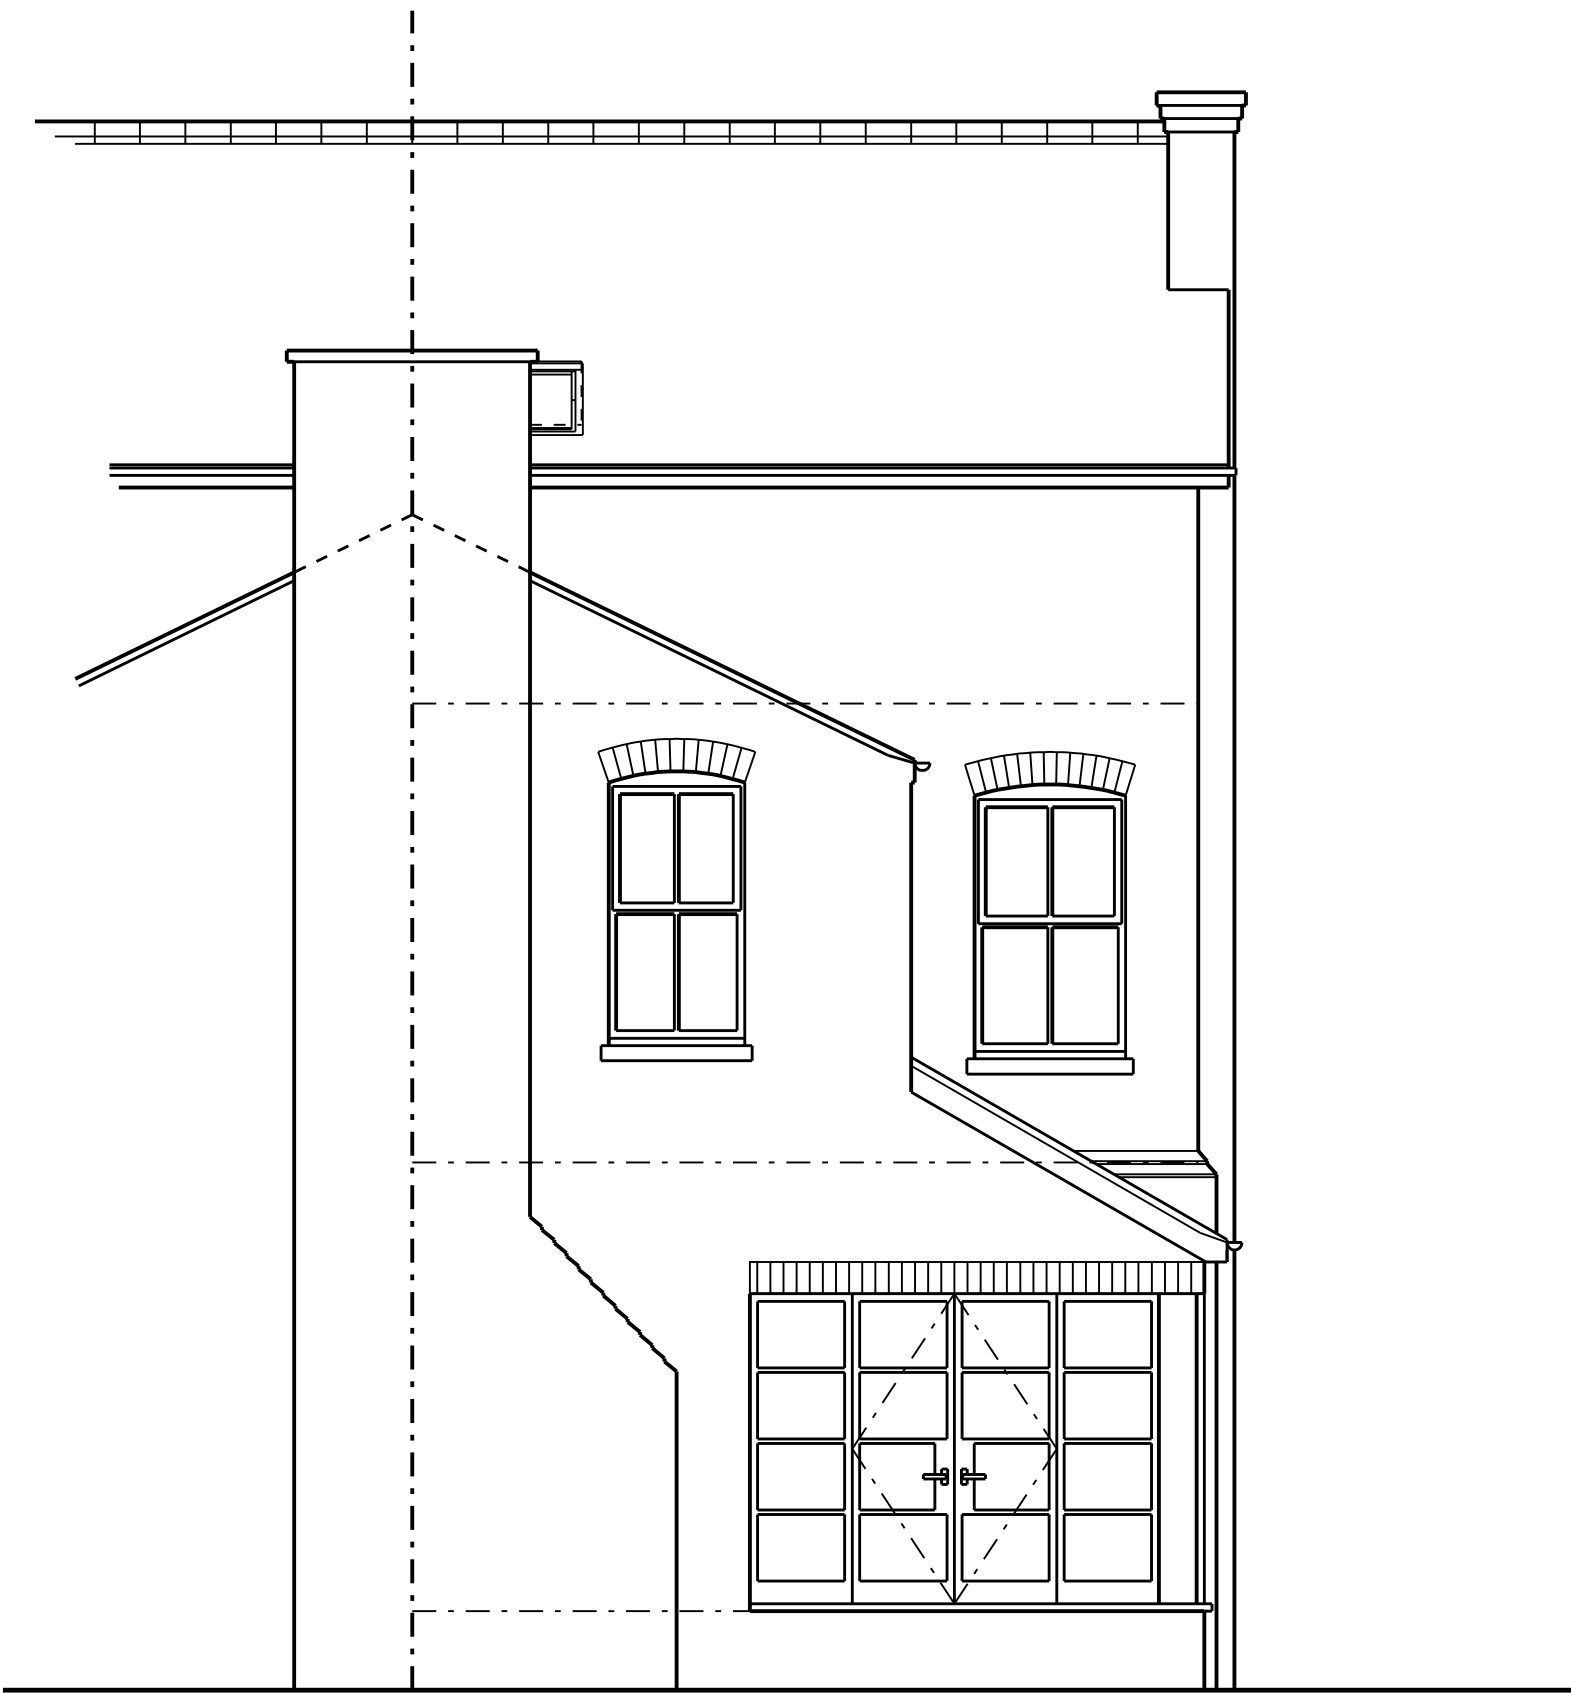

PROPOSED REAR ELEVATION

NOTE
Do not scale this drawing.
Architect to be notified of discrepancies
in square dimensions.
Contractor to check all dimensions from site.
This drawing is copyright and is for use on this site only.

Rev	Description	By	Chk	Date
02	Revised door position	AW		18.03.22
01	Revised external doors	AW		17.03.22

Revisions



First Floor 145 Wellington Rd North, Heaton Norris,
Stockport, SPO 2PF
Tel: 0161 443 1100 www.mimppractice.co.uk

PROJECT TITLE:
9 Totnes Rd
Chorlton
Manchester

DRAWING TITLE:
Proposed Elevations

Date:	Project Number:	Dwg. Number:
Mar 22	2102	(0-) 06
Scale:	Project Partner:	Drawn:
1:50 (A1)		AW

MIMP Architects