


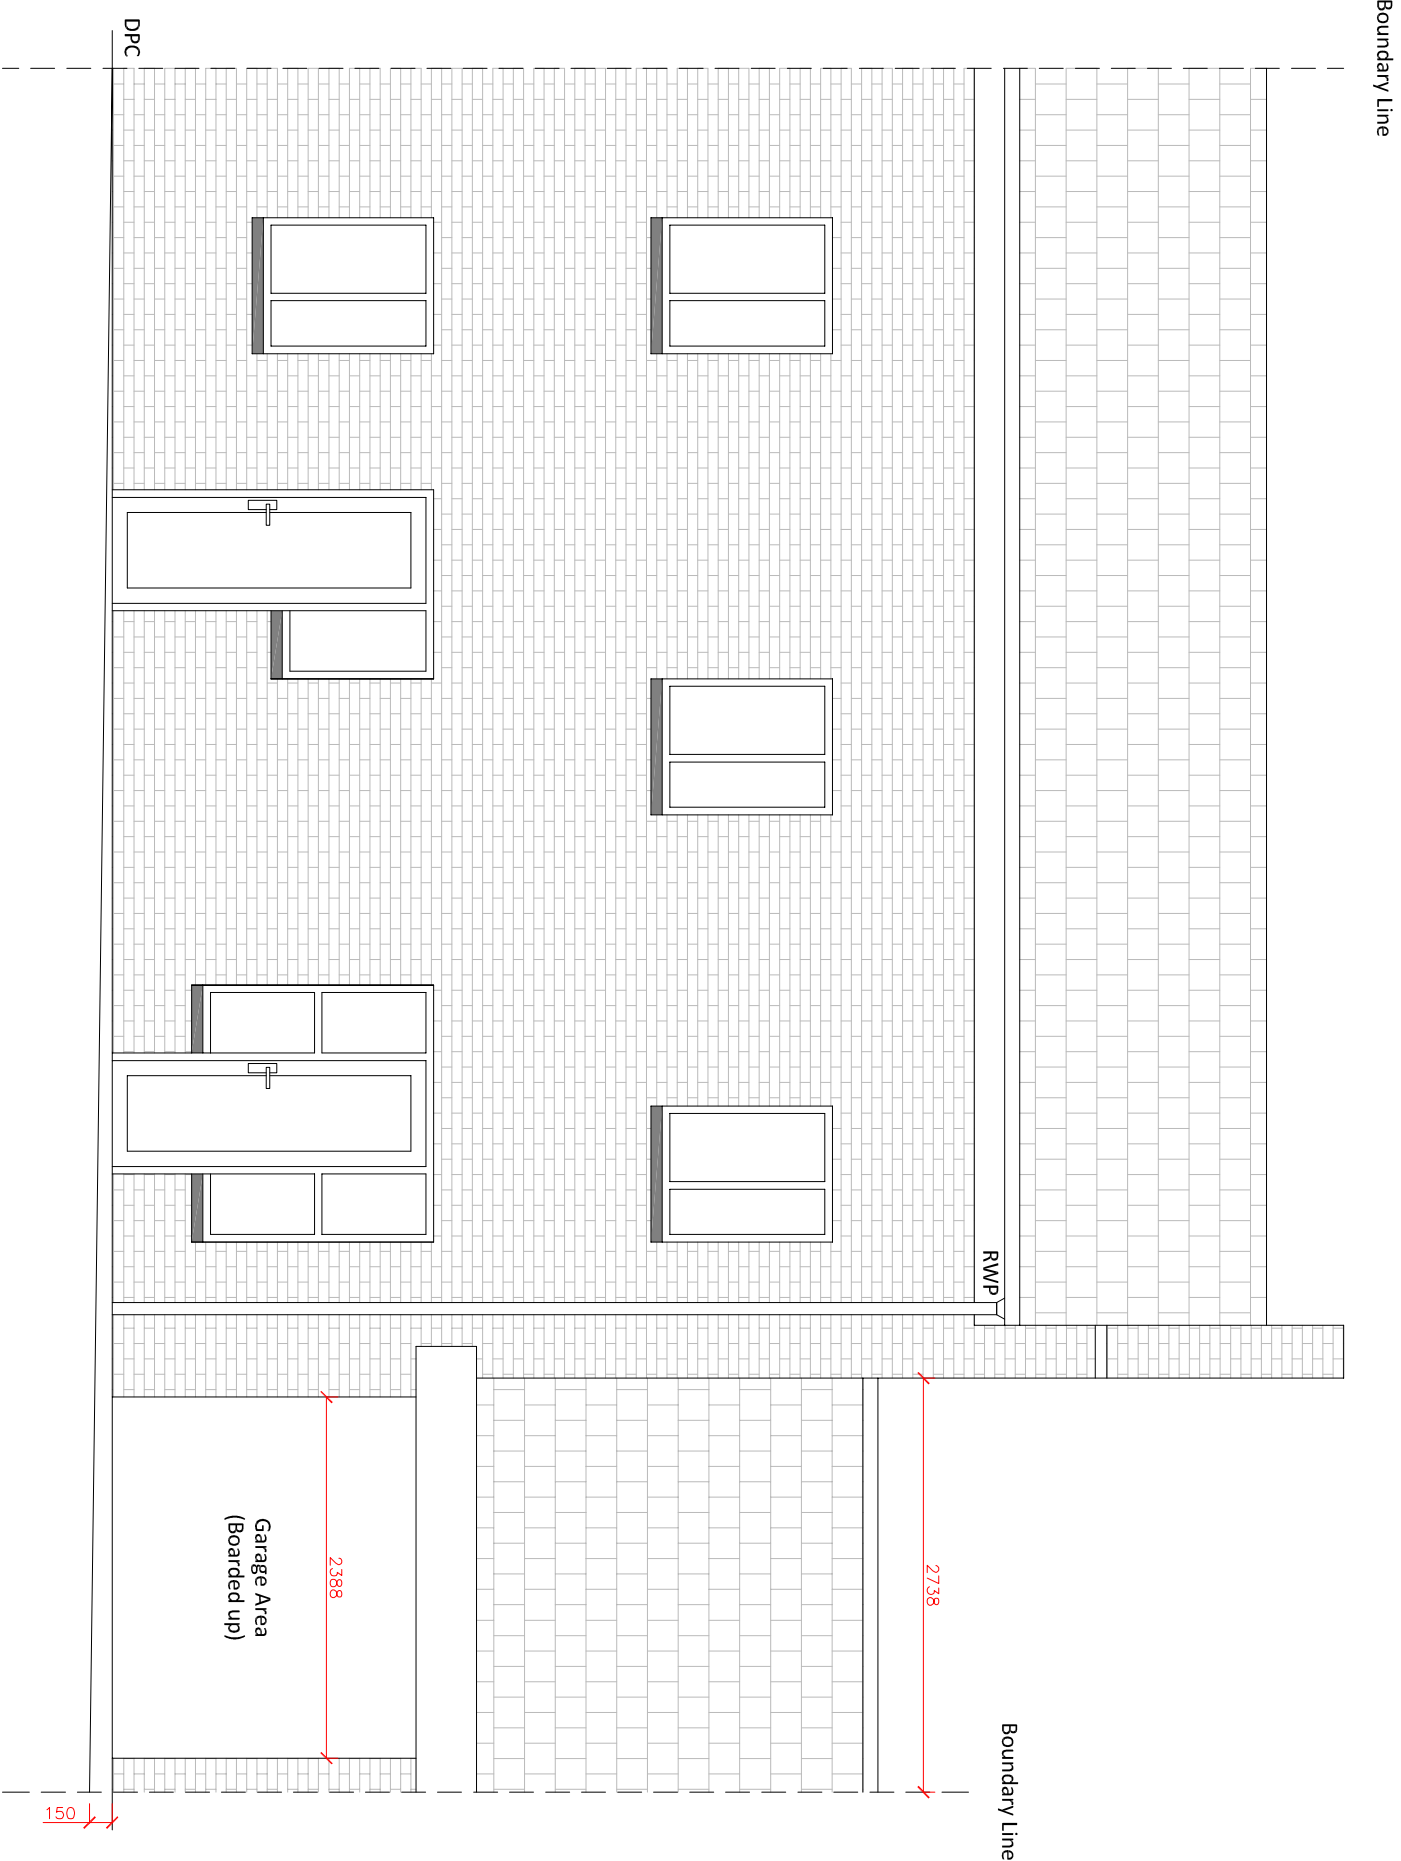

EXISTING REAR ELEVATION

Scale 1:50

REV	DESCRIPTION	DATE	BY	CHK	
Project:					
8 Mallow Street, Manchester					
Drawing Title:					
Existing Rear Elevation					
Drawing No.:					
041-005					
Scale @ A3					
1:50	Revision:		Status:	Drawn By:	Date:
	.			AU	24/01/22