


NOTES

This drawing to be read in accordance with the specification/Bills of Quantities and related drawings.
No Dimensions to be scaled from this drawing. All stated dimensions to be verified on site and the designer notified of any discrepancies.

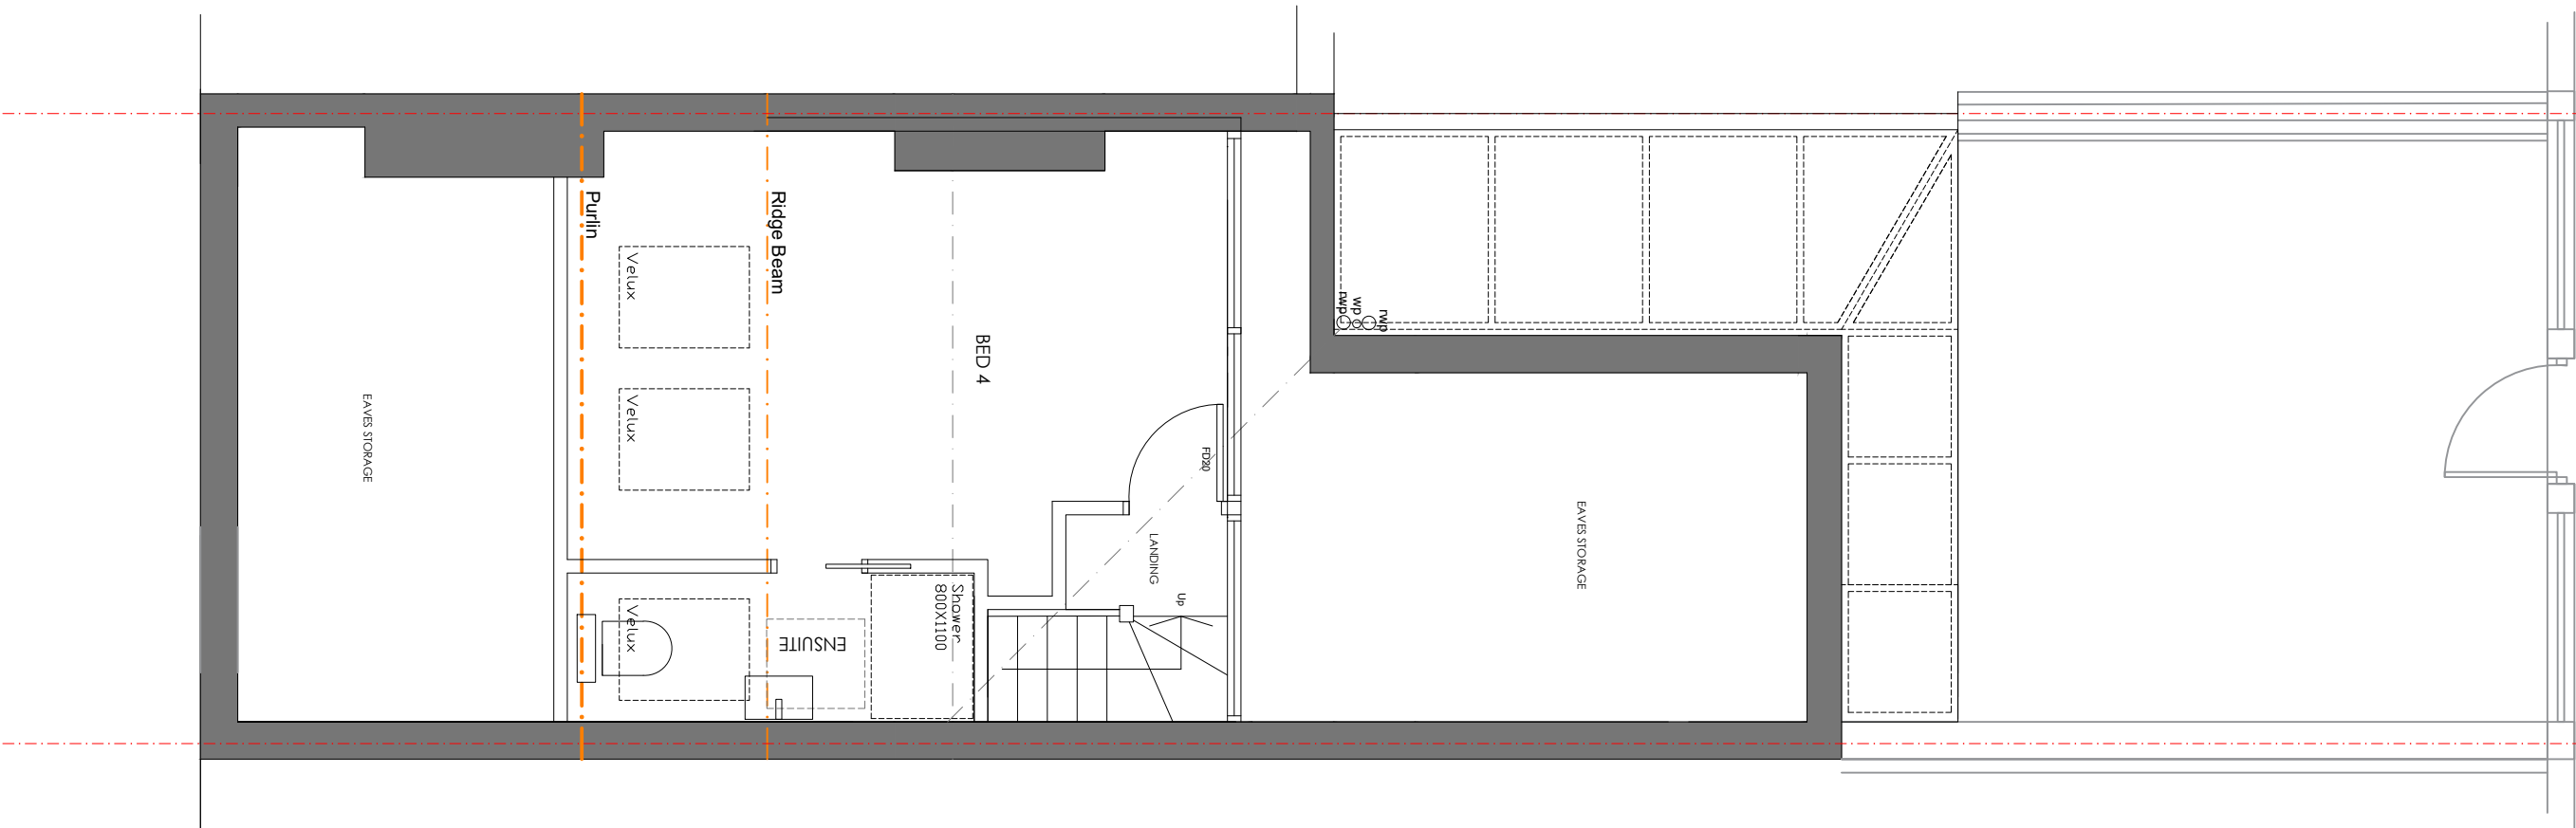

PROPOSED second

FOR PLANNING

Project
24 BROOKFIELD AVENUE
CHORLTON
MANCHESTER
M21 8TX

Title
PROPOSED SECOND FLOOR PLAN

Scale 1:50 @ A3	Date OCTOBER 2021
Drawn SB	Checked -
Drawing Number 7029_PL11	Revision A

SMASHBOX

97 Alderley Road | Wilmslow | Cheshire | SK9 1PT

T. 01625 466 557 E. hello@smashboxarchitecture.com
www.smashboxarchitecture.com