


Notes

This drawing is property of Urban Design and Consult Ltd and copyright is reserved. This drawing is not to be copied or disclosed by or to any unauthorized persons without prior consent.


All dimensions are to be checked on site prior to construction, manufacture of any components and ordering of materials and equipment.

Revision	Description	Rev By	Date of Rev
-	Original Drawing	SHOWN	SHOWN

Works Notes & Details

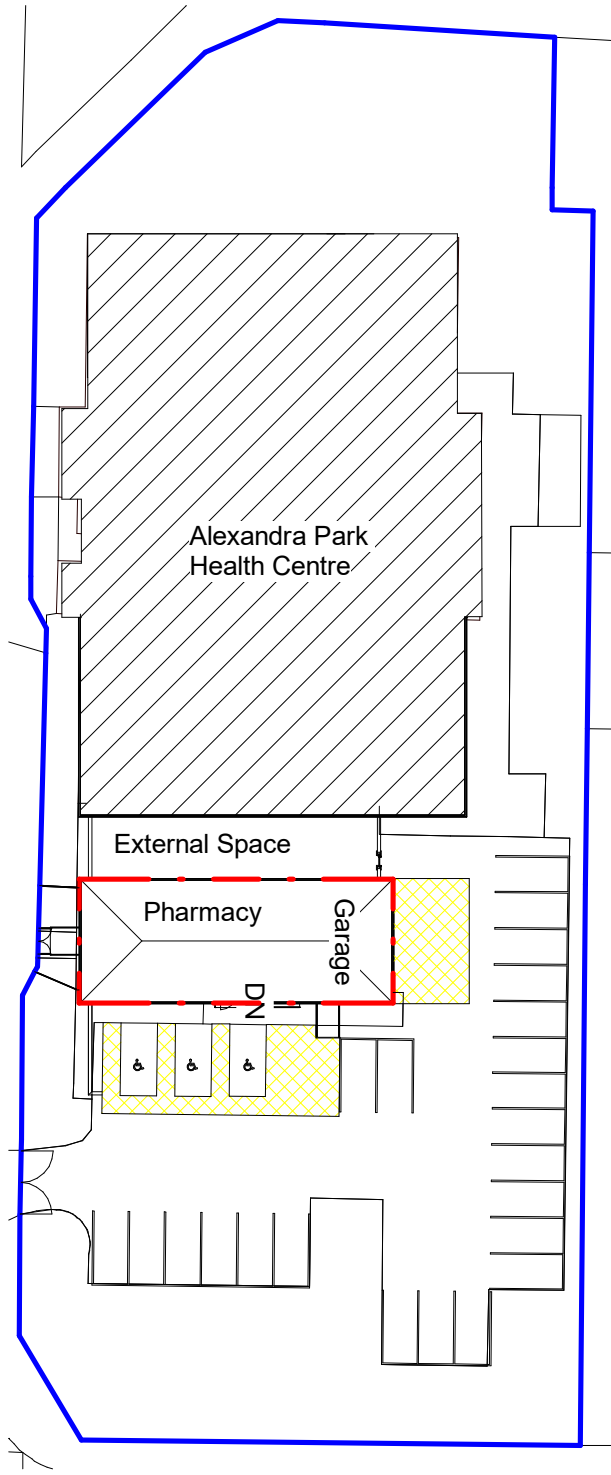

Site Plan Existing

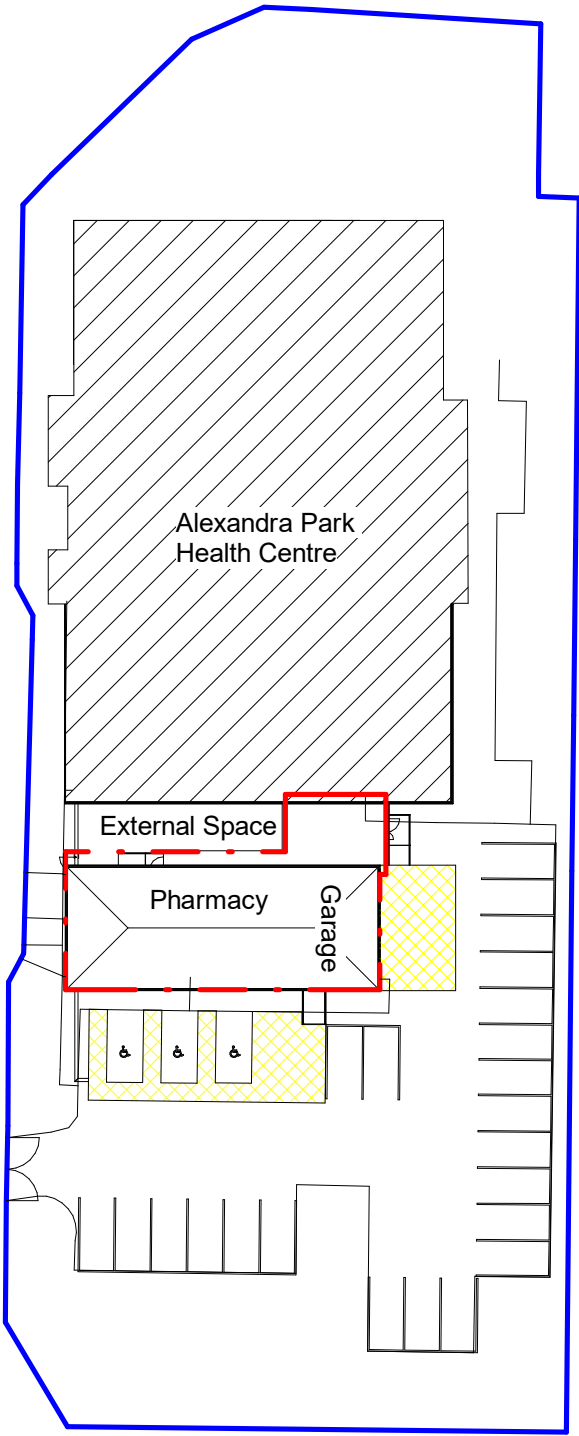

Site Plan Proposed

North Point	Client Sign Off
	I have reviewed the Drawing & Notes & hereby give my approval to the proposed layout & content which has been duly explained to me.
	SIGNED:

Client NHS Property Services Limited		
Project Alexandra Park Pharmacy		
Drawing Site Plan Existing & Proposed		
Drawing Number J000392.P.01	Issue Date 3 Dec 2021	
Drawn By AJH	Scale by @ A3 1 : 500	Drawing Type Planning

