

CS03 North
1 : 20

Flaunching as NBS C41.293

Pots

Capping
13 inch

Top margin
10 inch

String

Ornamental
base
12 inch

01 - 6 1/2 inch

02 - 9 1/2 inch

03 - 6 1/2 inch

04 - 9 1/2 inch

05 - 9 1/2 inch

06 - 6 1/2 inch

07 - 9 1/2 inch

08 - 9 1/2 inch

09 - 6 1/2 inch

10 - 9 1/2 inch


11 - 9 1/2 inch

12 - 6 1/2 inch

St - string

Pt - Plinth
top

Pb - Plinth
Bottom

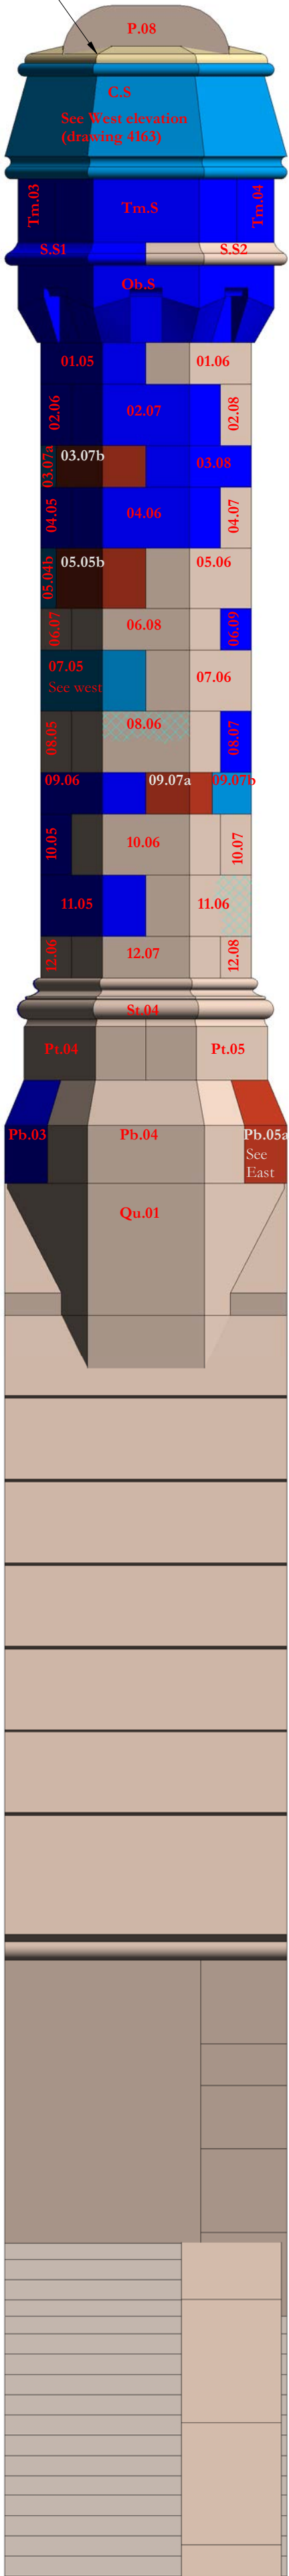


CS03 South
1 : 20

Notes:

Drawings are based on survey data and may not accurately represent what is physically present.
Do not scale from this drawing. All dimensions are to be verified on site before proceeding with the work.
All dimensions are in millimeters unless noted otherwise.
Purcell shall be notified in writing of any discrepancies.

Key Plan

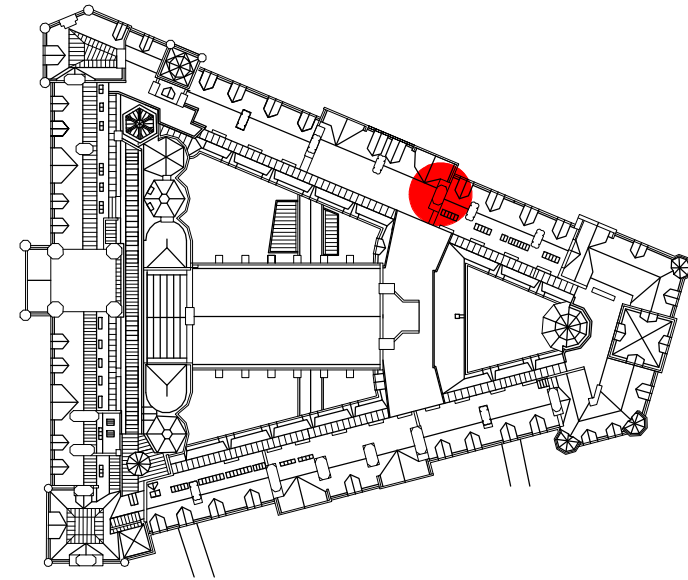

KEY

05.04

Existing stone and reference number

05.04

Existing stone to be adjusted and retained.

05.04

Existing eroded or damaged stone to be reused after cutting to new size

05.04 = R3.03

Existing stone cut to new size and used to replace damaged or eroded stone.

05.04

New stone like for like replacement of existing

05.04

New stone new size to suit location following adjustment of existing stones

New location reference

Original reference

Stone number

Course number (from top down)

Descale stone as NBS clause C41.456

Redress stone as NBS clause C41.459

Proposed extent of dismantling and rebuild

Replacement cramps between stones as NBS reference C41.282

Remove metal fixing and fill hole as NBS reference C41.411

Replacement cramps between stones as NBS reference C41.285

Mortar repair as NBS reference C41.518

Replacement cramps across feathers as NBS reference C41.283

Replace eroded terracotta bricks as NBS clause C41.276

Replace terracotta pot with new pot to match existing

NOTES

Refer to NBS reference C41.321 for rebuilding chimneys.

Sections of chimney that are not rebuilt are to be repointed as NBS reference C41.821 with brick sections repointed as reference C41.822

The whole chimney is to be repointed as NBS reference C41.805

See Purcell Drawing 4163 and 4203 for East and West elevations

-	09/07/2021	GR	TK	First issue
ISSUE	DATE	APPROVED	DRAWN	DESCRIPTION



OUR
TOWN
HALL
PROJECT



PURCELL

Project Office, Room 308, Town Hall, MANCHESTER M60 2L1
+44 (0) 7970 097 432
www.purcelluk.com

PROJECT STATUS	Riba Stage 5
CLIENT	Manchester City Council
PROJECT	Our Town Hall
DRAWING TITLE	Chimney Number CS03 Proposed Repairs North and South
SIZE & SCALE	A2:
DRAWING STATUS	S4 - Construction
JOB NUMBER	236959
DRAWING NO.	REV
OTH-PUR-TH-RF-DWG-A-4202 -	
© PURCELL 2012. PURCELL IS THE TRADING NAME OF PURCELL MILLER TRITTON LLP	