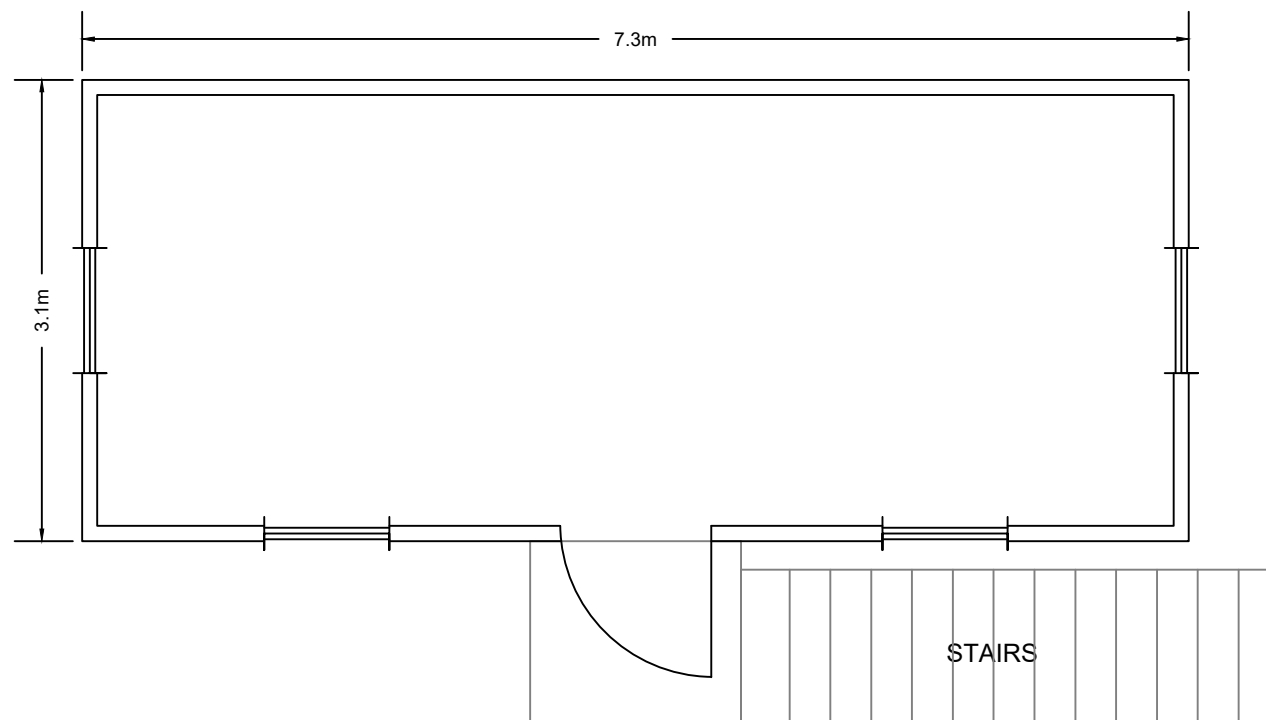


Notes

1. Reproduced from the Ordnance Survey Map with the permission of the Controller of Her Majesty's Stationary Office, Crown Copyright, Licence Number 100004910.

Rev	subject	date

 Darwen Resource Recovery Park, Lower Eccleshill Road, Darwen, BB3 0RP Tel: (01254) 819700, Fax: (01254) 819740, Email: richard.bisset@sita.co.uk	
Site Adswood HWRC	
Title Proposed Roof Plan	
Scale 1:50 @ A3	
Date March 2021	
Drawing Ref Lgy-PLN-0321-07	Drawn by RB Checked by JW