


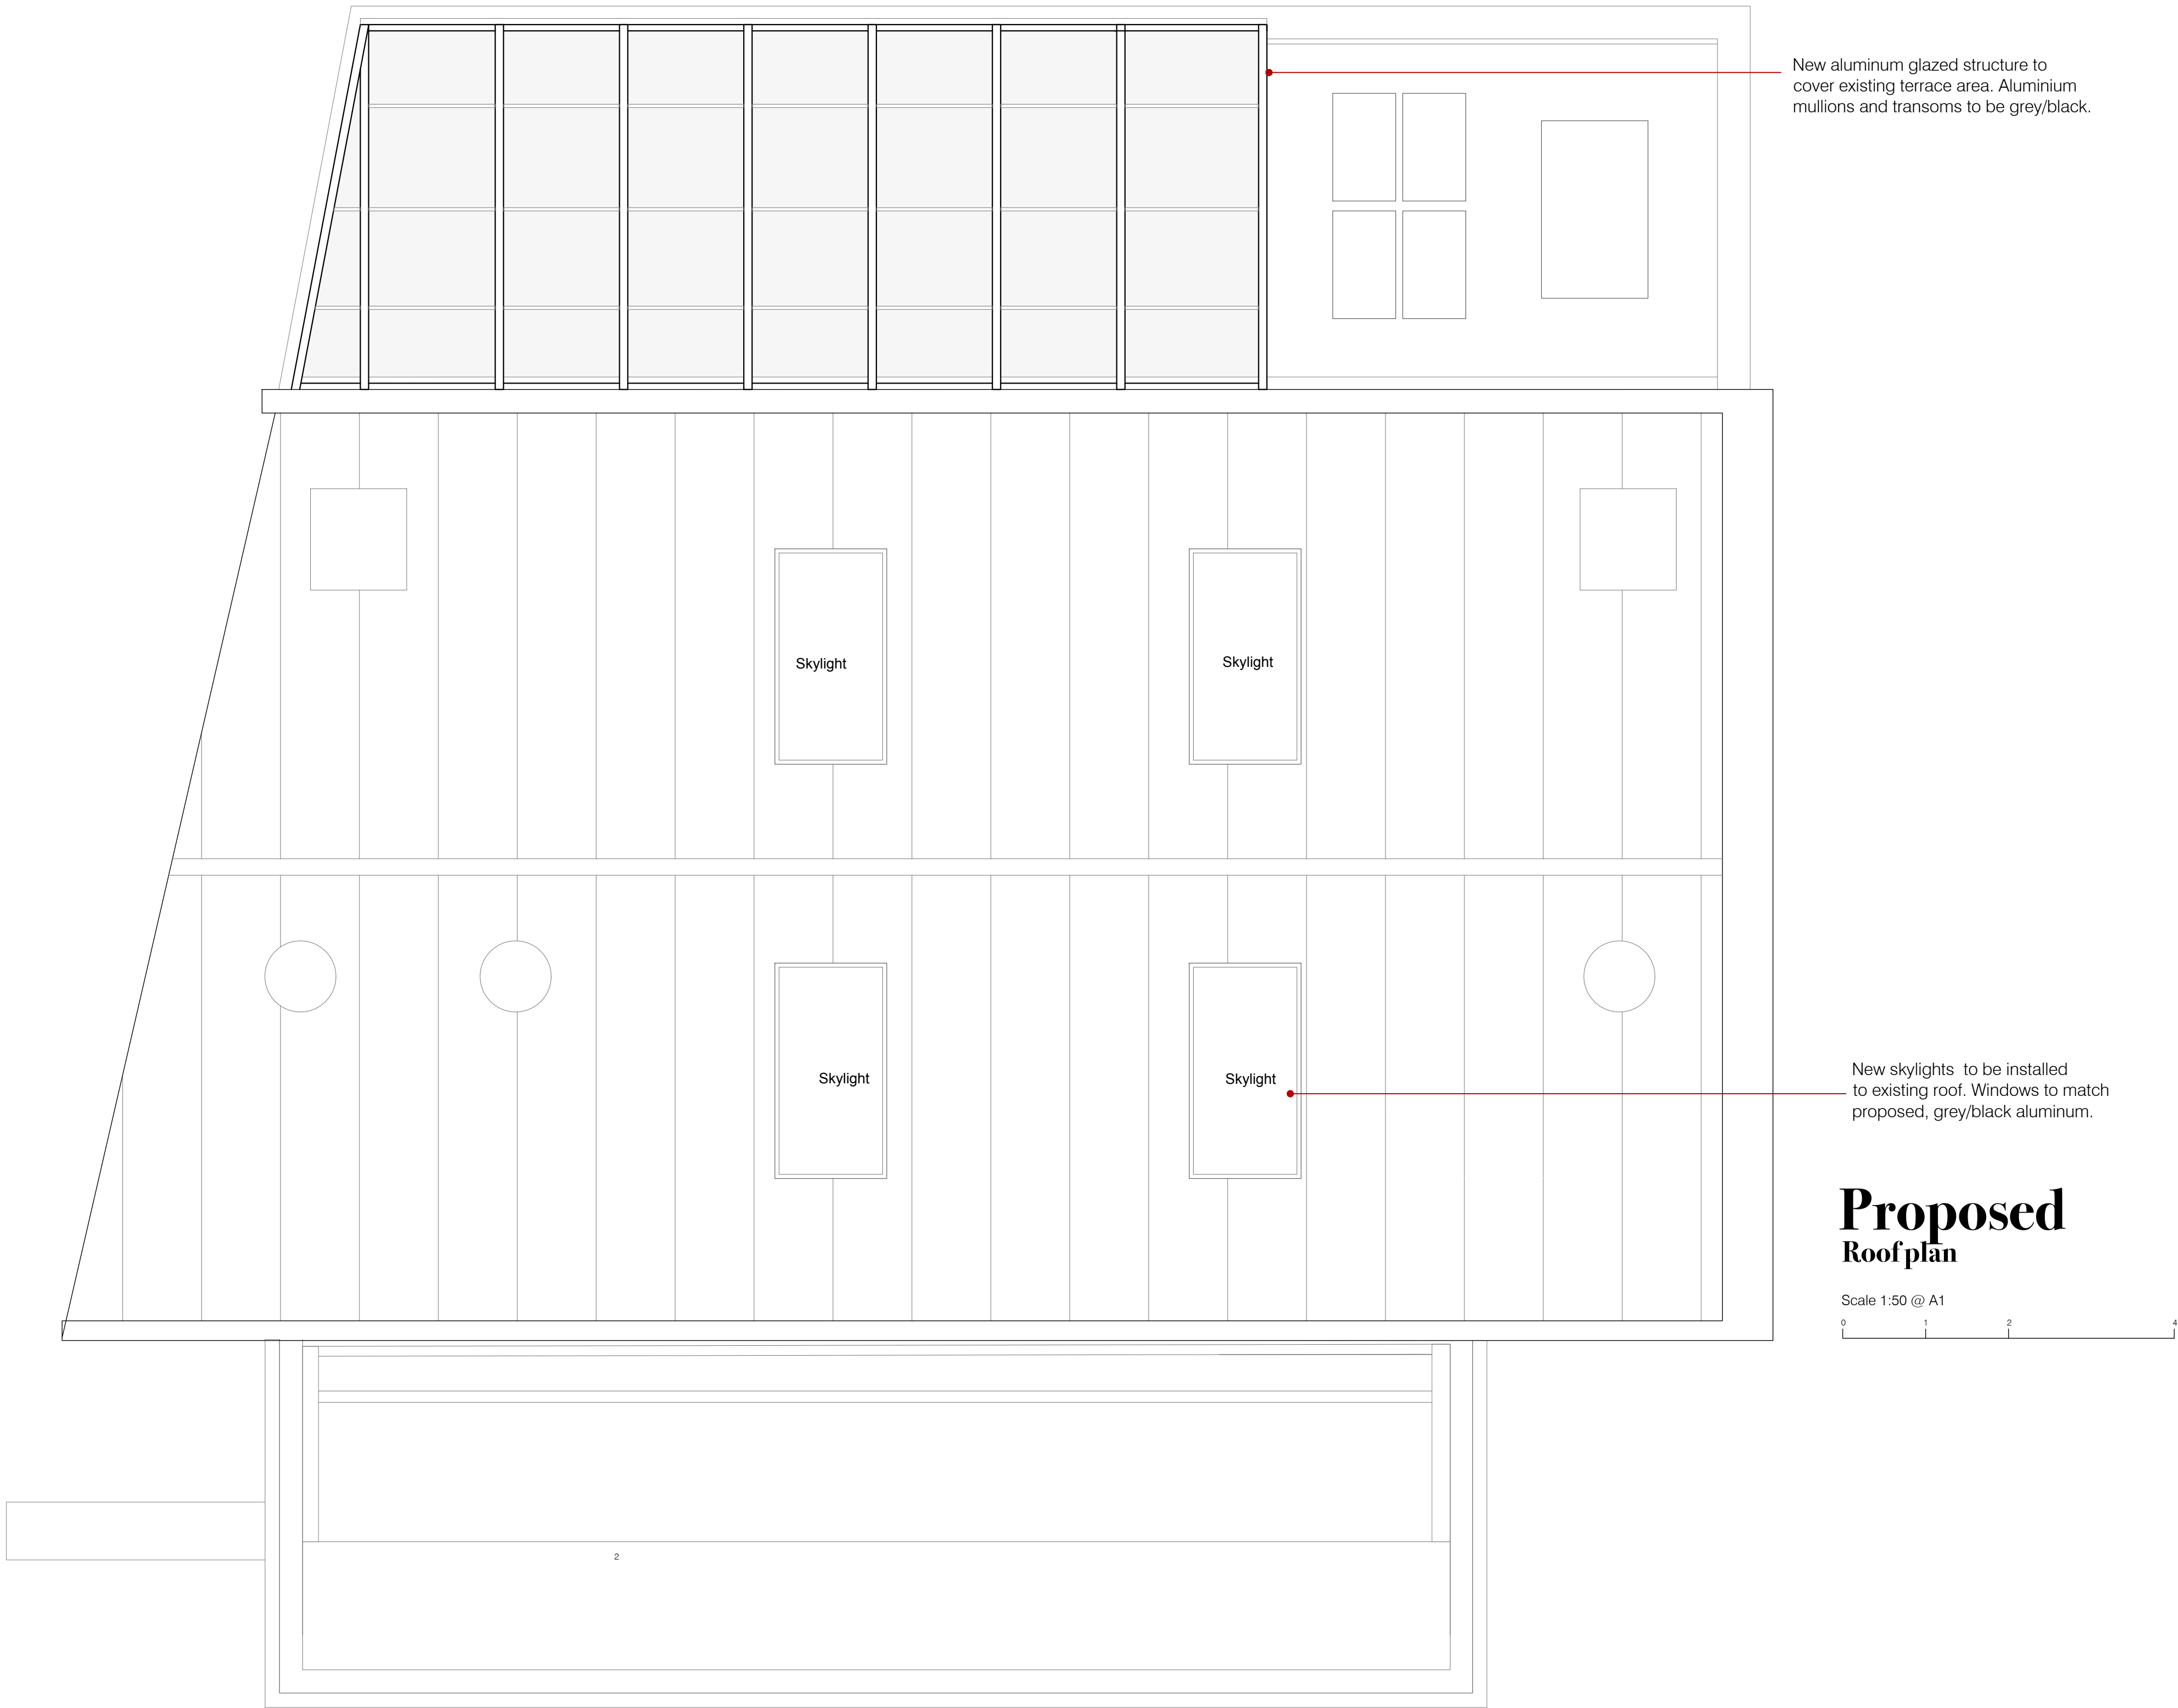

Proposed Roof plan

Scale 1:50 @ A1

0 1 2 4

P02 07/02/22 Alterations to Proposed Structure

P01 22/11/21 Planning Drawings

Rev	Date	Description
-----	------	-------------



12 Hilton St, Manchester, M1 1JF / hello@juliestudio.co.uk

Project
60 Fountain Street
Manchester

Title
Proposed
Roof Plan

Client
Salboy

Drawing Name
FS-JS-XX-00-DR-I-1006

Scale 1:50 @ A1	Approved By FT
---------------------------	--------------------------

Drawn By ZS	Checked By FT
-----------------------	-------------------------

Date Drawn 22/11/21	Revision P02
-------------------------------	------------------------