


NOTES

This drawing to be read in accordance with the specification/Bills of Quantities and related drawings.
All stated dimensions to be verified on site and Smashbox Architecture to be notified of any discrepancies.

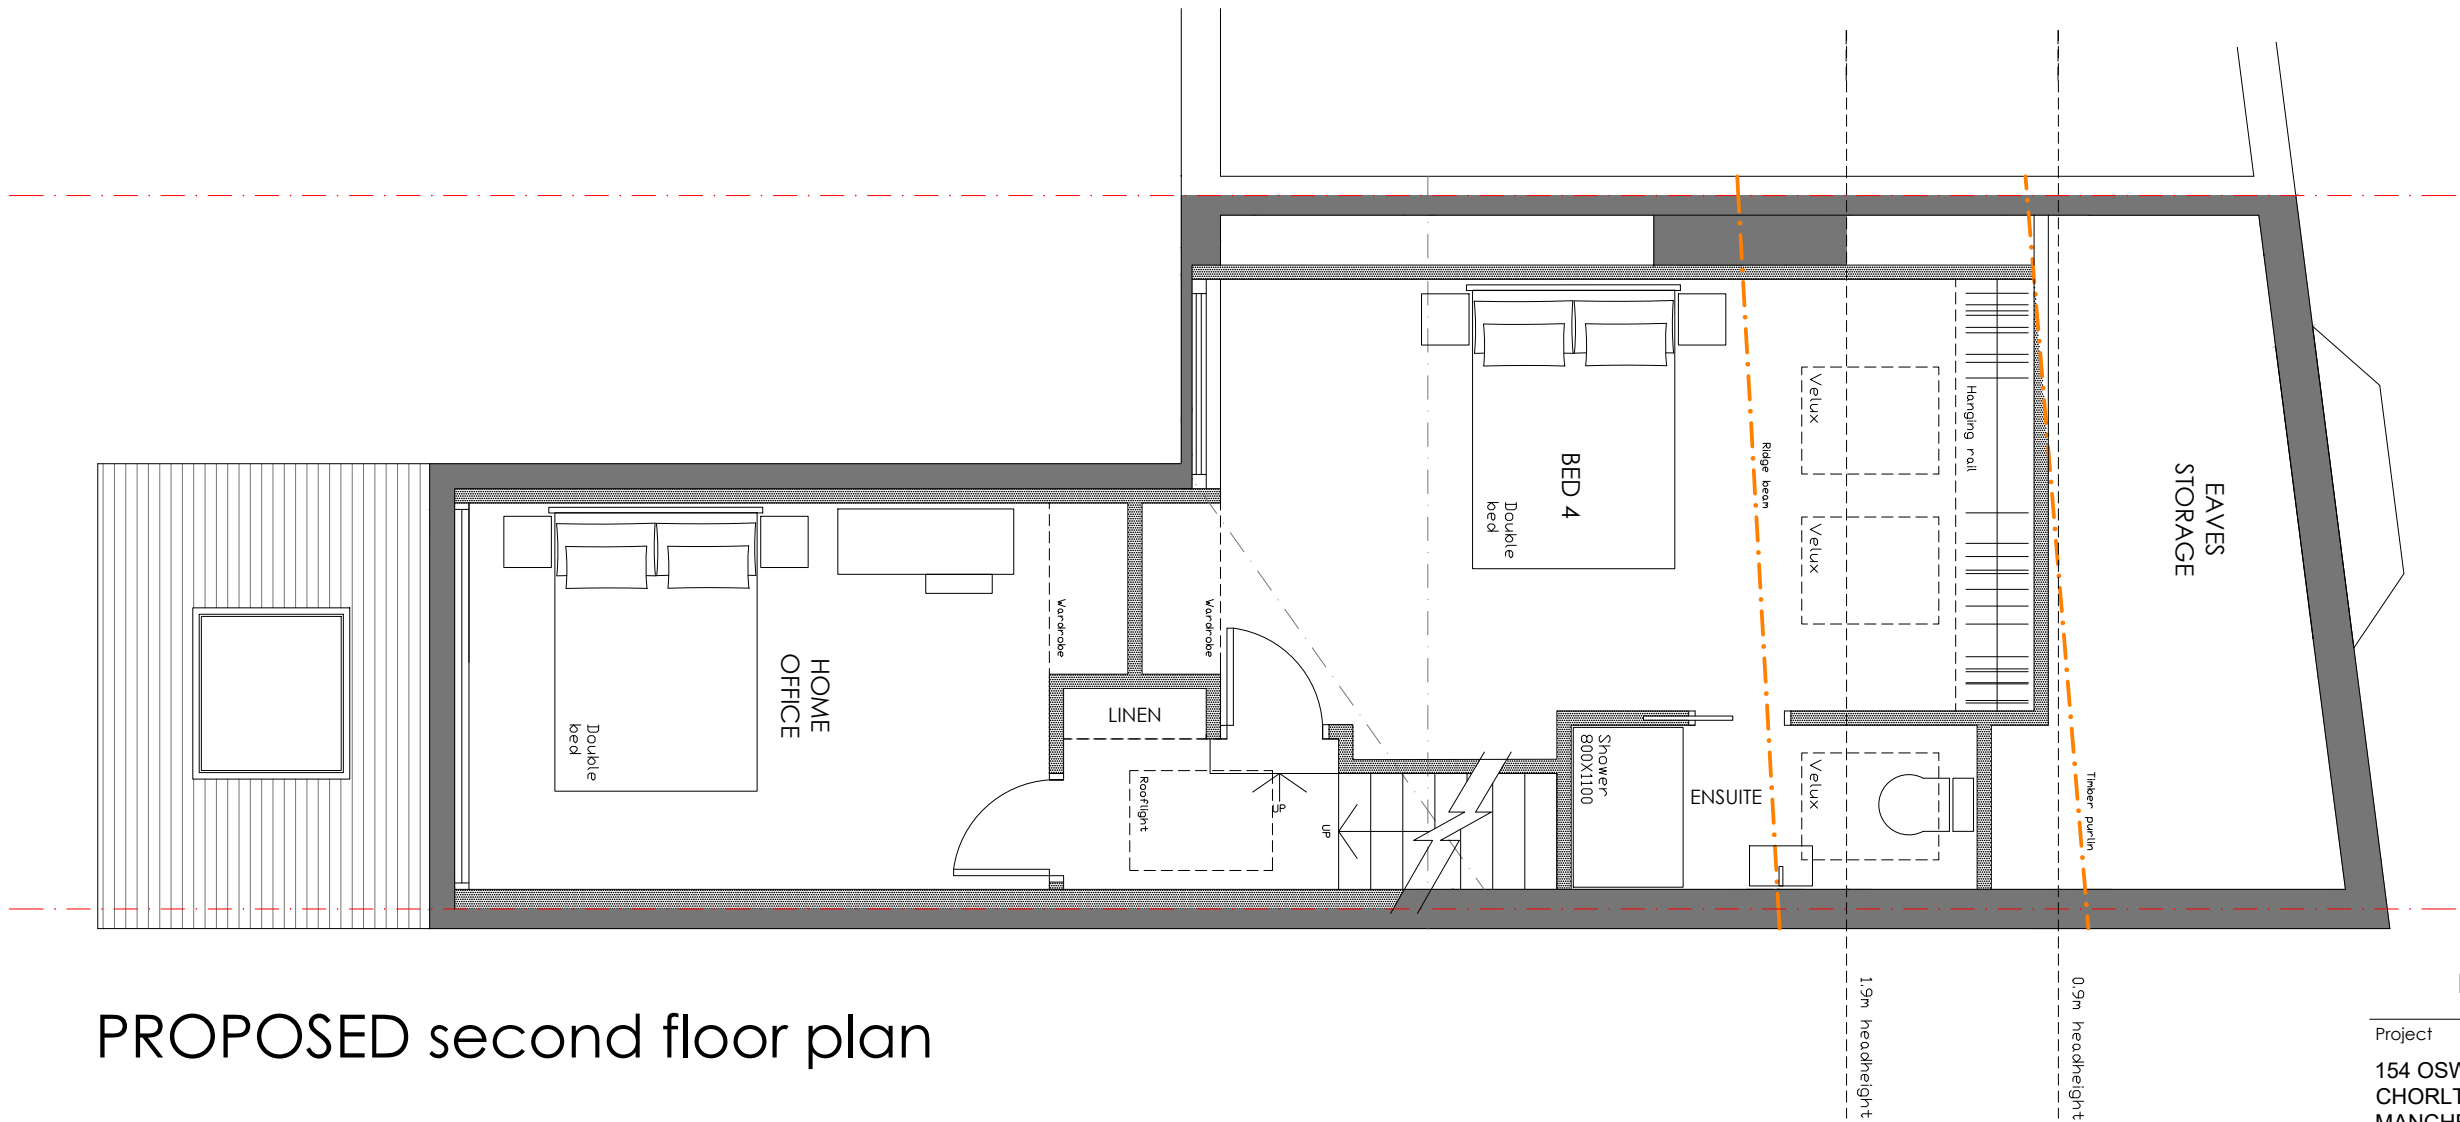

PROPOSED second floor plan

FOR PLANNING

Project
154 OSWALD ROAD
CHORLTON
MANCHESTER
M21 9GJ

Title
PROPOSED SECOND FLOOR
PLAN

Scale 1:100 @ A3	Date DECEMBER 2021
Drawn SB	Checked -
Drawing Number 6862_PL06	Revision -

SMASHBOX

97 Alderley Road | Wilmslow | Cheshire | SK9 1PT
ARCHITECTURE DESIGN INTERIORS
T. 01625 446 557 M. 07554 417983
www.smashboxarchitecture.com