



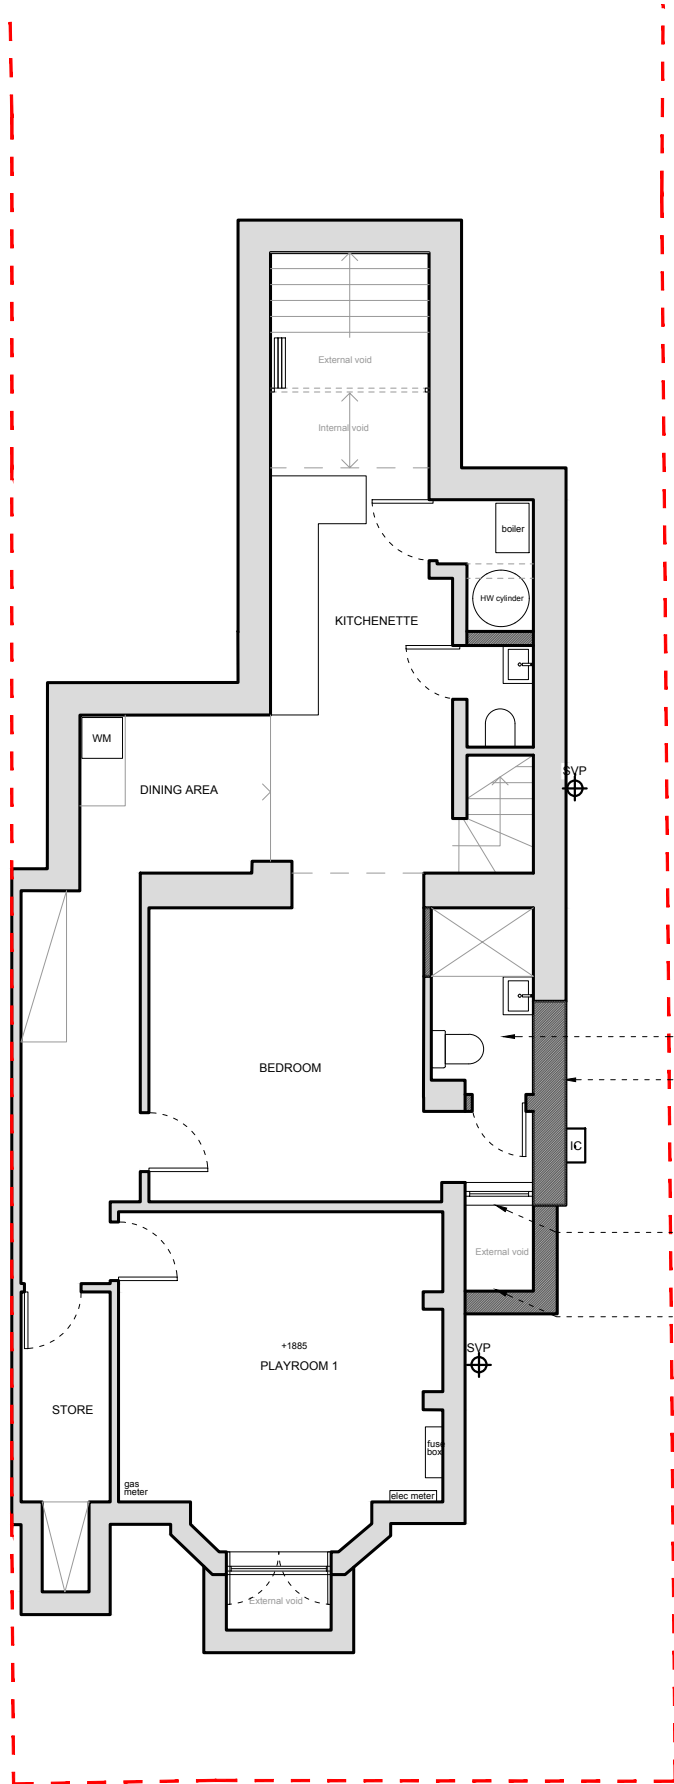



BASEMENT PLAN

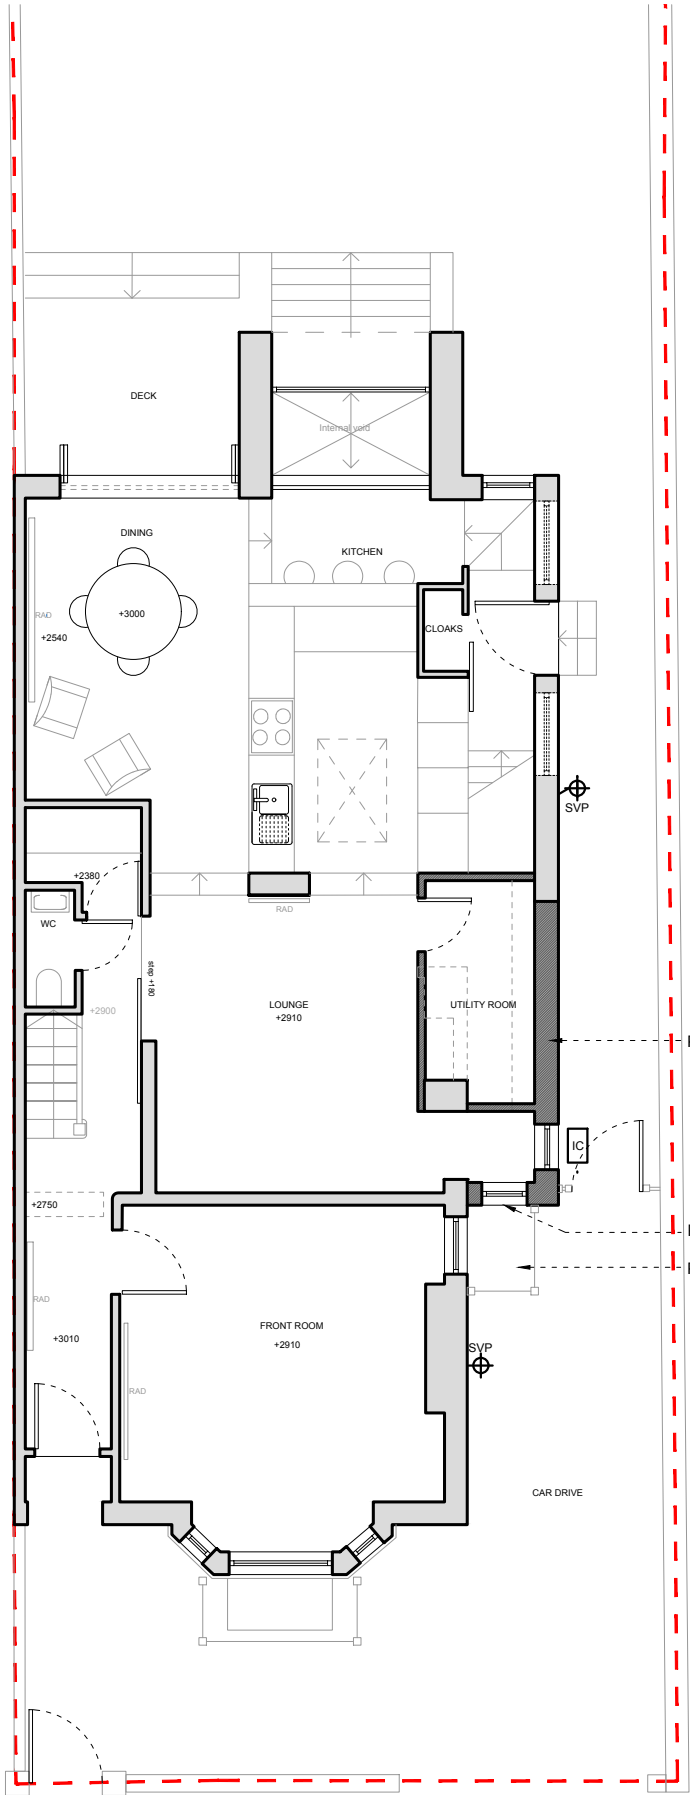


GROUND FLOOR PLAN

TITLE		
PROPOSED BASEMENT & GROUND FLOOR PLANS		
DWG.NO.		
2249 - PL - PR - 100		
SCALE	1:100 @ A3	
ISSUE	PLANNING	
DATE	03-08-2021	
REVISION	JOB NO.	
04	2249	
NOTES		
Rev	Date	Description
00	22/09/21	Issue DRAFT to CLIENT
01	29/09/21	Issue to CLIENT
02	07/10/21	Issue to CLIENT
03	05/11/21	Final Issue to CLIENT
04	17/11/21	Issue to PLANNING
CLIENT	Marketta Mason	
ADDRESS	17 Brundretts Road, Chorlton, Manchester, M21 9DB	
PROJECT DESCRIPTION	Proposed 2-storey side extension	
PROJECT ADDRESS	17 Brundretts Road, Chorlton, Manchester, M21 9DB	
BUTTERFIELD ARCHITECTURE ARCHITECTURE \ INTERIORS \ PROJECT MANAGEMENT		
W \ WWW.BUTTERFIELD ARCHITECTURE.CO.UK E \ INFO@BUTTERFIELDARCHITECTURE.CO.UK M \ +44 (0) 7779302856 102 ROSENEATH ROAD, URMSTON, MANCHESTER, M41 5AZ		
© COPYRIGHT This drawing is protected by copyright, it may not be reproduced in any form or by any means for any purpose, without gaining written permission from Butterfield Architecture NOTES This drawing is to be read in conjunction with all relevant Butterfield Architecture, Structural Engineer's, Service Engineer's, and Subcontractor drawings. Review all drawings and report any discrepancies to Butterfield Architecture prior to consulting. All structural walls to be confirmed by SE / Contractor on site. Do not scale from this drawing. All dimensions and levels including any abutment to existing structures to be checked on site prior to commencement. All dimensions in millimetres unless stated otherwise. Work from figured dimensions only. No deviation from details shown on this drawing is allowed without Butterfield Architecture's prior permission in writing. All work is to be carried out in accordance with British Standard Codes of Practice, Statutory requirements and the Contract Documents.		

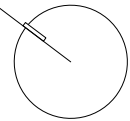


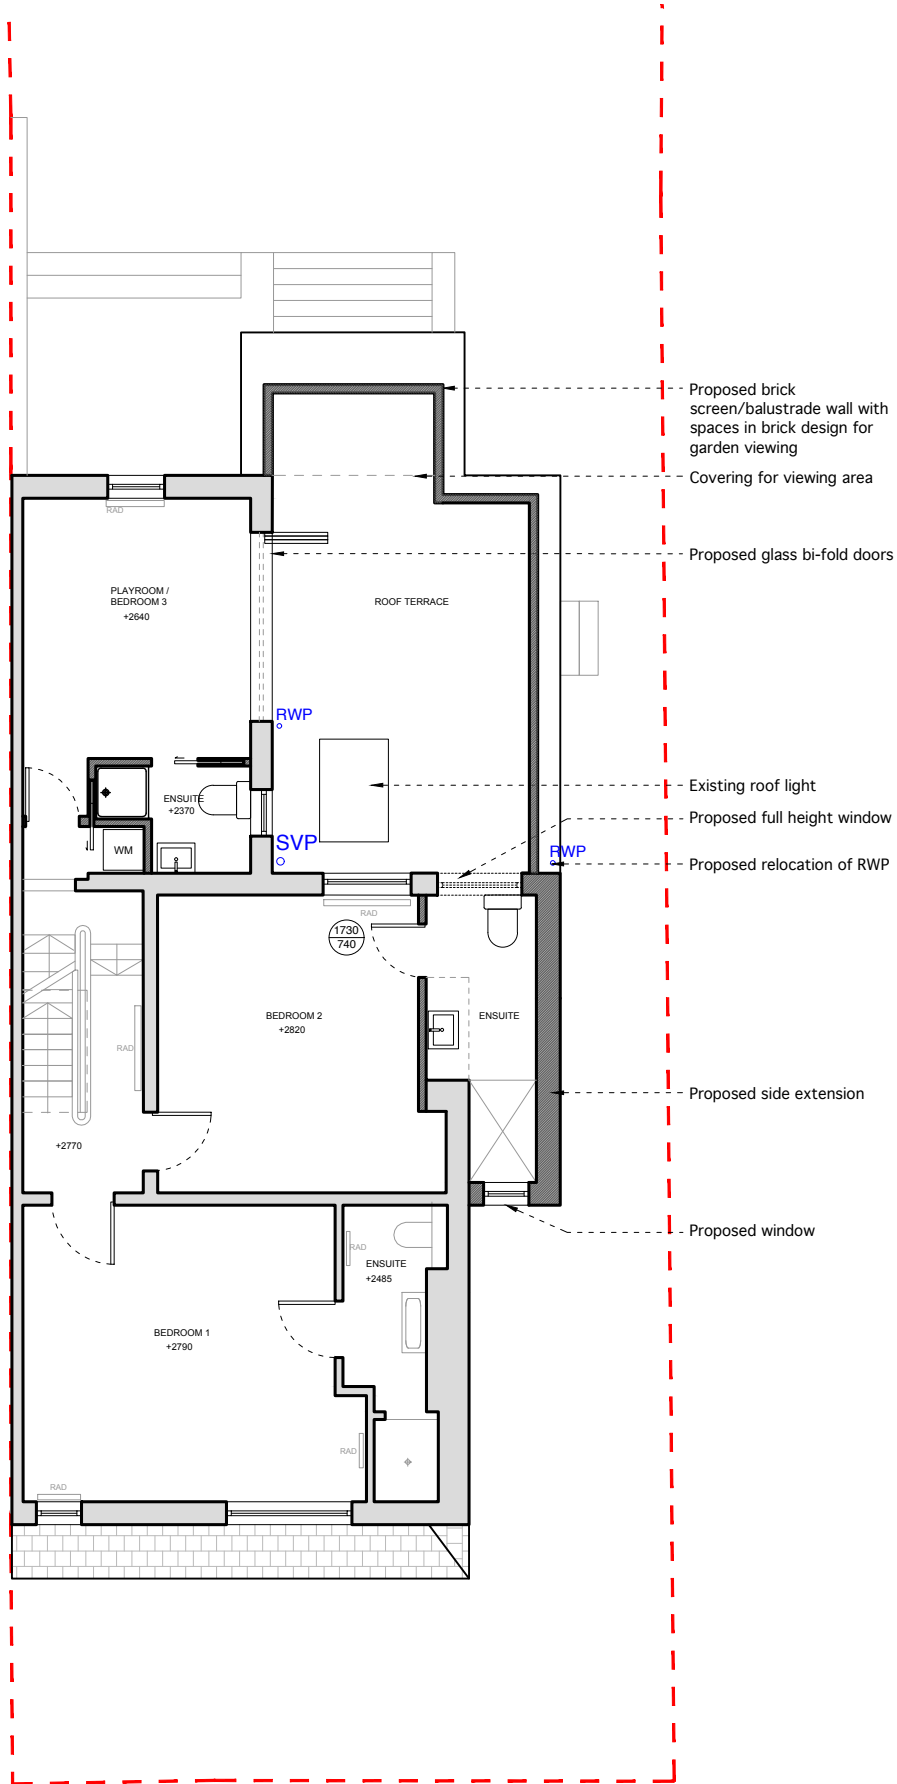



FIRST FLOOR PLAN

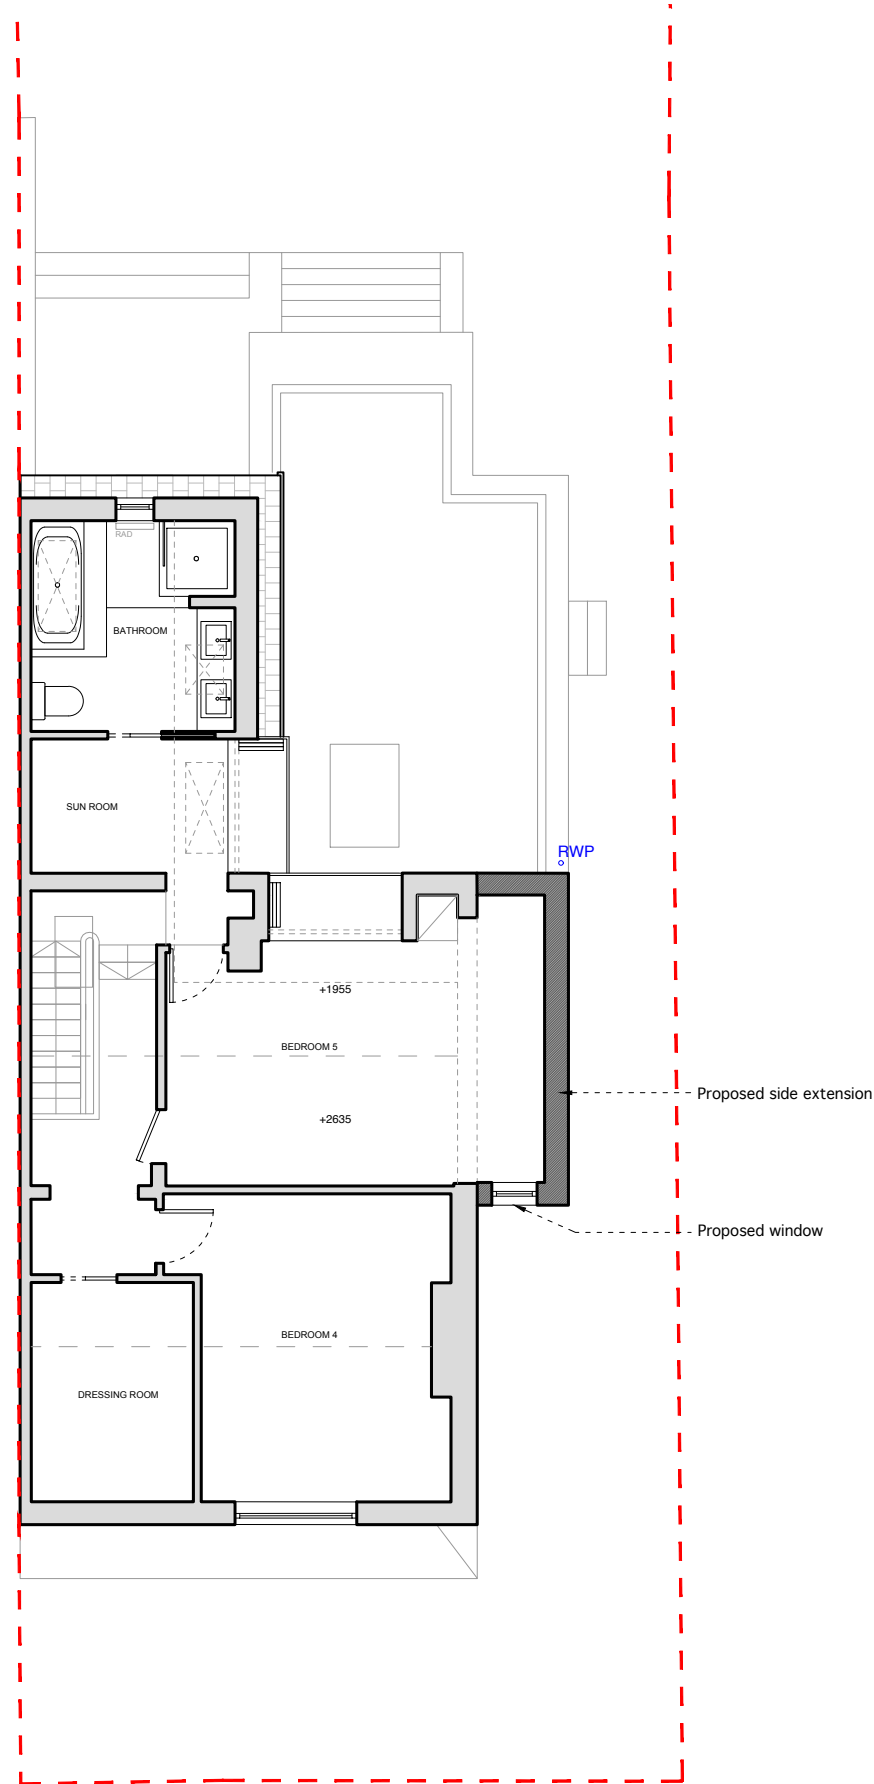

SECOND FLOOR PLAN


TITLE		
PROPOSED FIRST & SECOND FLOOR PLANS		
DWG.NO.		
2249 - PL - PR - 101		
SCALE	1:100 @ A3	
ISSUE	PLANNING	
DATE	03-08-2021	
REVISION	JOB NO.	
04	2249	
NOTES		
Rev	Date	Description
00	22/09/21	Issue DRAFT to CLIENT
01	29/09/21	Issue to CLIENT
02	07/10/21	Issue to CLIENT
03	05/11/21	Final Issue to CLIENT
04	17/11/21	Issue to PLANNING

 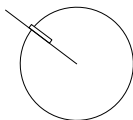

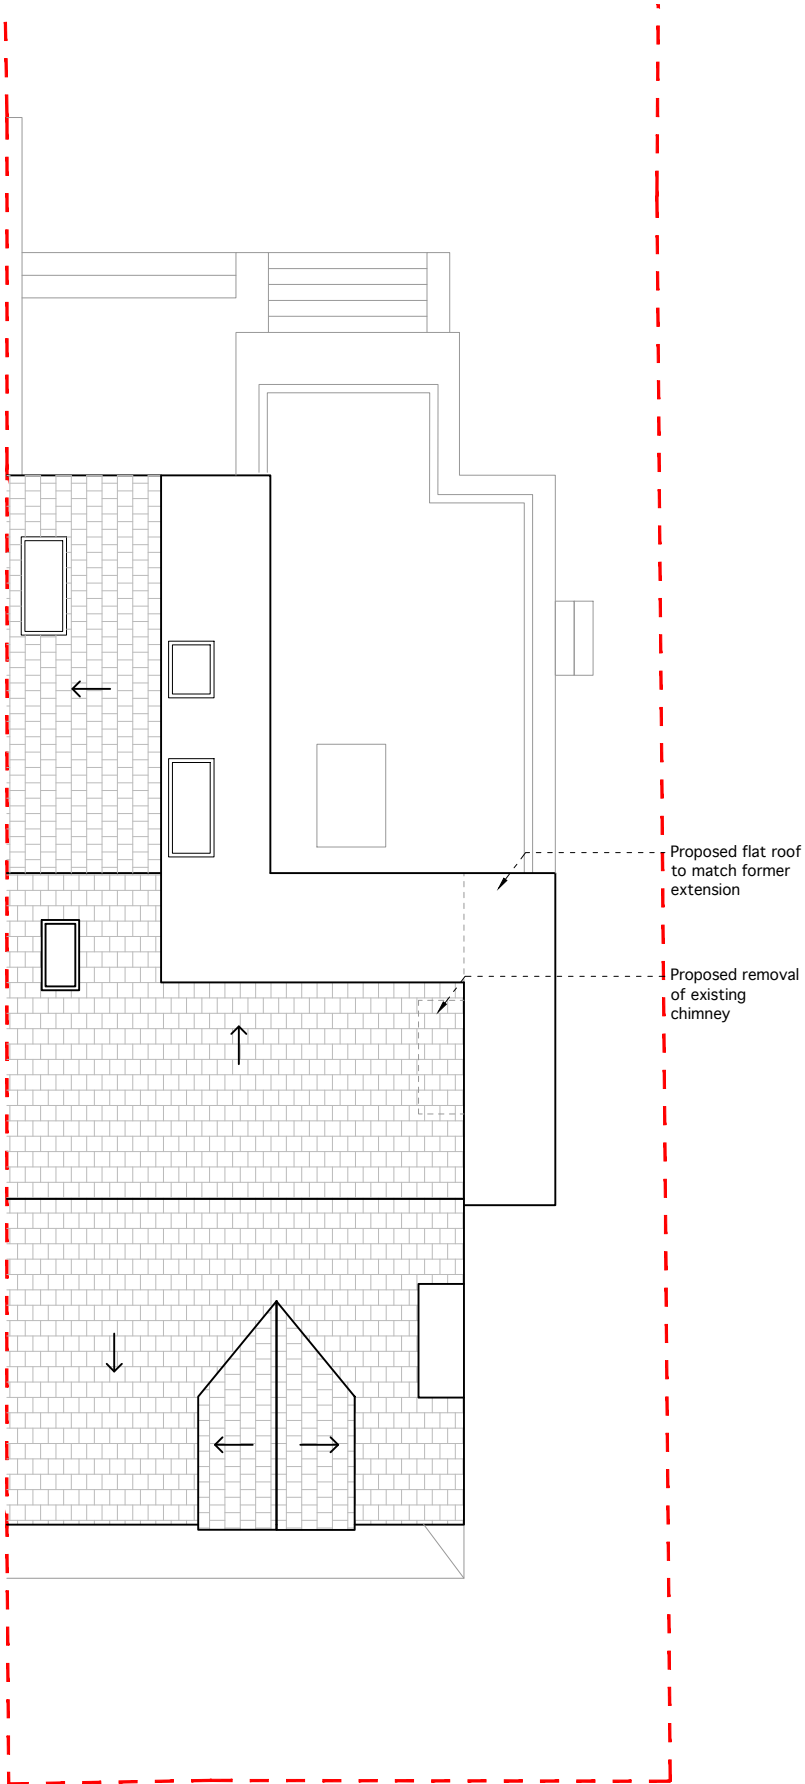


ROOF PLAN

TITLE		
PROPOSED ROOF PLAN		
DWG.NO.		
2249 - PL - PR - 102		
SCALE	1:100 @ A3	
ISSUE	PLANNING	
DATE	03-08-2021	
REVISION	JOB NO.	
04	2249	
NOTES		
Rev	Date	Description
00	22/09/21	Issue DRAFT to CLIENT
01	29/09/21	Issue to CLIENT
02	07/10/21	Issue to CLIENT
03	05/11/21	Final Issue to CLIENT
04	17/11/21	Issue to PLANNING
CLIENT	Marketta Mason	
ADDRESS	17 Brundretts Road, Chorlton, Manchester, M21 9DB	
PROJECT DESCRIPTION	Proposed 2-storey side extension	
PROJECT ADDRESS	17 Brundretts Road, Chorlton, Manchester, M21 9DB	
BUTTERFIELD ARCHITECTURE ARCHITECTURE \ INTERIORS \ PROJECT MANAGEMENT		
W \ WWW.BUTTERFIELD ARCHITECTURE.CO.UK E \ INFO@BUTTERFIELDARCHITECTURE.CO.UK M \ +44 (0) 7779302856 102 ROSENEATH ROAD, URMSTON, MANCHESTER, M41 5AZ		
© COPYRIGHT This drawing is protected by copyright, it may not be reproduced in any form or by any means for any purpose, without gaining written permission from Butterfield Architecture NOTES This drawing is to be read in conjunction with all relevant Butterfield Architecture, Structural Engineer's, Service Engineer's, and Subcontractor drawings. Review all drawings and report any discrepancies to Butterfield Architecture prior to consulting. All structural walls to be confirmed by SE / Contractor on site. Do not scale from this drawing. All dimensions and levels including any abutment to existing structures to be checked on site prior to commencement. All dimensions in millimetres unless stated otherwise. Work from figured dimensions only. No deviation from details shown on this drawing is allowed without Butterfield Architecture's prior permission in writing. All work is to be carried out in accordance with British Standard Codes of Practice, Statutory requirements and the Contract Documents.		

 



PRECEDENT PHOTO - BRICK SCREEN

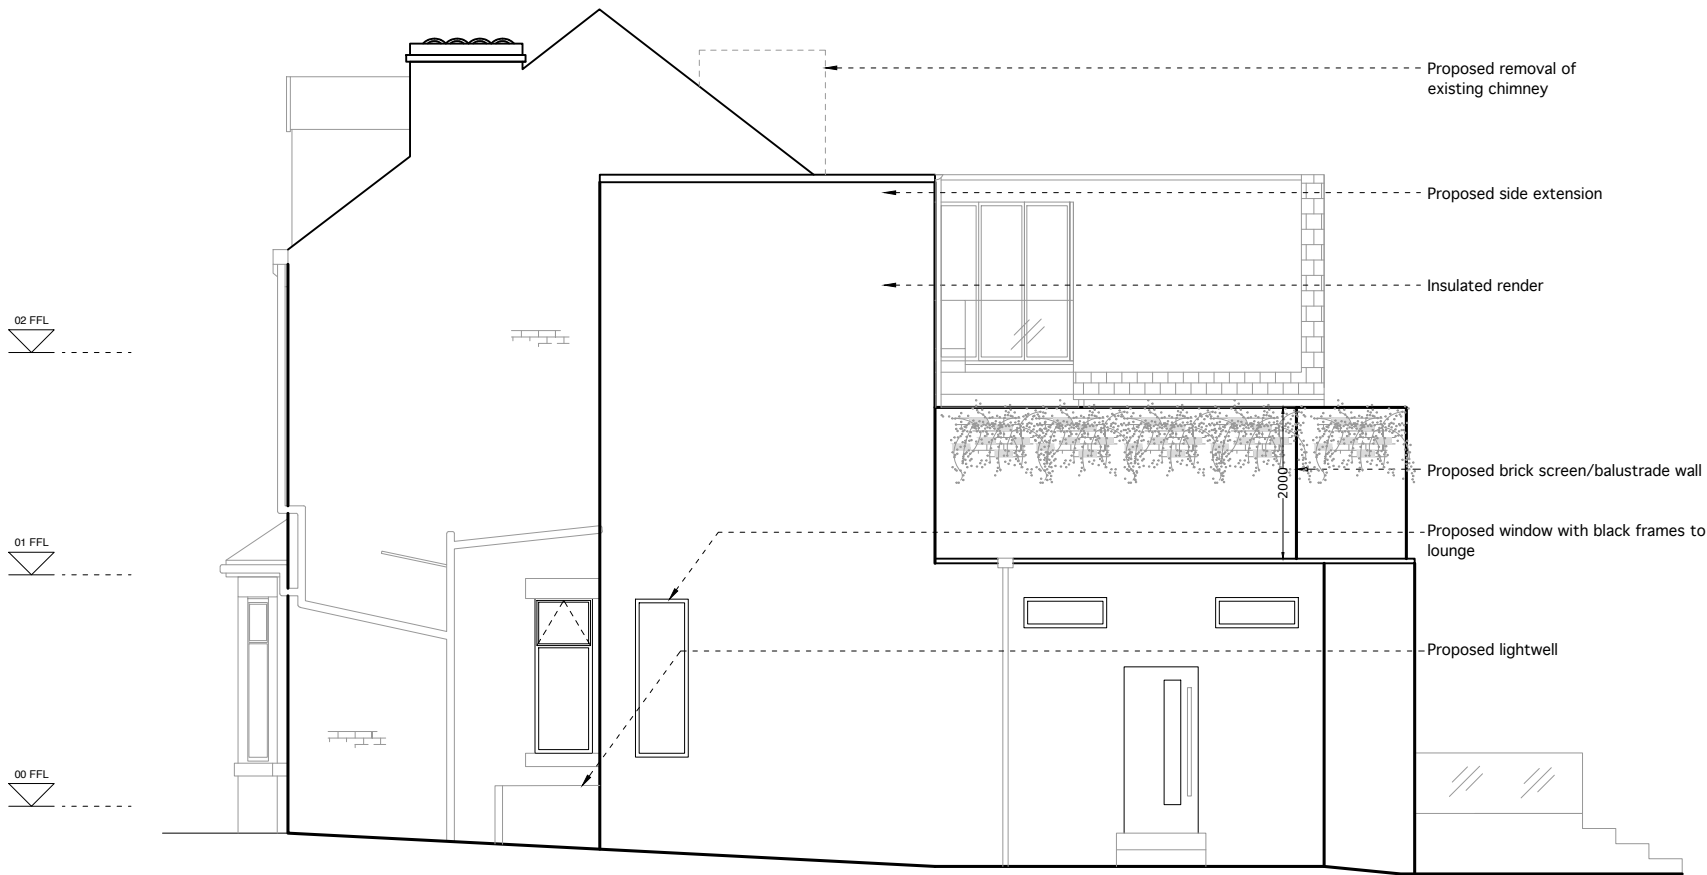

TITLE

PROPOSED SOUTH ELEVATION

DWG.NO.

2249 - PL - PR - 200

SCALE

1:100 @ A3

ISSUE

PLANNING

DATE

03-08-2021

REVISION

04

JOB NO.

2249

NOTES

Rev	Date	Description
00	22/09/21	Issue DRAFT to CLIENT
01	29/09/21	Issue to CLIENT
02	07/10/21	Issue to CLIENT
03	05/11/21	Final Issue to CLIENT
04	17/11/21	Issue to PLANNING

CLIENT

Marketta Mason

ADDRESS

17 Brundretts Road,
Chorlton,
Manchester,
M21 9DB

PROJECT DESCRIPTION

Proposed 2-storey side extension

PROJECT ADDRESS

17 Brundretts Road,
Chorlton,
Manchester,
M21 9DB

BUTTERFIELD ARCHITECTURE

ARCHITECTURE \ INTERIORS \ PROJECT MANAGEMENT

W \ WWW.BUTTERFIELDARCHITECTURE.CO.UK

E \ INFO@BUTTERFIELDARCHITECTURE.CO.UK


M \ +44 (0) 7779302856

102 ROSENEATH ROAD, URMSTON, MANCHESTER, M41 5AZ

© COPYRIGHT This drawing is protected by copyright, it may not be reproduced in any form or by any means for any purpose, without gaining written permission from Butterfield Architecture

NOTES This drawing is to be read in conjunction with all relevant Butterfield Architecture, Structural Engineer's, Service Engineer's, and Subcontractor drawings. Review all drawings and report any discrepancies to Butterfield Architecture prior to consulting. All structural walls to be confirmed by SE / Contractor on site. Do not scale from this drawing. All dimensions and levels including any abutment to existing structures to be checked on site prior to commencement. All dimensions in millimetres unless stated otherwise. Work from figured dimensions only. No deviation from details shown on this drawing is allowed without Butterfield Architecture's prior permission in writing. All work is to be carried out in accordance with British Standard Codes of Practice, Statutory requirements and the Contract Documents.

0 1m 2m 3m 4m 5m

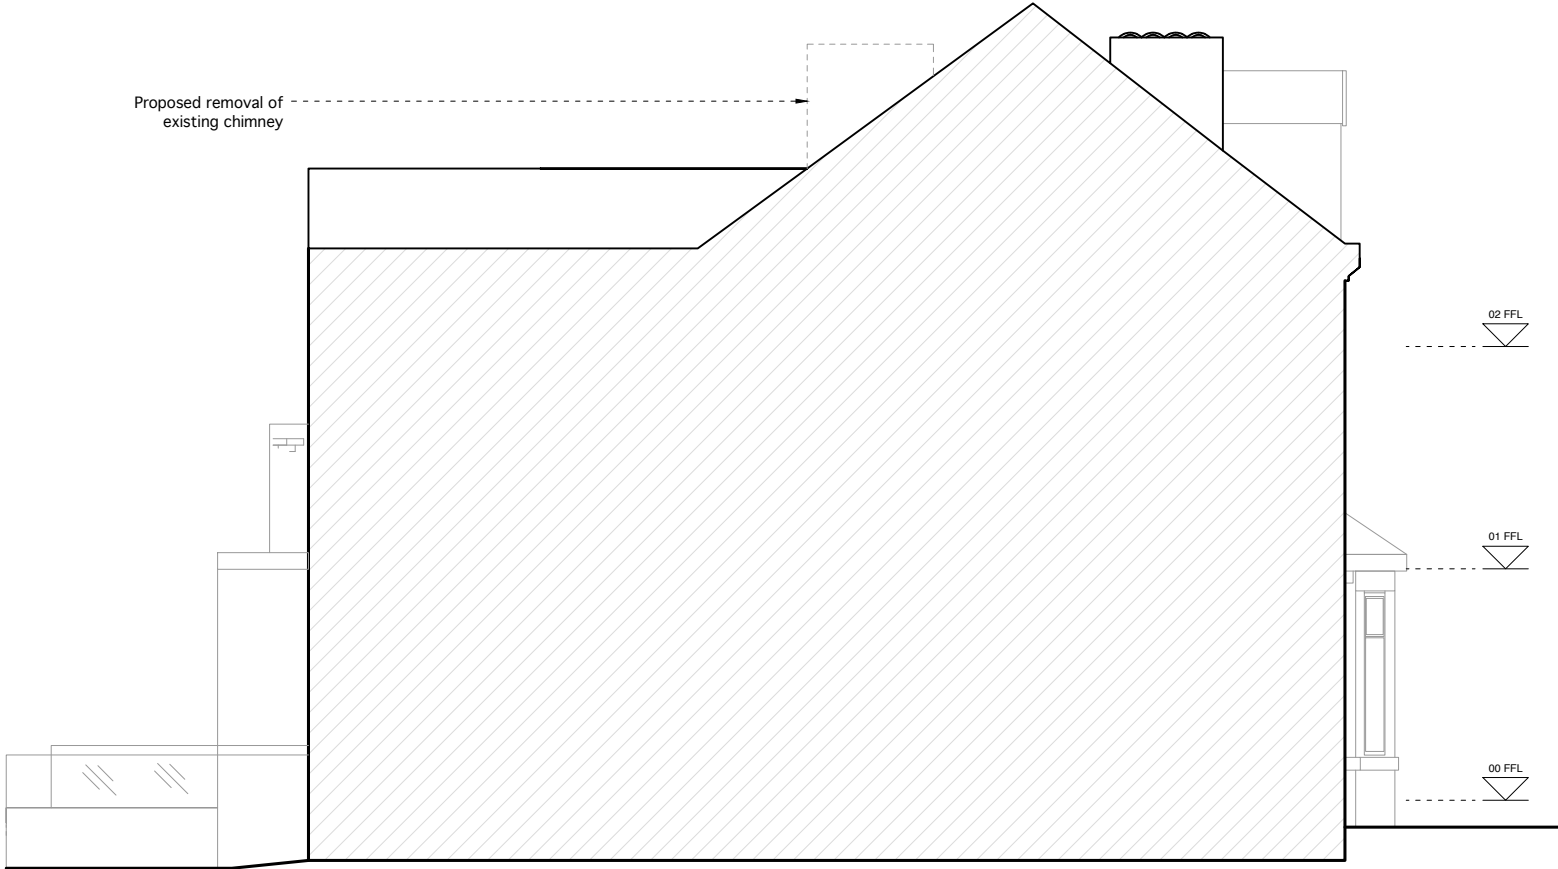

TITLE

PROPOSED NORTH
ELEVATION

DWG.NO.

2249 - PL - PR - 201

SCALE	1:100 @ A3
ISSUE	PLANNING
DATE	03-08-2021

REVISION	JOB NO.
04	2249

NOTES		
Rev	Date	Description
00	22/09/21	Issue DRAFT to CLIENT
01	29/09/21	Issue to CLIENT
02	07/10/21	Issue to CLIENT
03	05/11/21	Final Issue to CLIENT
04	17/11/21	Issue to PLANNING

CLIENT	Marketta Mason
ADDRESS	17 Brundretts Road, Chorlton, Manchester, M21 9DB

PROJECT DESCRIPTION	Proposed 2-storey side extension
PROJECT ADDRESS	17 Brundretts Road, Chorlton, Manchester, M21 9DB

BUTTERFIELD
ARCHITECTURE

ARCHITECTURE \ INTERIORS \ PROJECT MANAGEMENT

W \ WWW.BUTTERFIELD ARCHITECTURE.CO.UK
E \ INFO@BUTTERFIELDARCHITECTURE.CO.UK
M \ +44 (0) 7779302856
102 ROSENEATH ROAD, URMSTON, MANCHESTER, M41 5AZ

© **COPYRIGHT** This drawing is protected by copyright, it may not be reproduced in any form or by any means for any purpose, without gaining written permission from Butterfield Architecture

NOTES This drawing is to be read in conjunction with all relevant Butterfield Architecture, Structural Engineer's, Service Engineer's, and Subcontractor drawings. Review all drawings and report any discrepancies to Butterfield Architecture prior to consulting. All structural walls to be confirmed by SE / Contractor on site. Do not scale from this drawing. All dimensions and levels including any abutment to existing structures to be checked on site prior to commencement. All dimensions in millimetres unless stated otherwise. Work from figured dimensions only. No deviation from details shown on this drawing is allowed without Butterfield Architecture's prior permission in writing. All work is to be carried out in accordance with British Standard Codes of Practice, Statutory requirements and the Contract Documents.





TITLE

PROPOSED FRONT ELEVATION

DWG.NO.

2249 - PL - PR - 202

SCALE 1:100 @ A3

ISSUE PLANNING

DATE 03-08-2021

REVISION 04

JOB NO. 2249

NOTES		
Rev	Date	Description
00	22/09/21	Issue DRAFT to CLIENT
01	29/09/21	Issue to CLIENT
02	07/10/21	Issue to CLIENT
03	05/11/21	Final Issue to CLIENT
04	17/11/21	Issue to PLANNING

CLIENT Marketta Mason

ADDRESS 17 Brundretts Road,
Chorlton,
Manchester,
M21 9DB

PROJECT DESCRIPTION Proposed 2-storey side extension

PROJECT ADDRESS 17 Brundretts Road,
Chorlton,
Manchester,
M21 9DB

BUTTERFIELD
ARCHITECTURE


ARCHITECTURE \ INTERIORS \ PROJECT MANAGEMENT

W \ WWW.BUTTERFIELD ARCHITECTURE.CO.UK
E \ INFO@BUTTERFIELDARCHITECTURE.CO.UK
M \ +44 (0) 7779302856
102 ROSENEATH ROAD, URMSTON, MANCHESTER, M41 5AZ

© **COPYRIGHT** This drawing is protected by copyright, it may not be reproduced in any form or by any means for any purpose, without gaining written permission from Butterfield Architecture

NOTES This drawing is to be read in conjunction with all relevant Butterfield Architecture, Structural Engineer's, Service Engineer's, and Subcontractor drawings. Review all drawings and report any discrepancies to Butterfield Architecture prior to consulting. All structural walls to be confirmed by SE / Contractor on site. Do not scale from this drawing. All dimensions and levels including any abutment to existing structures to be checked on site prior to commencement. All dimensions in millimetres unless stated otherwise. Work from figured dimensions only. No deviation from details shown on this drawing is allowed without Butterfield Architecture's prior permission in writing. All work is to be carried out in accordance with British Standard Codes of Practice, Statutory requirements and the Contract Documents.

0 1m 2m 3m 4m 5m

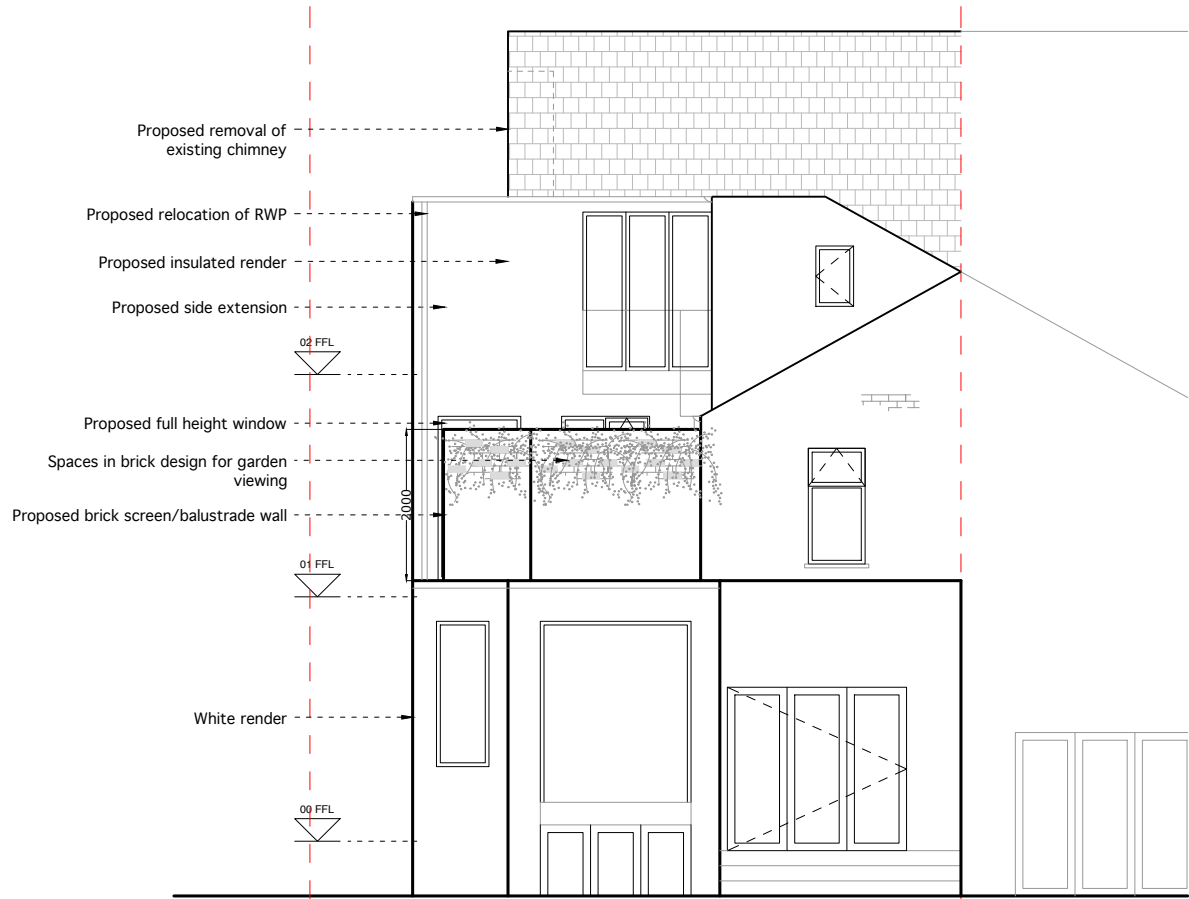

TITLE		
PROPOSED REAR ELEVATION		
DWG.NO.		
2249 - PL - PR - 203		
SCALE	1:100 @ A3	
ISSUE	PLANNING	
DATE	03-08-2021	
REVISION	JOB NO.	
04	2249	
NOTES		
Rev	Date	Description
00	22/09/21	Issue DRAFT to CLIENT
01	29/09/21	Issue to CLIENT
02	07/10/21	Issue to CLIENT
03	05/11/21	Final Issue to CLIENT
04	17/11/21	Issue to PLANNING
CLIENT	Marketta Mason	
ADDRESS	17 Brundretts Road, Chorlton, Manchester, M21 9DB	
PROJECT DESCRIPTION	Proposed 2-storey side extension	
PROJECT ADDRESS	17 Brundretts Road, Chorlton, Manchester, M21 9DB	
BUTTERFIELD ARCHITECTURE ARCHITECTURE \ INTERIORS \ PROJECT MANAGEMENT		
W \ WWW.BUTTERFIELD ARCHITECTURE.CO.UK E \ INFO@BUTTERFIELDARCHITECTURE.CO.UK M \ +44 (0) 7779302856 102 ROSENEATH ROAD, URMSTON, MANCHESTER, M41 5AZ		
© COPYRIGHT This drawing is protected by copyright, it may not be reproduced in any form or by any means for any purpose, without gaining written permission from Butterfield Architecture NOTES This drawing is to be read in conjunction with all relevant Butterfield Architecture, Structural Engineer's, Service Engineer's, and Subcontractor drawings. Review all drawings and report any discrepancies to Butterfield Architecture prior to consulting. All structural walls to be confirmed by SE / Contractor on site. Do not scale from this drawing. All dimensions and levels including any abutment to existing structures to be checked on site prior to commencement. All dimensions in millimetres unless stated otherwise. Work from figured dimensions only. No deviation from details shown on this drawing is allowed without Butterfield Architecture's prior permission in writing. All work is to be carried out in accordance with British Standard Codes of Practice, Statutory requirements and the Contract Documents.		
01m2m3m4m5m		