


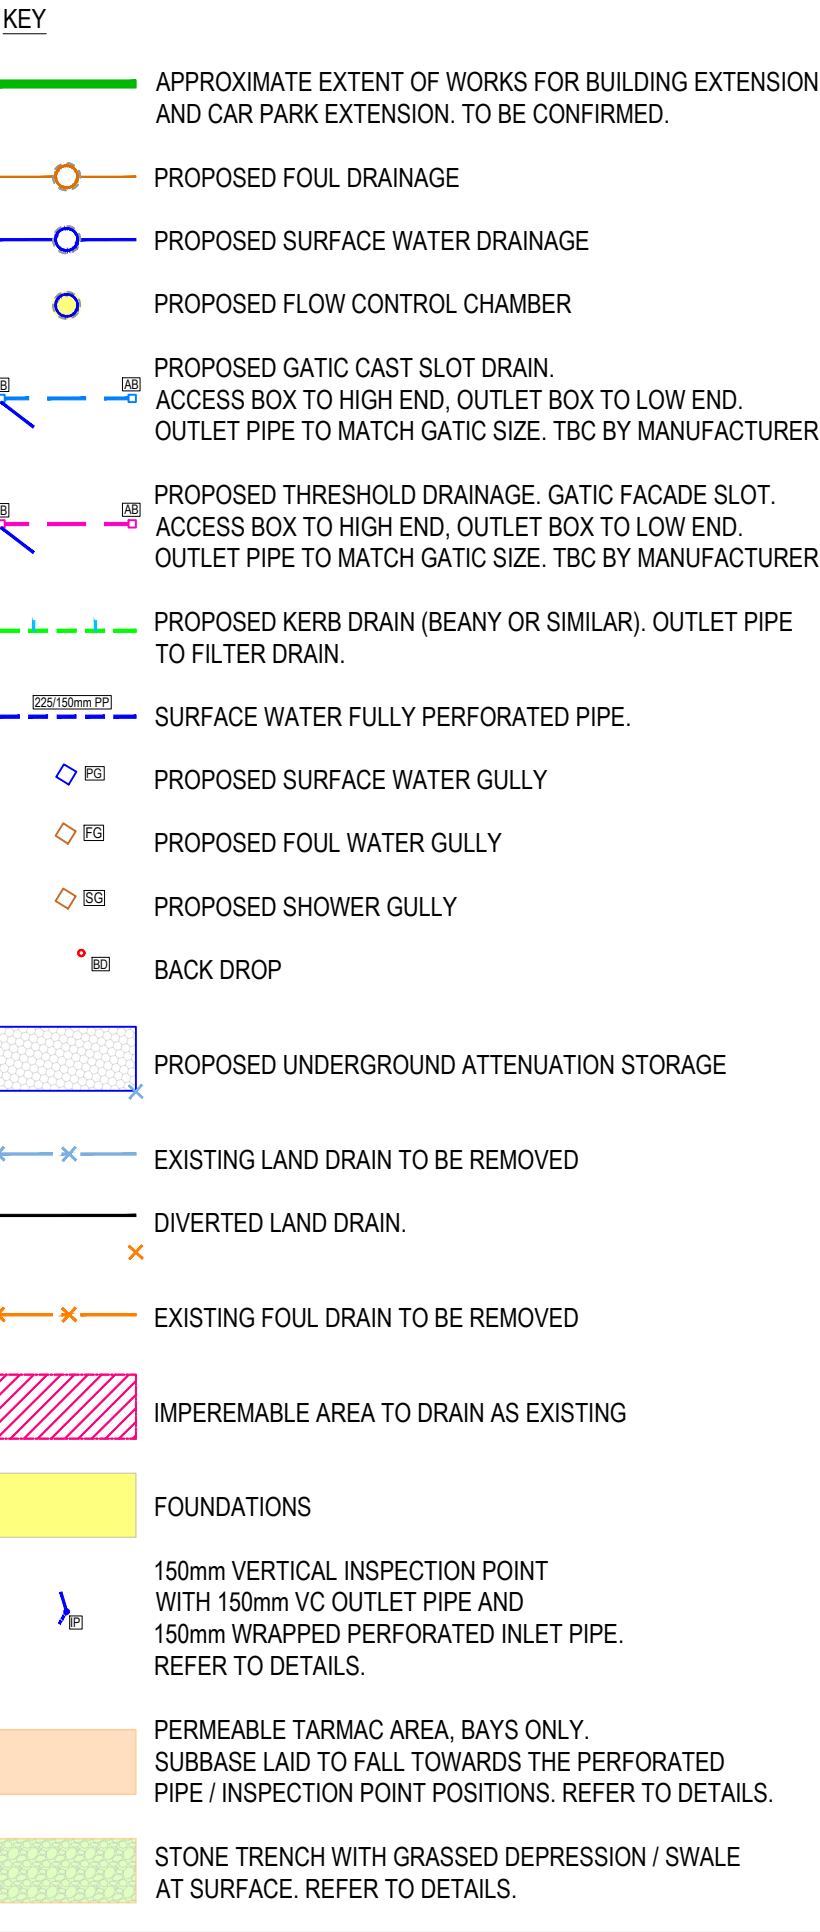

- | GENERAL NOTES: | |
|----------------|---|
| 1. | THIS DRAWING IS TO BE READ IN CONJUNCTION WITH ALL RELEVANT ARCHITECTS AND ENGINEERS DRAWINGS AND SPECIFICATIONS. |
| 2. | STRATEGY BASED ON NO AVAILABLE TOPOGRAPHICAL SURVEY AND CCTV SURVEY INFORMATION AVAILABLE AT THE TIME OF DESIGN AND SHOULD BE REASSESSED UPON RECEIPT. |
| 3. | REFER TO THE CURTINS CCTV DRAINAGE SURVEY REVIEW DRAWINGS 92011 & 92012 FOR INFORMATION ON FURTHER WORK REQUIRED AN ALLOWANCES TO BE MADE FOR EXISTING DRAINAGE |
| 4. | REFER TO CURTINS NOTES DRAWING 92502 FOR DRAINAGE. NOTES. |

DRAWING IS BASED ON:

- ARCHITECT LAYOUT - HEV-EWA-02-XX-DR-L-79001_RevP12
- POP UPS - HEV-EWA-01-ZZ-DR-A-12301_RevP4
- TOPOGRAPHICAL SURVEY REF: U21-4667 February 2020.
- DRAINAGE CCTV SURVEY REF: U21-4667 March 2021.
- FOUNDATION LAYOUT - 076170-CUR-01-ZZ-M3-S-00001 - Structural Plan - 12.11.21

P07	BACKGROUND TOPO UPDATE	11/02/22	CS	CG
P06	STAGE 4 UPDATE	19/11/21	CD	CG
P05	DRAFT STAGE 4 UPDATE - TO INCLUDE SUDS	05/11/21	CD	CG
P04	UPDATED TO INCORPORATE TEAMS COMMENTS	30/06/21	CS	CD
P03	STAGE 4	14.06.21	CD	CG
P02	STAGE 3 ISSUE	16/04/21	CG	CG
P01	STAGE 3/PLANNING	08/04/21	CG	CG
Rev:	Description:	Date:	By:	Chkd:

 Curtins					
Merchant Exchange, 17-19 Whitworth Street West, Manchester, M1 5WG 0161 228 2354 manchester@curtins.com www.curtins.com					
<i>Civils & Structures • Transport Planning • Environmental • Infrastructure • Geotechnical • Conservation & Heritage • Principal Designer Birmingham • Bristol • Cambridge • Cardiff • Douglas • Dublin • Edinburgh • Glasgow • Harlow • Leeds • Liverpool • London • Manchester • Nottingham</i>					
Status:					
Project:					
HOUGH END SPORTS VILLAGE					
Drg Title:					
PROPOSED DRAINAGE LAYOUT SHEET 2 OF 2					
Size:	Date:	Drawn By:	Designed By:	Checked By:	
A1	07/04/21	CG	CG	CG	
Scale: 1:250					
Project No.	Originator:	Volume:	Level:	Type:	Role:
Category / Number:		Rev:			
HEV - CUR - XX - XX - DR - C - 92501 - P07					