




Ground Floor Plan

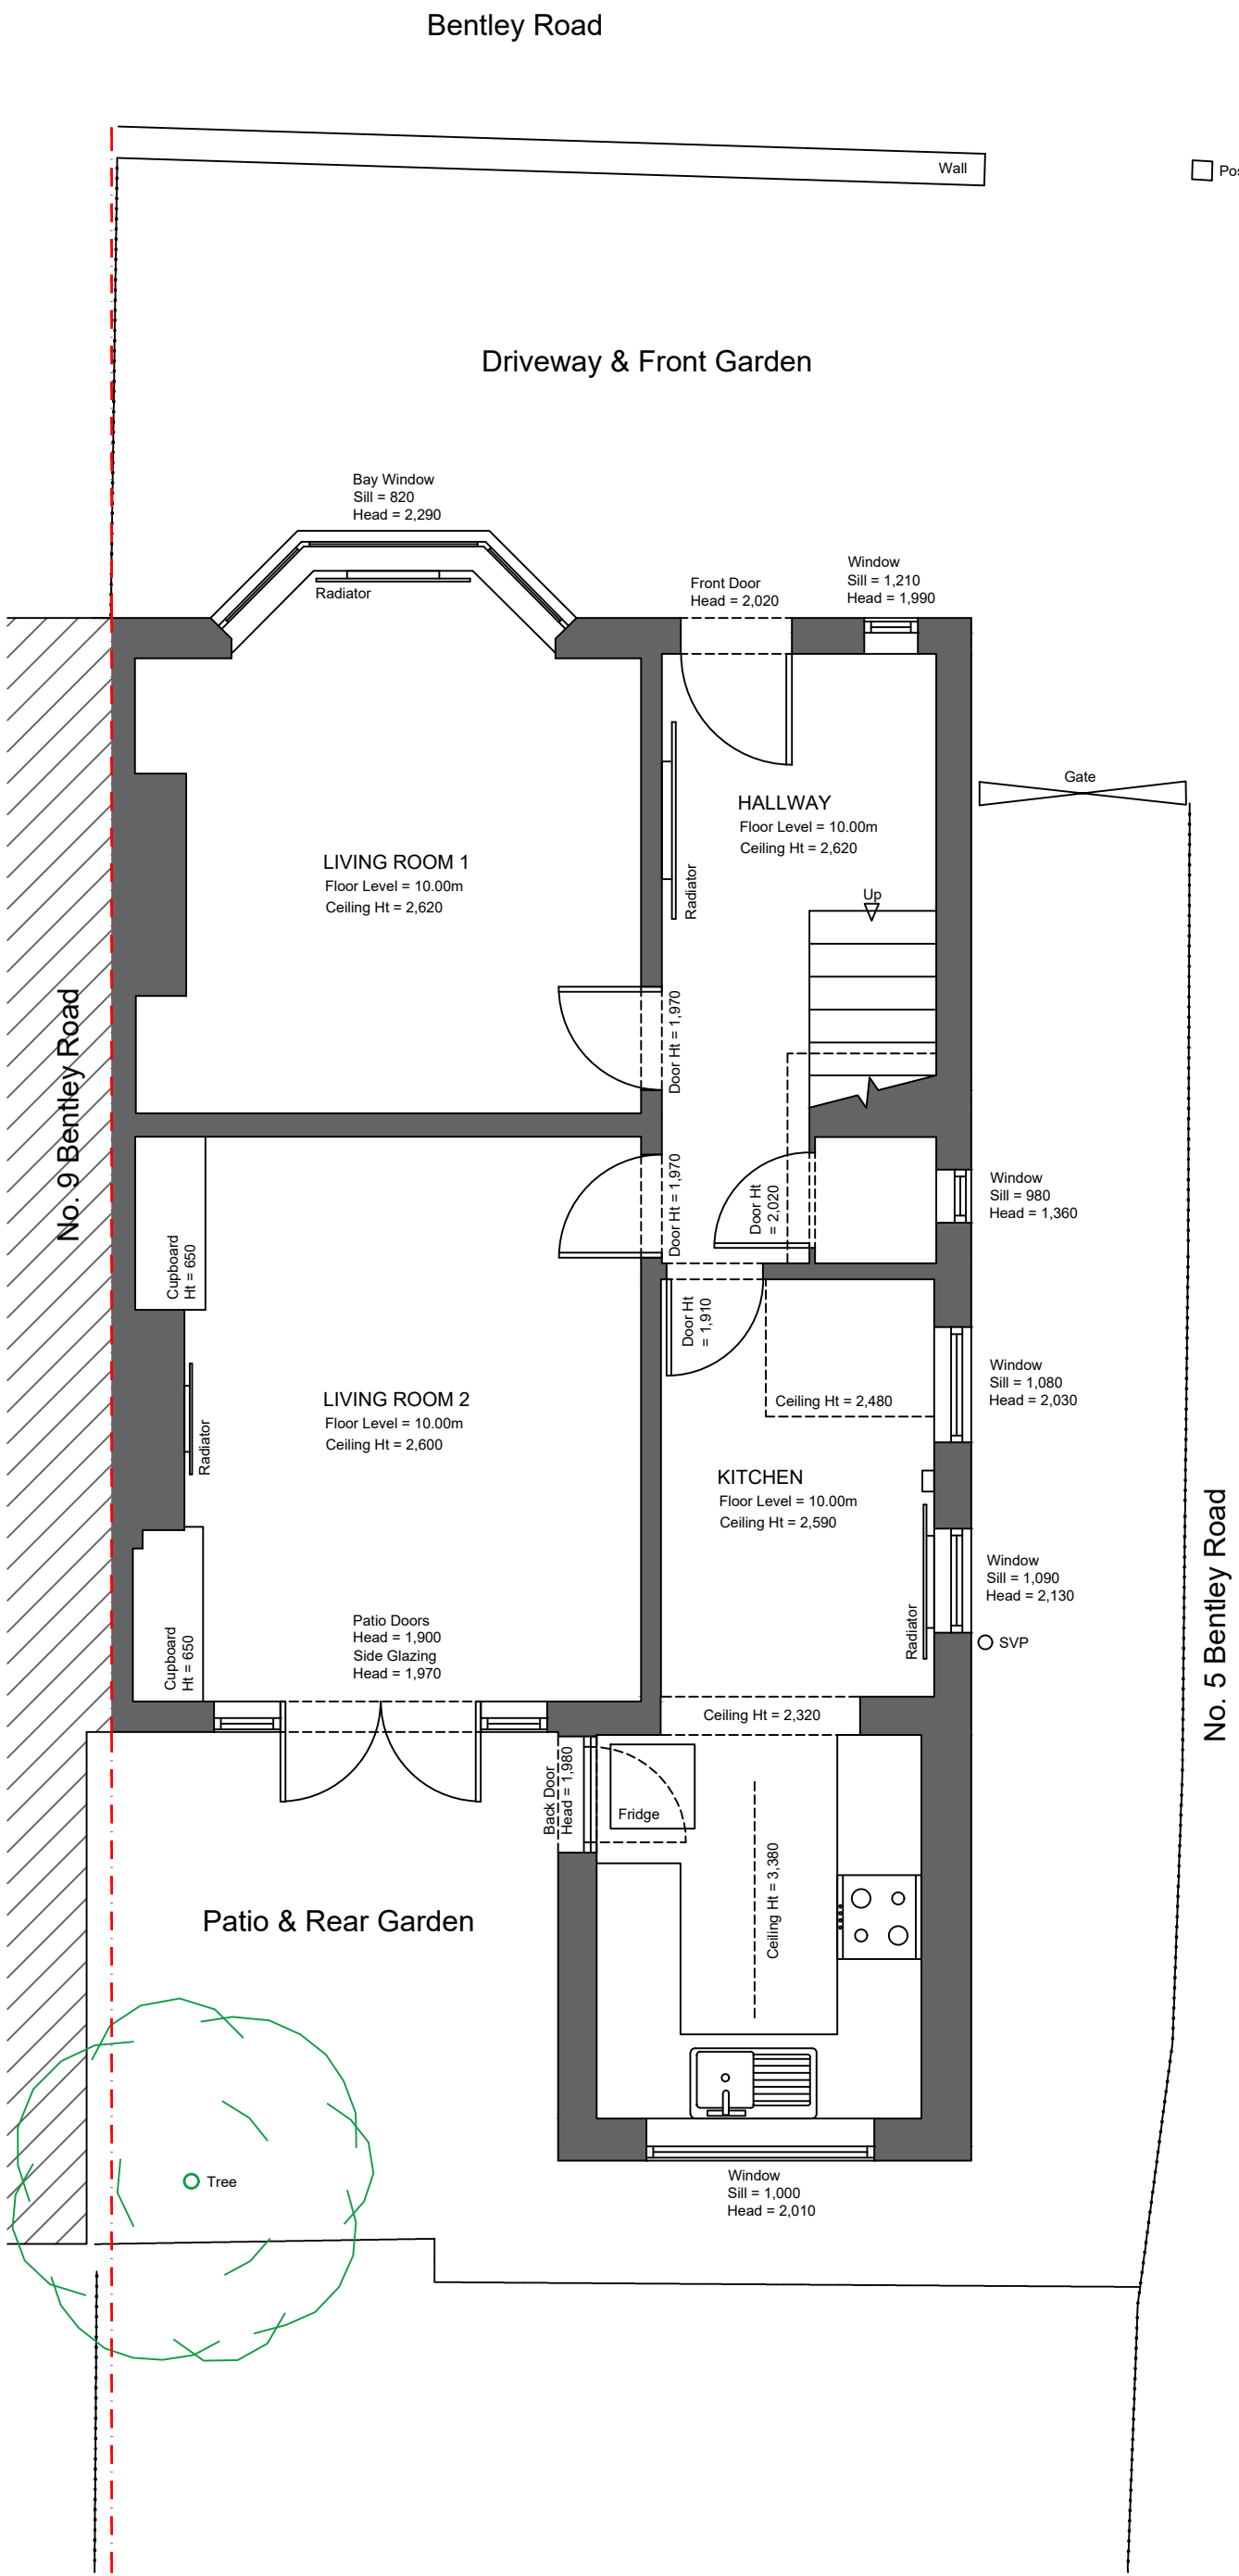


First Floor Plan

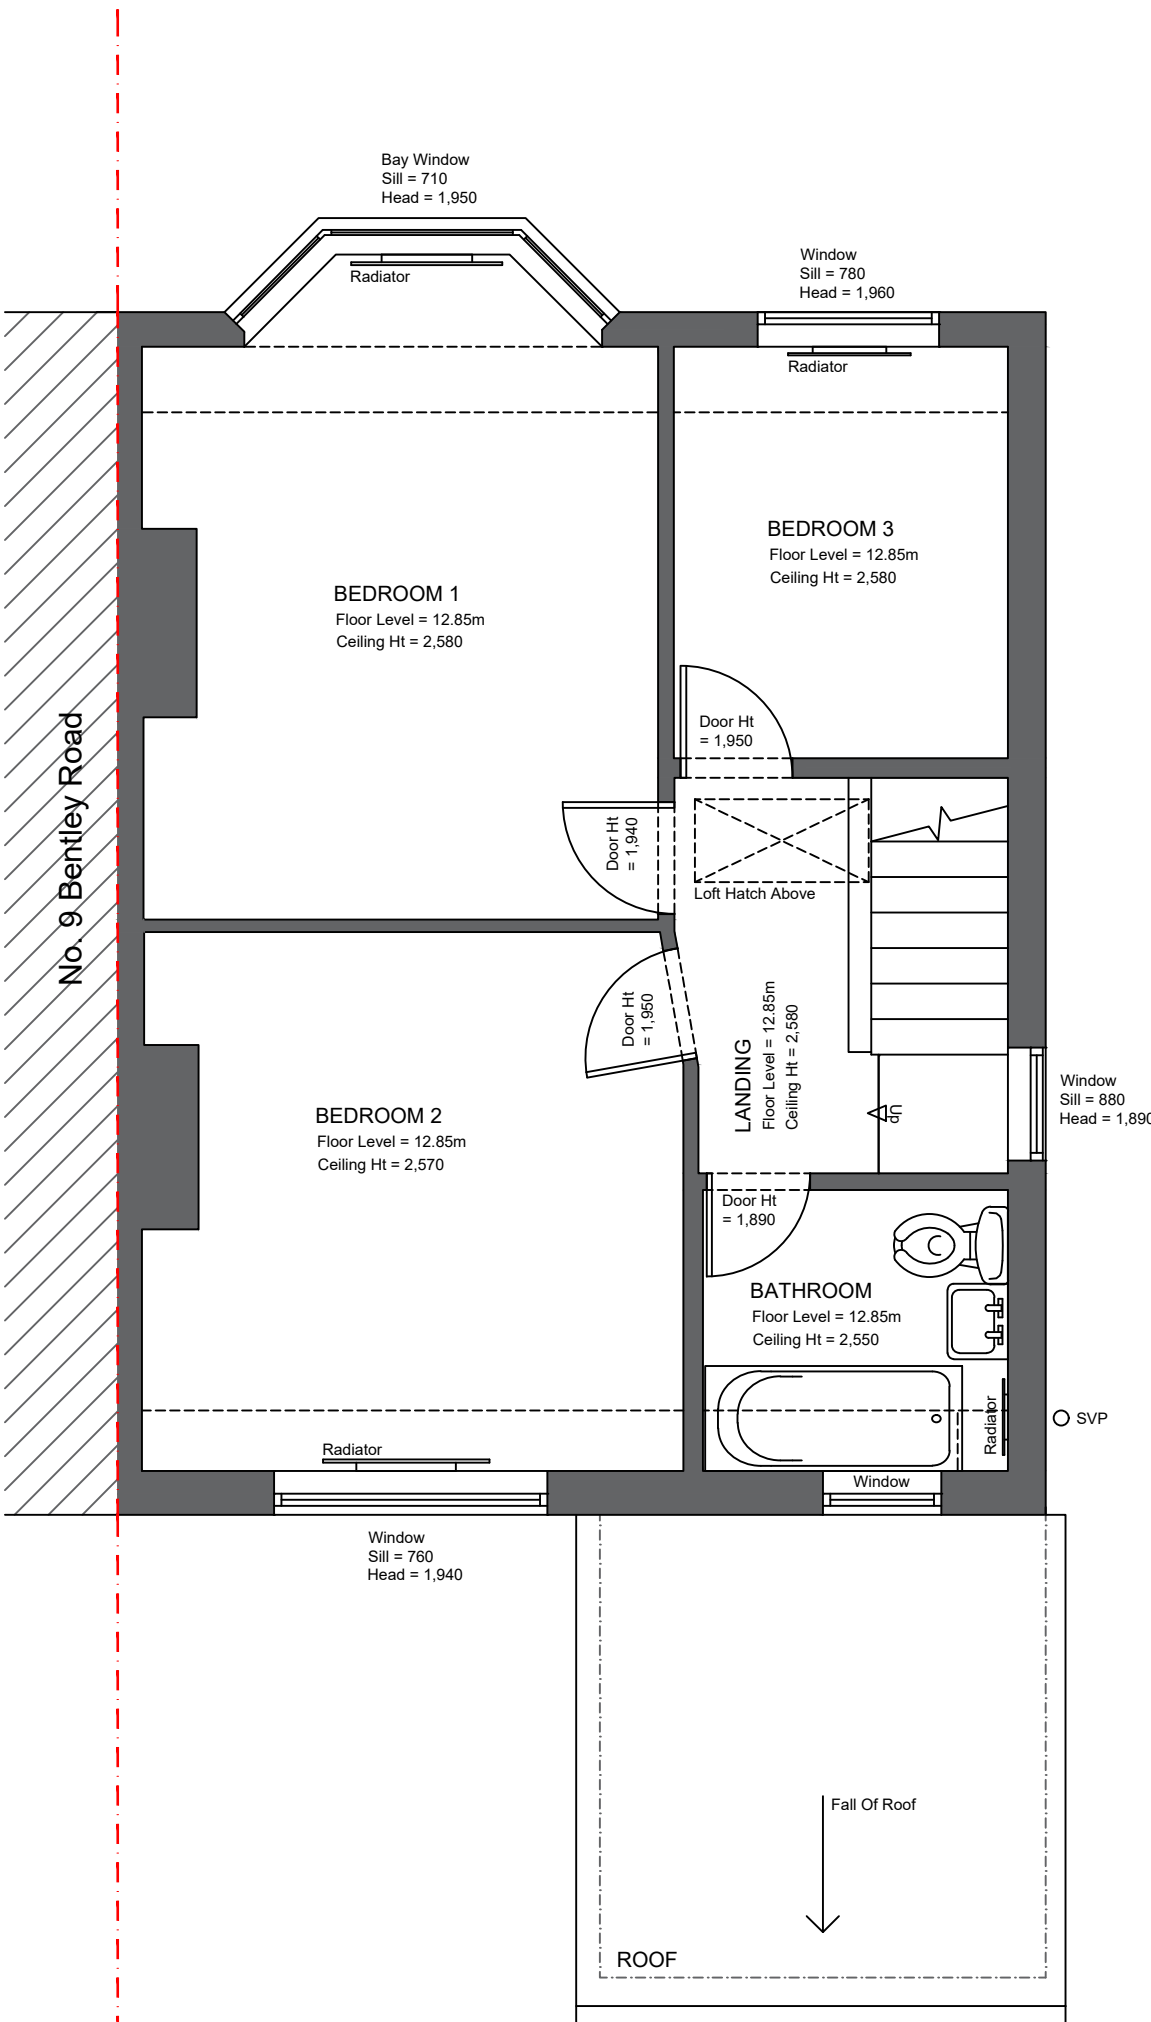

Loft Plan

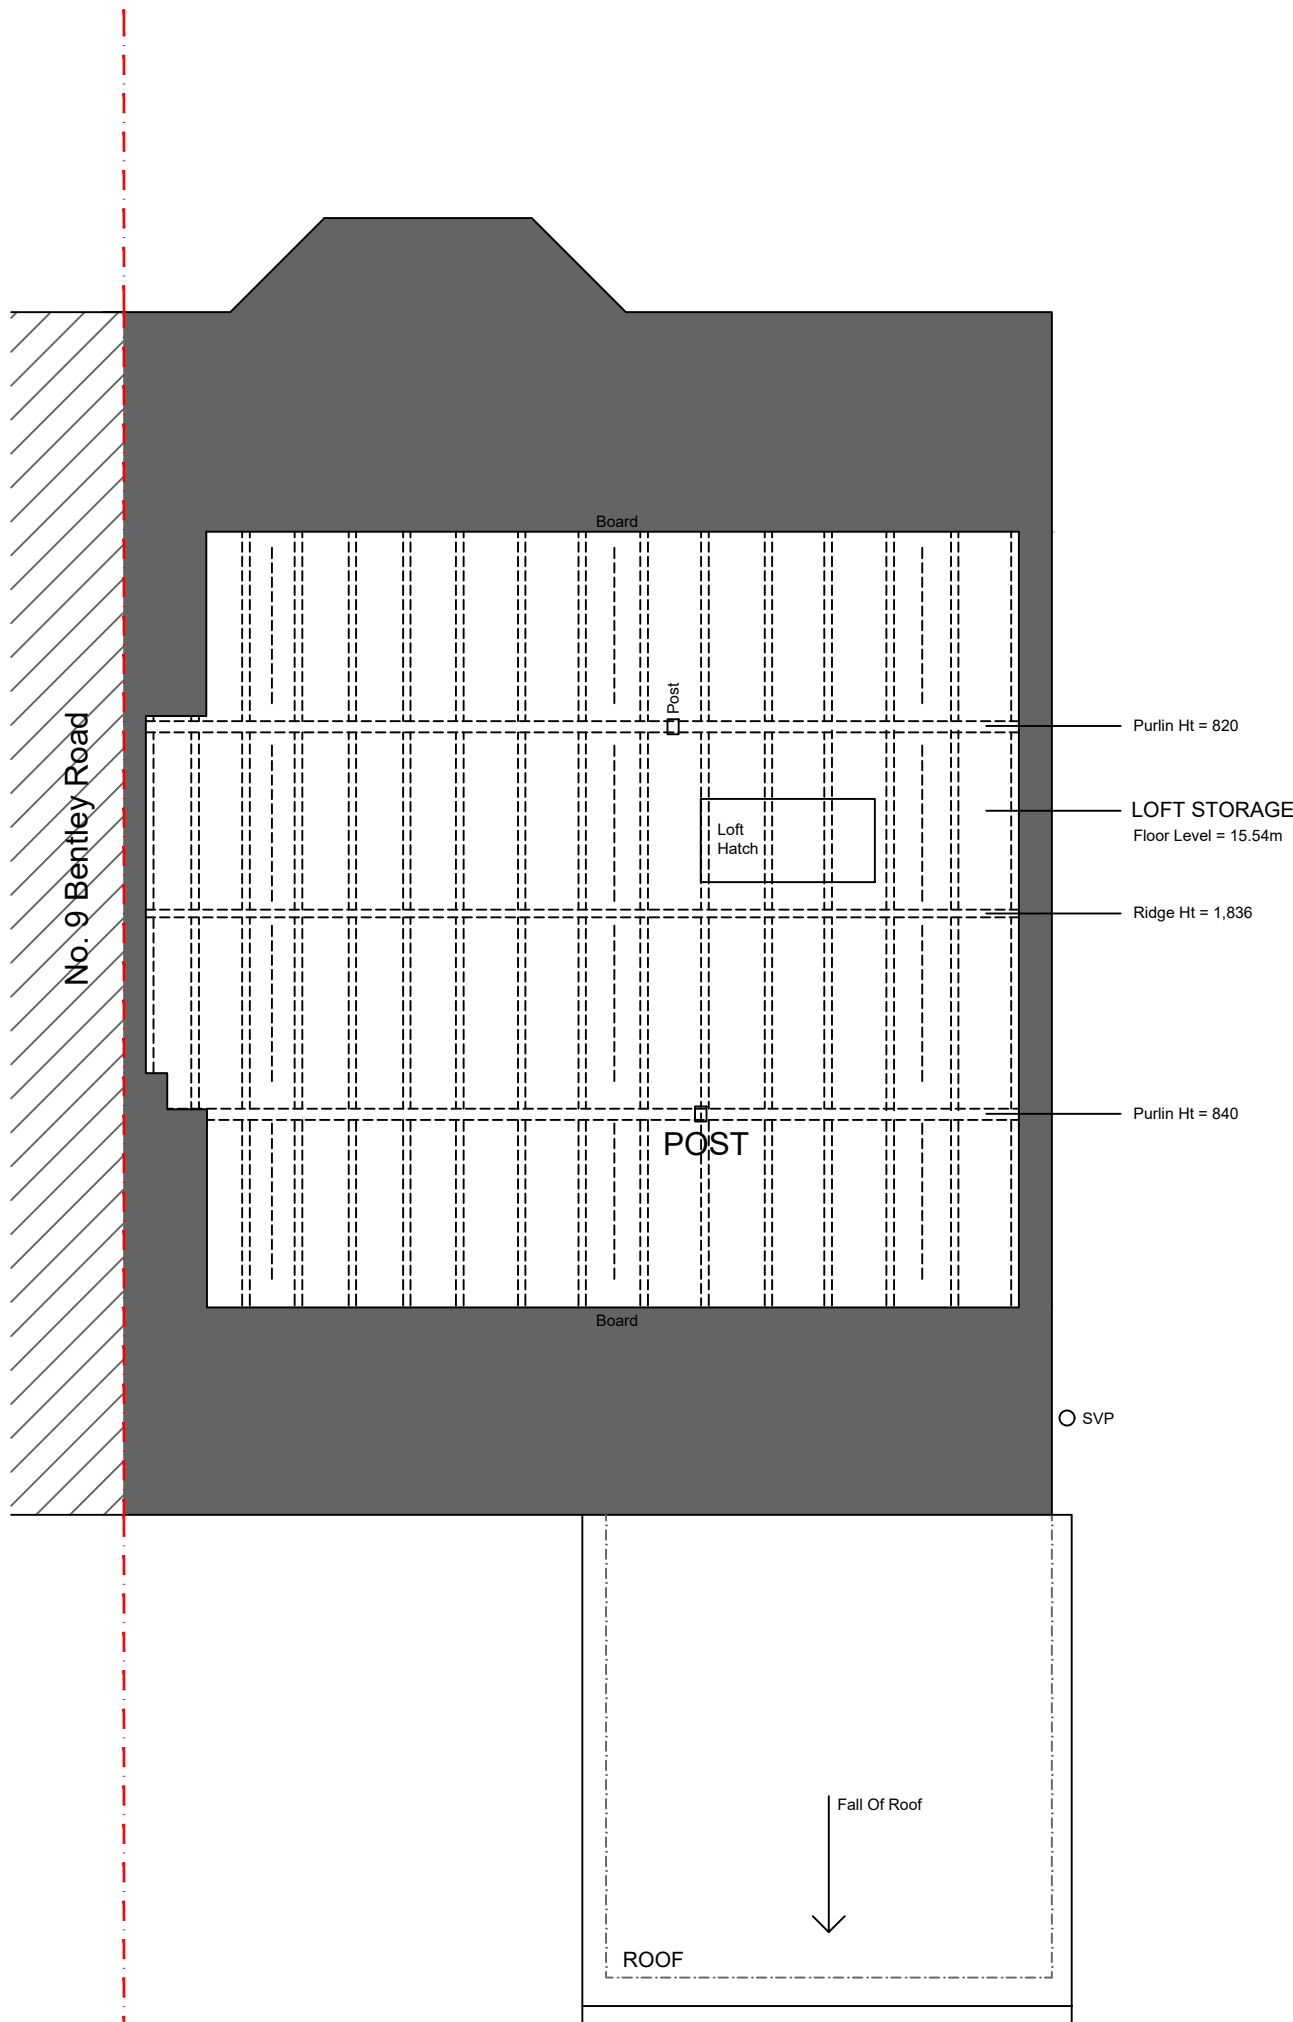


Roof Plan

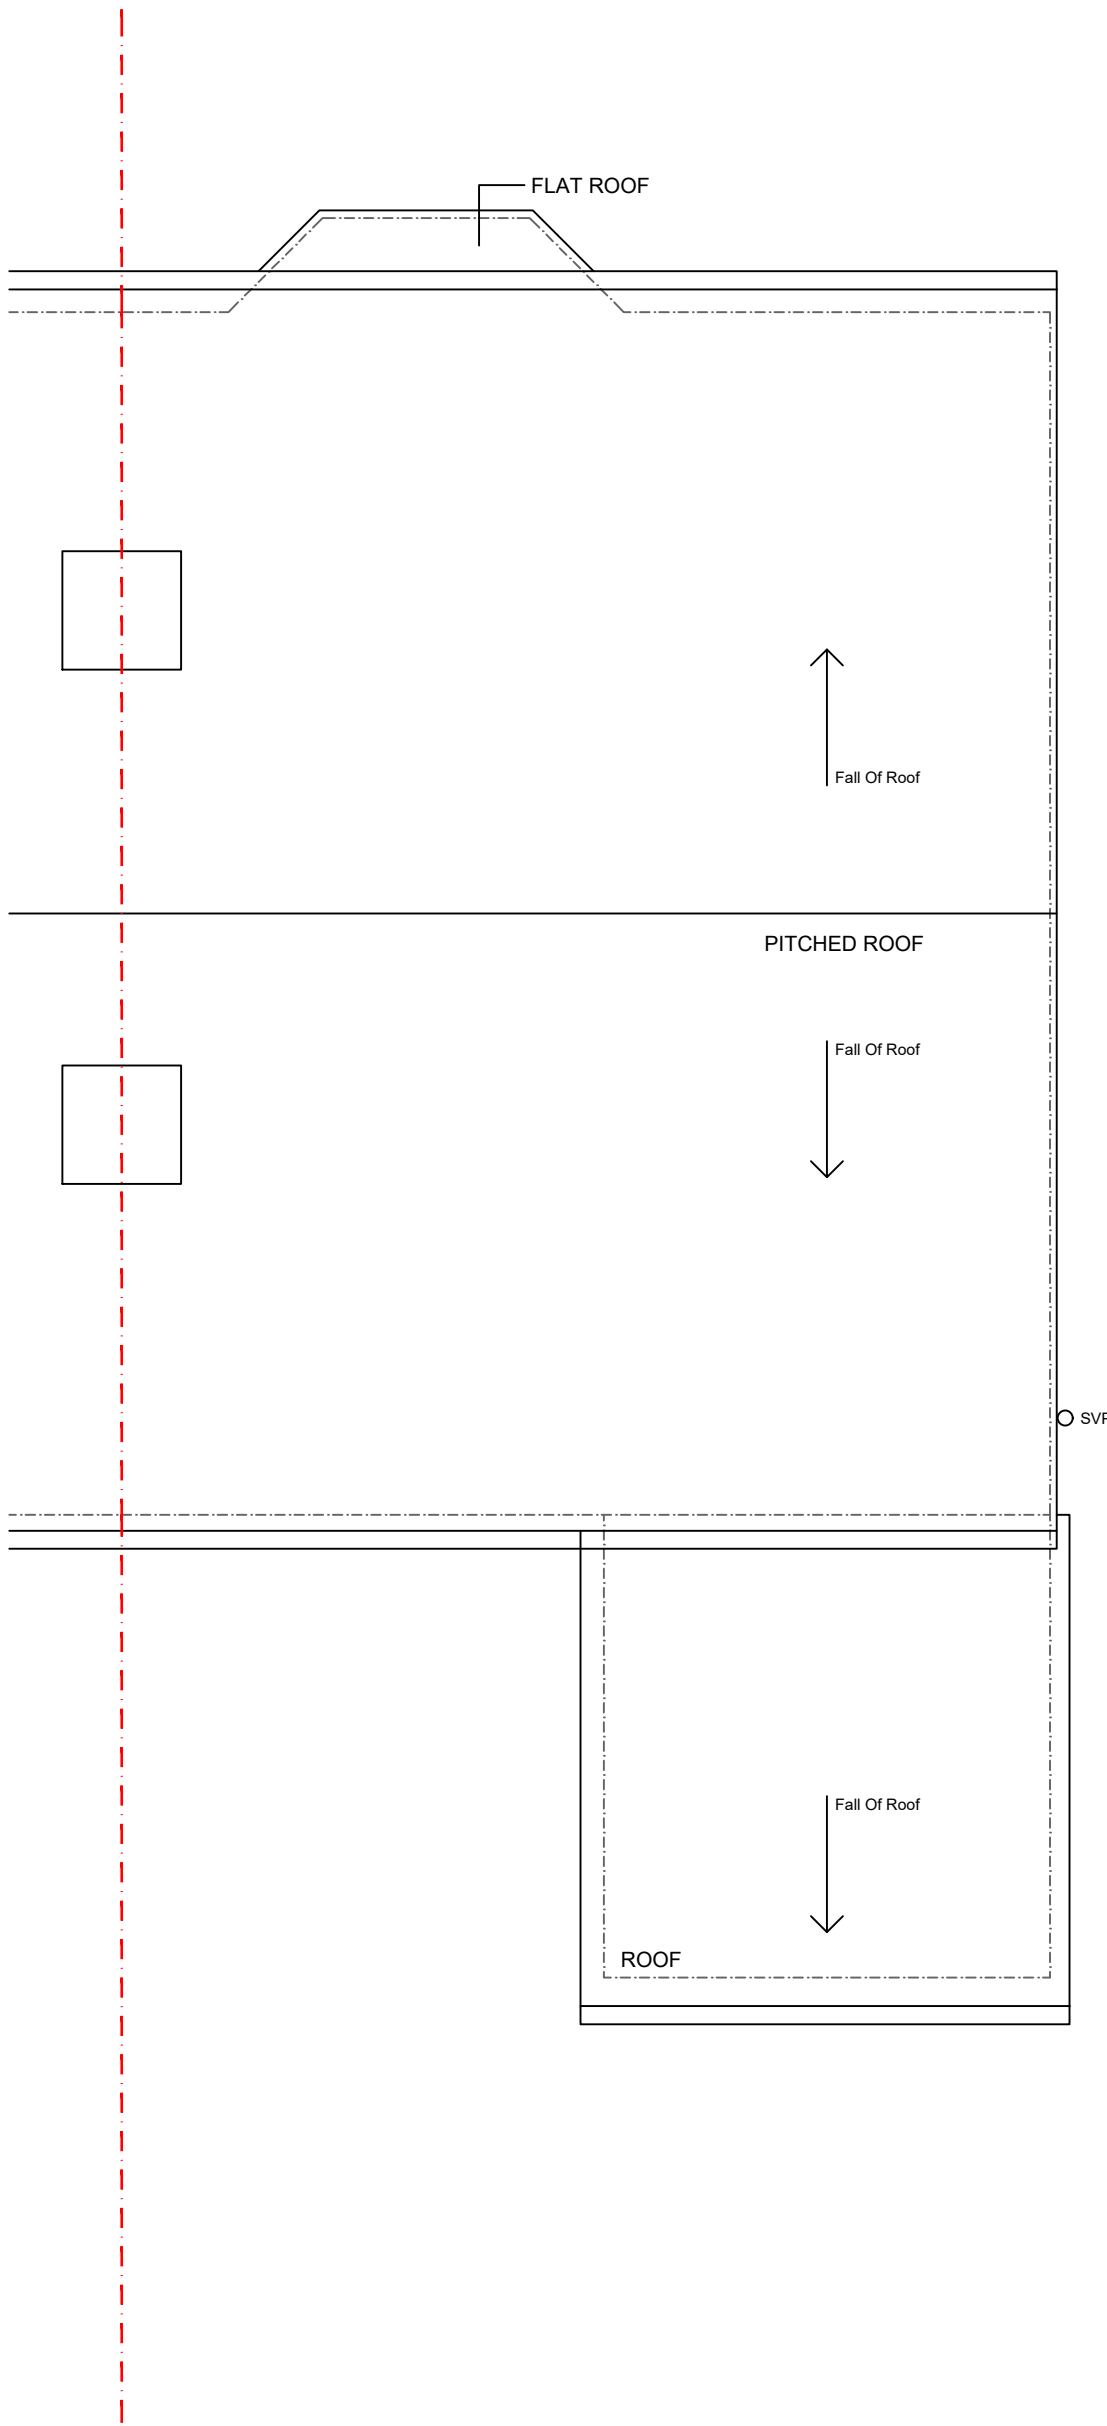

Drawing History:			
Revision	Description	Author	Date
-	Initial Issue	MW	25/08/2021
A	Planning Application	MW	18/01/2022

Approximate Client Ownership / Planning Application Boundary

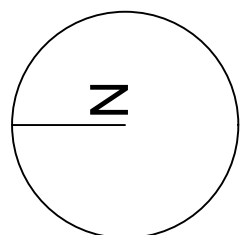

THIS DRAWING IS FOR PLANNING APPLICATION PURPOSES ONLY

This drawing is the property of Whitfield Architects and must not be reproduced without prior written agreement. This drawing is provided to scale, for design and cost estimation purposes (not for construction). Any financial decisions relating to this information must make due allowance for dimensional or area variation resulting from the design development and construction processes. We recommend that all dimensions and levels should be cross-checked on site (for construction) and any discrepancies should be reported to Whitfield Architects immediately. Design responsibility cannot be accepted for alteration to (or deviation from) this drawing without the prior acknowledgement of Whitfield Architects. Please email hello@whitfieldarchitects.com with any questions.

Project Title
7 Bentley Road, Chorton, M21 9WD

Drawing Title
Existing Floor Plans

Client Name
P. Gregg & J. Lemmonier

Drawing Number
P(01)01

Project No: E016 Date: 25/08/2021

Drawn: Mark Whitfield Scale @ A1: 1:50

Revision
A

