 
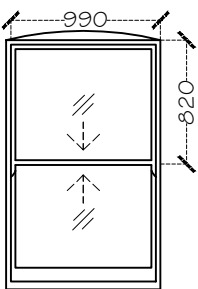
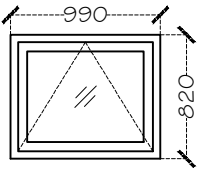
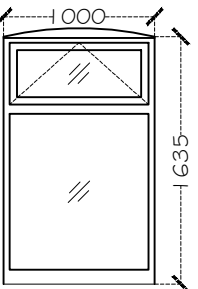
	Window Ref: W13
	Quantity: 1
	Material: PVCu
	Type: Vertical sliding sash
	Size: to match existing opening
	Colour: White

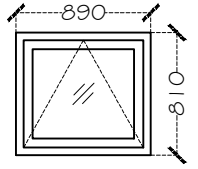
	Window Ref: W17
	Quantity: 4
	Material: PVCu
	Type: Vertical sliding sash
	Size: to match existing opening
	Colour: White

 
	Window Ref: W21
	Quantity: 1
	Material: PVCu
	Type: Vertical sliding sash
	Size: to match existing opening
	Colour: White

 
	Window Ref: W14
	Quantity: 1
	Material: PVCu
	Type: Casement
	Size: to match existing opening
	Colour: White

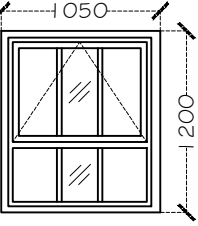
	Window Ref: W18
	Quantity: 1
	Material: PVCu
	Type: Casement
	Size: to match existing opening
	Colour: White

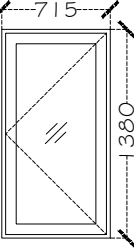
	Window Ref: W22
	Quantity: 1
	Material: PVCu
	Type: Casement
	Size: to match existing opening
	Colour: White

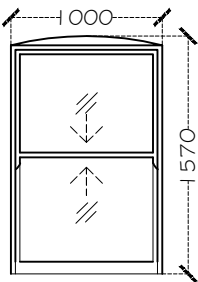
	Window Ref: W15
	Quantity: 1
	Material: PVCu
	Type: Casement
	Size: to match existing opening
	Colour: White

	Window Ref: W19
	Quantity: 2
	Material: PVCu
	Type: Vertical sliding sash
	Size: to match existing opening
	Colour: White

 
	Window Ref: W23
	Quantity: 4
	Material: PVCu
	Type: Vertical sliding sash
	Size: to match existing opening
	Colour: White

	Window Ref: W16
	Quantity: 1
	Material: PVCu
	Type: Casement
	Size: to match existing opening
	Colour: White

	Window Ref: W20
	Quantity: 1
	Material: PVCu
	Type: Casement
	Size: to match existing opening
	Colour: White

	Window Ref: W24
	Quantity: 1
	Material: PVCu
	Type: Vertical sliding sash
	Size: to match existing opening
	Colour: White

- Indicative window and door structural openings shown only.
- Existing structural opening sizes to be confirmed on site.
- Dimensions in millimetres unless stated otherwise



- This drawing is for Planning Application purposes only
- All critical dimensions to be verified on site.
- Any discrepancies are to be notified to Podium Surveying LLP immediately.
- This document is copyright of Podium Surveying LLP.
- To be read in conjunction with written window specification and details.

Proposed window and door schedule 2
Scale 1:50 @ A3

Ref: 2239-DBR-PA-S-02

76 Daisy Bank Road (The Limes)
Manchester
M14 5GL

Client: Anglian

Drawn by: JS
Date: October 2021

Podium Surveying LLP
Unit 307
The Biscuit Factory
Drummond Road
London
SE16 4DG

Tel: 0203 142 6674
Mob: 07921 295 751
Email: jshields@podiumllp.com
Web: www.podiumllp.com

