


BUILDING REGULATIONS TO BE APPROVED BEFORE WORK IS STARTED ON SITE.

SCALE 1:50


0 1m 2m 4m

SCALE 1:100


0 1m 2m 4m 6m 8m

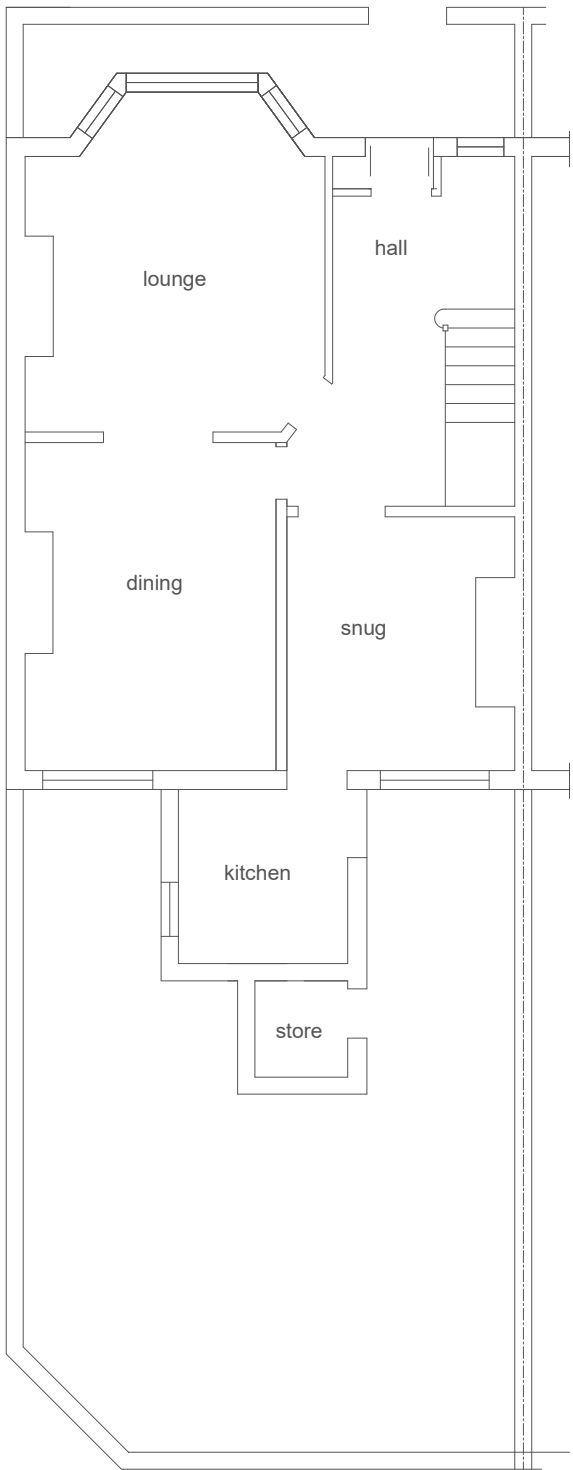


Ground Floor Plan (existing).

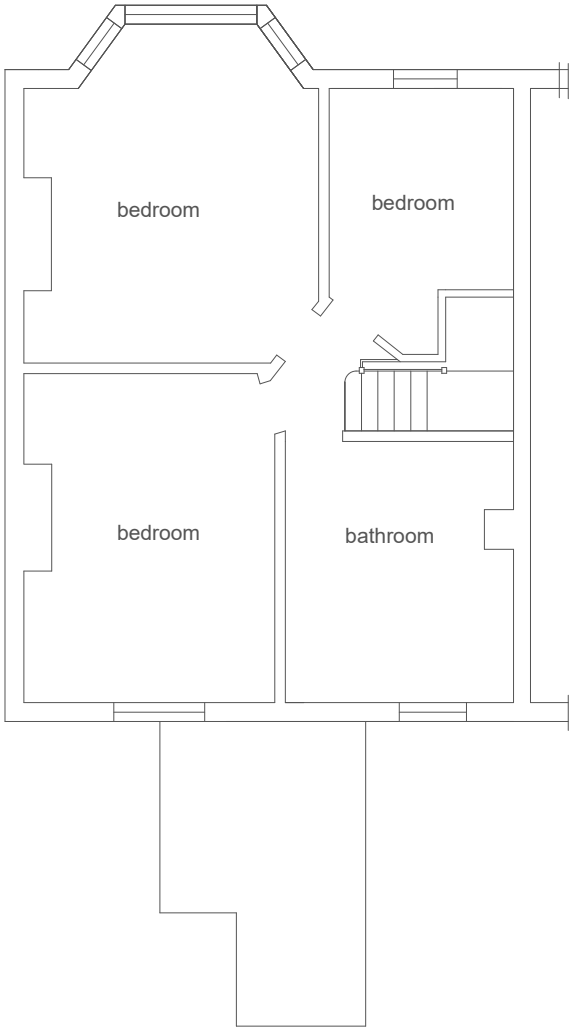


First Floor Plan (existing).

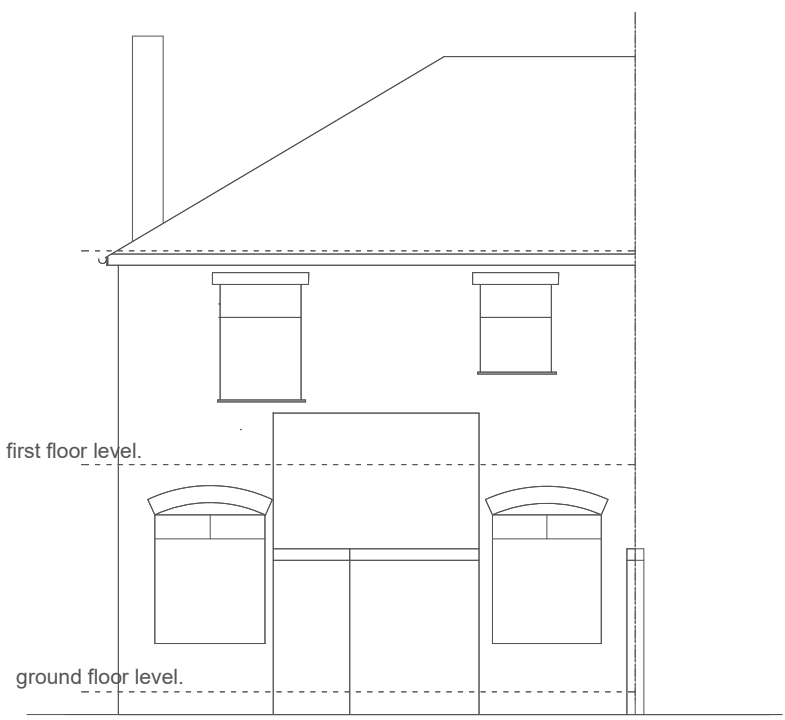

Rear Elevation (existing).

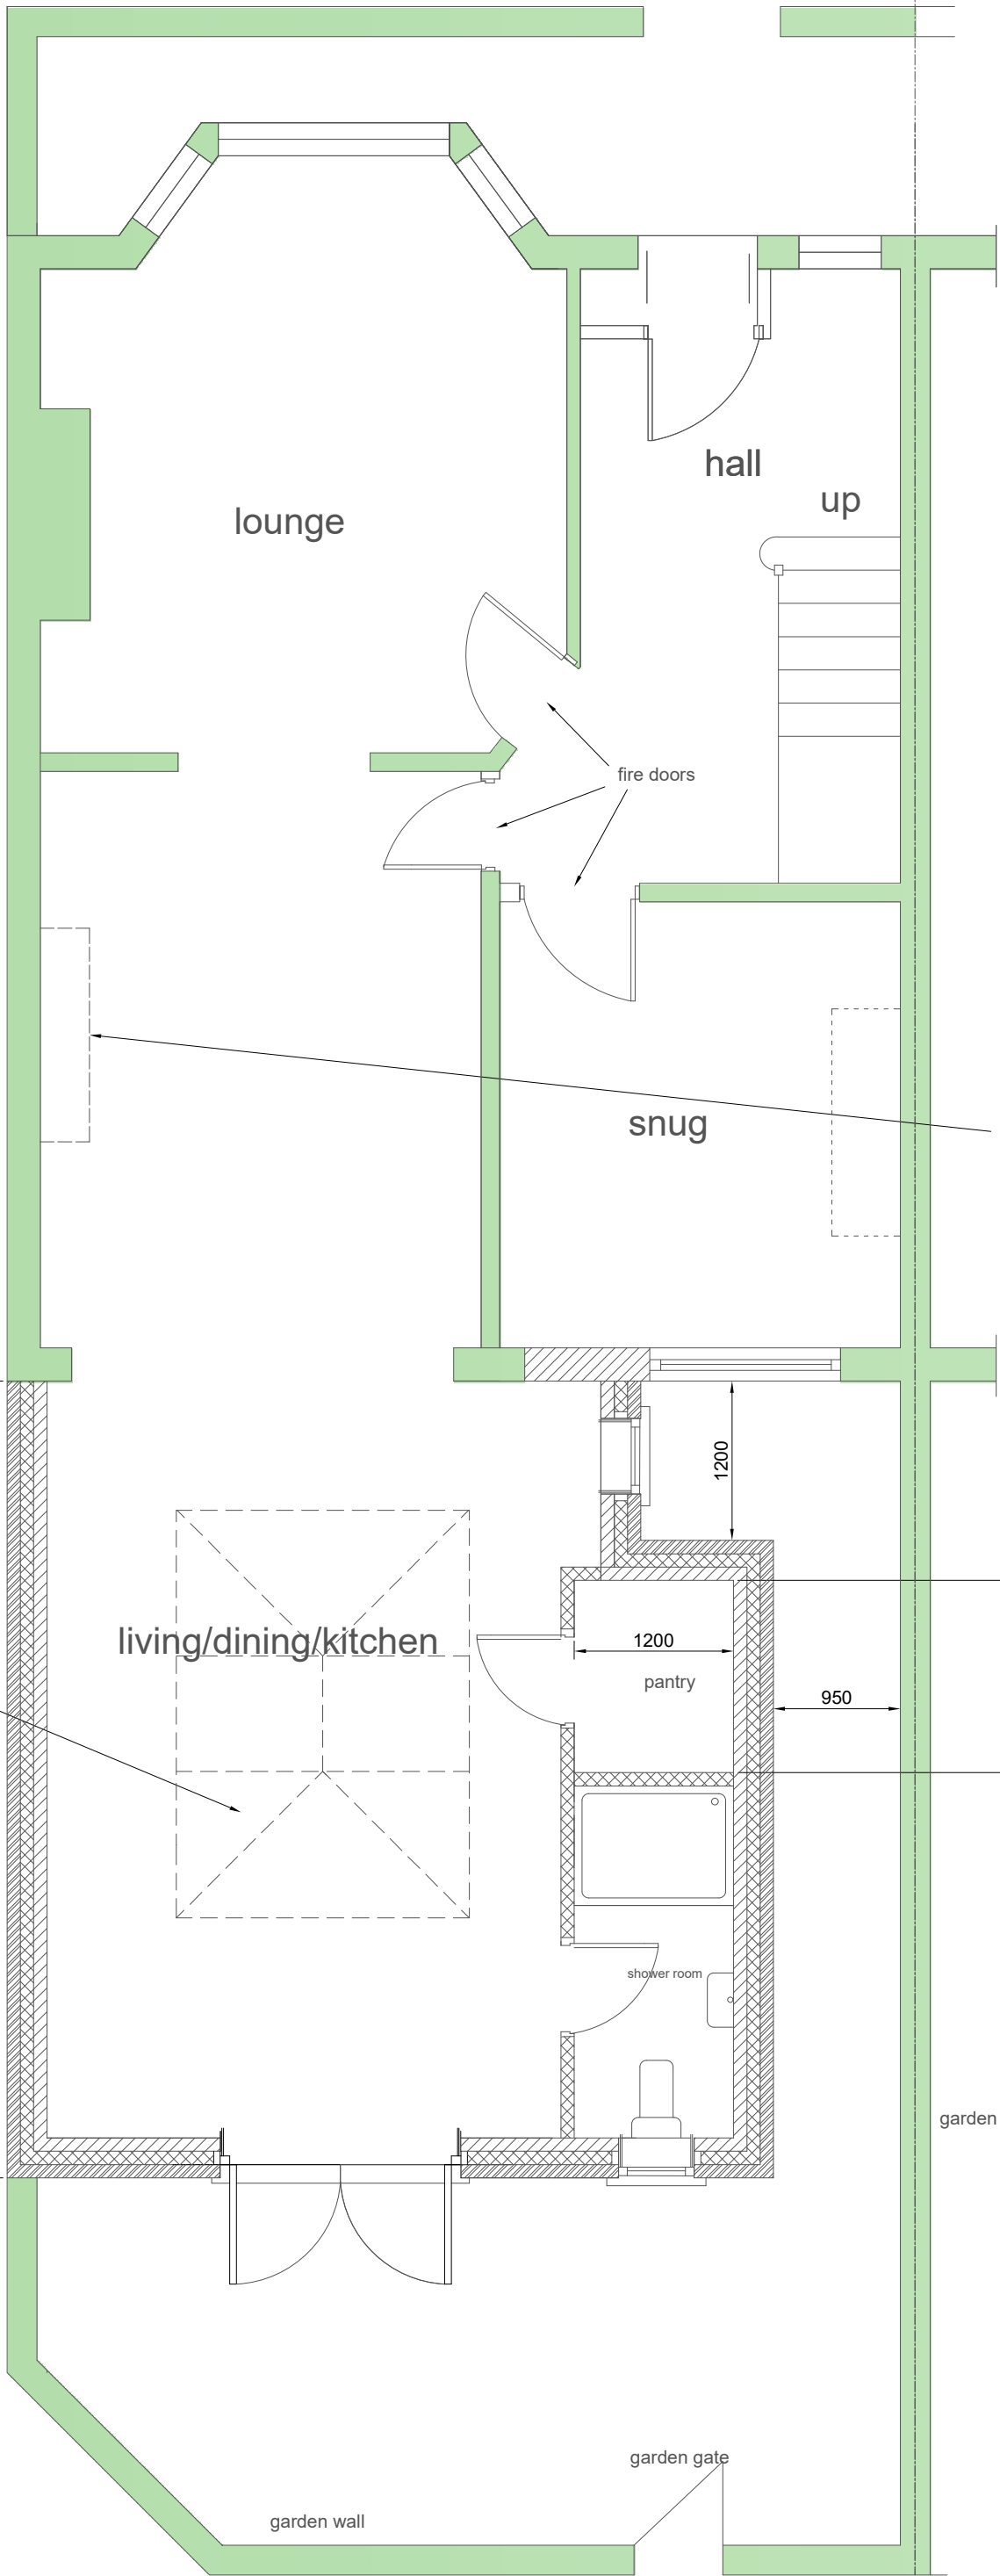


First Floor Plan (proposed).

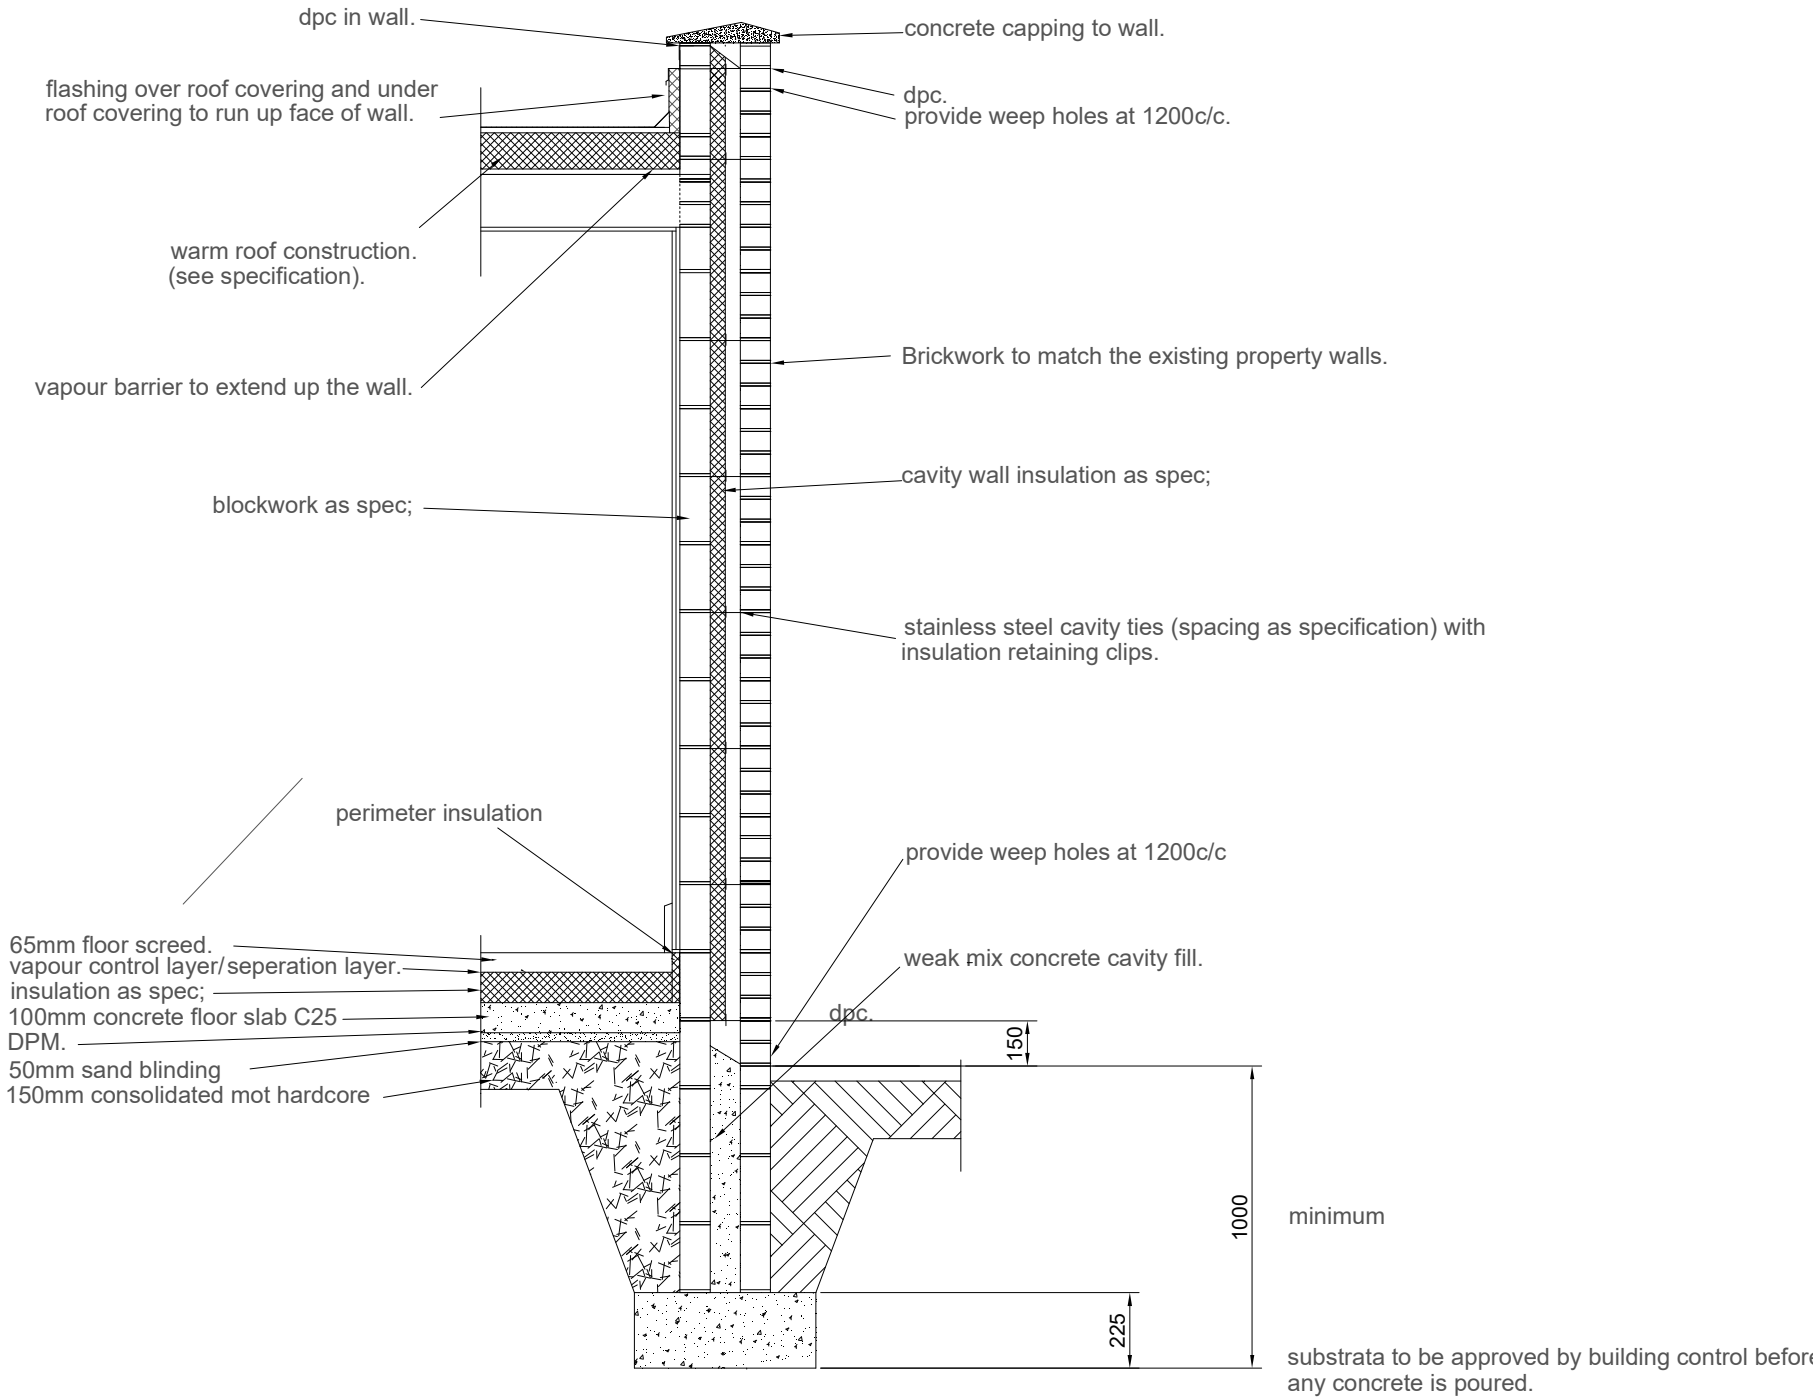


Section Through New Wall.



Rear Elevation (proposed).

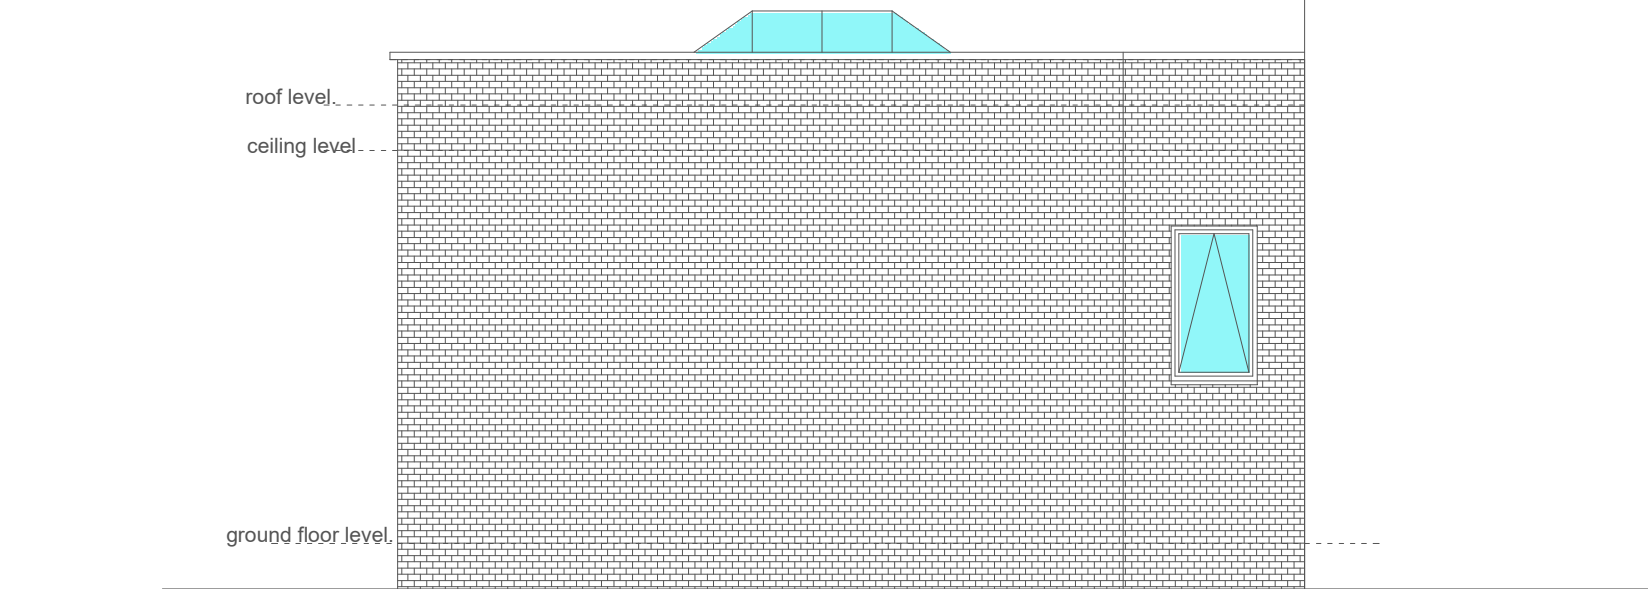

Side Elevation B. (proposed).

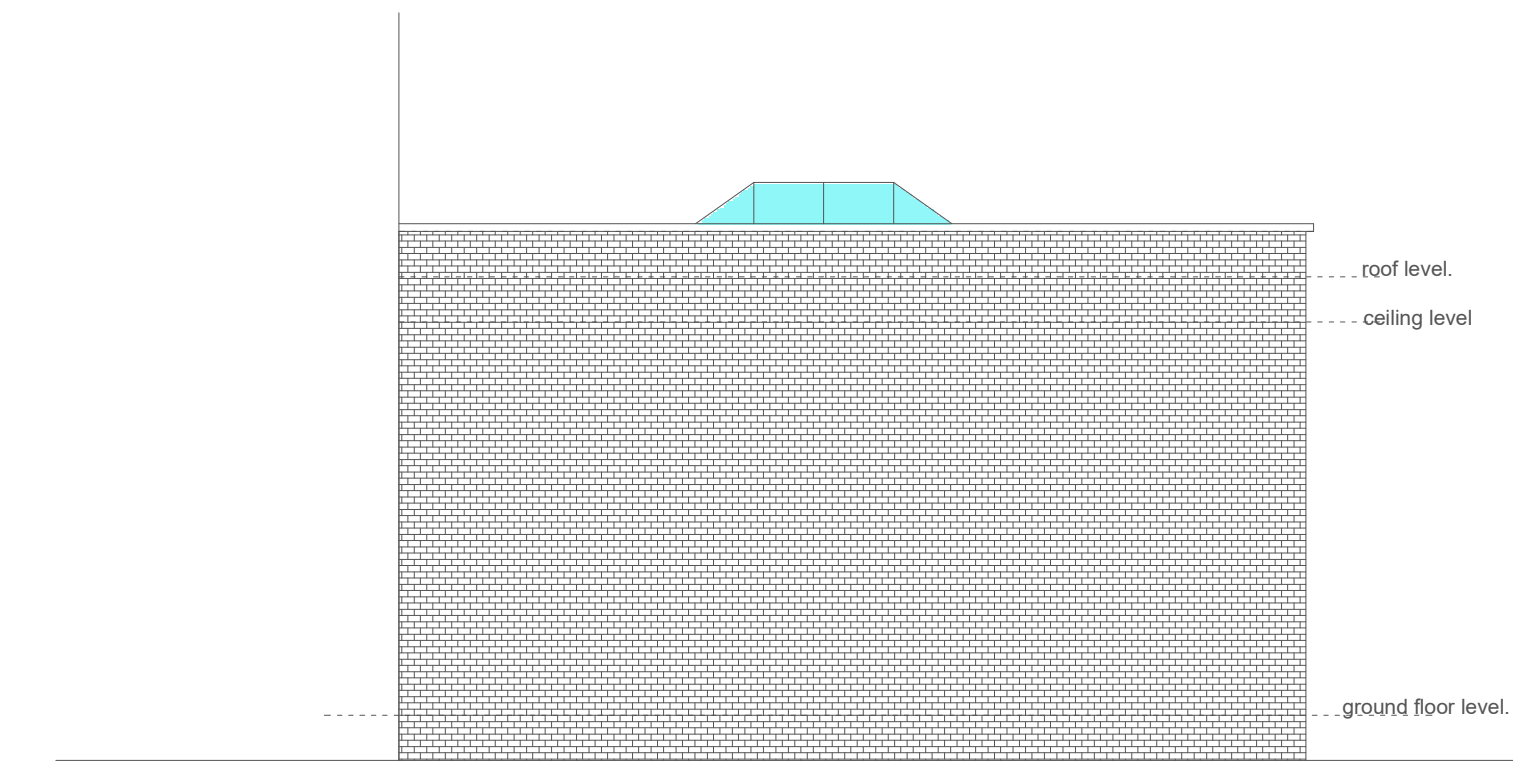

Side Elevation A. (proposed).

Area calculation.
Front garden = 9.6m2.
Rear garden (inculuding rear ground floor building = 60.34m2
Total = 96.94m2.
New extension area = 33.80m2.

All brickwork to match the existing.

Plans to Improve.

142 GATHURST LANE, SHEVINGTON, WIGAN, LANCASHIRE, ENGLAND WN6 8HS.
TELEPHONE 01257 251534. Email enquiries@sjcollier.co.uk. Website www.sjcollier.co.uk

client
Anwen.
59 Heald Place,
Rusholme
Manchester

project
Proposed Extension.

sheet.
A1 Amendments.

scale
1:50 & 1:00

date
Nov 2021

drawn
sjc

04/1685/01

