


NOTES

1. On no account may this drawing be scaled.
2. Any discrepancy to be reported to the Contract Administrator immediately
3. The Contractor must check all dimensions on site prior to placing work in hand and/or ordering any materials or work.
4. This drawing is copyright of property sign ltd
it may not be reproduced or part reproduced without the express consent of property sign ltd
t/a studio_neo

Drawing Status

- ☐ PRELIMINARY FOR APPROVAL
- ☐ AGREED LAYOUT - SIGNED OFF
- ☒ PLANNING DRAWING
- ☐ BUILDING CONTROL DRAWING
- ☐ TENDER DRAWING
- ☐ CONTRACT DRAWING
- ☐ CONSTRUCTION DRAWING
- ☐ AS-BUILT DRAWING

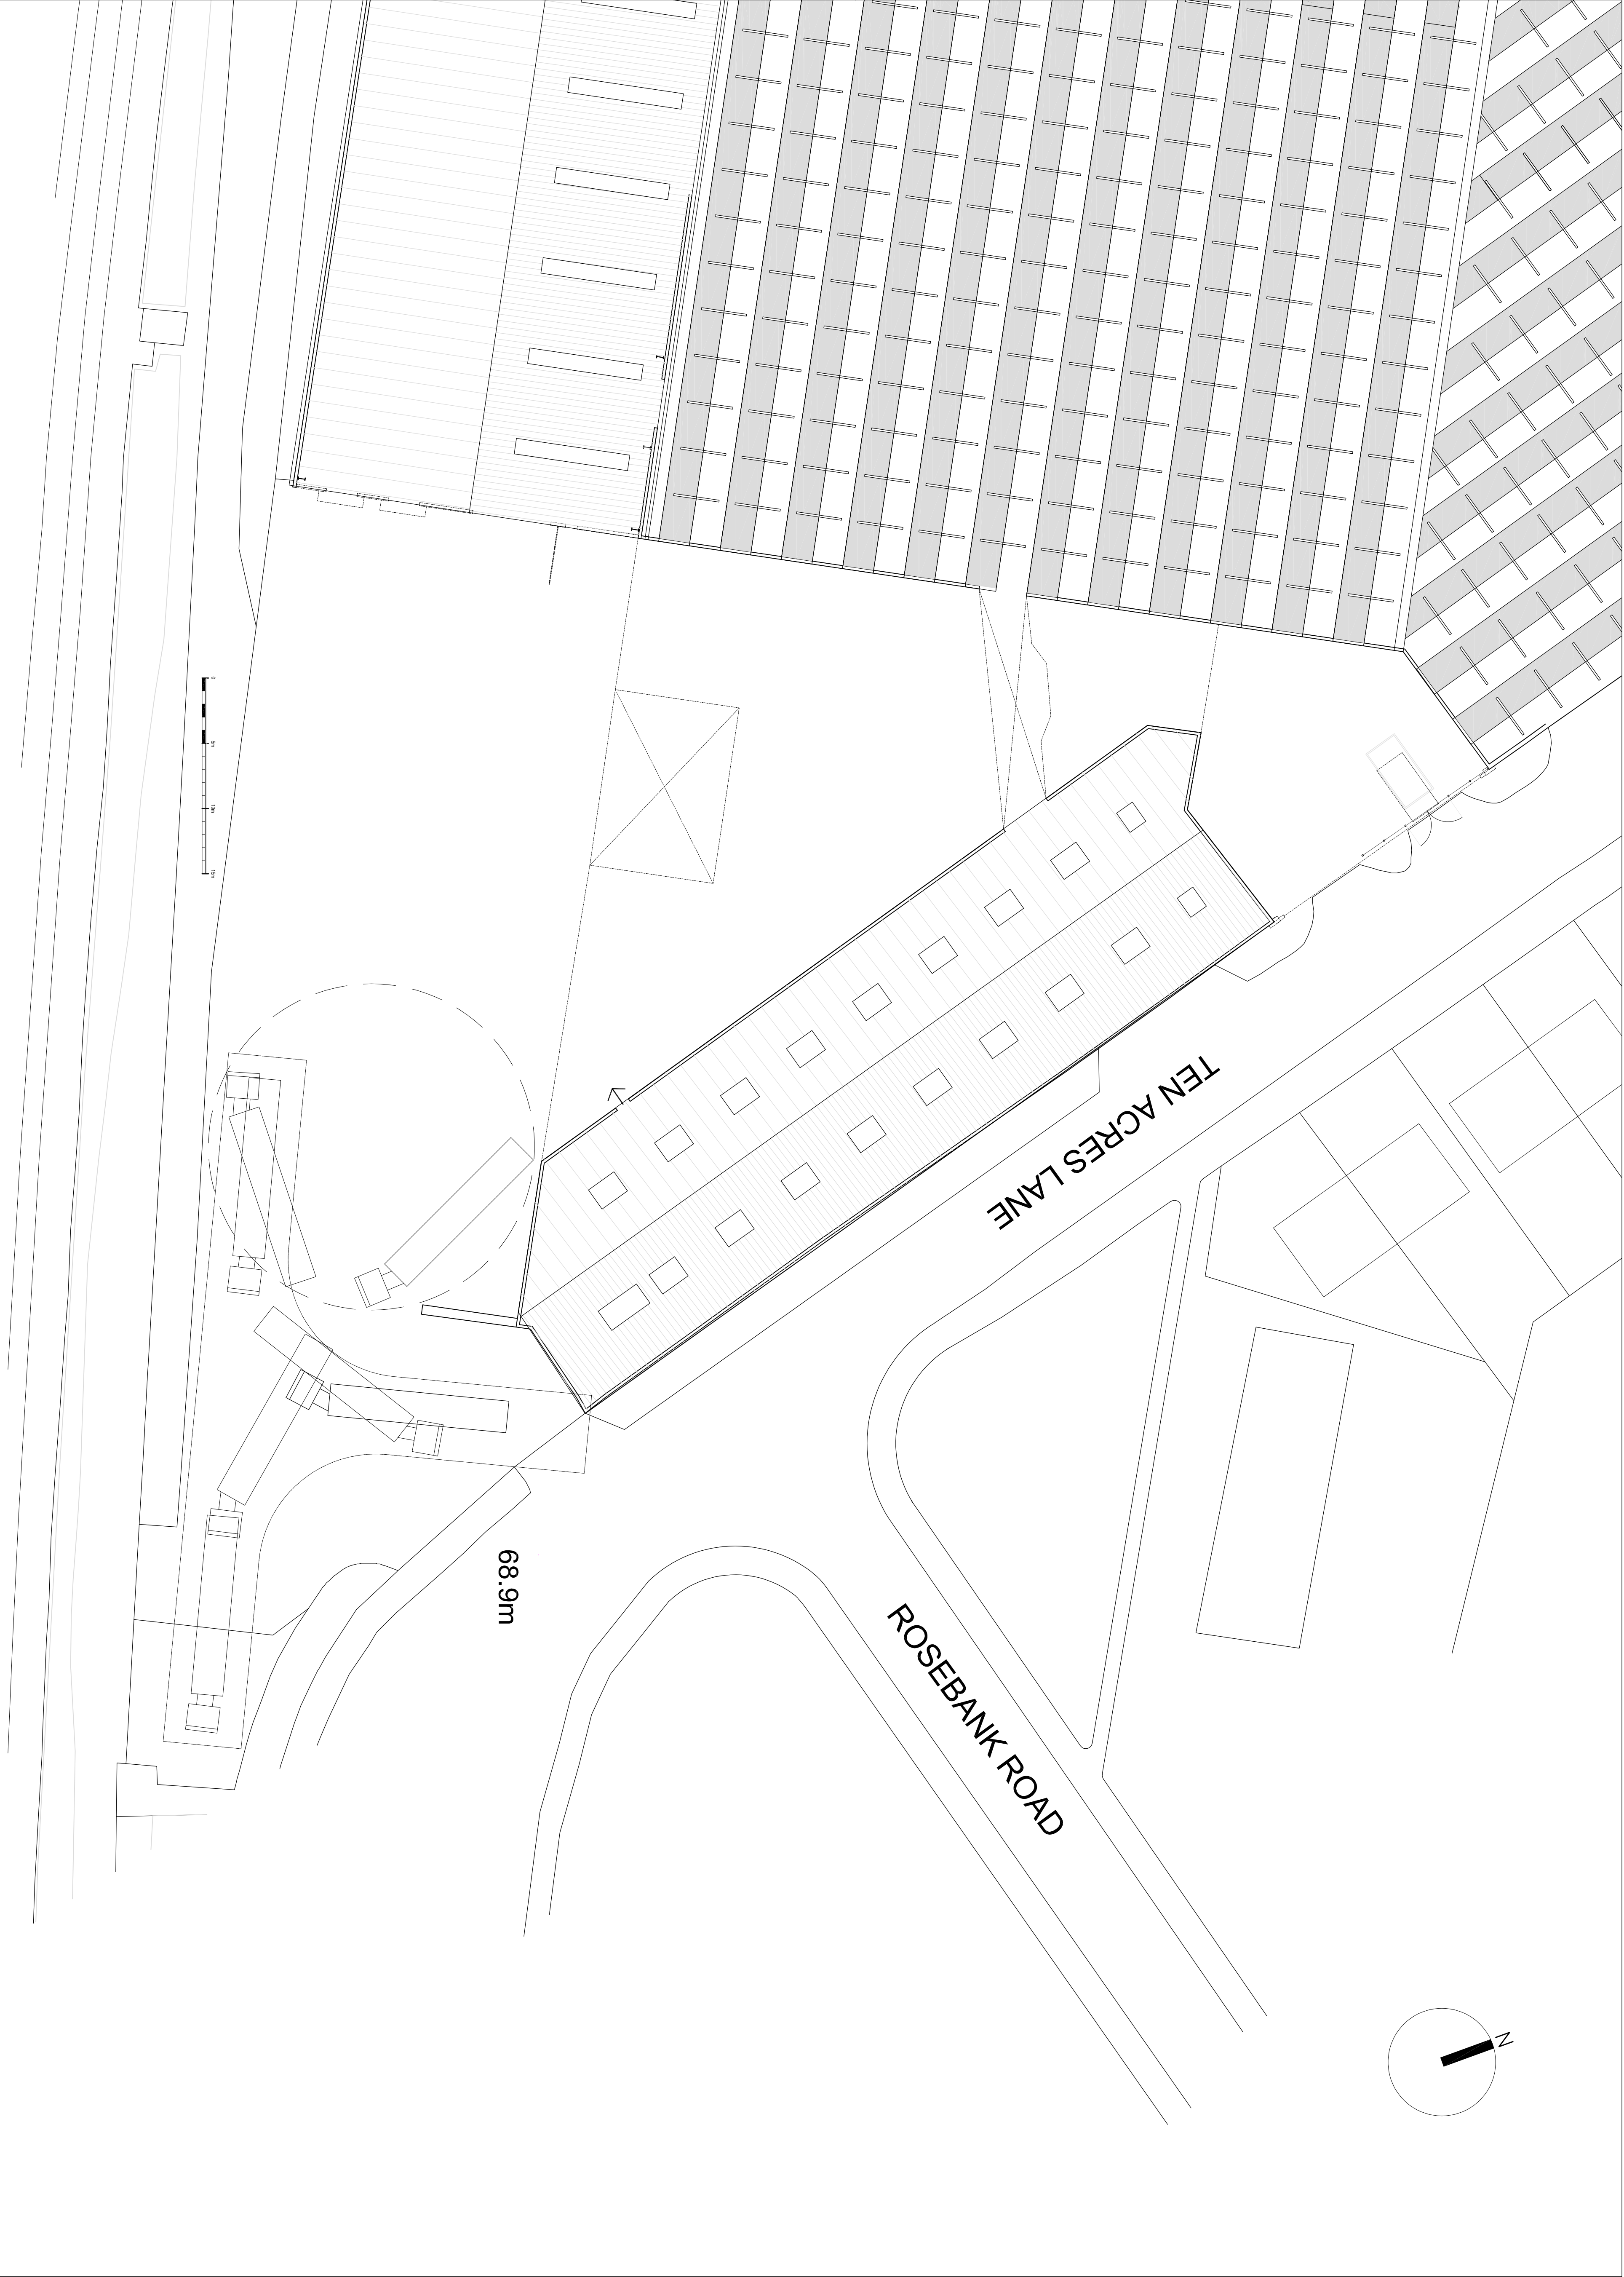

Project

WHISPERING SMITH M40 2ST
WAREHOUSE EXTENSION

Drawing Title

EXISTING ROOF PLAN

Scale	Date
1:250 @ A1	11.08.21.
Drawing No.	Revision
2319/L1-06	

Rev	Date	Description
0000.21		