


Spaces outside the red line
are to be retained by the
Banqueting Suite to facilitate
the functioning of that use
328sqm


Principal Entrance to
Banqueting Suite

Entrance to Church

Location of refuse
store area within ser-
vicing yard adjacent
to Queens Road

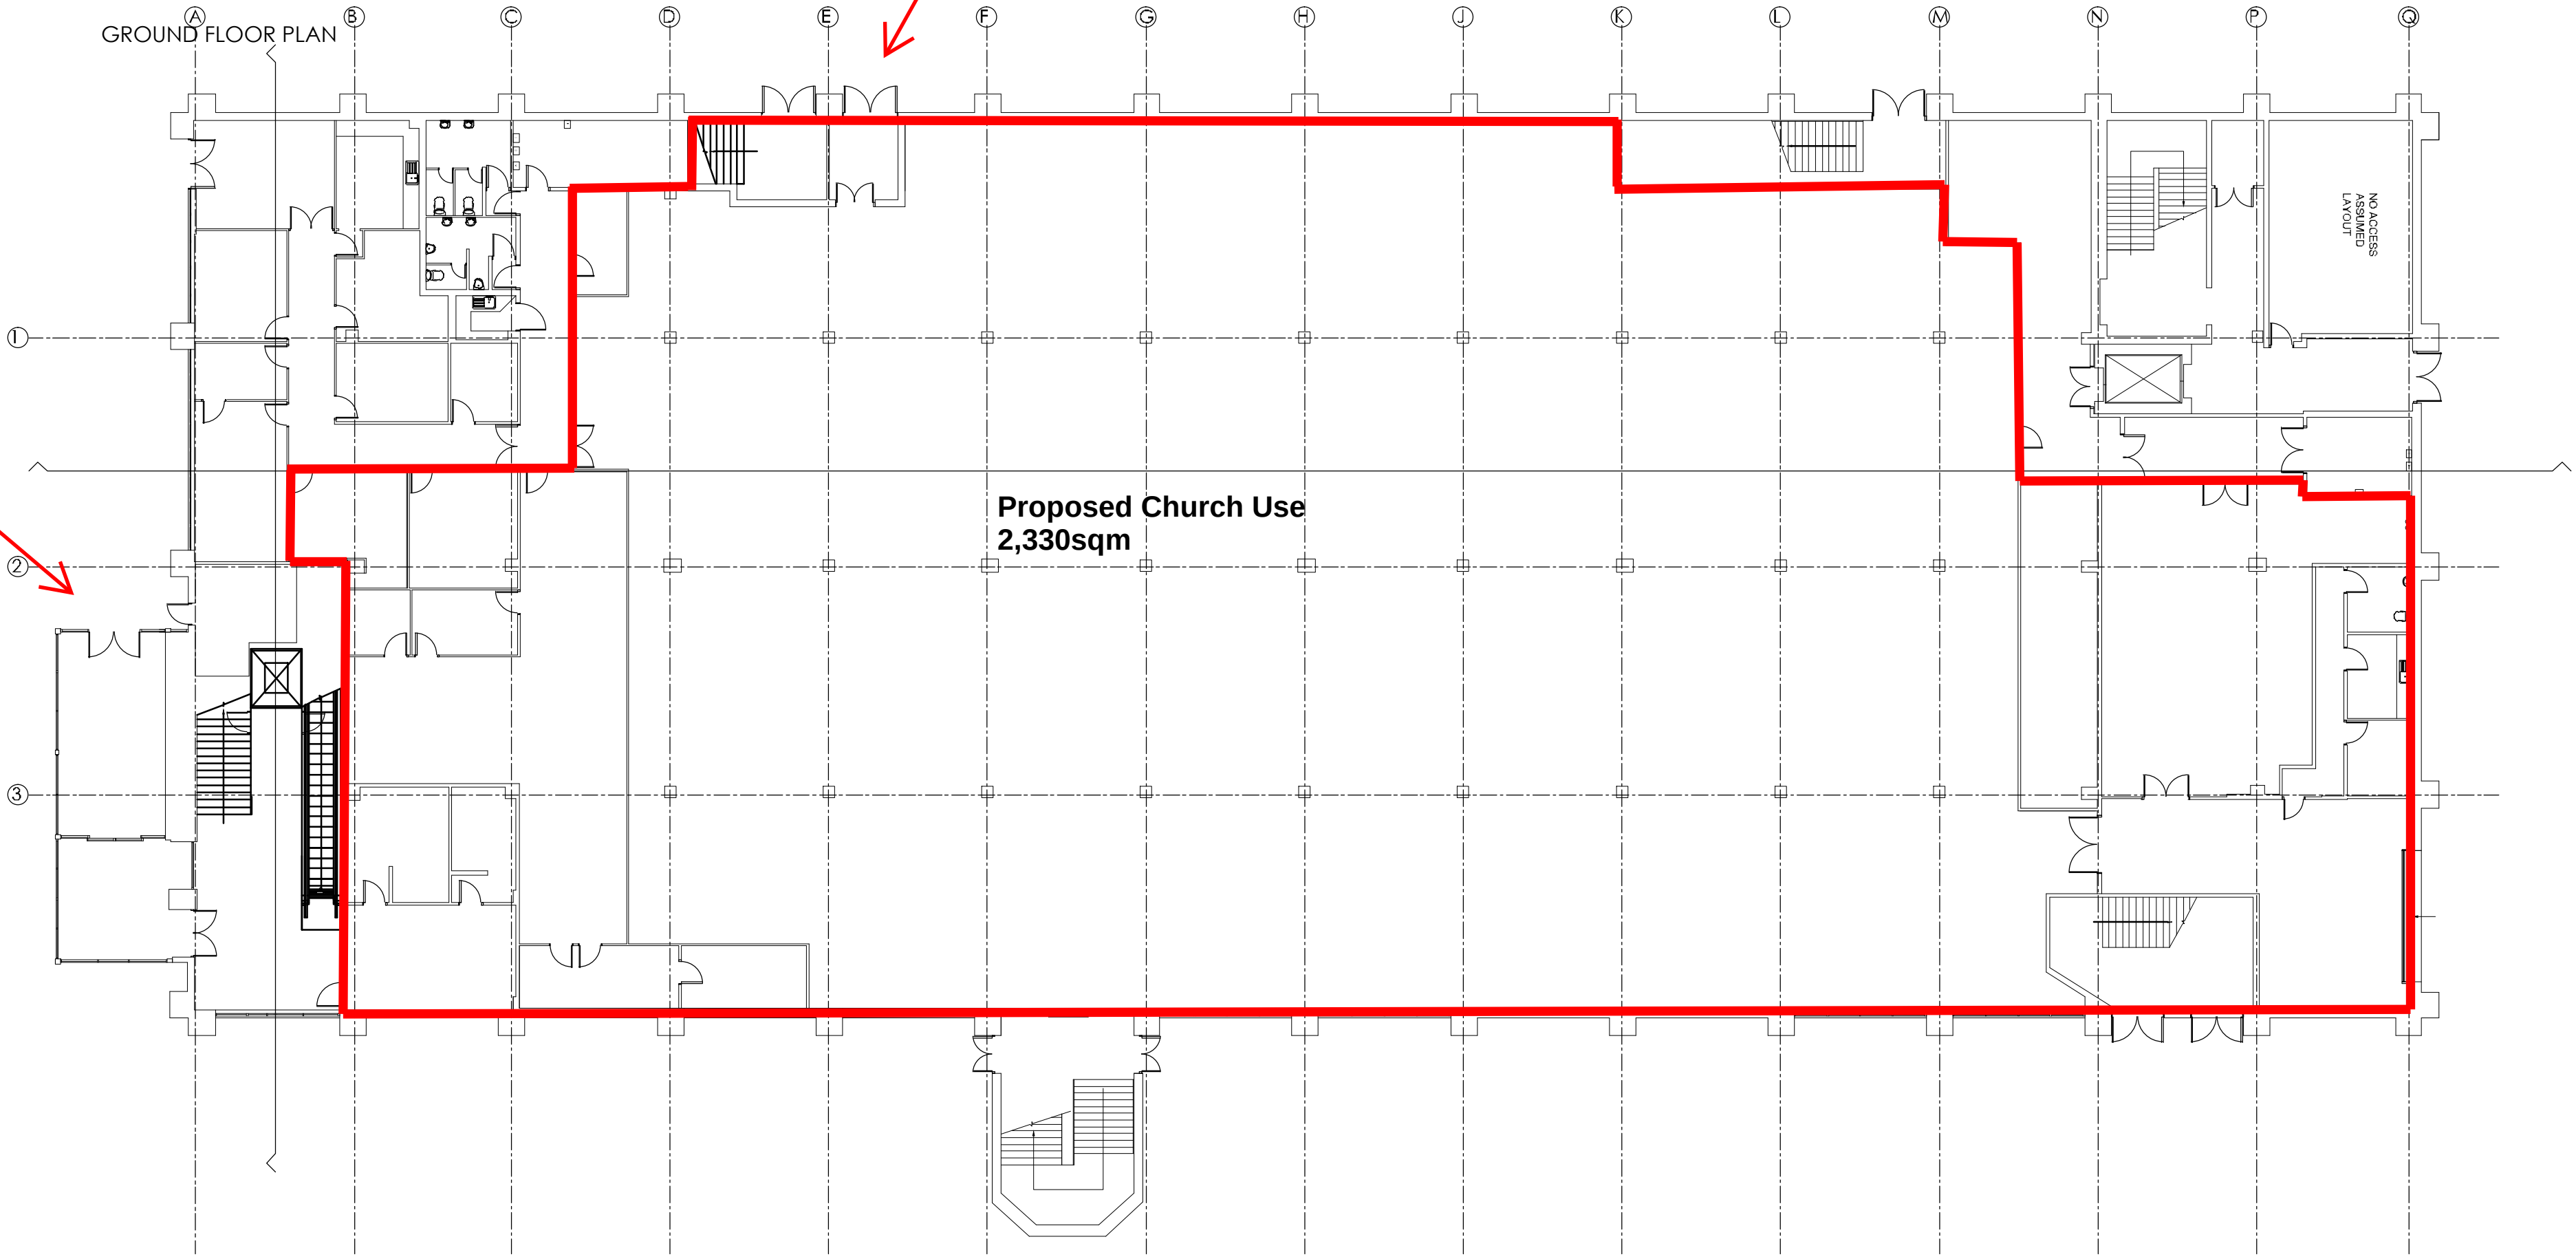

SCALE 1:200

 

AMENDMENTS
NOTE: Do not scale off this drawing. All dimensions to be verified/ checked before commencement of construction/ fabrication.
© Fasciato Architects
FASCIATO • ARCHITECTS
www.fasciato.co.uk, 17 Storey Lane, Winslow, Chesh, SK9 6LG
Tel: 01625 356622 Fax: 01625 444962 email: architects@fasciato.co.uk

SCALE AS INDICATED ONLY WHEN PRINTED A1
Project: THE SHERIDAN SUITE
Scale: 1:200
Date: 03.16
Title: PROPOSED GROUND FLOOR PLAN
Dwg No.: **1513.EX03**