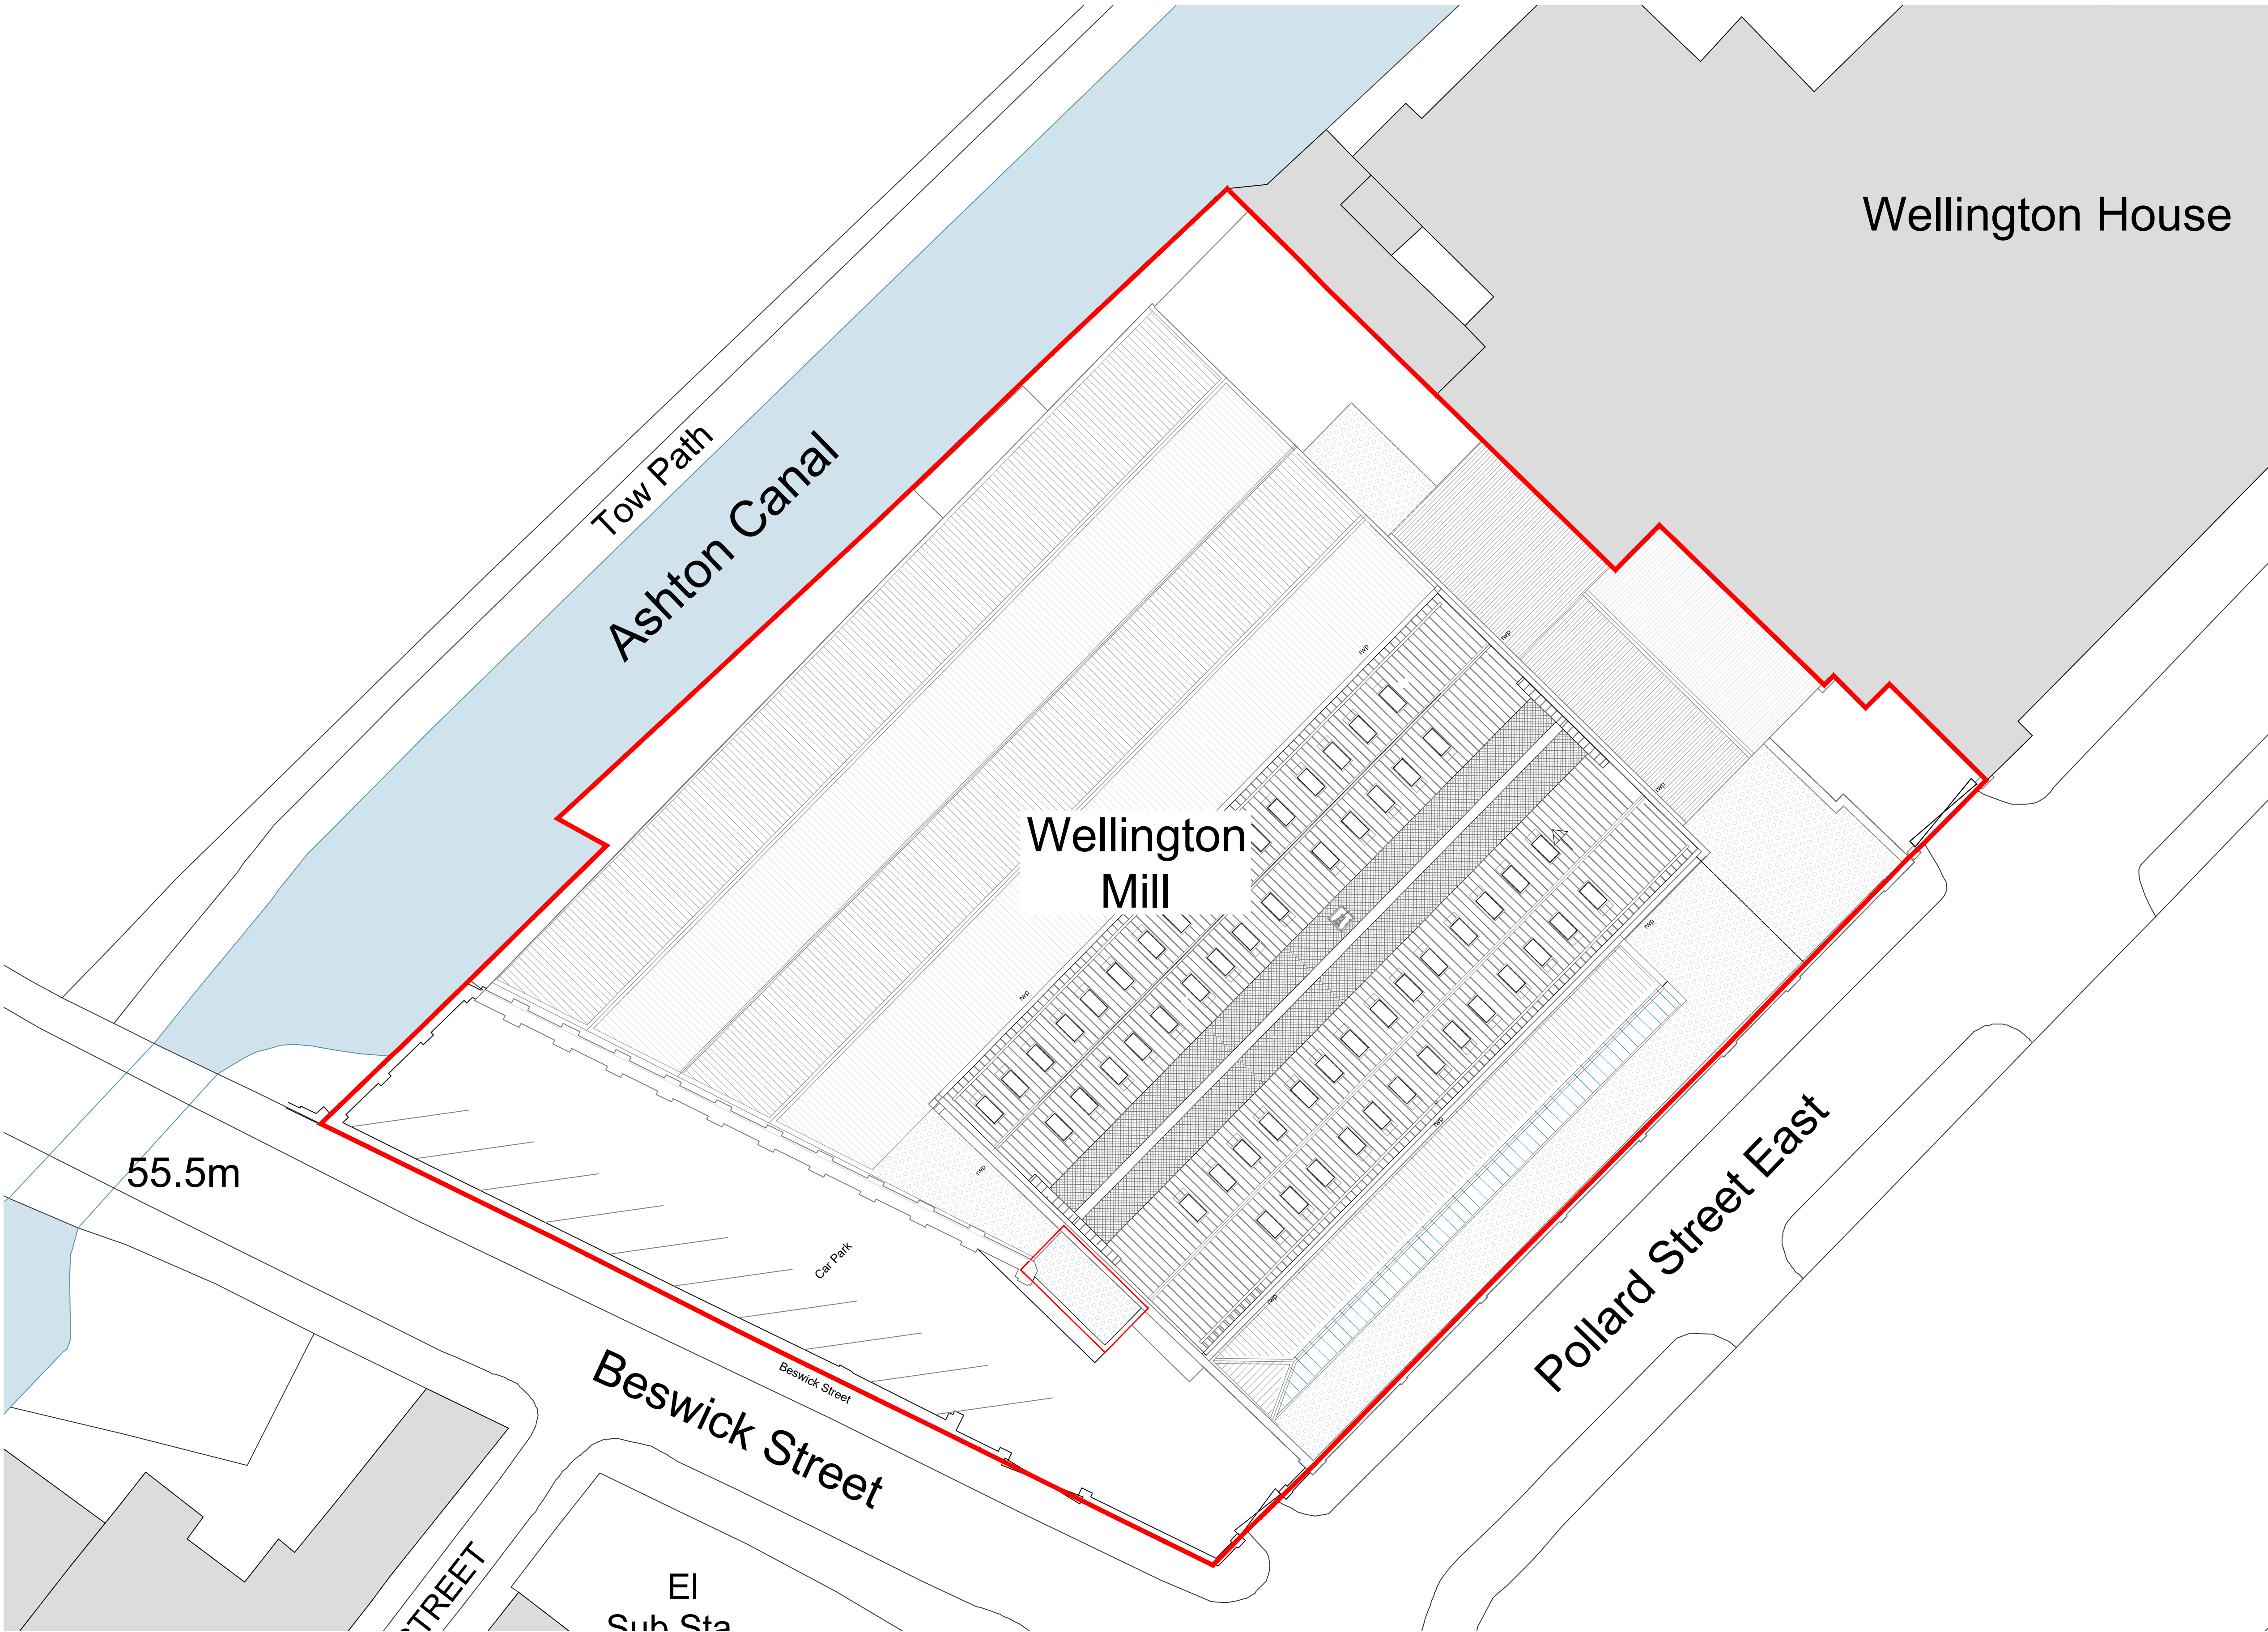


© This Drawing & Design is the copyright of Jenkins Design Services Ltd and should not be reproduced without written consent.

Contractors are to check all levels & dimensions on site prior to site works commencing & report discrepancies to the Designers.

DO NOT SCALE THIS DRAWING

PLANNING

PRETTYLITTLETHING

NOTES:-
Site area denoted with red line — equates to:-
3,987m² / 0.3987 Hectares / 0.9852 Acres

Proposed Reception Works & Security Extension Area

A	Updated street name.	CM	TR	17.02.22
Rev	Description	by	Chk	Date
Project:	PLT Wellington Mill Pollard Street East, Ancoats, Manchester, M40 7FS			
Title:	Proposed Site Plan			
Client:	Pretty Little Thing			
Drawn By:	AL	Checked By:	TR	on 26/01/2022
Original Size:	A1	Project Number:	22079	
Drawing Number:	SI-00-DR-A-1100			REV -

