


NOTES

- CARE TO BE TAKEN AROUND PERIMETER WALLS
- OSB PROTECTION WHERE NECESSARY
- NO MACHINERY WITHIN 800mm OF WALLS
- NOTHING TO BE FIXED TO EXISTING WALLS

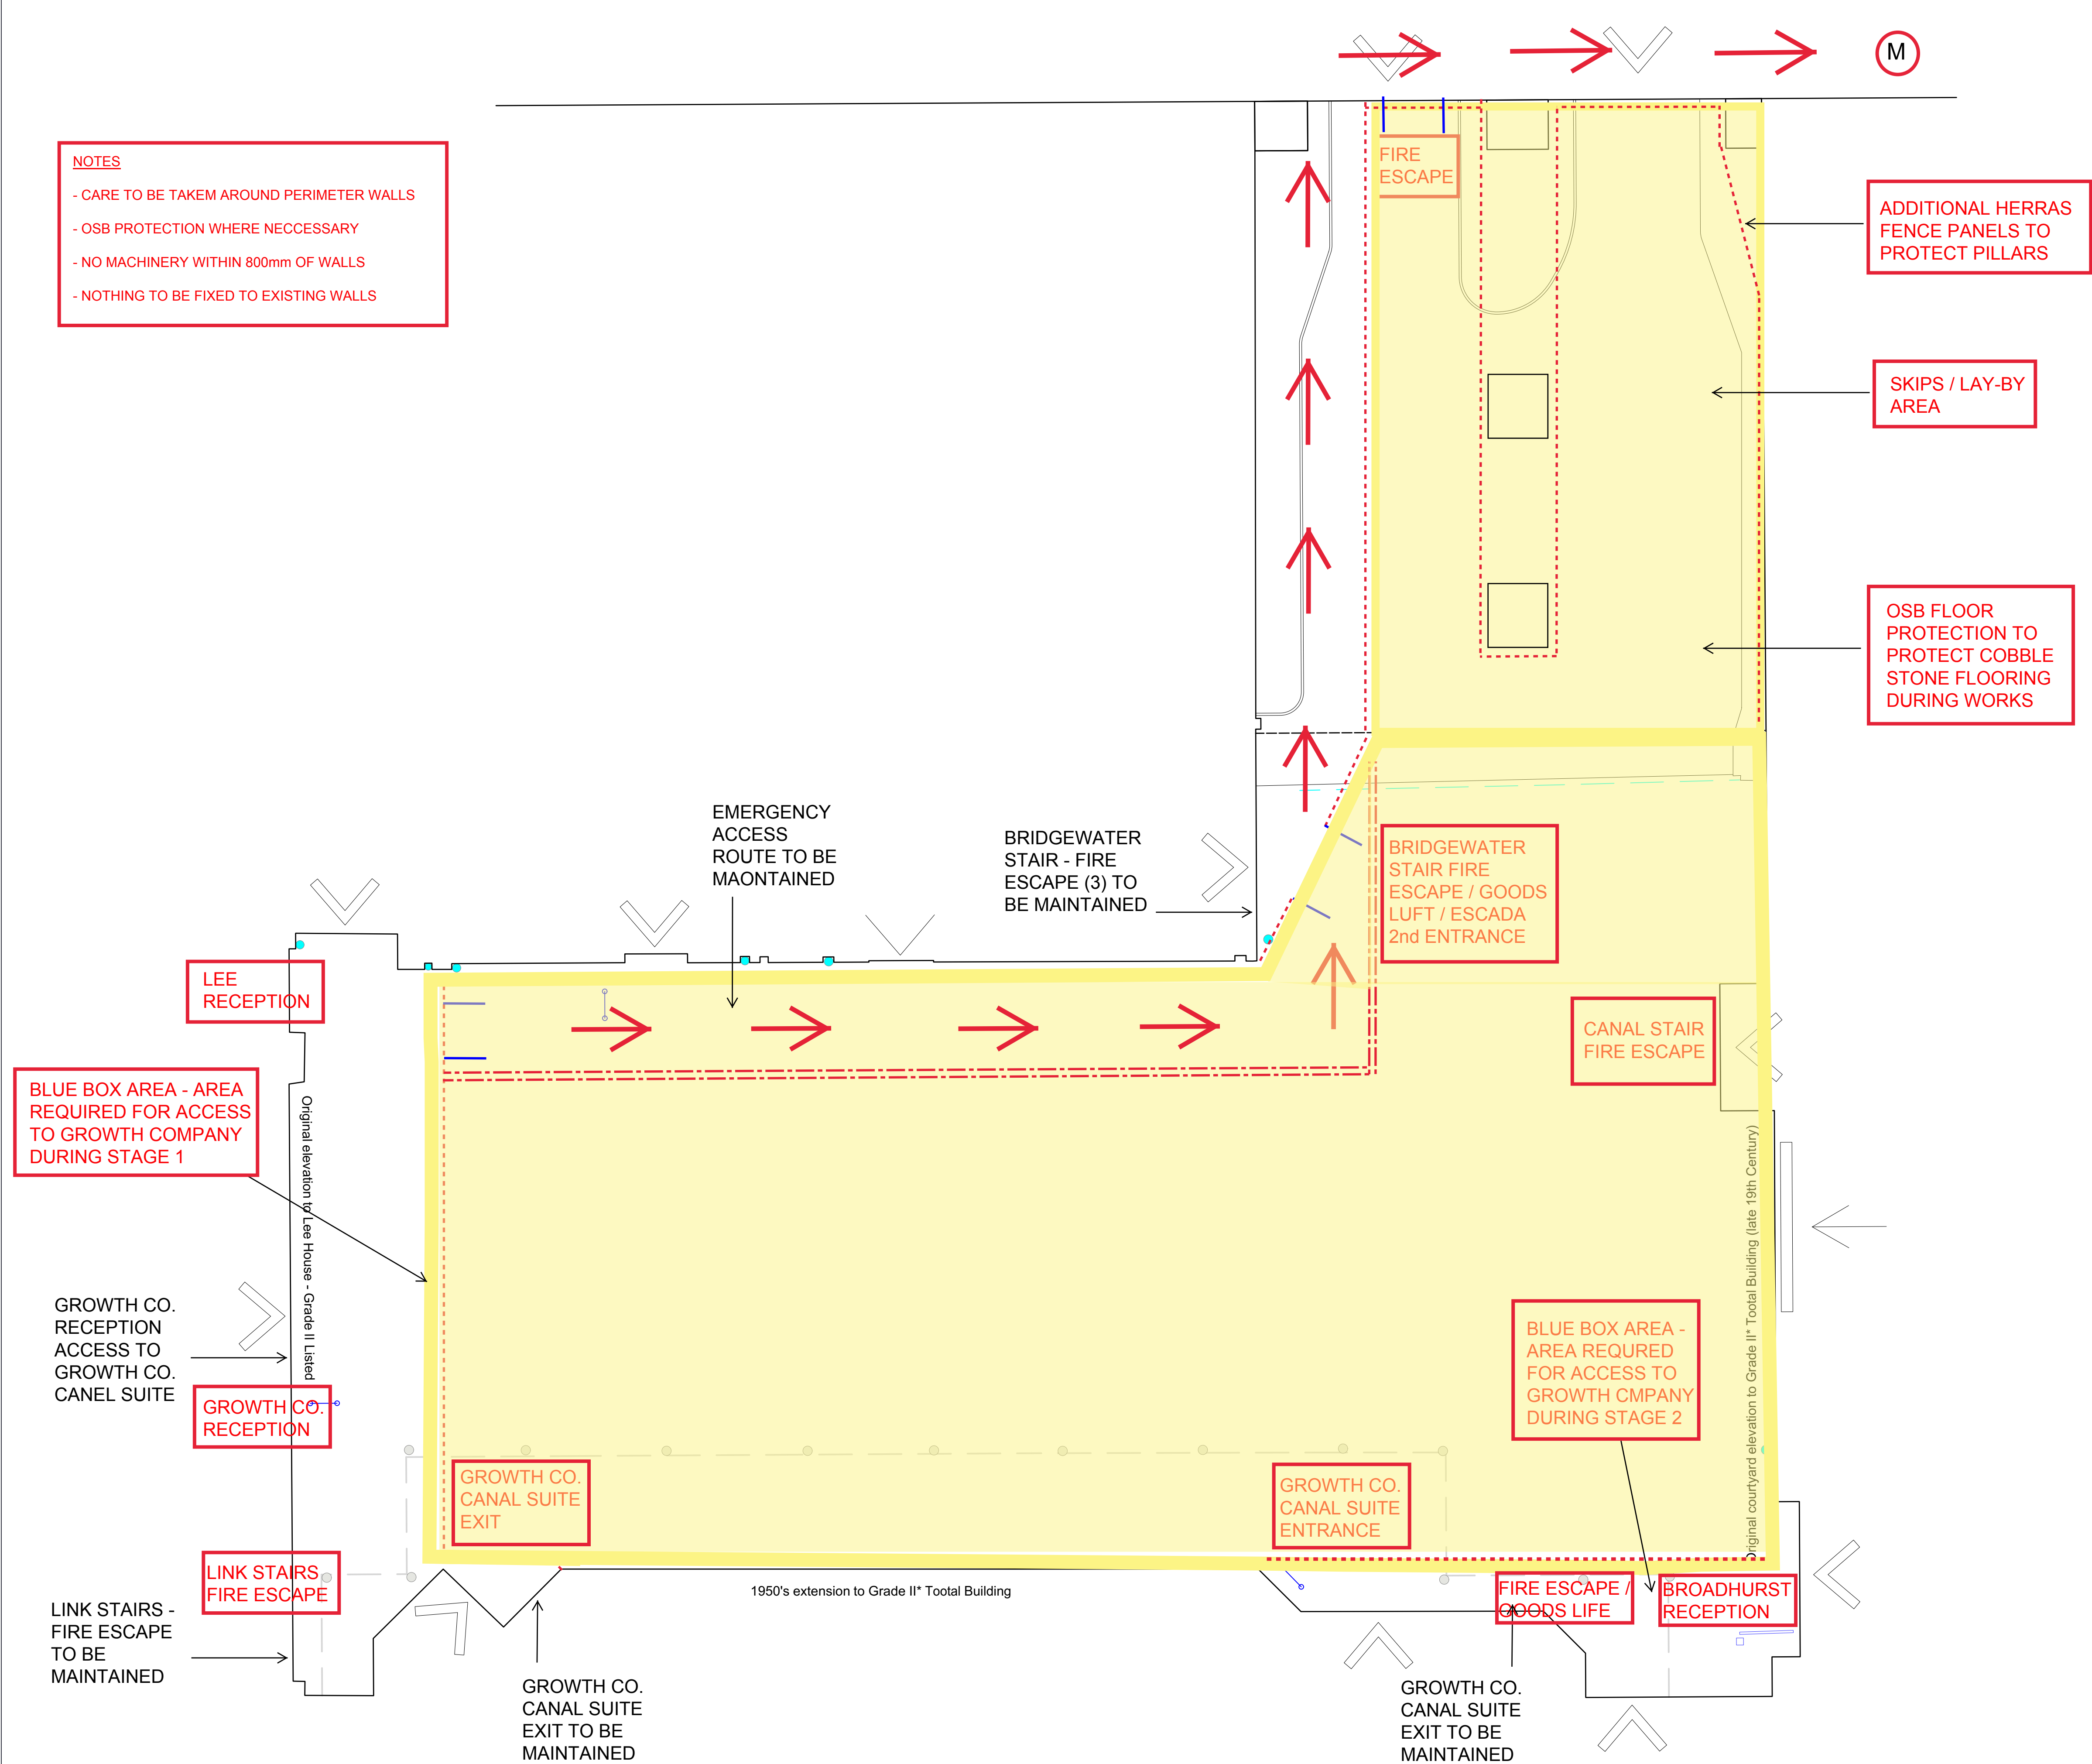

NOTES: © TMT 2021

Copyright of this drawing is vested in the Contractor and it must not be copied or reproduced without consent.

All dimensions are in Millimeters (mm) unless indicated. Contractor to check all dimensions prior to commencing work onsite & adopt responsibility for dimensional accuracy prior to works.

Drawing to be read in conjunction with all relevant information. Any discrepancies found between information on this drawing, given elsewhere or recorded onsite shall be reported to the Contractor immediately.

DO NOT SCALE FROM THIS DRAWING...
If unsure ask!

LEGEND

- MUSTER POINT
- HERRAS FENCE PANEL
- PEDESTRIAN GATE
- ESCAPE ROUTE
- WORK ZONE
- CHAPTER 8 BARRIER

NOTE:
ALL OTHER ENTRANCES **NOT** TO BE USED OTHER THAN THE ONES SPECIFIED WITHIN THIS PLAN

ALL GROUND FLOOR WINDOWS TO BE PROTECTED

B	WORK ZONE, HERRA FENCING UPDATED.	NH	JN	27/01/22
A	WORK ZONE, HERRA FENCING & CHAPTER 8 BARRIER UPDATED.	NH	JN	21/01/22
rev.	description:	by:	checked:	date:

client logo:

client
XLB PROPERTY

project
TOOTLE COURTYARD

stage
-

drawing title
FIRE ESCAPE SITE PLAN

drawing no.	date	scale	rev.
22.007-ID-FE-B	07/01/22	1:70	B

TMT

TMT GROUP
WATSON HOUSE
WATERLOO ROAD
STOCKPORT
SK1 3BJ