



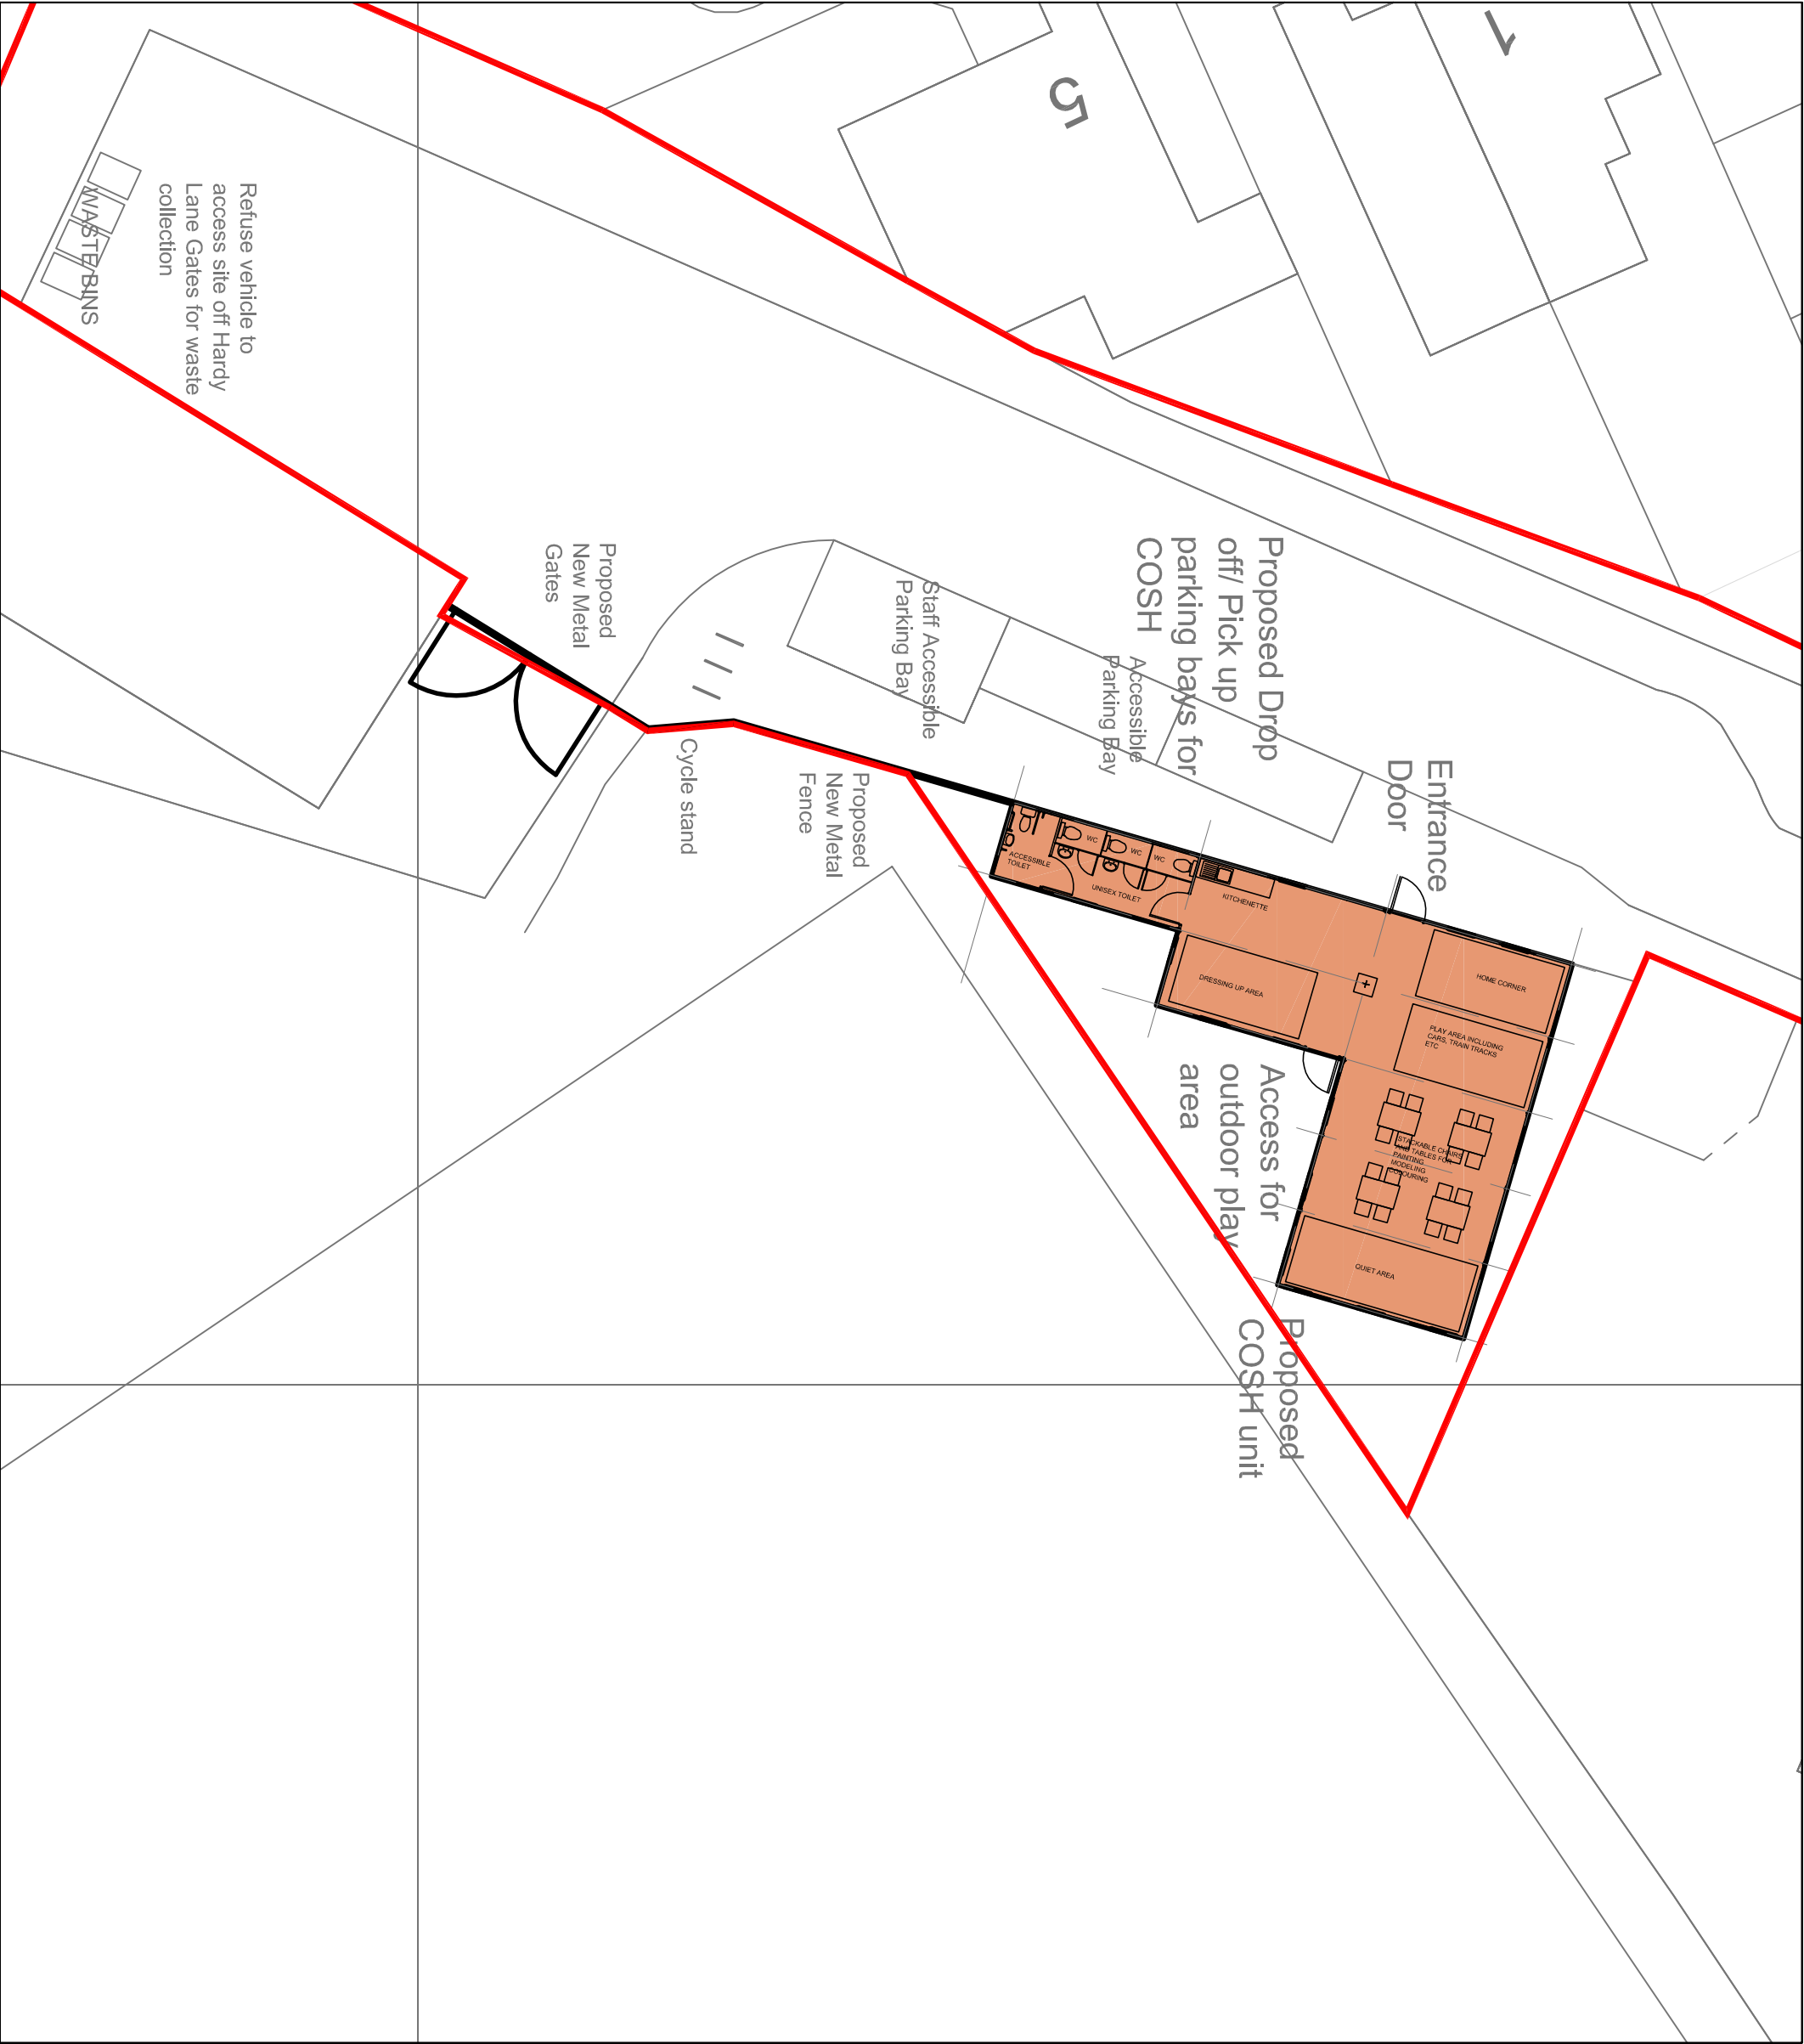

GENERAL NOTES

© THIS DRAWING IS COPYRIGHT OF BHATT ARCHITECTS LTD AND MAY NOT BE REPRODUCED, COPIED OR ALTERED WITHOUT PRIOR PERMISSION.

NO WORKS ARE TO BE SET OUT FROM THESE DRAWINGS. DO NOT SCALE. USE FIGURED DIMENSIONS. DIMENSIONS ARE TO BE CHECKED ON SITE. ANY DISCREPANCIES, ERRORS OR OMISSIONS ARE TO BE REPORTED TO BHATT ARCHITECTS LTD BEFORE WORK COMMENCES. SUBJECT TO SITE SURVEY AND ALL NECESSARY CONSENTS. THIS DRAWING IS TO BE READ WITH ALL OTHER RELEVANT DRAWINGS AND SPECIFICATIONS.

 

Revision/Description		Drawn	Checked	Date
FIRST ISSUE: Issued for discussions		JB	JB	22/11/21
REV A: Issued for planning permission		JB	JB	29/11/21
REV B: Amended and issued for planning permission		JB	JB	09/12/21
REV C: Amended further and issued for planning permission		JB	JB	09/12/21
Project				
Proposed Portable Cabins				
COSH Before/After School Childcare				
Chorton Sports & Social Club				
Hardy Lane, Chorton M21 7BL				
Client				
COSH Ltd				
Architect				
Bhatt Architects Ltd Manchester				
Drawing Title		Scale		
Proposed Site Plan		1:200 @ A3		
		Date		
		05/10/21		
Job Reference/Drawing No.			Revision	
P125/P/02			C	