

Do not scale this drawing. All Dimensions must be checked on site. This drawing and all details contained hereon are copyright and must not be reproduced without written permission from Extend Your Home.

Planning

|     |             |      |      |   |
|-----|-------------|------|------|---|
|     | /           | /    | /    | / |
| REV | DESCRIPTION | AUTH | DATE |   |

EXTEND

YOUR HOME



Email: [extendyourhome@outlook.com](mailto:extendyourhome@outlook.com)

Address  
2 Rudheath Avenue  
Withington  
Manchester  
M20 1PE


DESCRIPTION  
Loft Conversion

DRAWING TITLE  
Location Plan / Site Plan

|                  |           |
|------------------|-----------|
| DATE 12/03/2022  | DRAWN TC  |
| SCALE 1:1250/500 | CLIENT AH |
| DRAWING NUMBER   | REVISION  |
| 01               | /         |



Scale 1:1250

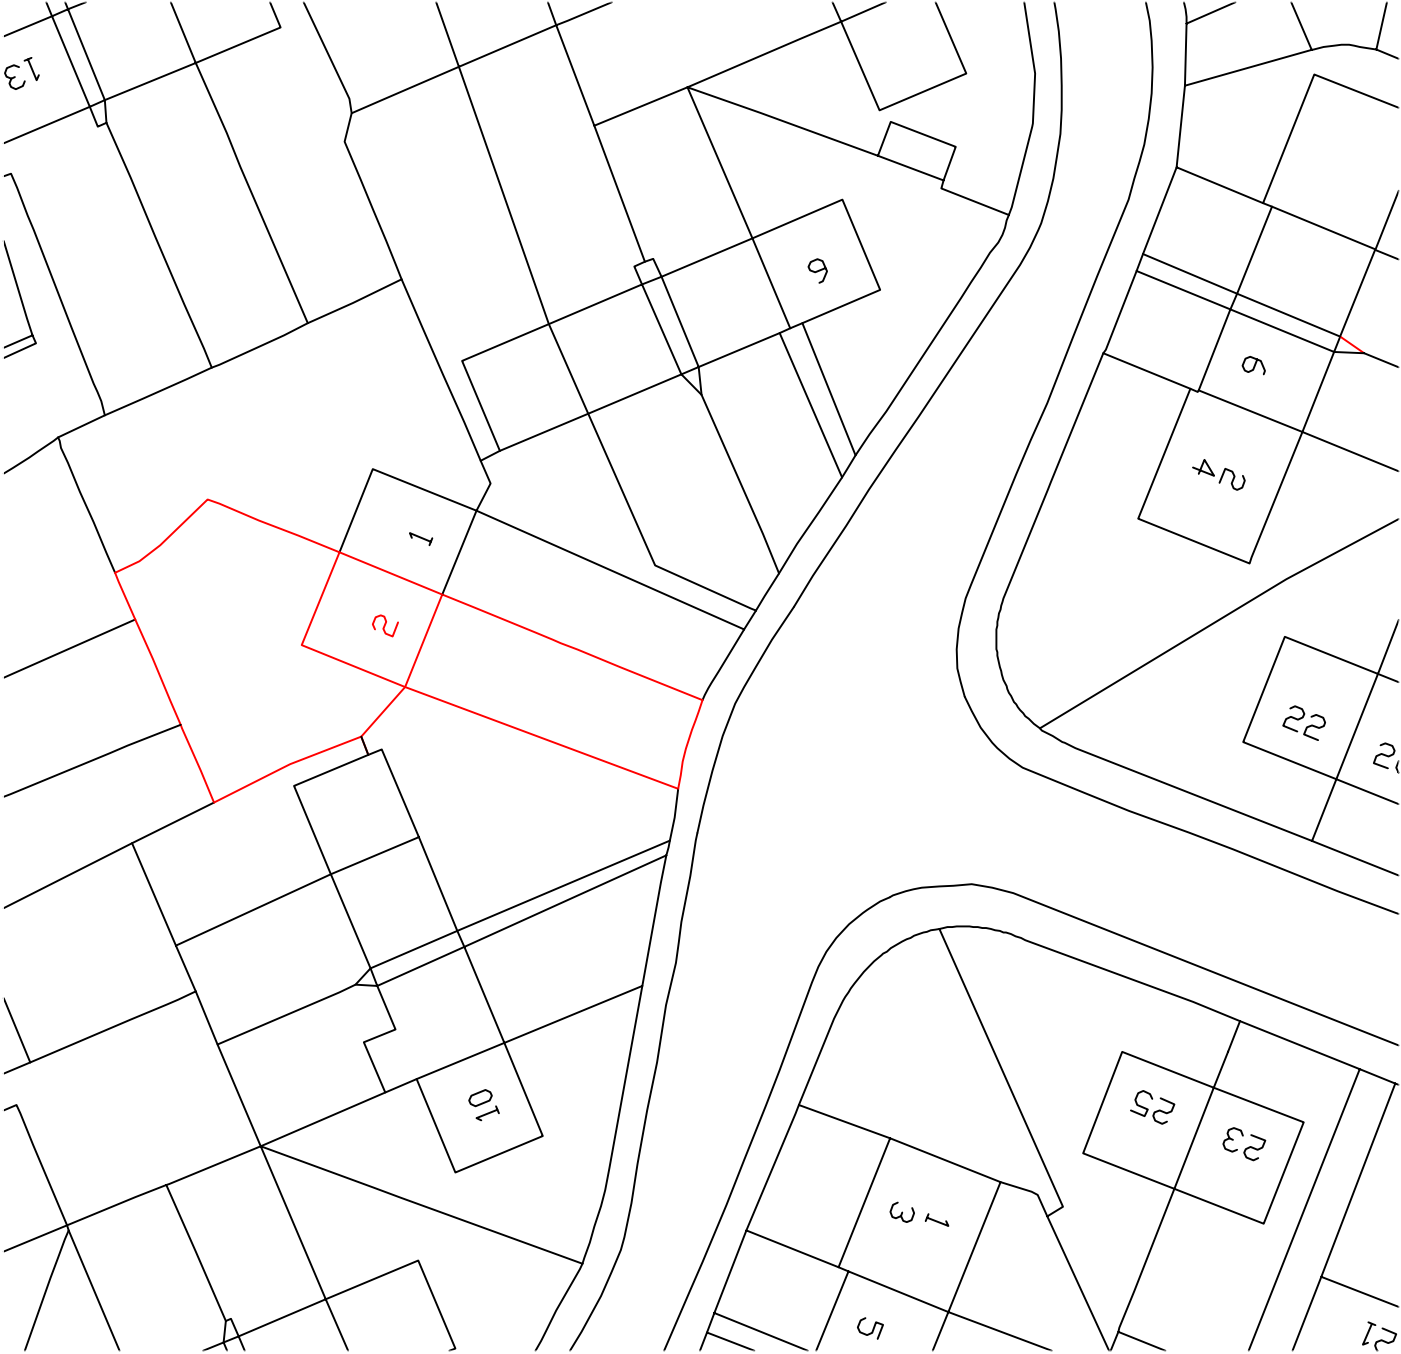

Scale 1:500