


1 PROPOSED SITE PLAN - REFERENCE VIEW

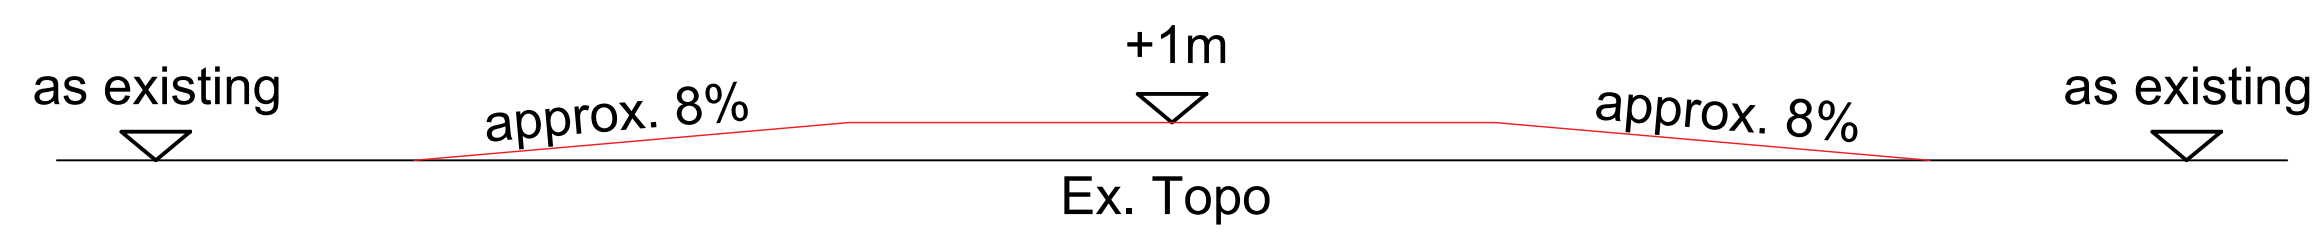

2 SECTION AA
1:200

P4	140322	RED LINE BOUNDARY AMENDED. PROPOSED MOUNDING MODIFIED	RP	JM
P3	240122	GRADIENTS AND DIMENSIONS OF THE MOUNDING ADDED	RP	JM
P2	071021	ISSUED FOR PLANNING. LINEAR, CURVED AND J-SHAPED BENCHES OMITTED	RP	JM
P1	080420	ISSUED FOR PLANNING	RP	JM
REV	DATE	DESCRIPTION	DR	CH

PLANNING ISSUE

darntonB3
ARCHITECTURE
LEEDS

The Coach House, Monk Fryston Hall, Monk Fryston, LS25 5DU.
T: 01977 681 001 www.darntonb3.com

CLIENT				
CITY IN THE COMMUNITY				
PROJECT				
PLAY ZONE PILOTS				
LADYBARN PARK, MANCHESTER				
TITLE				
REMEDATION MOUNDING				
CREATION DATE	SCALE @ A1	DRN	CHK	STATUS
2008/19	-	RP	JM	S4
SHEET NO.		REVISION		
13034-DB3-B02-XX-DR-A-90105		P4		
PROJECT NO:03034-DB3-B02-XX-DR-A-90105				
© COPYRIGHT - ALL RIGHTS RESERVED. THIS DRAWING MUST BE USED IN CONJUNCTION WITH ALL OTHER RELEVANT DRAWINGS AND ANY DISCREPANCIES MUST BE REPORTED TO DARNTON IMMEDIATELY. THE DRAWING OR INFORMATION MUST NOT BE USED FOR CONSTRUCTION UNLESS EXPRESSLY ISSUED FOR CONSTRUCTION. DO NOT SCALE FROM THIS DRAWING. WORK ONLY TO THE PRINTED DIMENSIONS				