


Brick Piers and Gates Elevational Details : 1 100

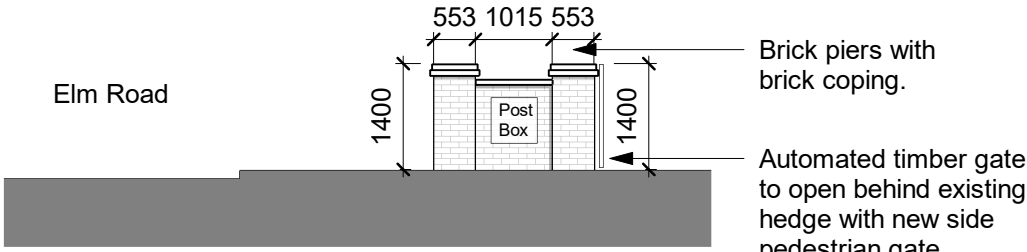

Front Elevation

New automated timber gate to open behind existing hedge with new side pedestrian gate.



Side Elevation


CREATIVE ARCHITECTURE LIMITED

THIS DRAWING IS THE SUBJECT OF COPYRIGHT WHICH VESTS IN CREATIVE ARCHITECTURE LIMITED. IT IS AN INFRINGEMENT OF COPYRIGHT TO REPRODUCE THIS DRAWING, BY WHATEVER MEANS, INCLUDING ELECTRONIC, WITHOUT THE EXPRESS WRITTEN CONSENT OF CREATIVE ARCHITECTURE LIMITED WHICH RESERVES ALL ITS RIGHTS


CREATIVE ARCHITECTURE LIMITED ASSERTS ITS RIGHTS TO BE IDENTIFIED AS THE AUTHOR OF THIS DESIGN

DRAWING NOT TO BE SCALED.  
REPORT ERRORS & OMISSIONS TO ARCHITECT.  
CHECK ALL DIMENSIONS ON SITE  
DRAWING TO BE READ IN CONJUNCTION WITH THE HEALTH AND SAFETY PLAN AND ALL RELEVANT RISK ASSESSMENTS


Garden Store Elevational Details : 1 100

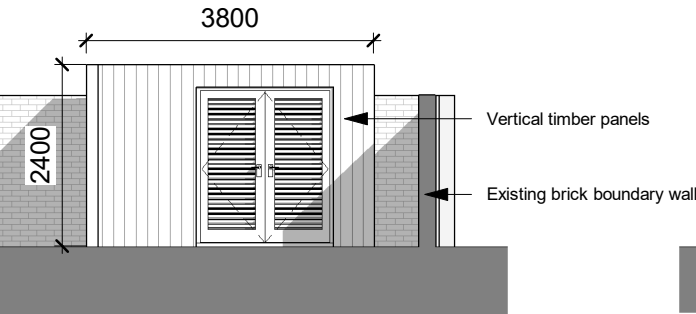


Front Elevation

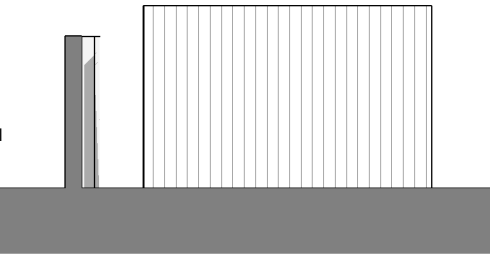

Rear Elevation

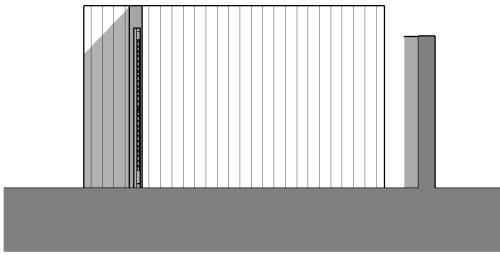


Right Elevation

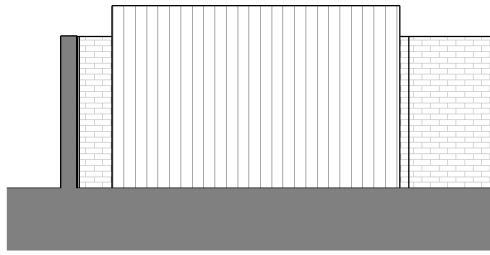


Left Elevation


Bin Store Elevational Details : 1 100

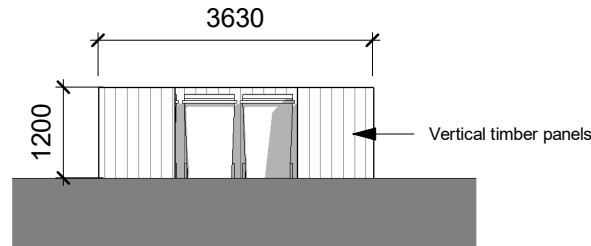

Front Elevation

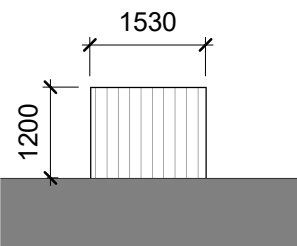

Right Elevation

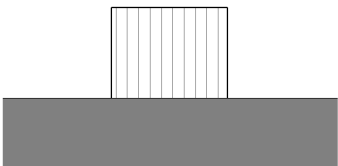

Left Elevation

A 03.02.22 AH Amendments to front gate height CA

REV. DATE DRN. CHKD.

PROJECT  
19 Elm Road, Didsbury

CLIENT  
Mr & Mrs Ainsworth

DRAWING  
Proposed Elevations -  
Gates, Brick Piers, Garden  
Store & Bin Store

SCALE 1 : 100 SHEET SIZE @ A3 DRAWN AH CHECKED CA DATE 28.10.21

CREATIVE ARCHITECTURE  
A: 1 The Long Stables, Rochdale Rd, Denshaw, OL3 5UE  
T: 07788 200 255  
E: adam@creativearchitectureltd.co.uk  
W: www.creativearchitectureltd.co.uk

JOB No 21-054 DRAWING No 1011 REVISION A

STATUS Planning

