




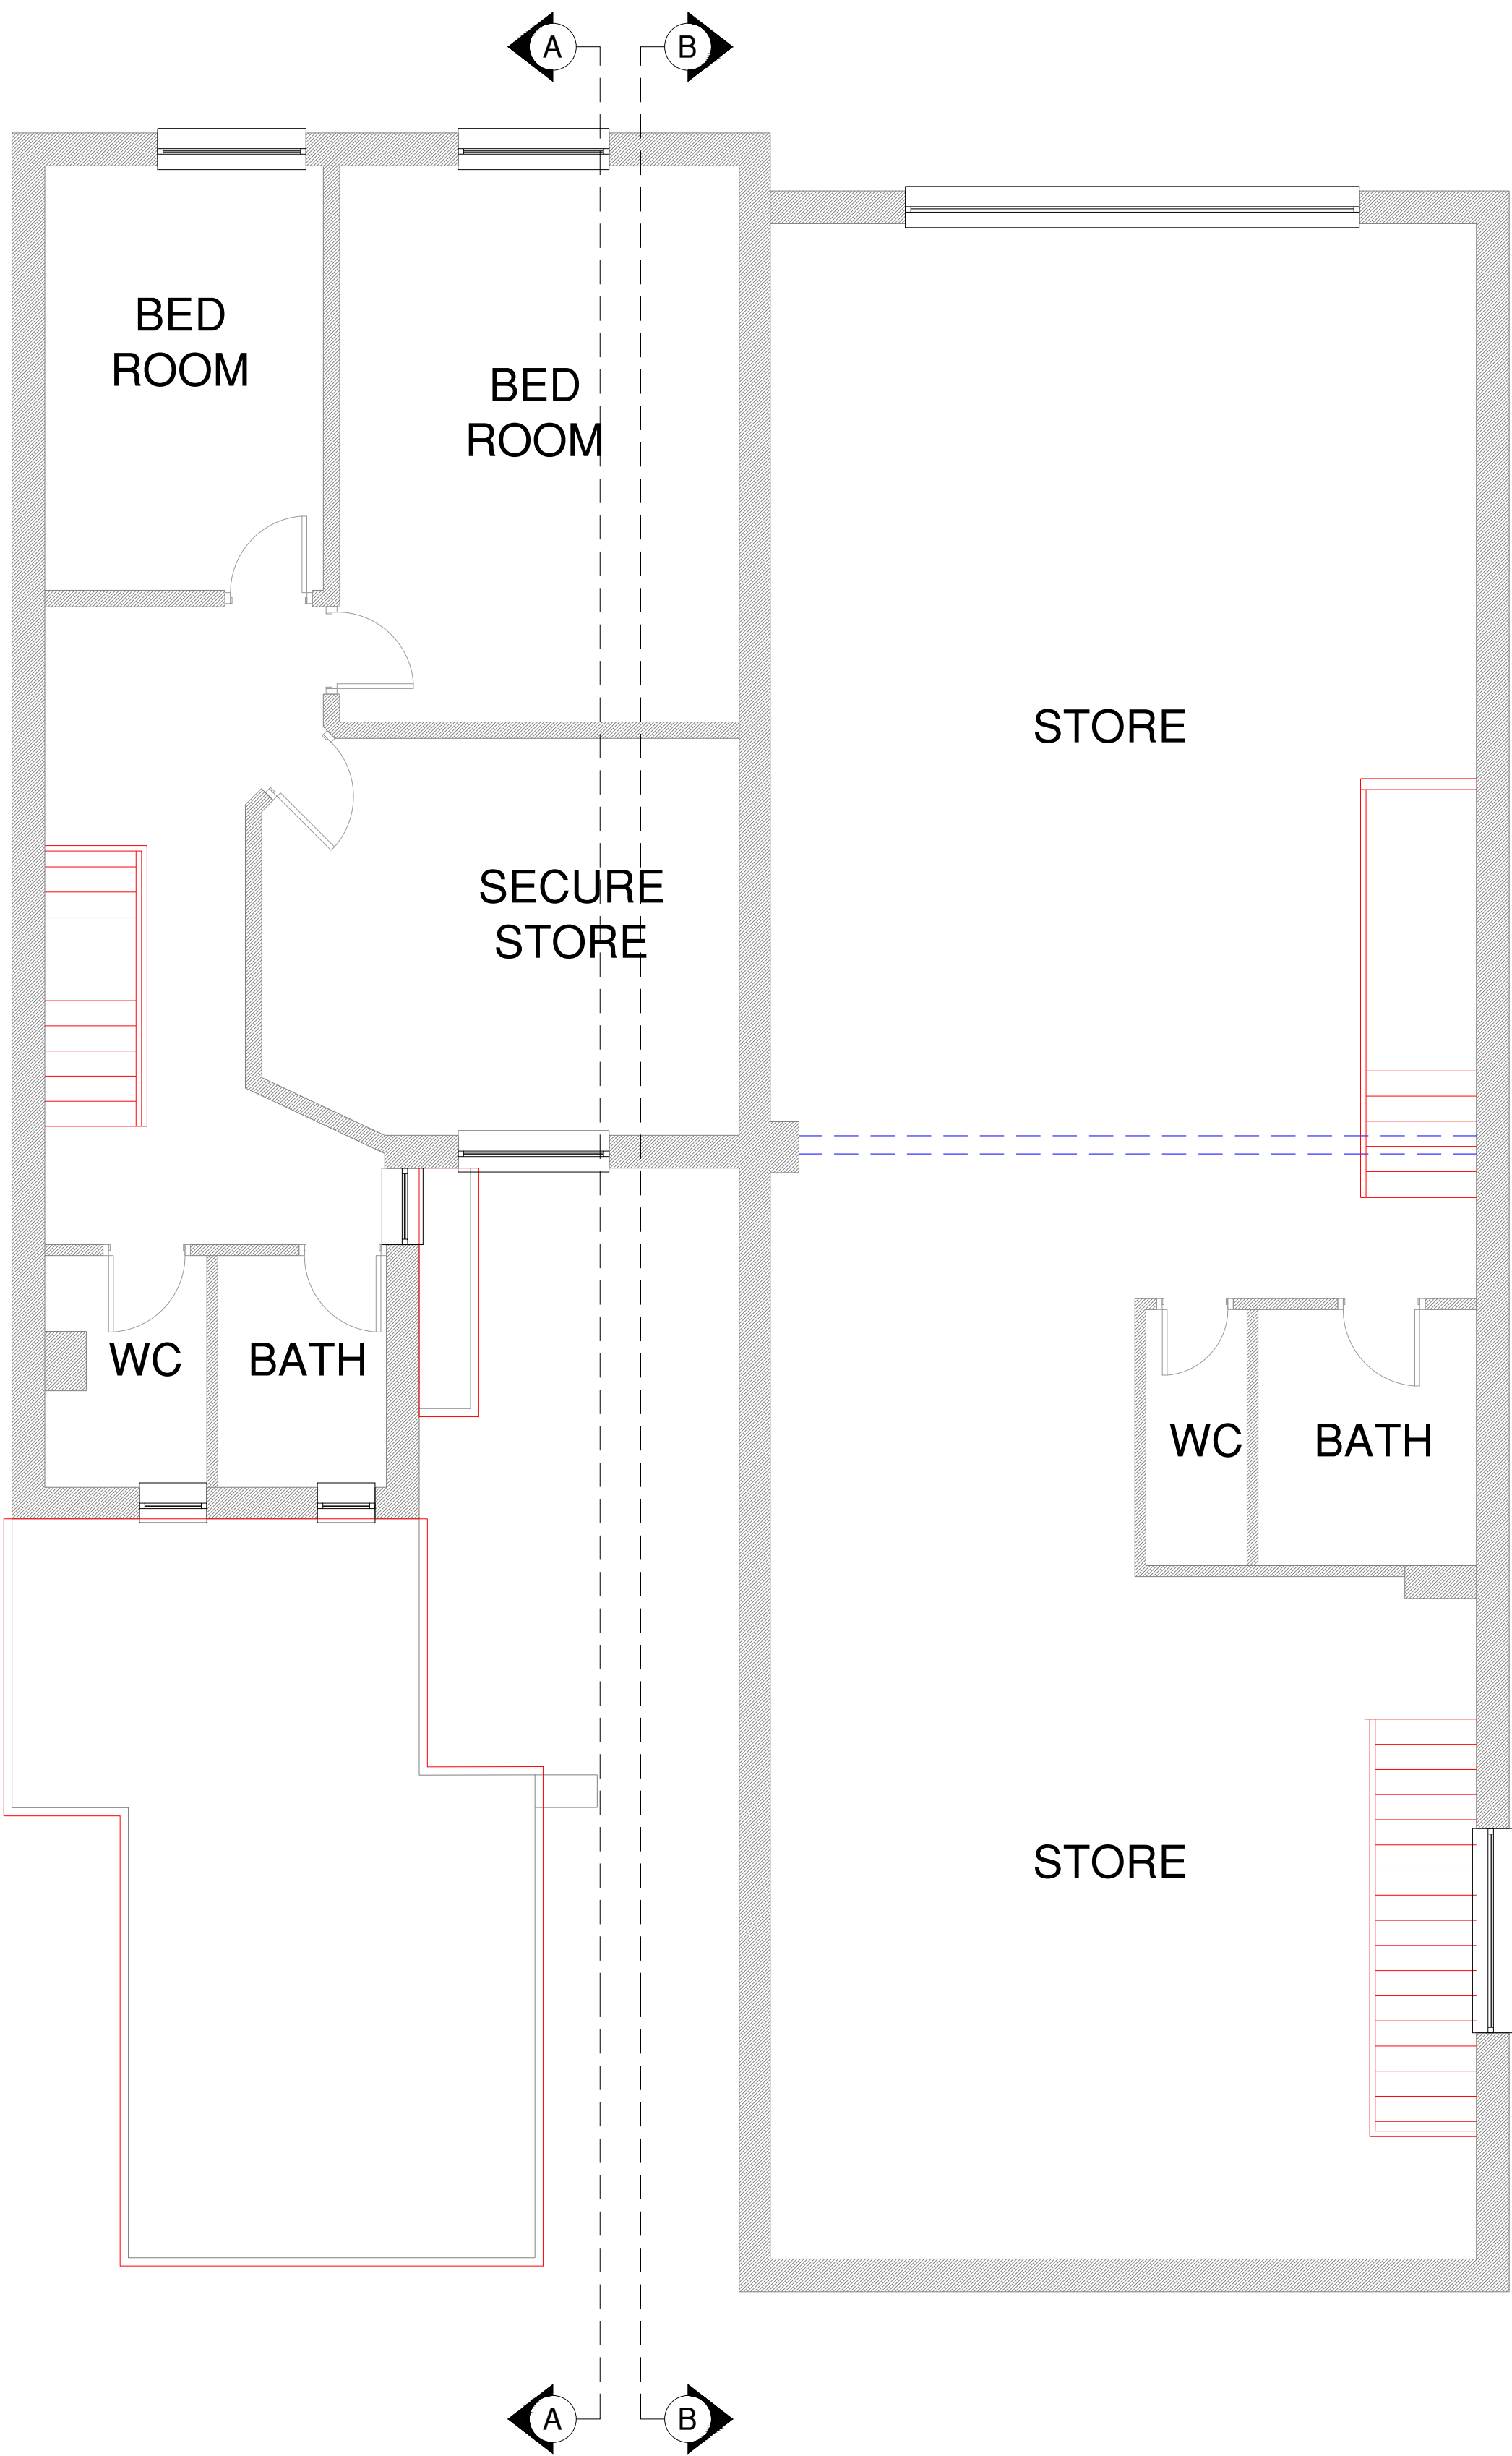

EXISTING FIRST FLOOR PLAN

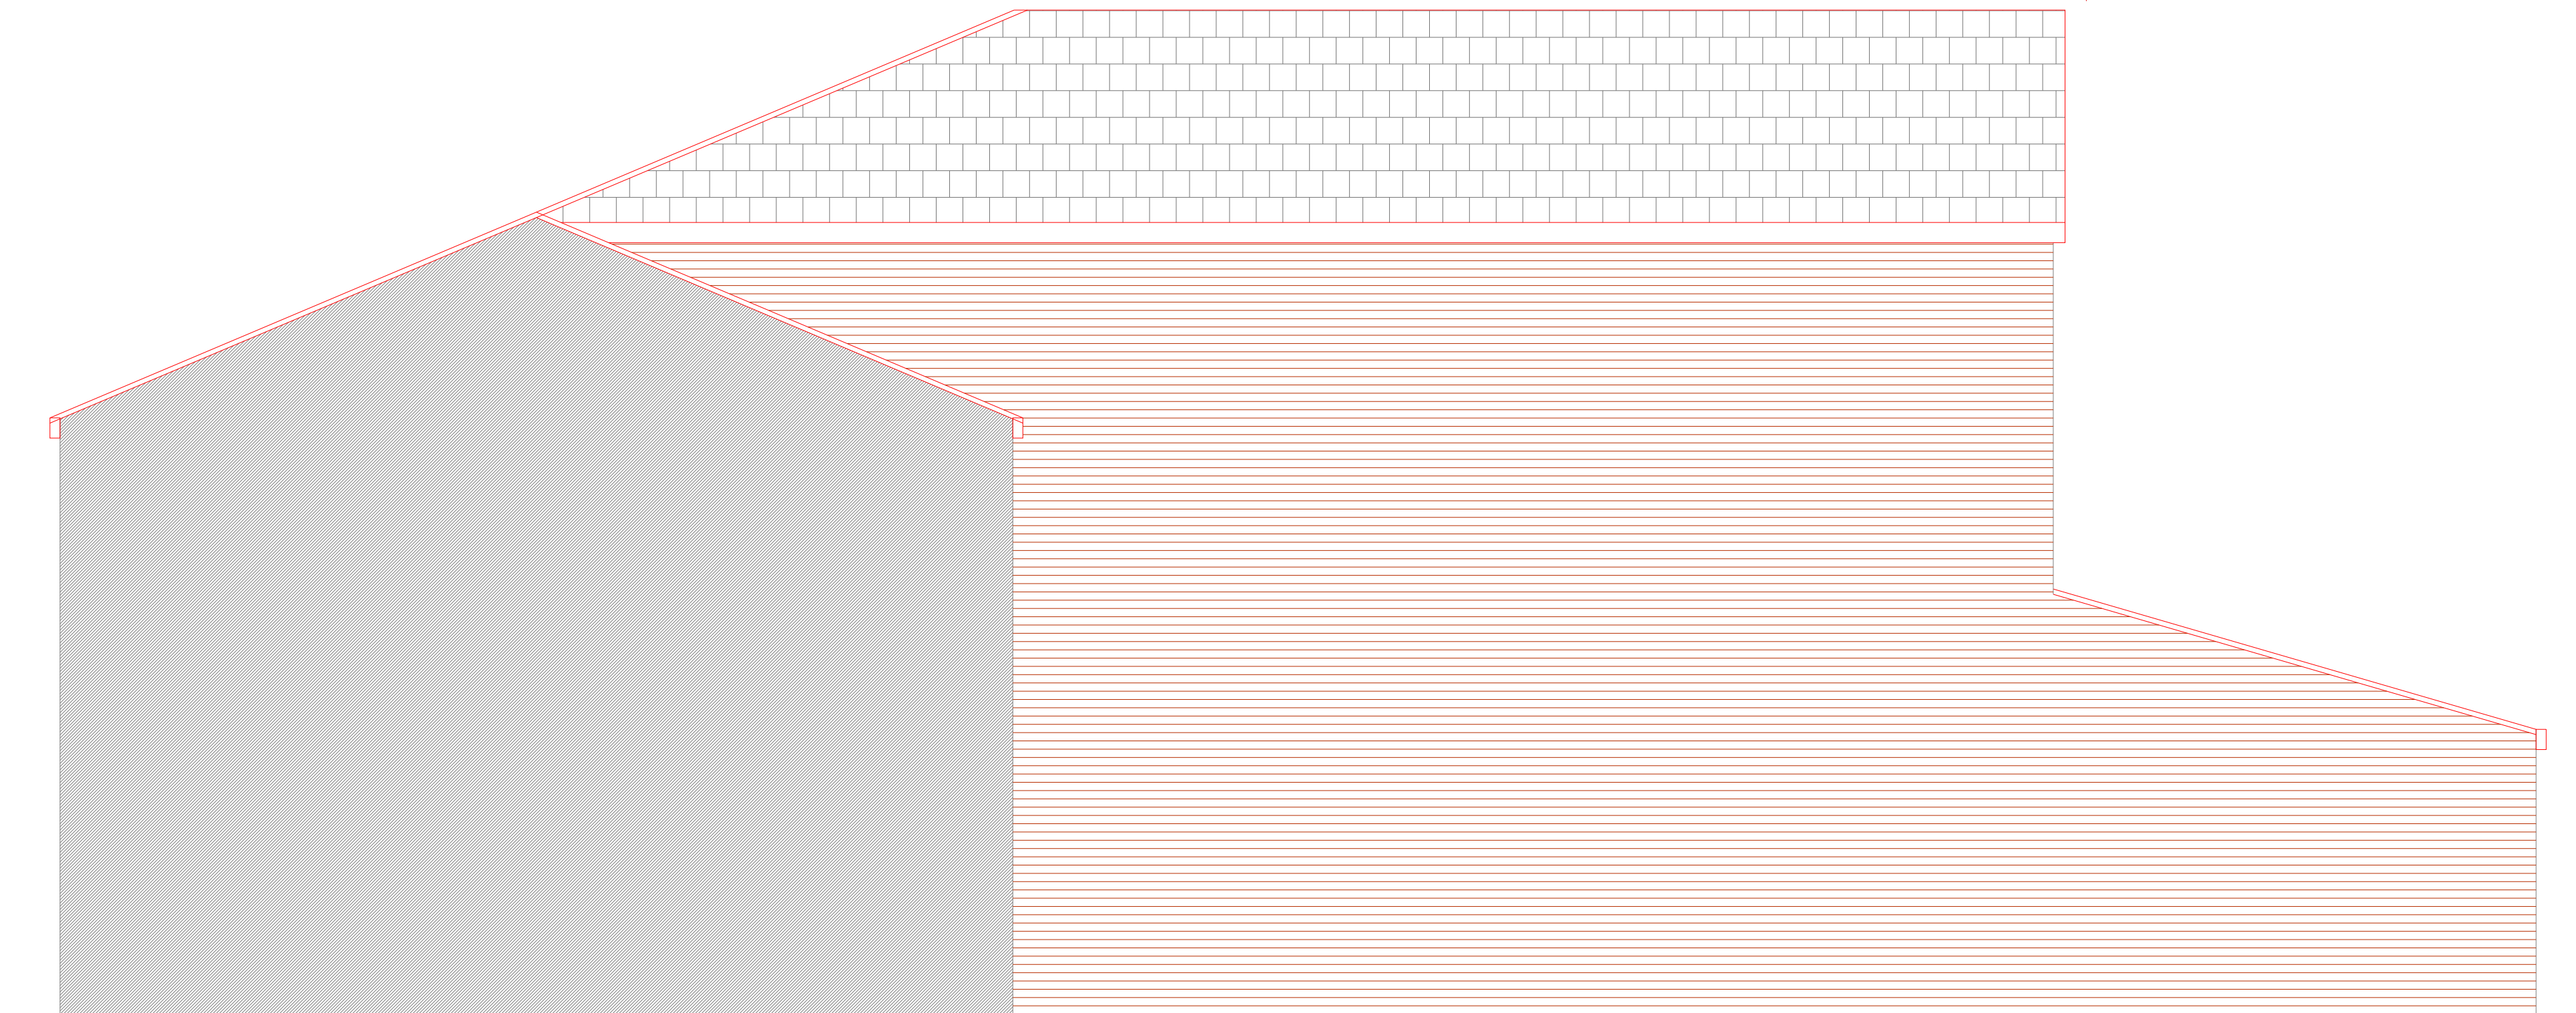

EXISTING SIDE ELEVATION B:B

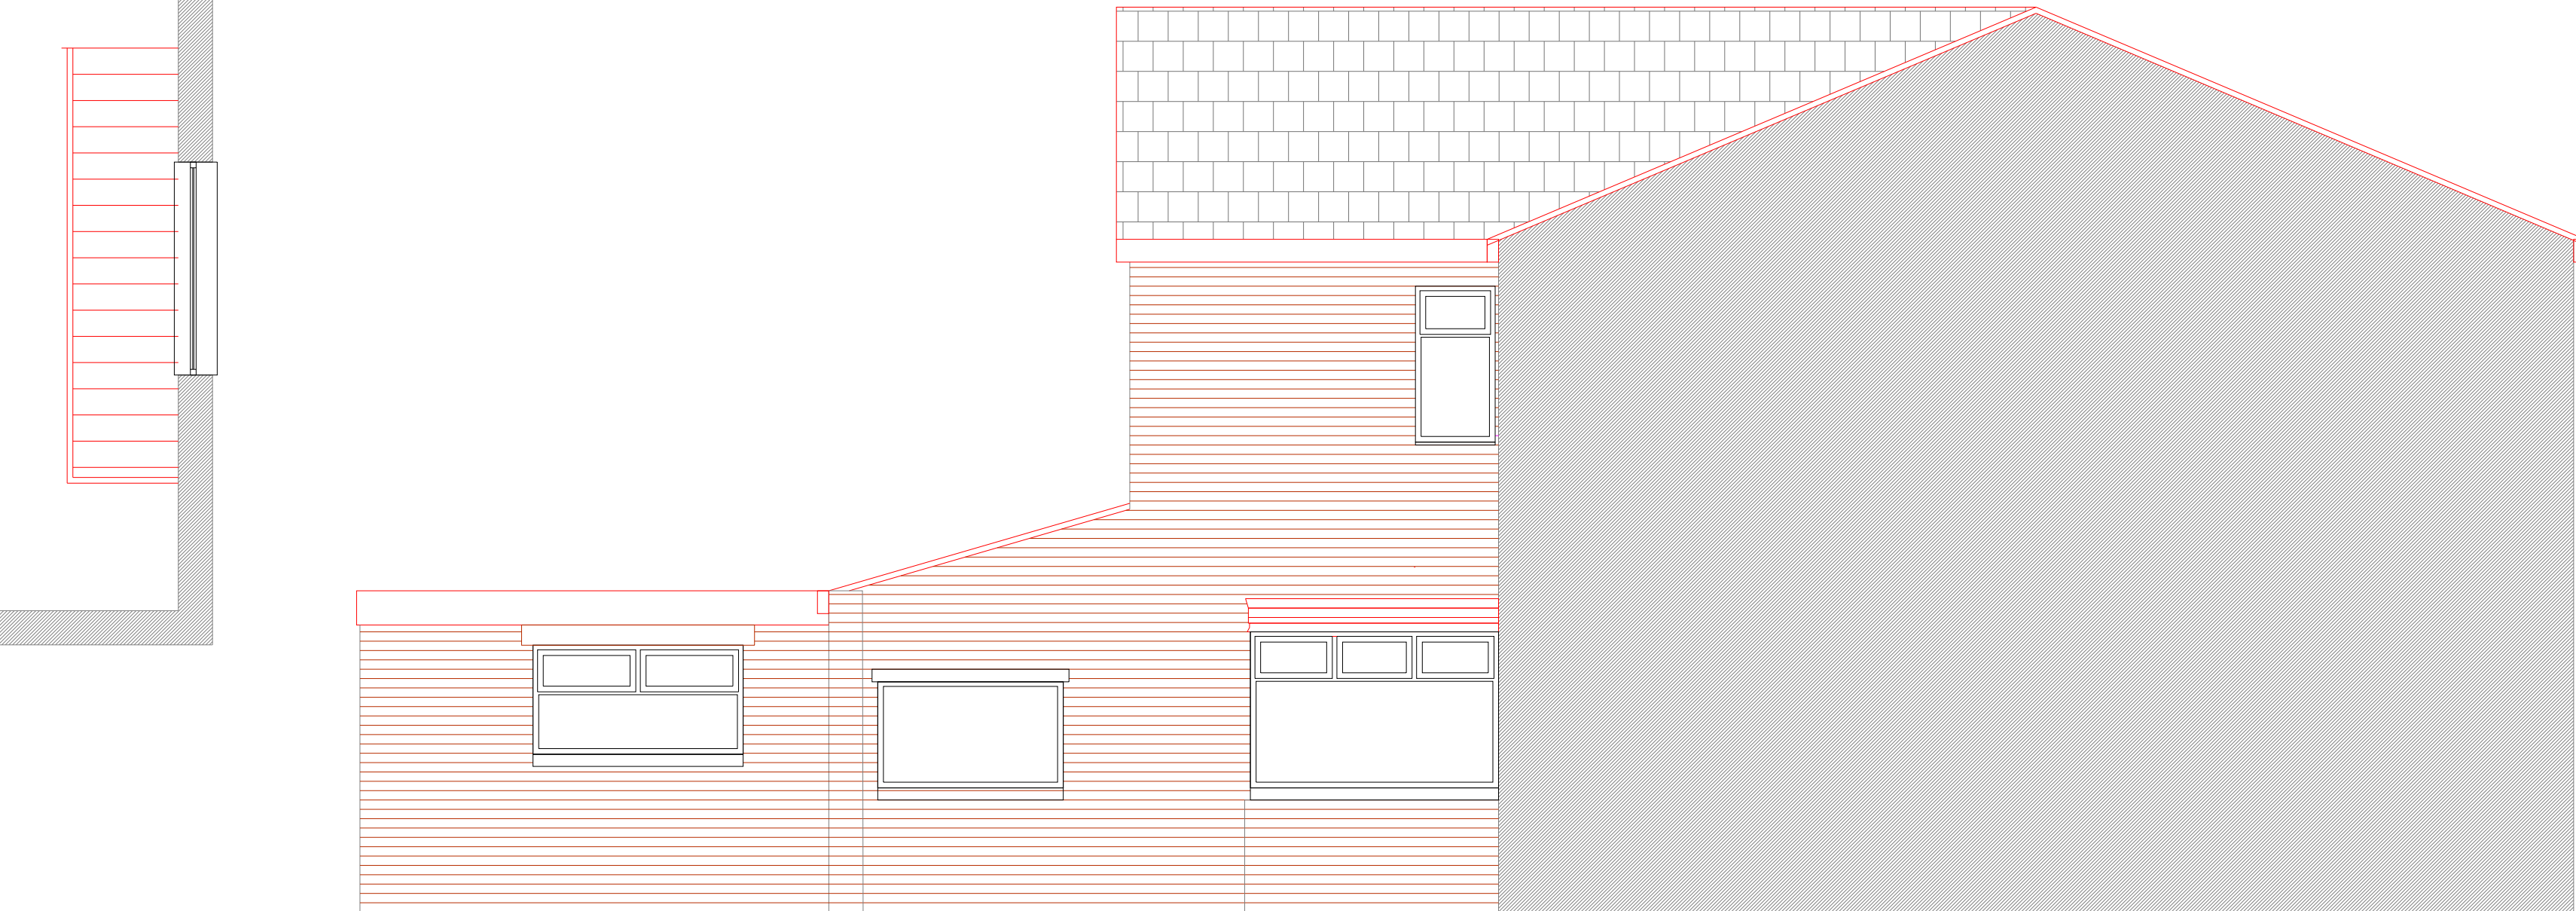

EXISTING SIDE ELEVATION A:A

NOTES

B	DRAWINGS AMENDED	RR	20 07 20
A	Buildings reduce in size	RR	07 07 20
REV:	DESCRIPTION:	BY:	DATE:



Arch Designs
*Don't just dream it,
let us design it!*
www.archdesigns.co.uk
TEL: 07910600970

CLIENT: **DENOTHAN KETHESWARAN**
4 MELDON ROAD
MANCHESTER
M13 0TZ

ARCHITECT: **MR REUBEN RAMELIZE**
ARCH DESIGNS, WILSONS PARK C/O MAS
MONSALL ROAD
MANCHESTER M40 8WN

DRAWN: REUBEN	CHECKED: checked	DATE: DEC 2021	REVISION: 0
-------------------------	---------------------	-------------------	----------------

PROJECT NAME: **PROPOSED TWO STOREY REAR EXTENSION.**

DRAWING TITLE: **EXISTING FIRST FLOOR AND ELEVATIONS**

SCALE: 1:50	SHEET SIZE: A1	SHEET NO.: 02
----------------	-------------------	------------------

PROJECT NO: 2021/00	STATUS: FOR PLANNING ONLY
------------------------	------------------------------

DRAWING NO: A1/02
