




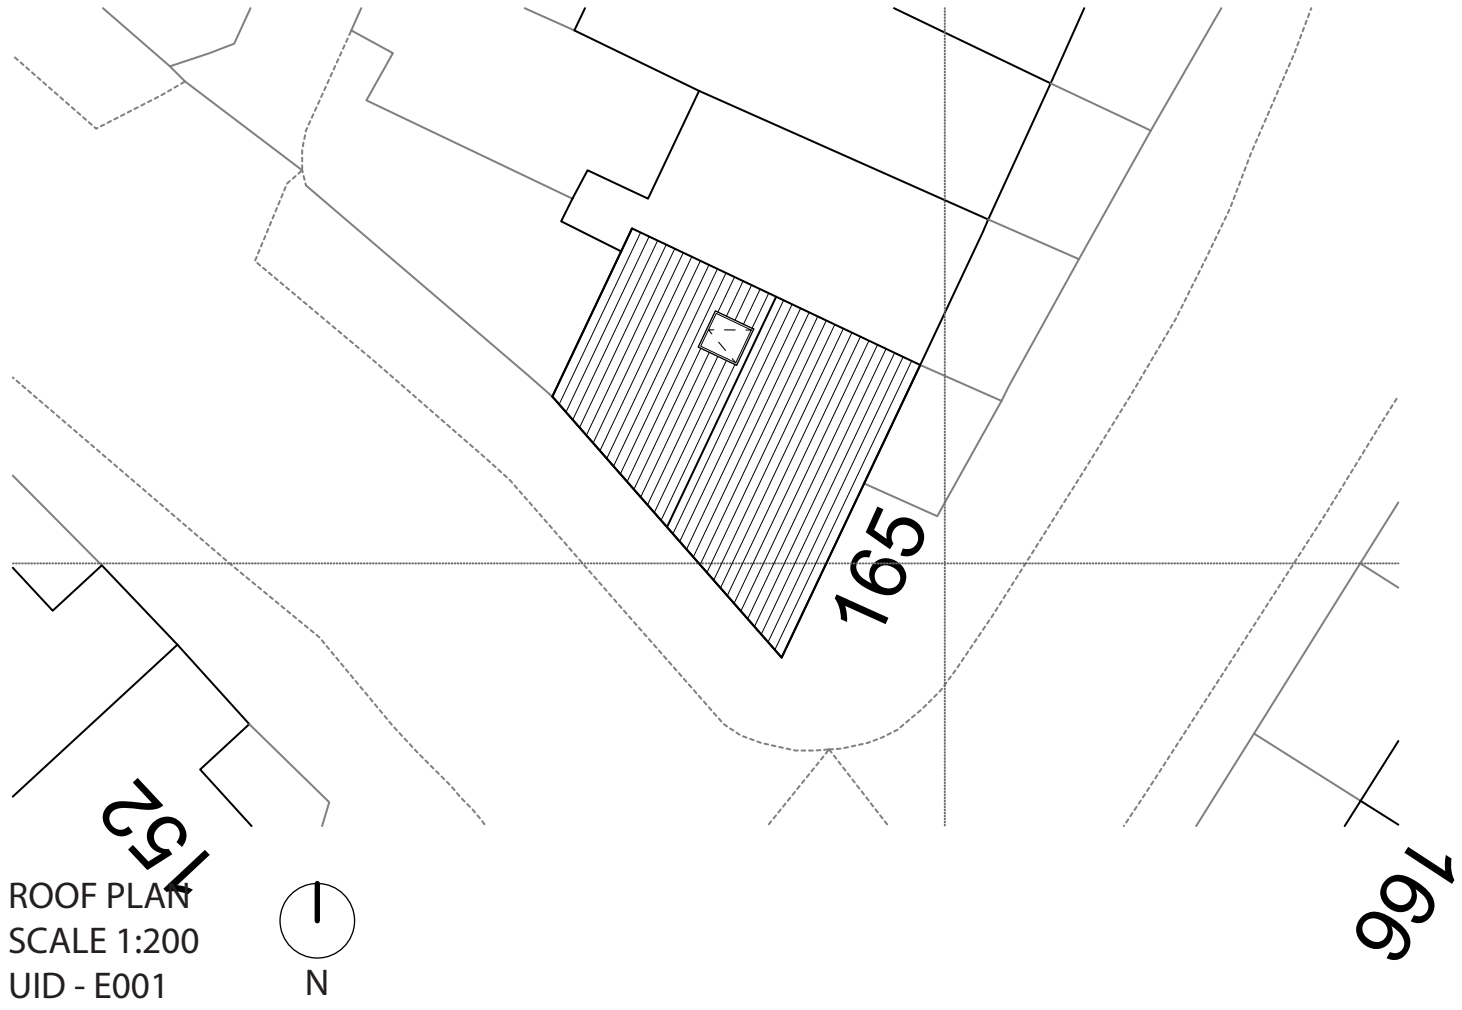


ROOF PLAN
SCALE 1:200
UID - E001

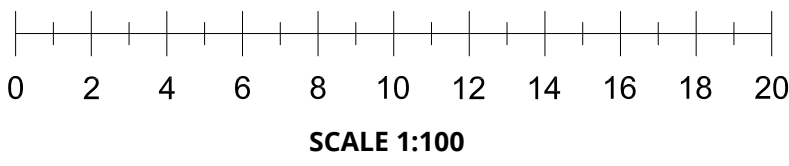


SITE PLAN
SCALE 1:1250
UID - E002

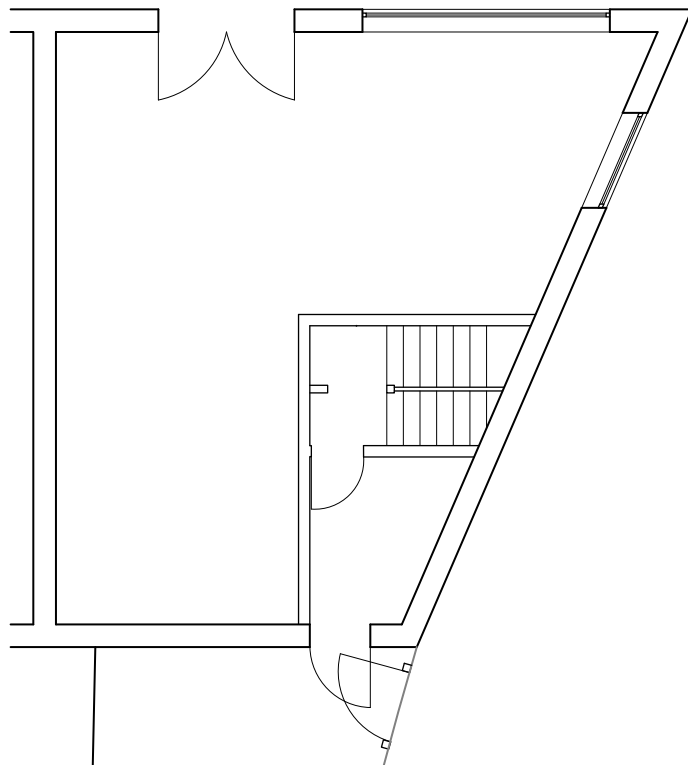


GROUND FLOOR
SCALE 1:100
EXISTING - E003

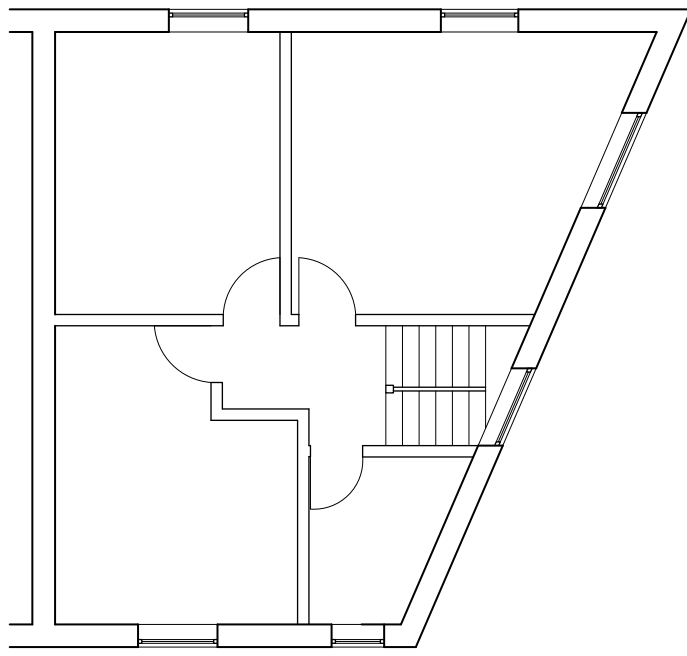

FIRST FLOOR
SCALE 1:100
EXISTING - E004

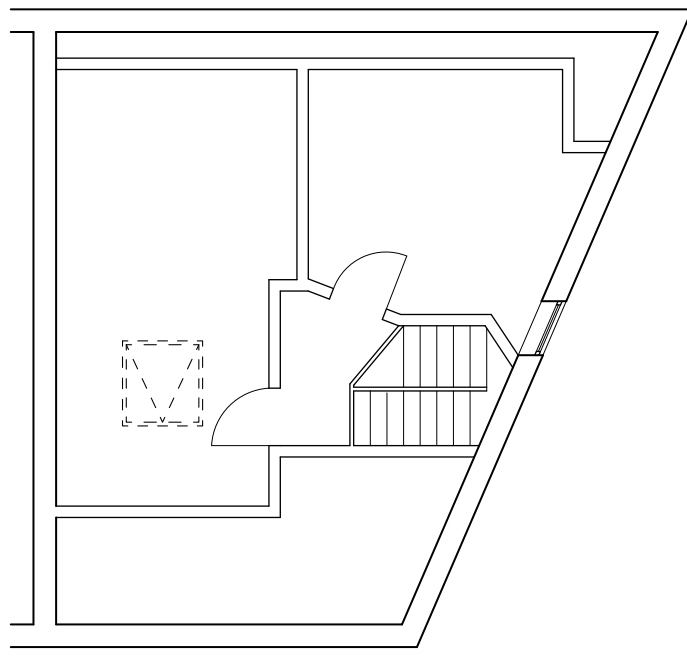


SECOND FLOOR
SCALE 1:100
EXISTING - E005

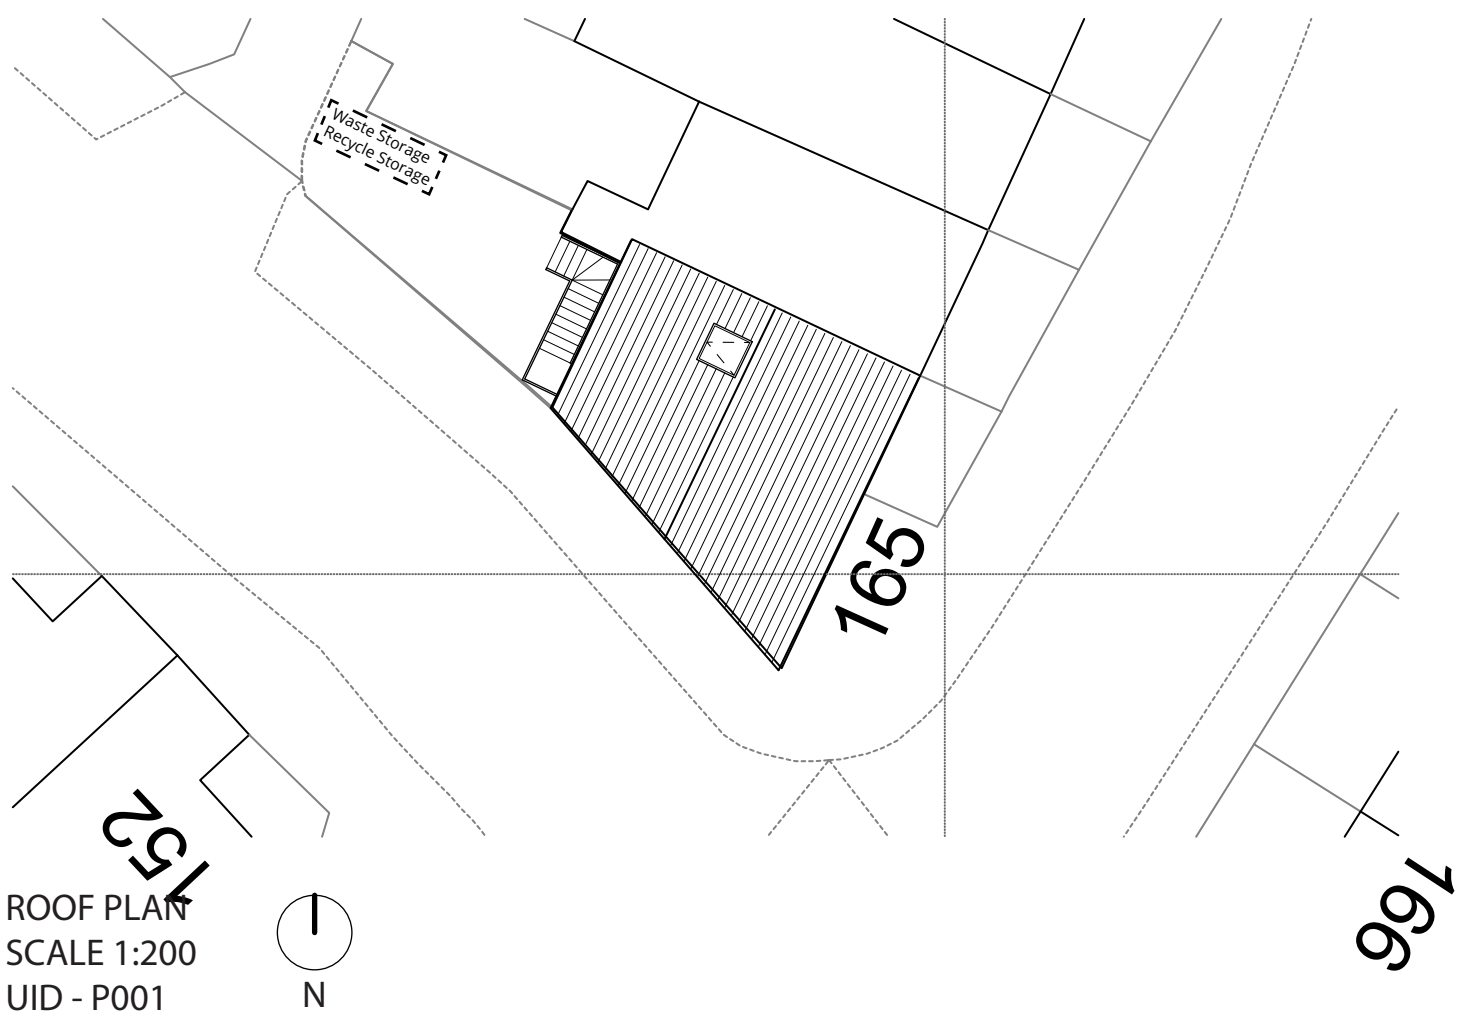


ROOF PLAN
SCALE 1:200
UID - P001




SITE PLAN
SCALE 1:1250
UID - P002

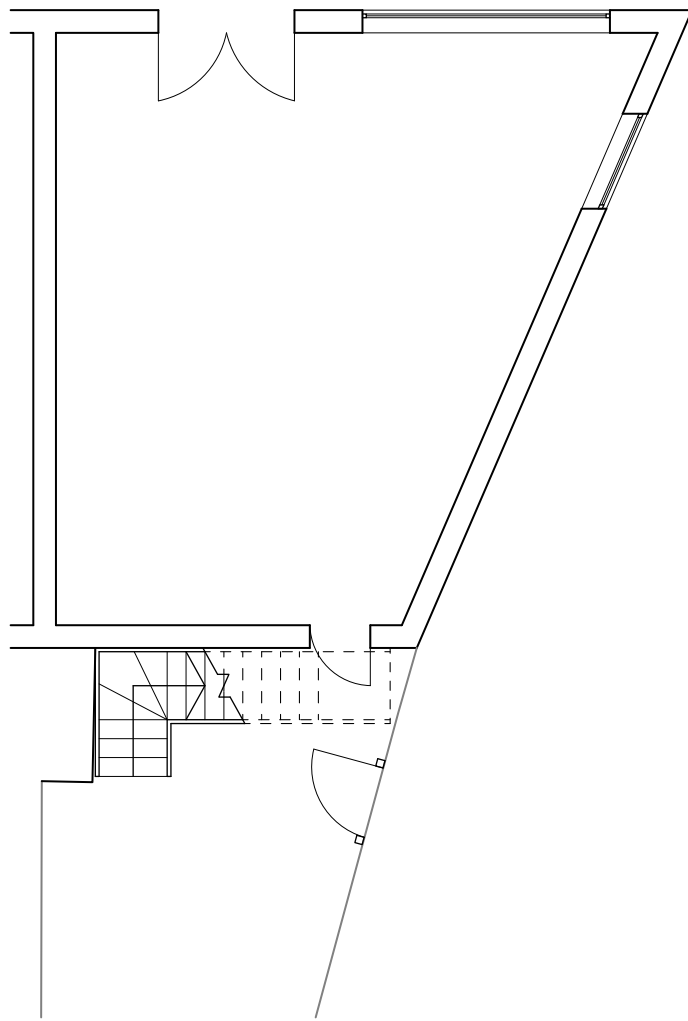

GROUND FLOOR
SCALE 1:100
PROPOSED - P003

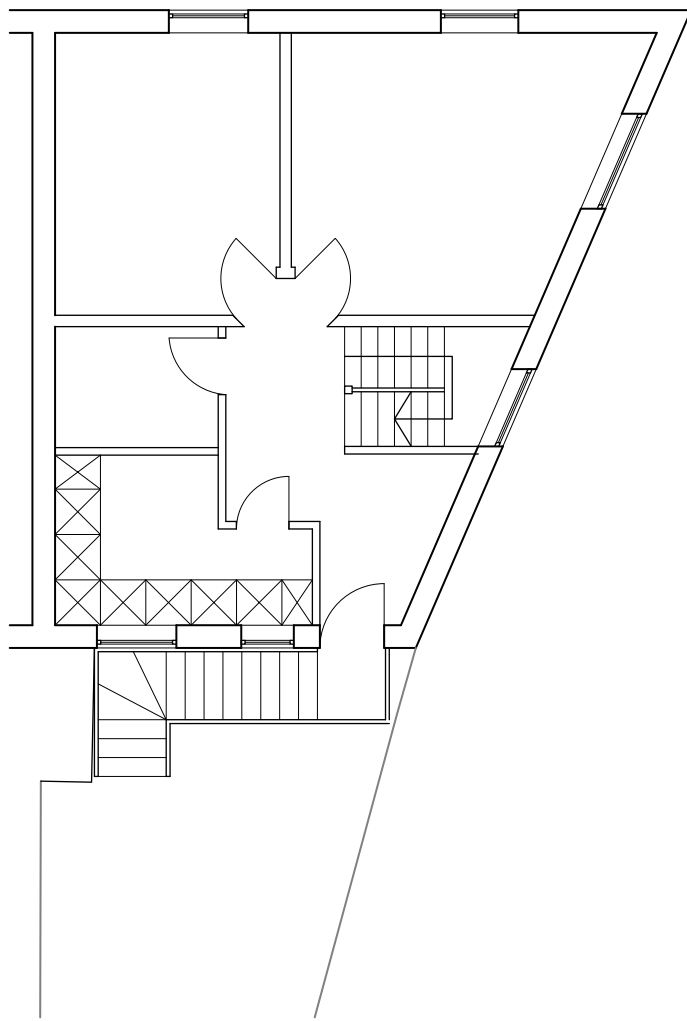


FIRST FLOOR
SCALE 1:100
PROPOSED - P004

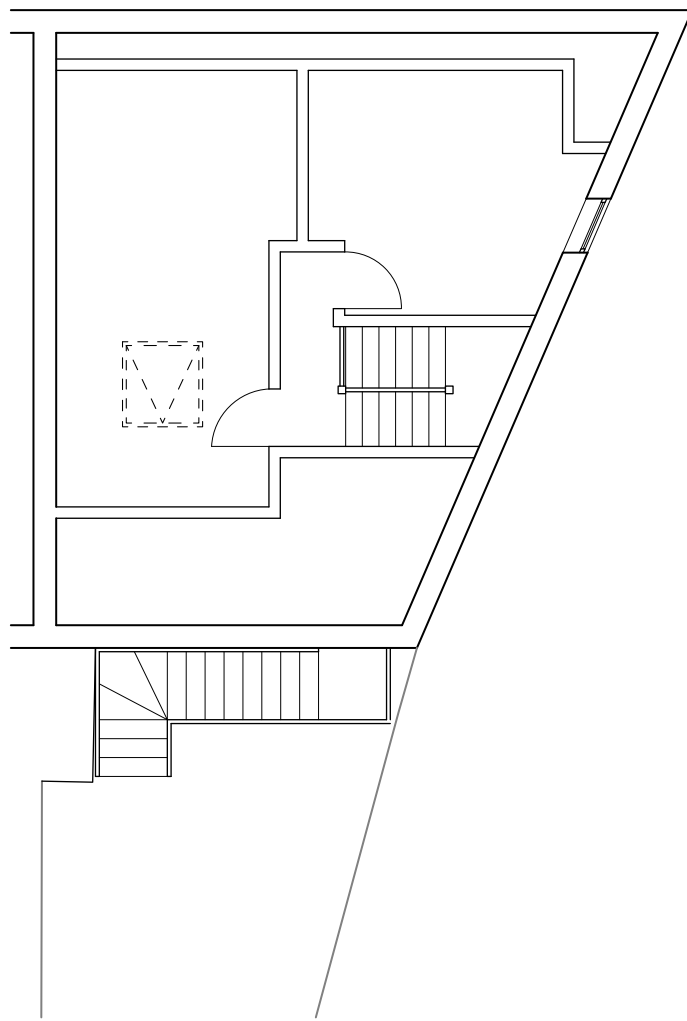


SECOND FLOOR
SCALE 1:100
PROPOSED - P005




NORTH WEST ELEVATION
SCALE 1:100
EXISTING - E006

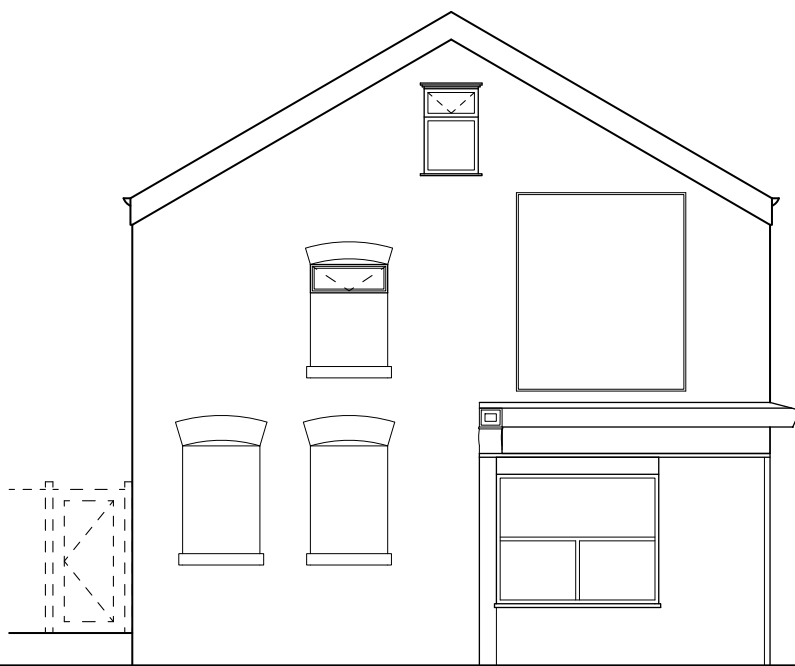

SOUTH EAST ELEVATION
SCALE 1:100
EXISTING - E007

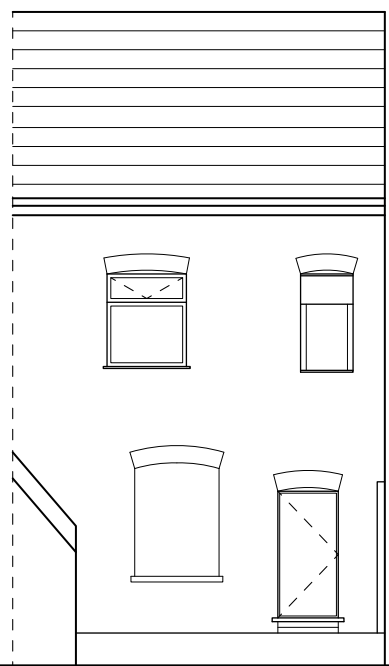

NORTH EAST ELEVATION
SCALE 1:100
EXISTING - E008

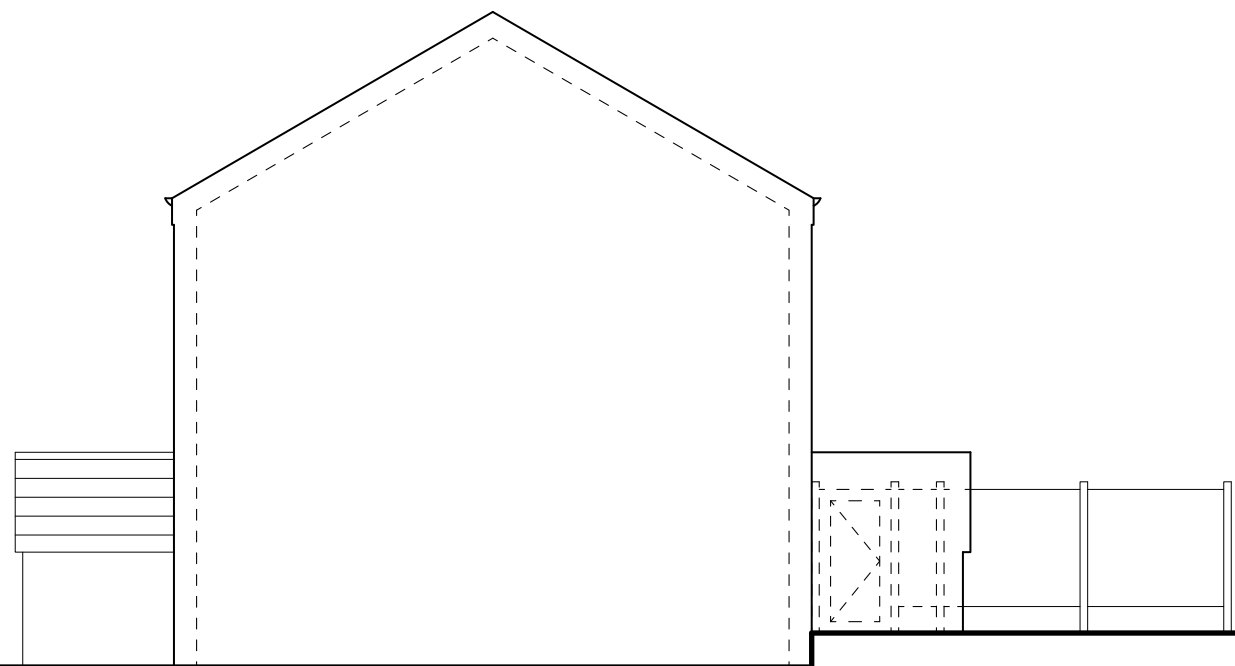


SOUTH WEST ELEVATION
SCALE 1:100
EXISTING - E009




NORTH WEST ELEVATION
SCALE 1:100
PROPOSED - P006



SOUTH EAST ELEVATION
SCALE 1:100
PROPOSED - P007

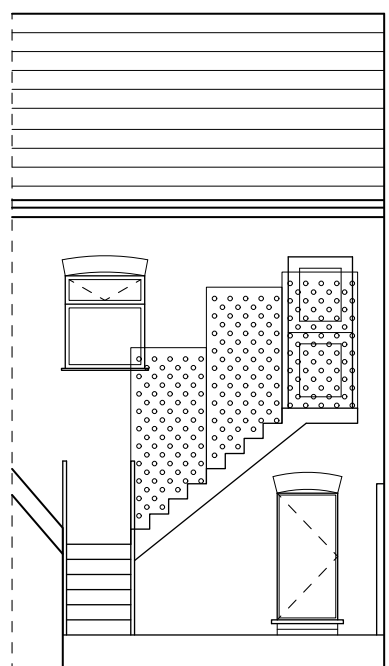

NORTH EAST ELEVATION
SCALE 1:100
PROPOSED - P008

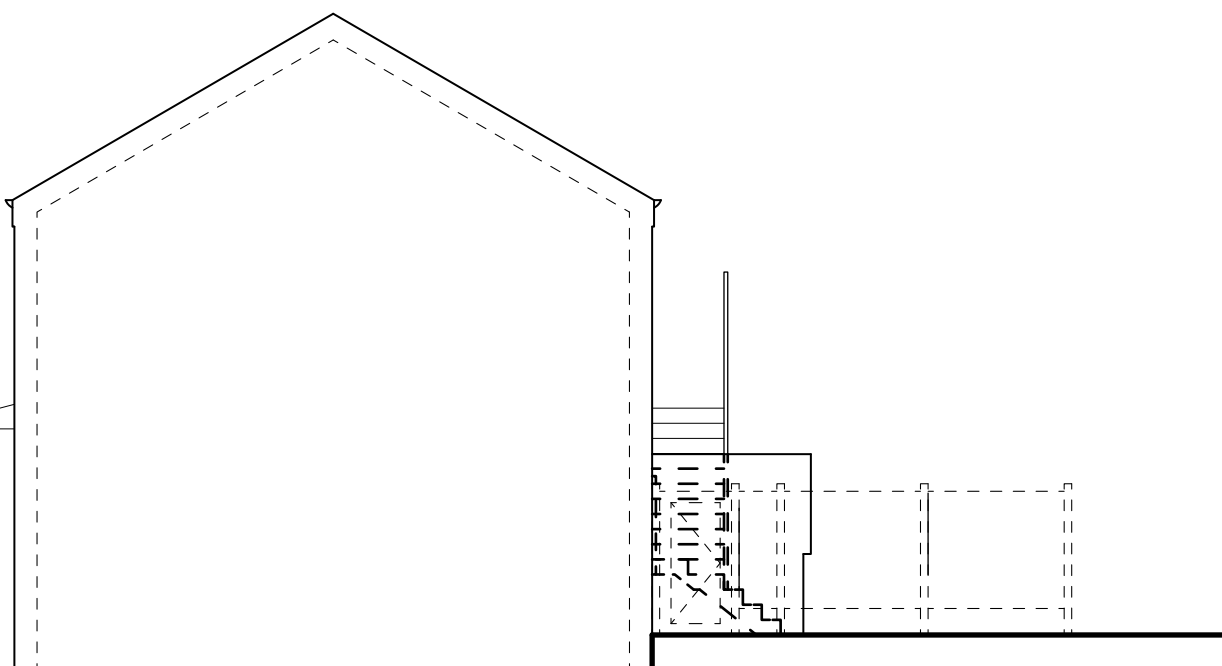

SOUTH WEST ELEVATION
SCALE 1:100
PROPOSED - P009