



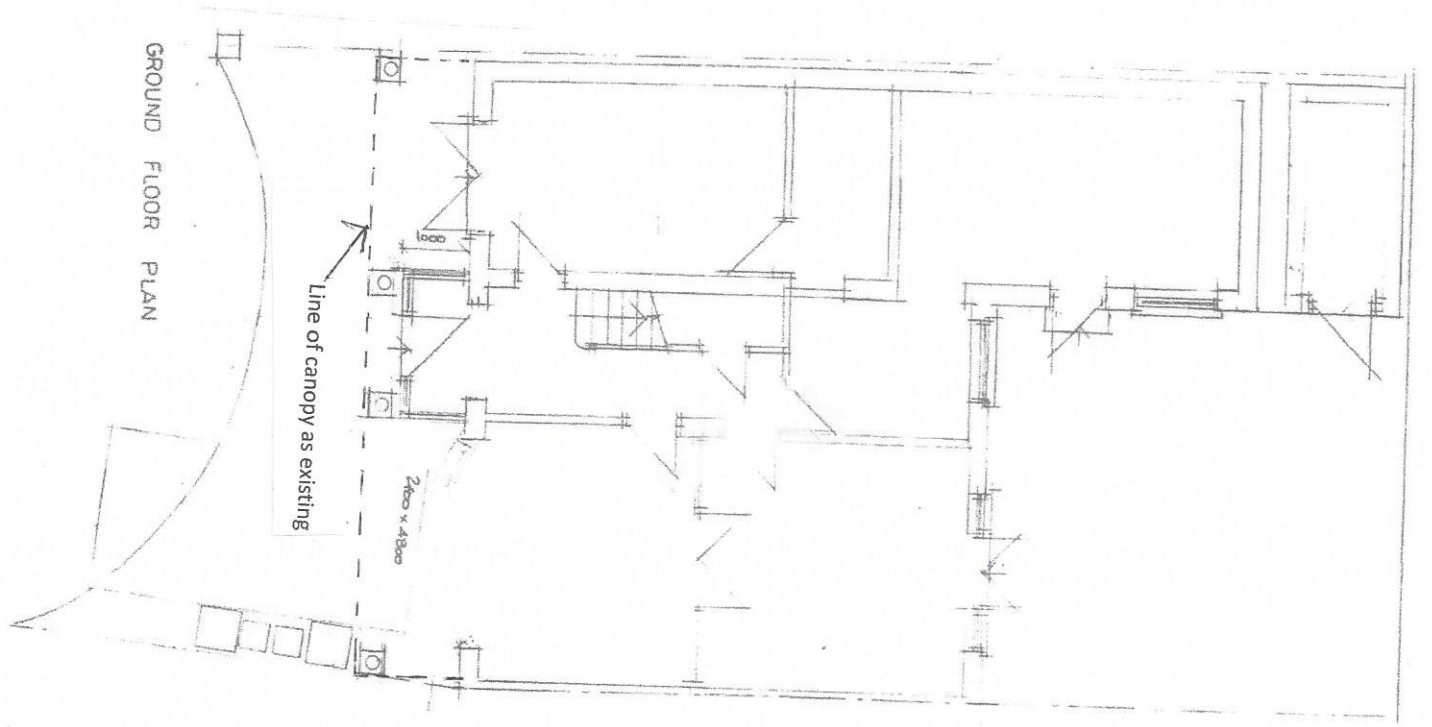

GROUND FLOOR PLAN

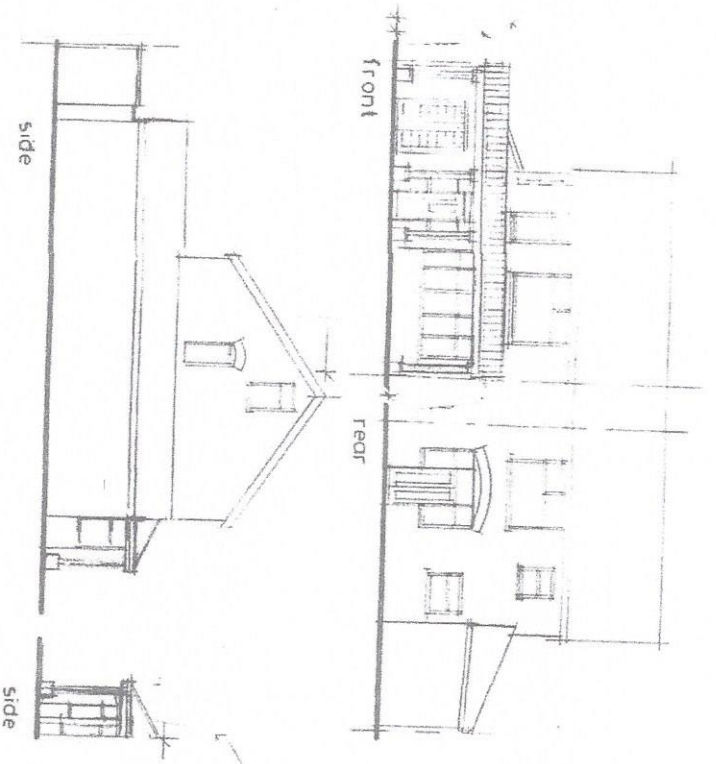

front

rear

side

side

side

Mr N Iqbal
19 Devon Avenue
Burnage M19 2JH

Drawing No.
1974/20/03E

PLANS AS EXISTING

**HOLBOROW +
ORMESHER**
Limited
**architectural &
interior design**

Station House
Adams Hill
Knutsford
Cheshire WA16 6DN
telephone : 01565 652275
fax : 01565 750501

ISSUE	DATE	BY	CHKD	APPD
1	1974/20/03	A	B	C
2	1974/20/03	A	B	C
