





AREA TO BE CHANGED

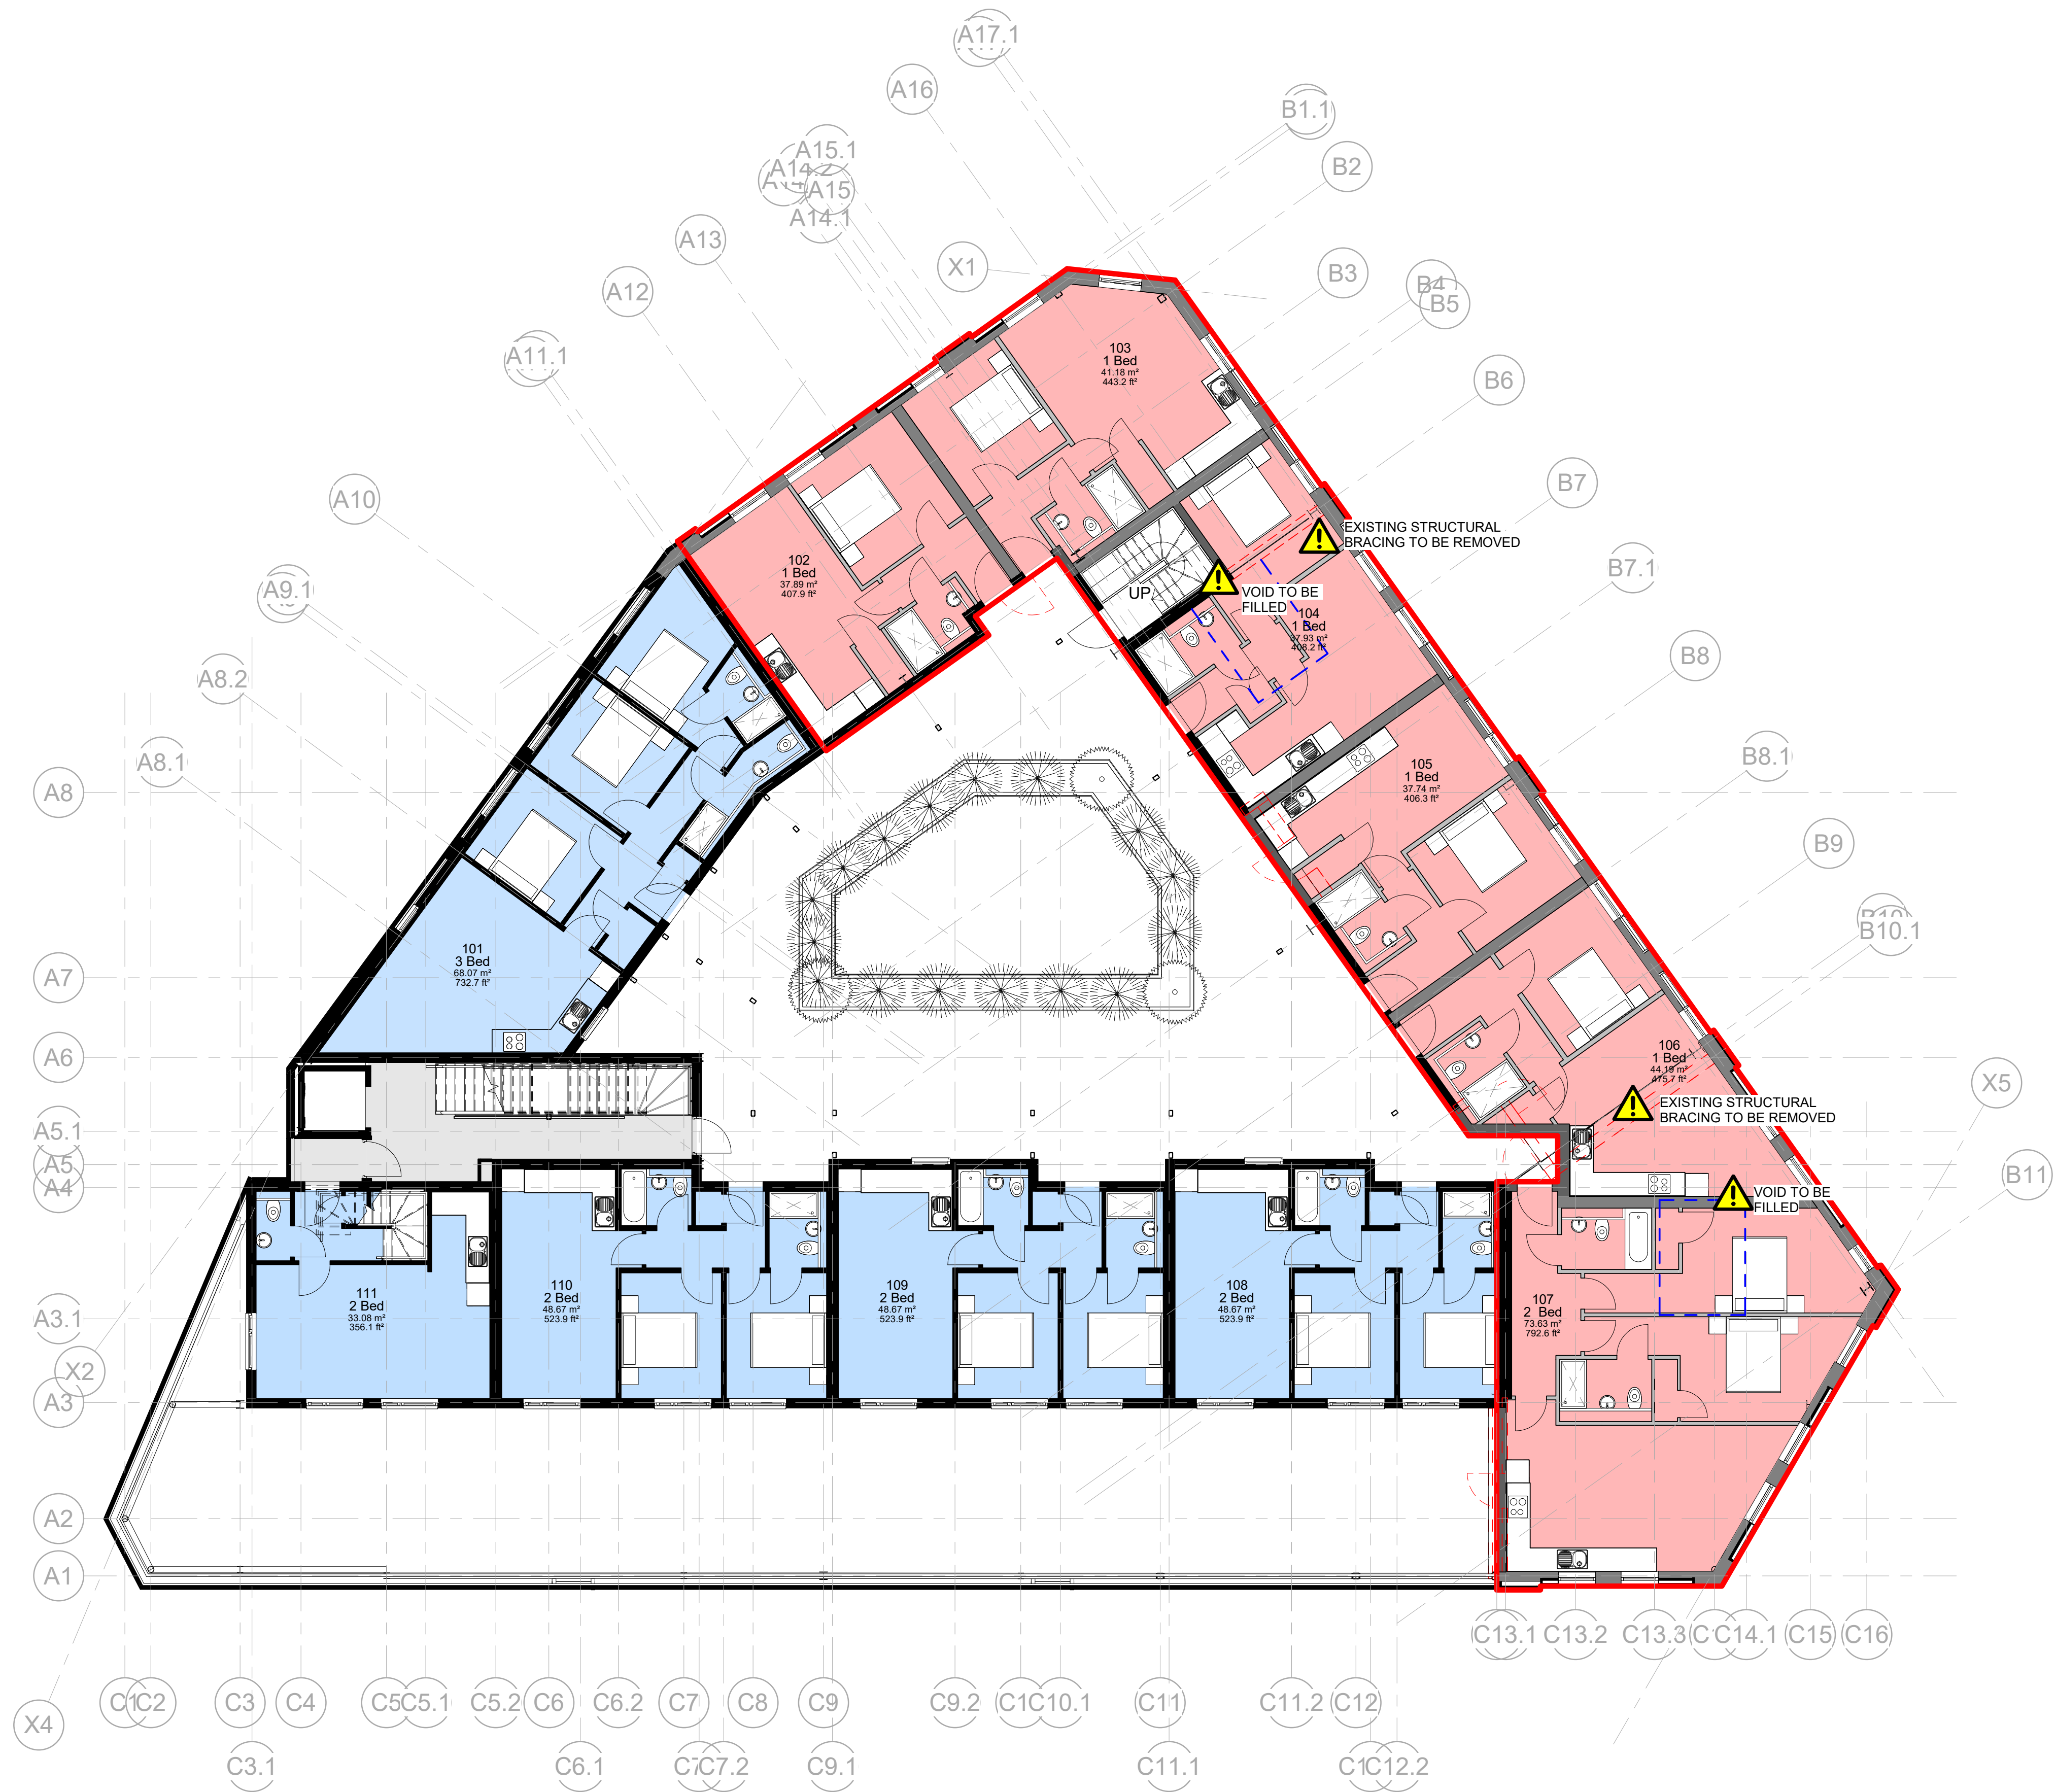

1 Proposed First Floor Arrangement Plan
1 : 100

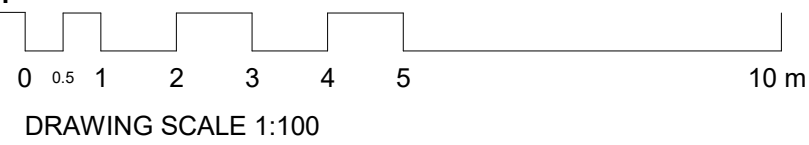

2	05.10.2020	Issued for planning
1	18.09.2020	Issued as draft for approval
REV	DATE	COMMENT

CLIENT:
KETTLE & TALBOT

PROJECT:
BRUNSWICK STREET

DRAWING:
PROPOSED FIRST FLOOR PLAN

PROJECT:	DRAWING:	REV:	SCALE:	CHECKED:	DRAWN:
2032	PL 0101	2	As indicated A1	GW 14.09.2020	LG