


AS EXISTING FLOOR PLAN - 1:100

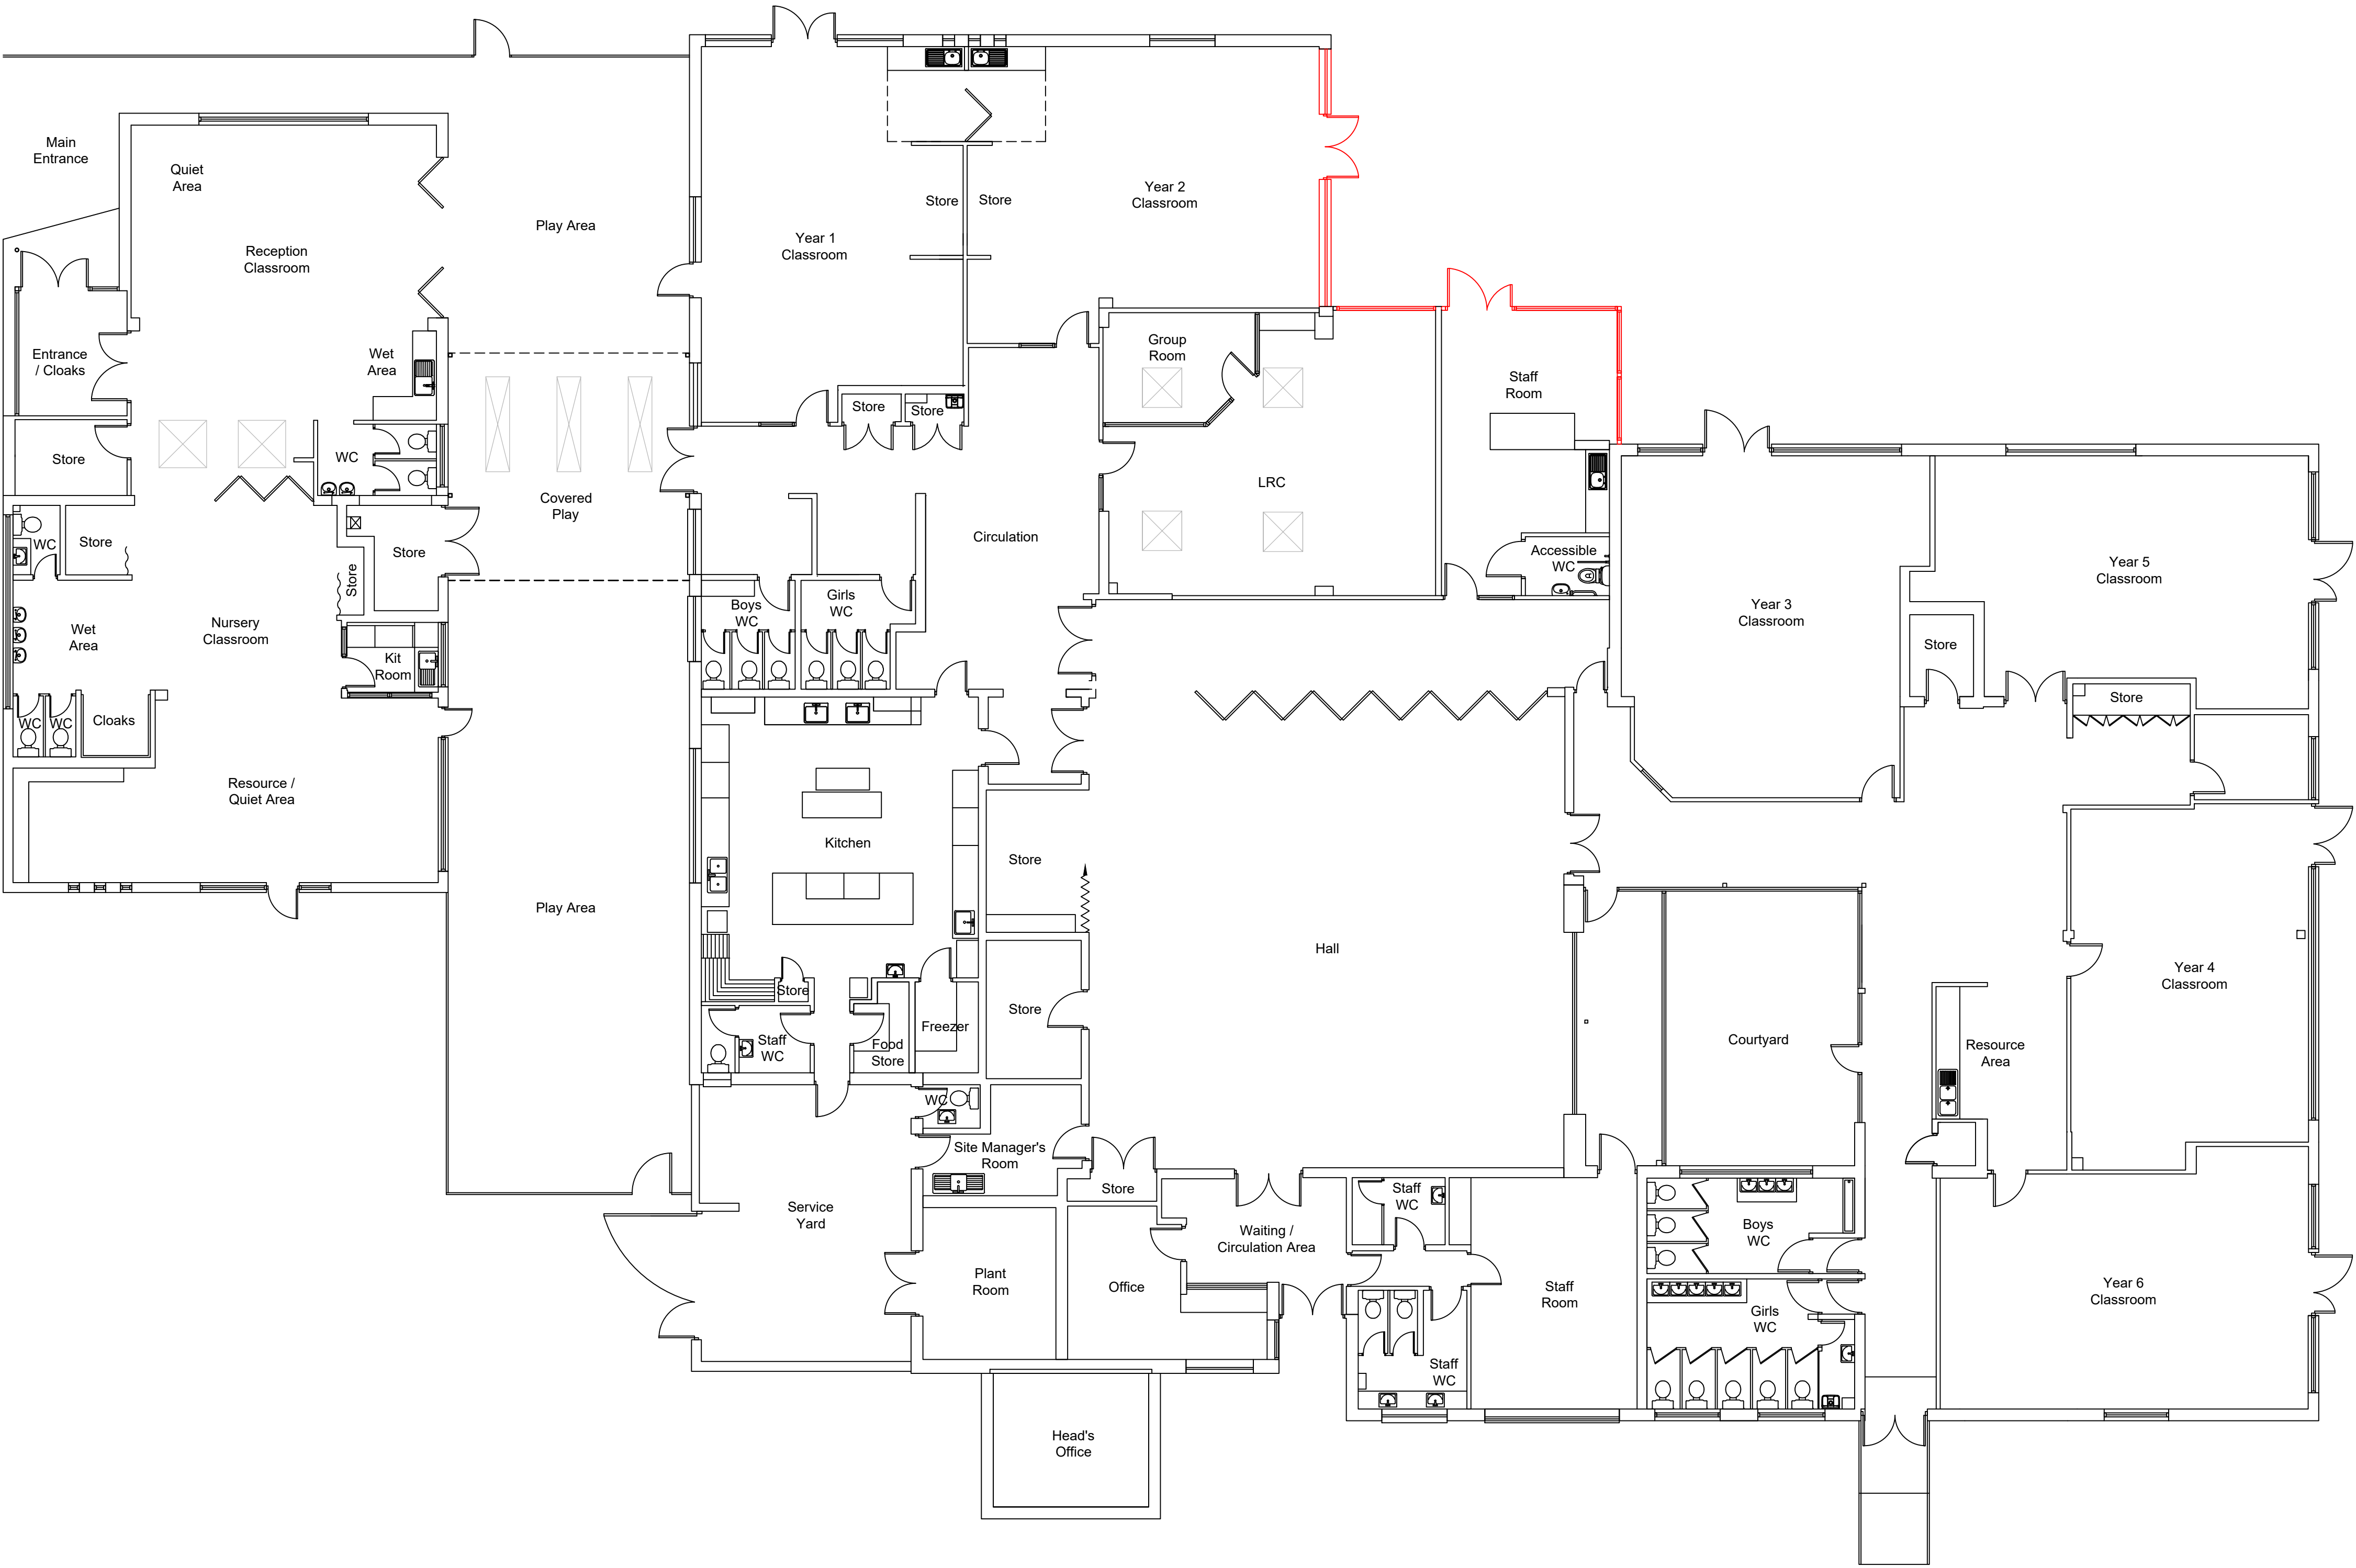

Note: Contractor is to verify all dimensions and levels on site prior to site works commencement. Under no circumstances are any dimensions or levels to be scaled from this drawing number for the purpose of manufacturing components. Contractor to report any discrepancies to the Designer.

NBS: Works to be undertaken in strict accordance with NBS Standard Workmanship Clauses.

DRAWING KEY

Existing Curtain Wall / external doors to be removed to facilitate construction of new extension.

REVISION	DESCRIPTION			DATE
--	PLANNING			23.11.21
SCALE	1:100 A1		SIGNATURE	DATE
ORIGINAL SIZE		DRAWN	TB	NOV 2021
		CHECKED	MB	NOV 2021
		APPROVED	MB	NOV 2021
This drawing is copyright and may not be reproduced or made use of unless expressly agreed by M Bradbury Consulting Ltd				
CLIENT	St. Chad's Primary School Balmfield Street Cheetham Hill Manchester M8 0SP			
PROJECT	Staff Room Extension			
Bradbury CONSULTING CHARTERED SURVEYORS 59 Wilmslow Road, Handforth, Cheshire, SK9 3EN WEB: www.bradbury-consulting.co.uk TEL: 01625 522 209				
TITLE	AS EXISTING FLOOR PLAN			
JOB NUMBER	2021.079			
DRAWING NUMBER	PL03			