




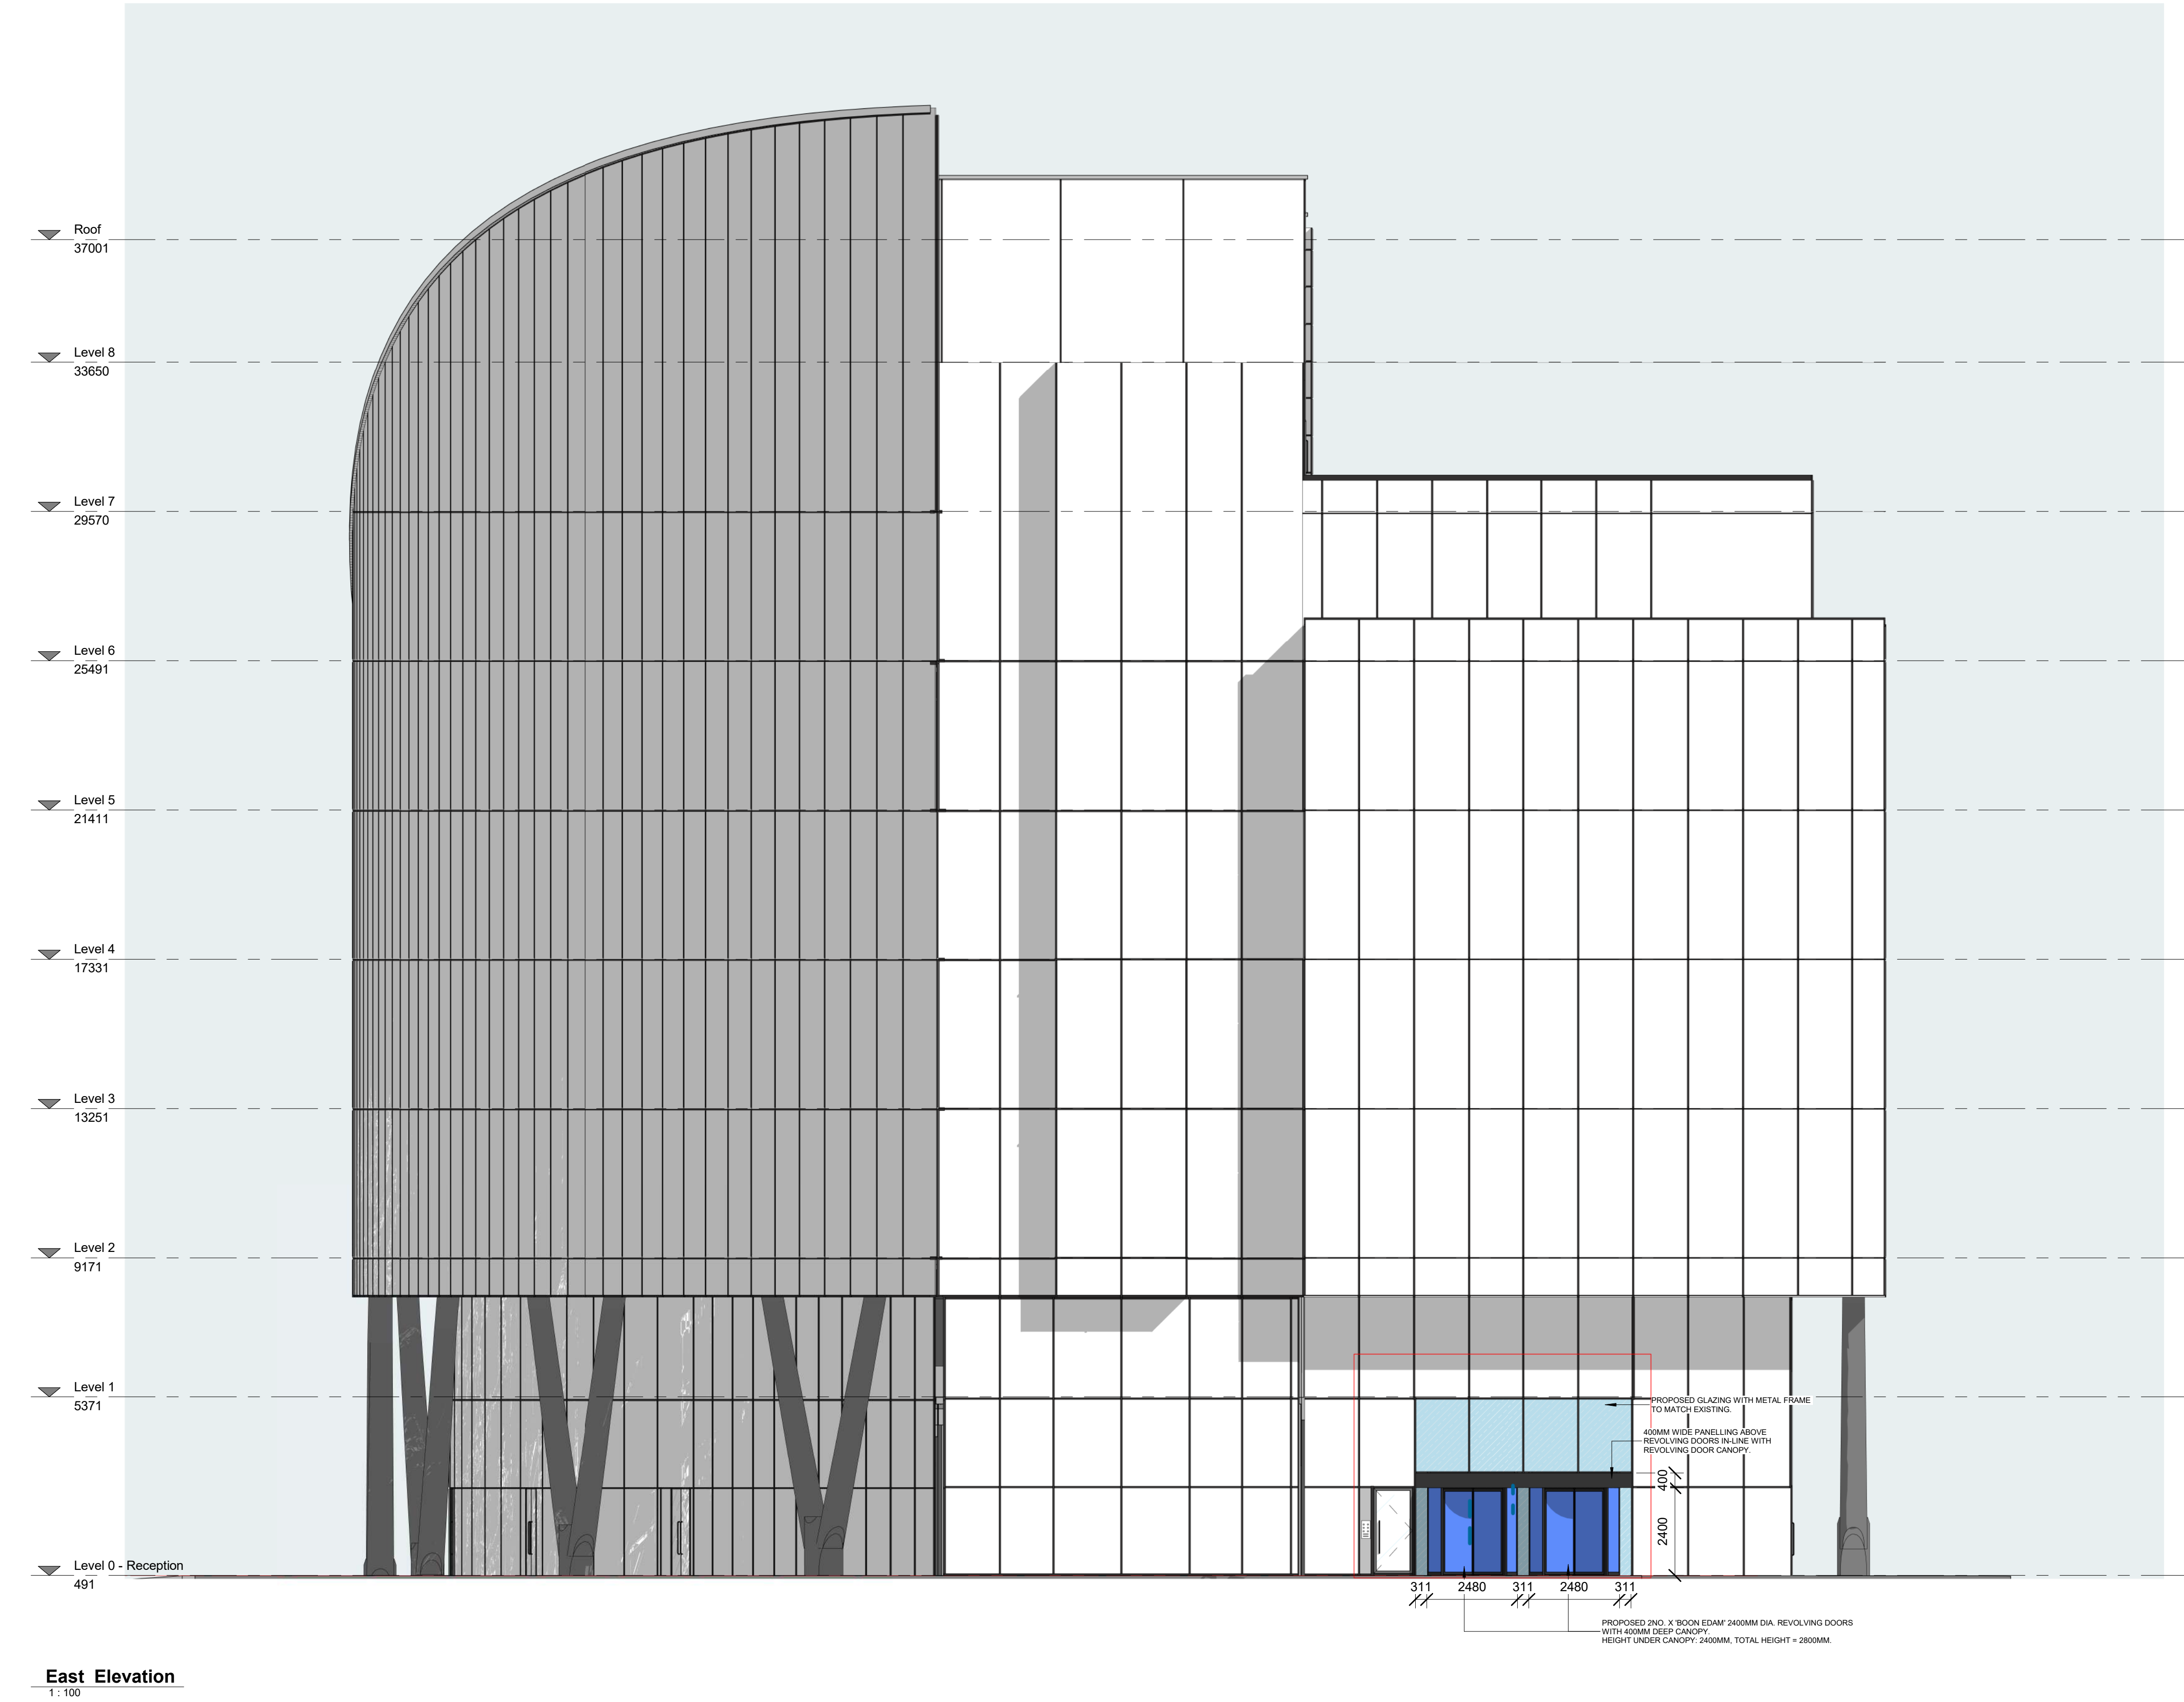

East Elevation
1 : 100

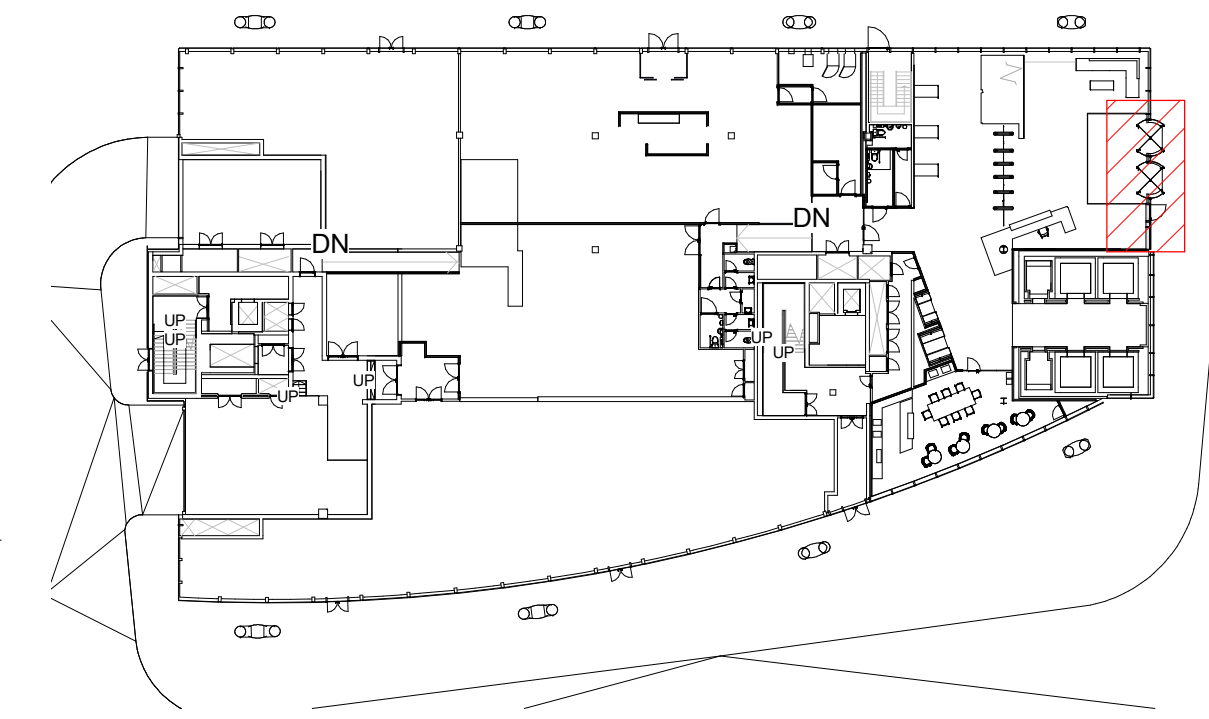

Planning Location Plan
1 : 500

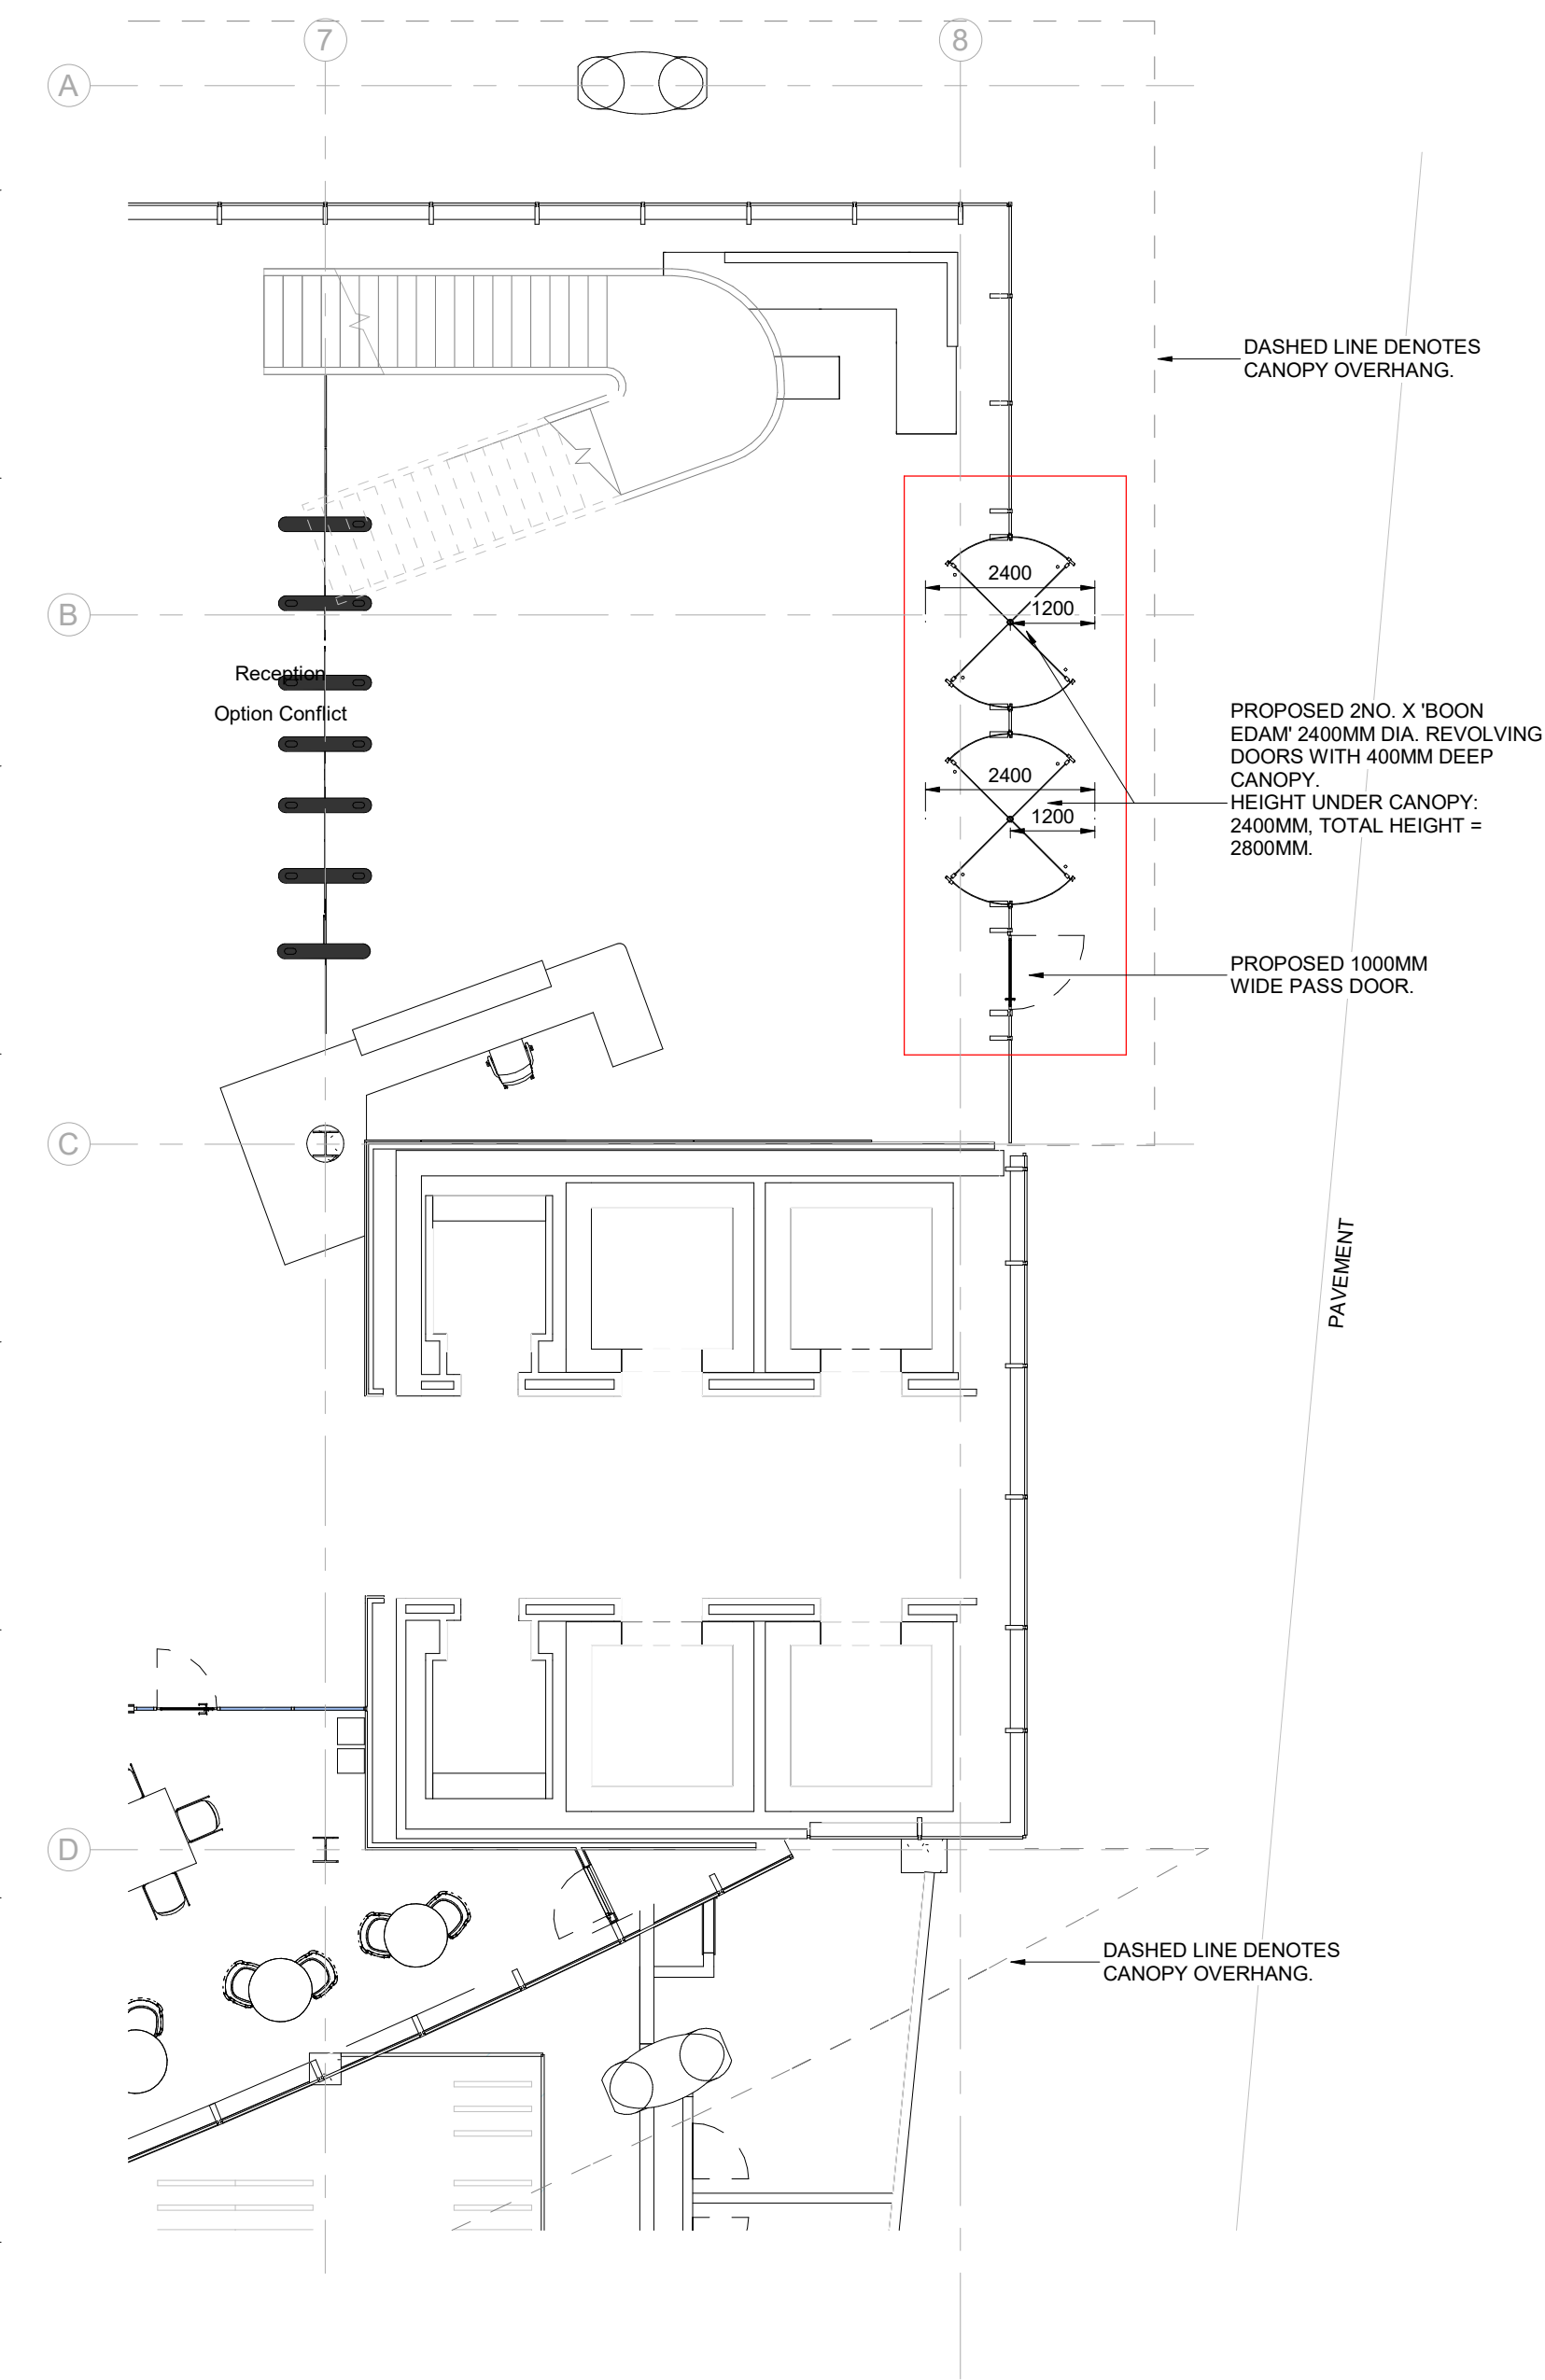

Proposed Revolving Doors
1 : 100

rev.	date	description	by	rev.	date	description	by	notes	Project Name	Client	Address	drawing number	rev	drawing title	scale	As indicated	
P01	25.02.22	Planning Drawings Issue	PW					- Do not scale drawing - All dimensions to be confirmed on site - Any drawing errors or divergences should be brought to the attention of the originator of this drawing - Drawing to be read in conjunction with MLA Common Requirements Specification 012345m	Spinningfields Reoccupation	NatWest Group	Spinningfields Manchester	RBF62-MLA-XX-XX-DR-A-PL-110	P01	Proposed East Elevation Revolving Doors	As indicated		
												status	PLANNING	suitability	S2	date	25.02.22
																drawn	PW
																format	A1

MLA

MICHAEL
LAIRD
ARCHITECTS

5 Forres Street Edinburgh EH3 6DE
T 0131 226 6991
michaellaird.co.uk