




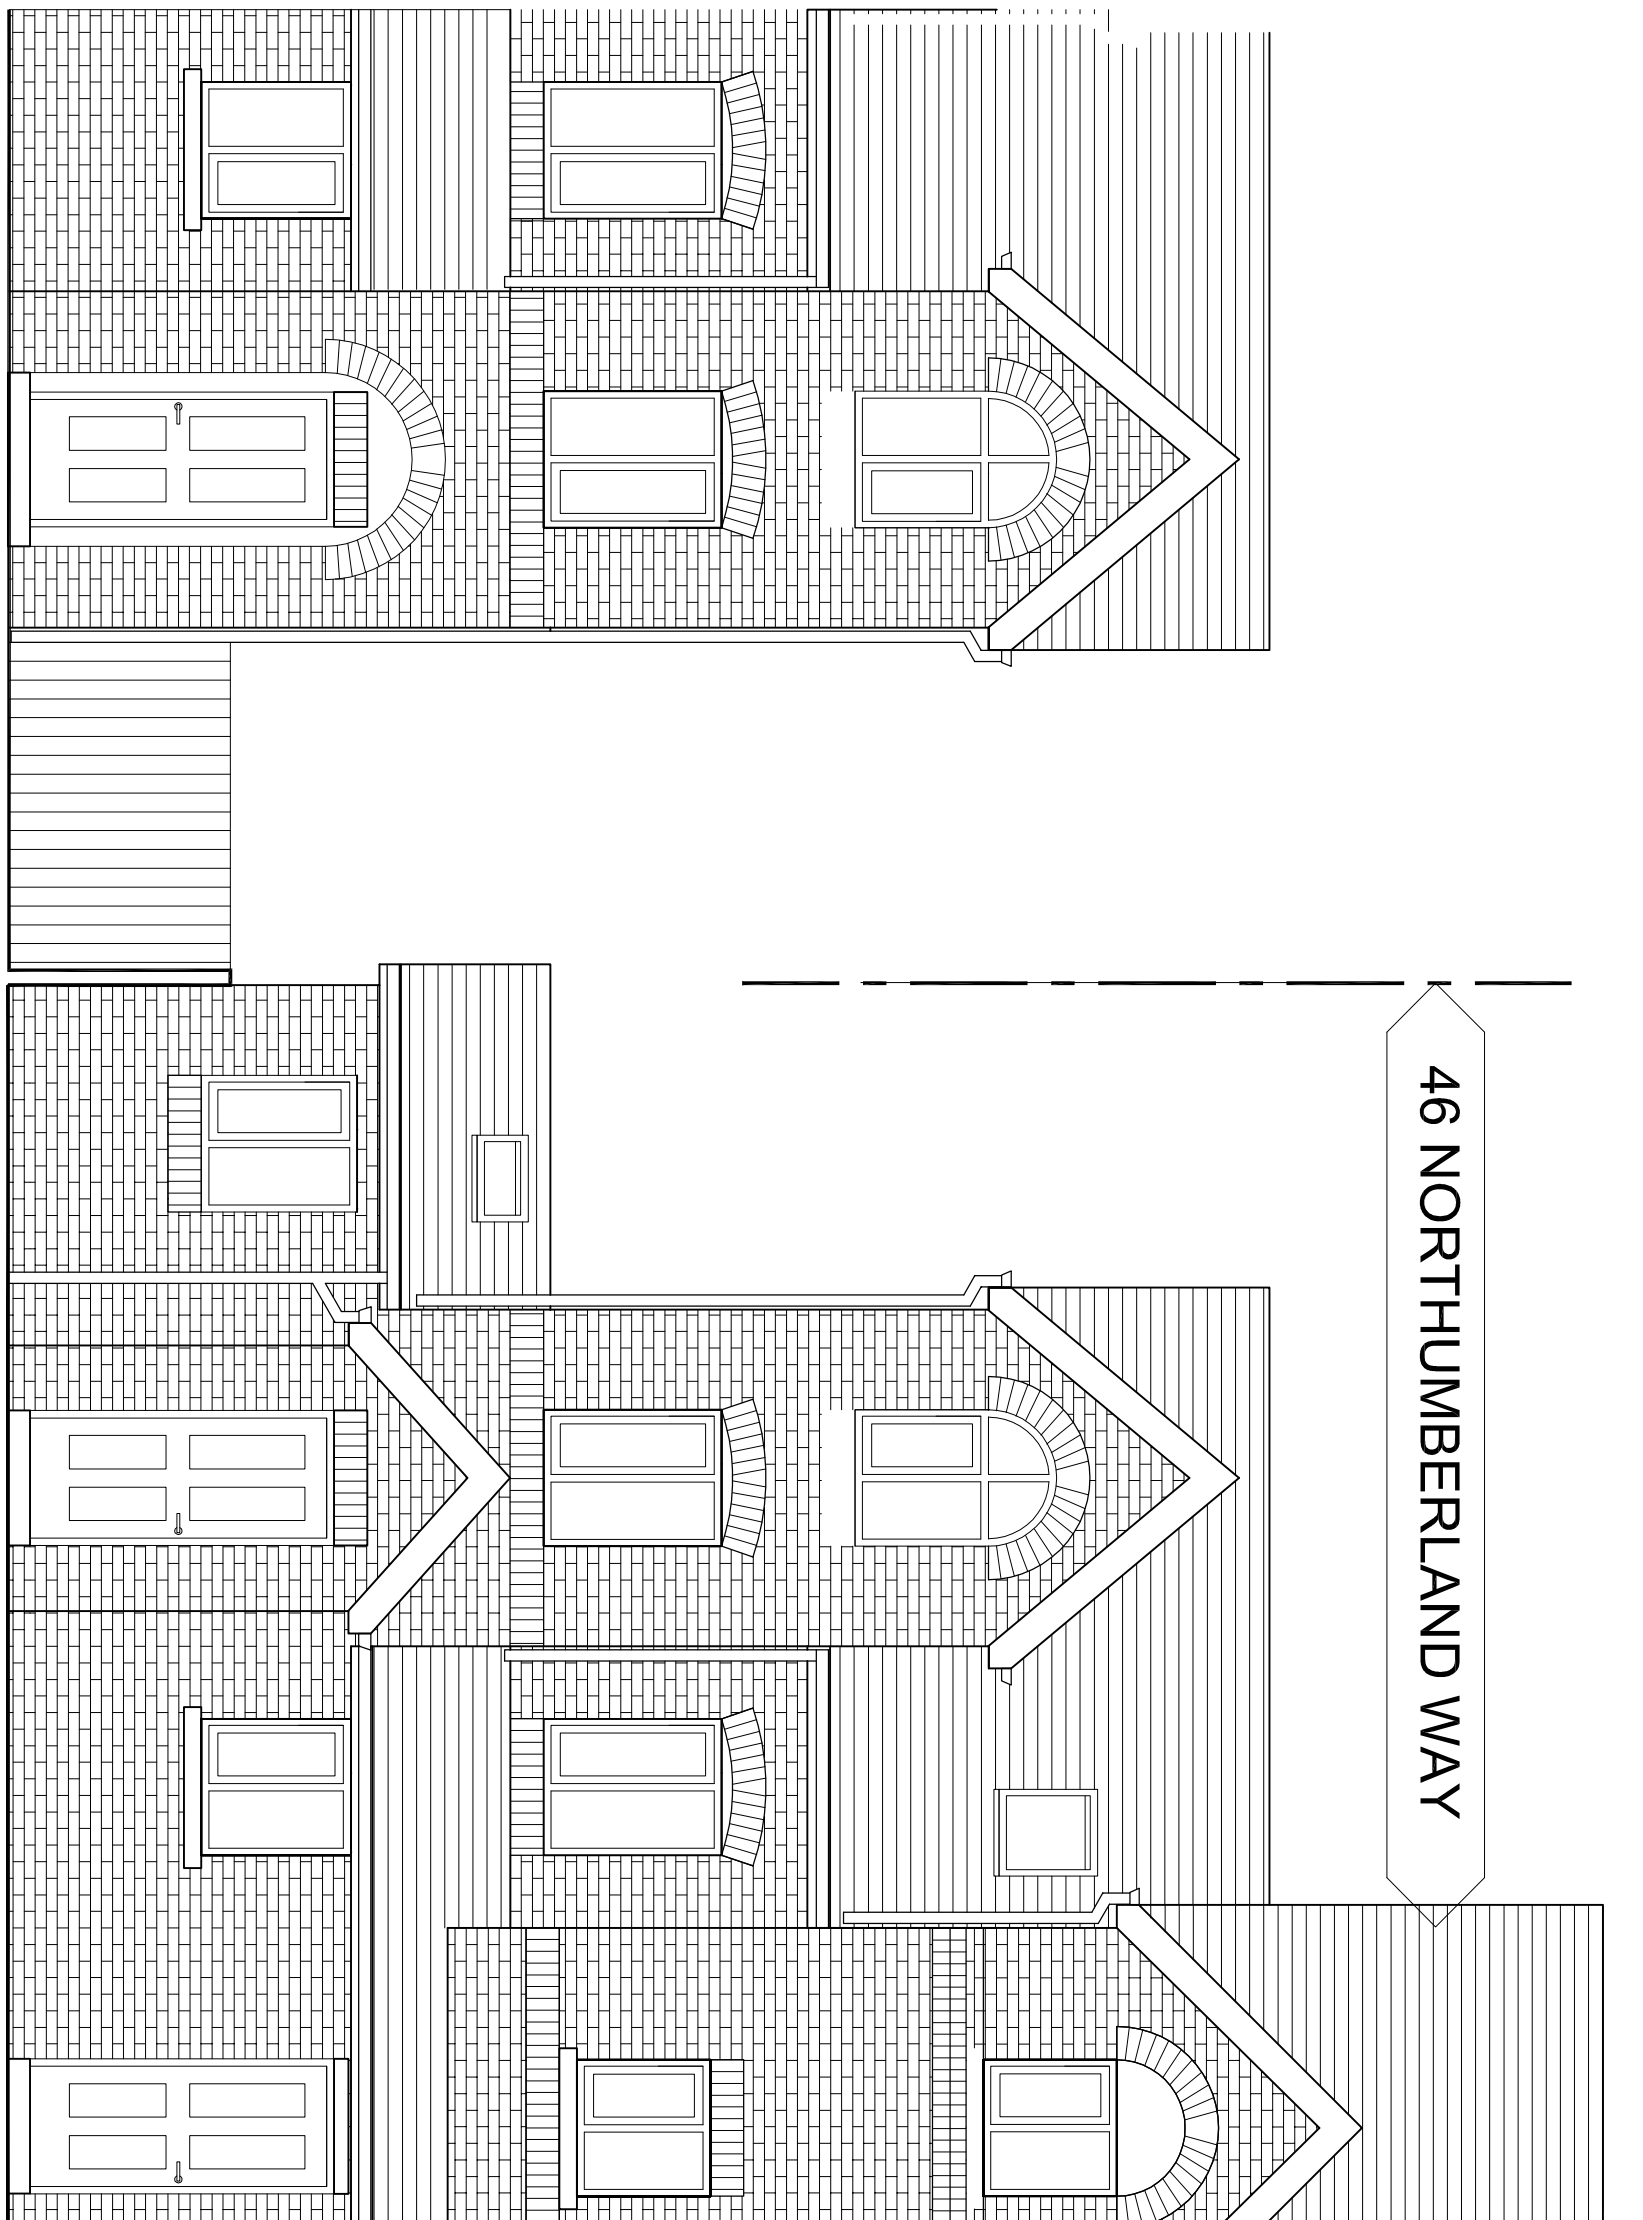

FRONT ELEVATION

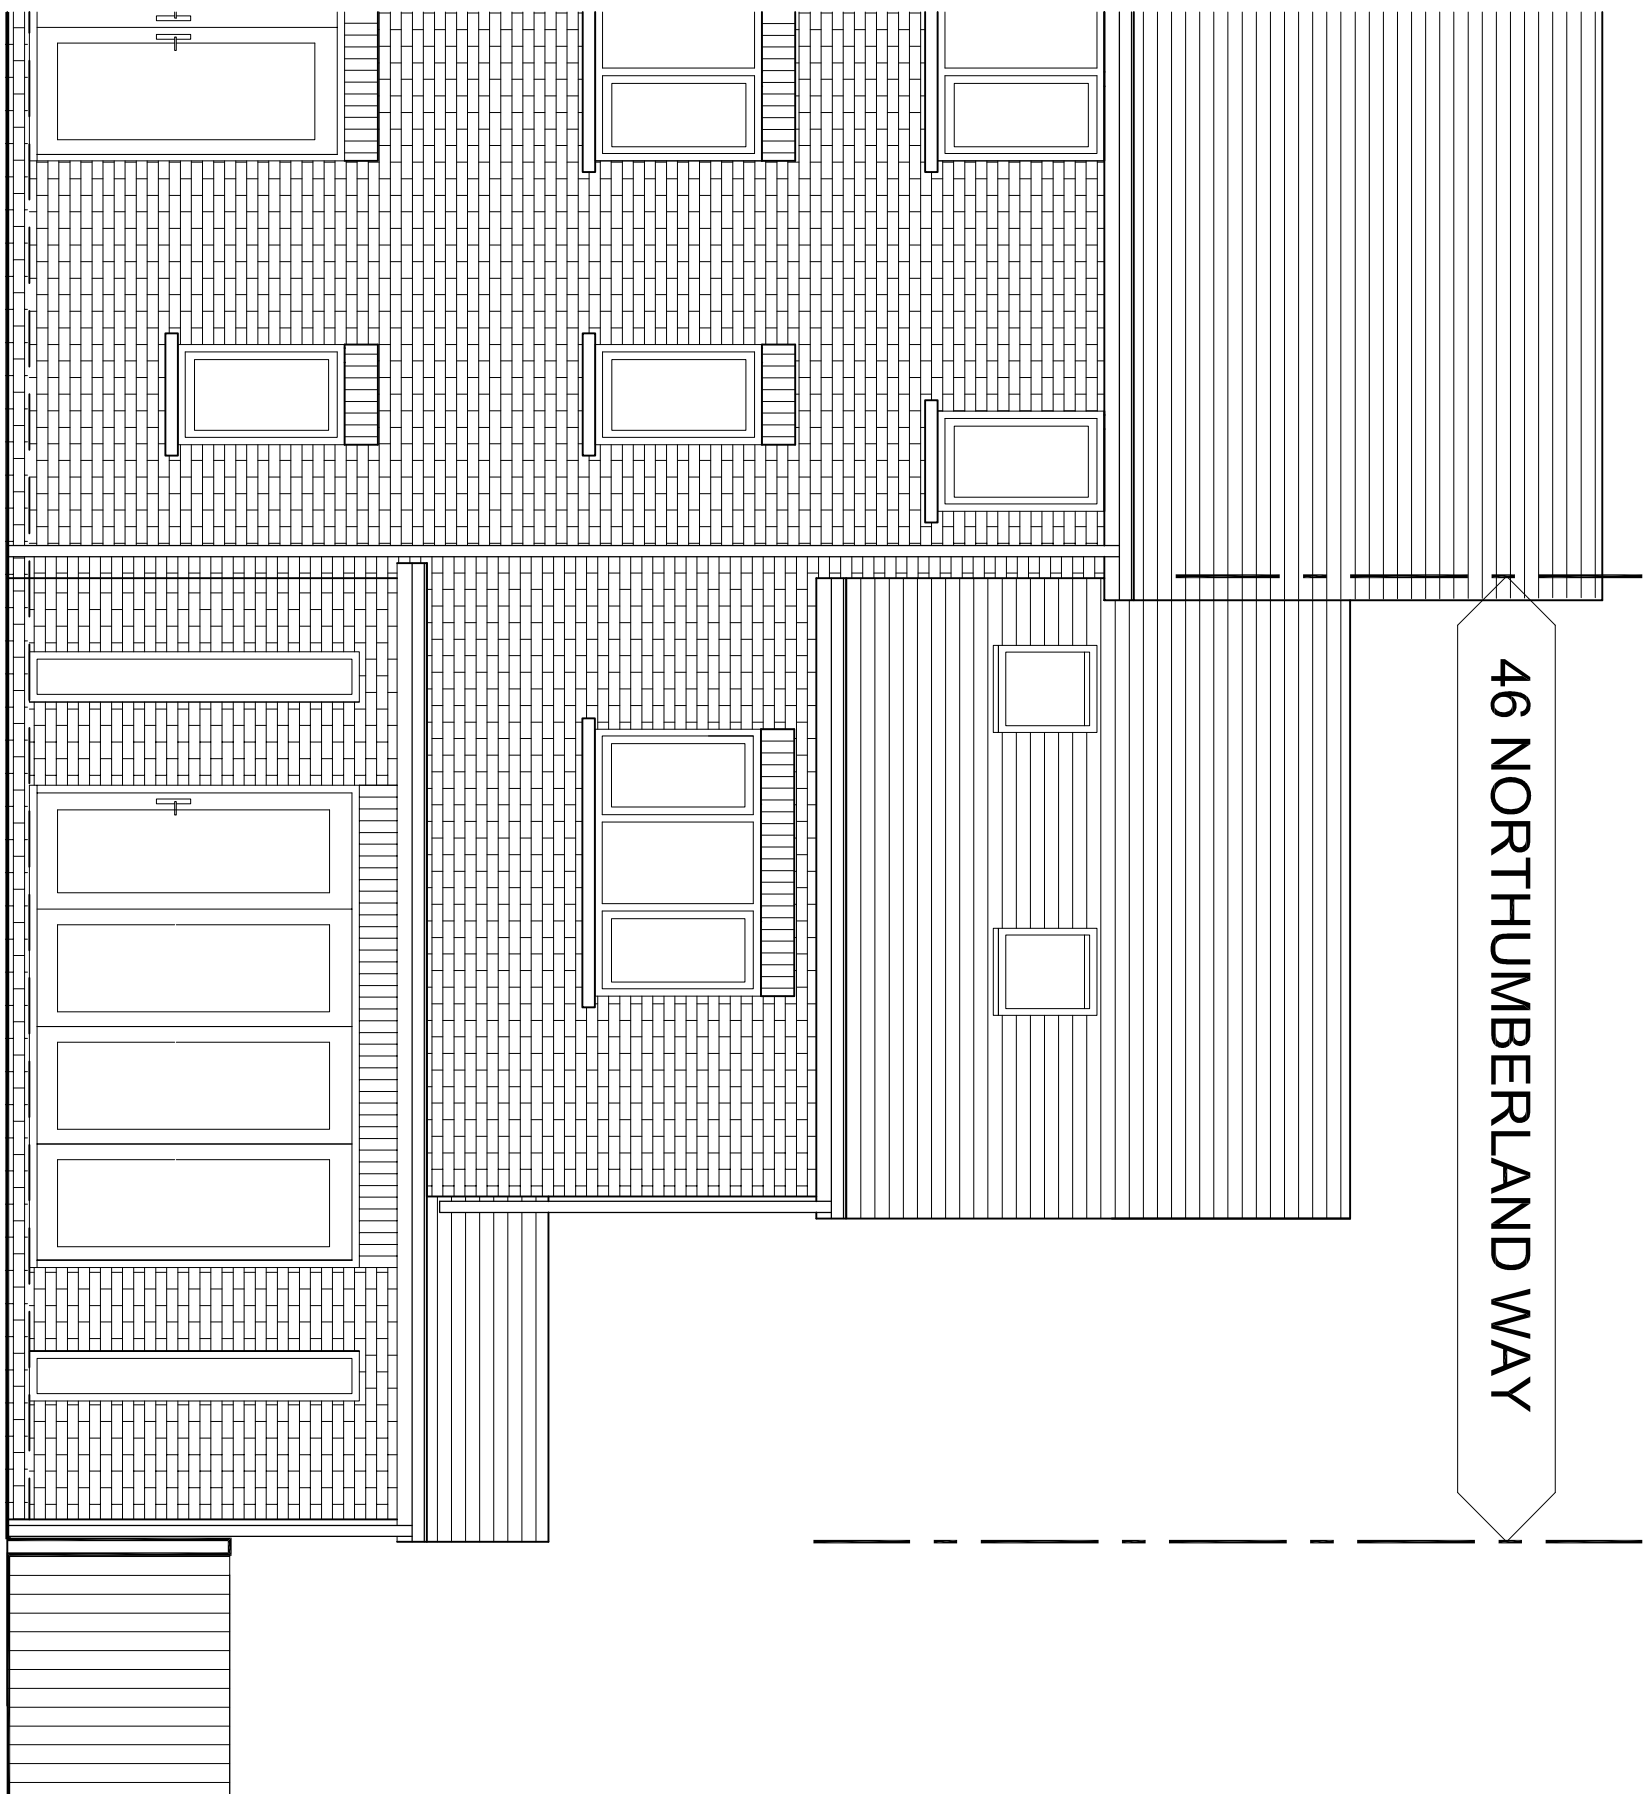

REAR ELEVATION

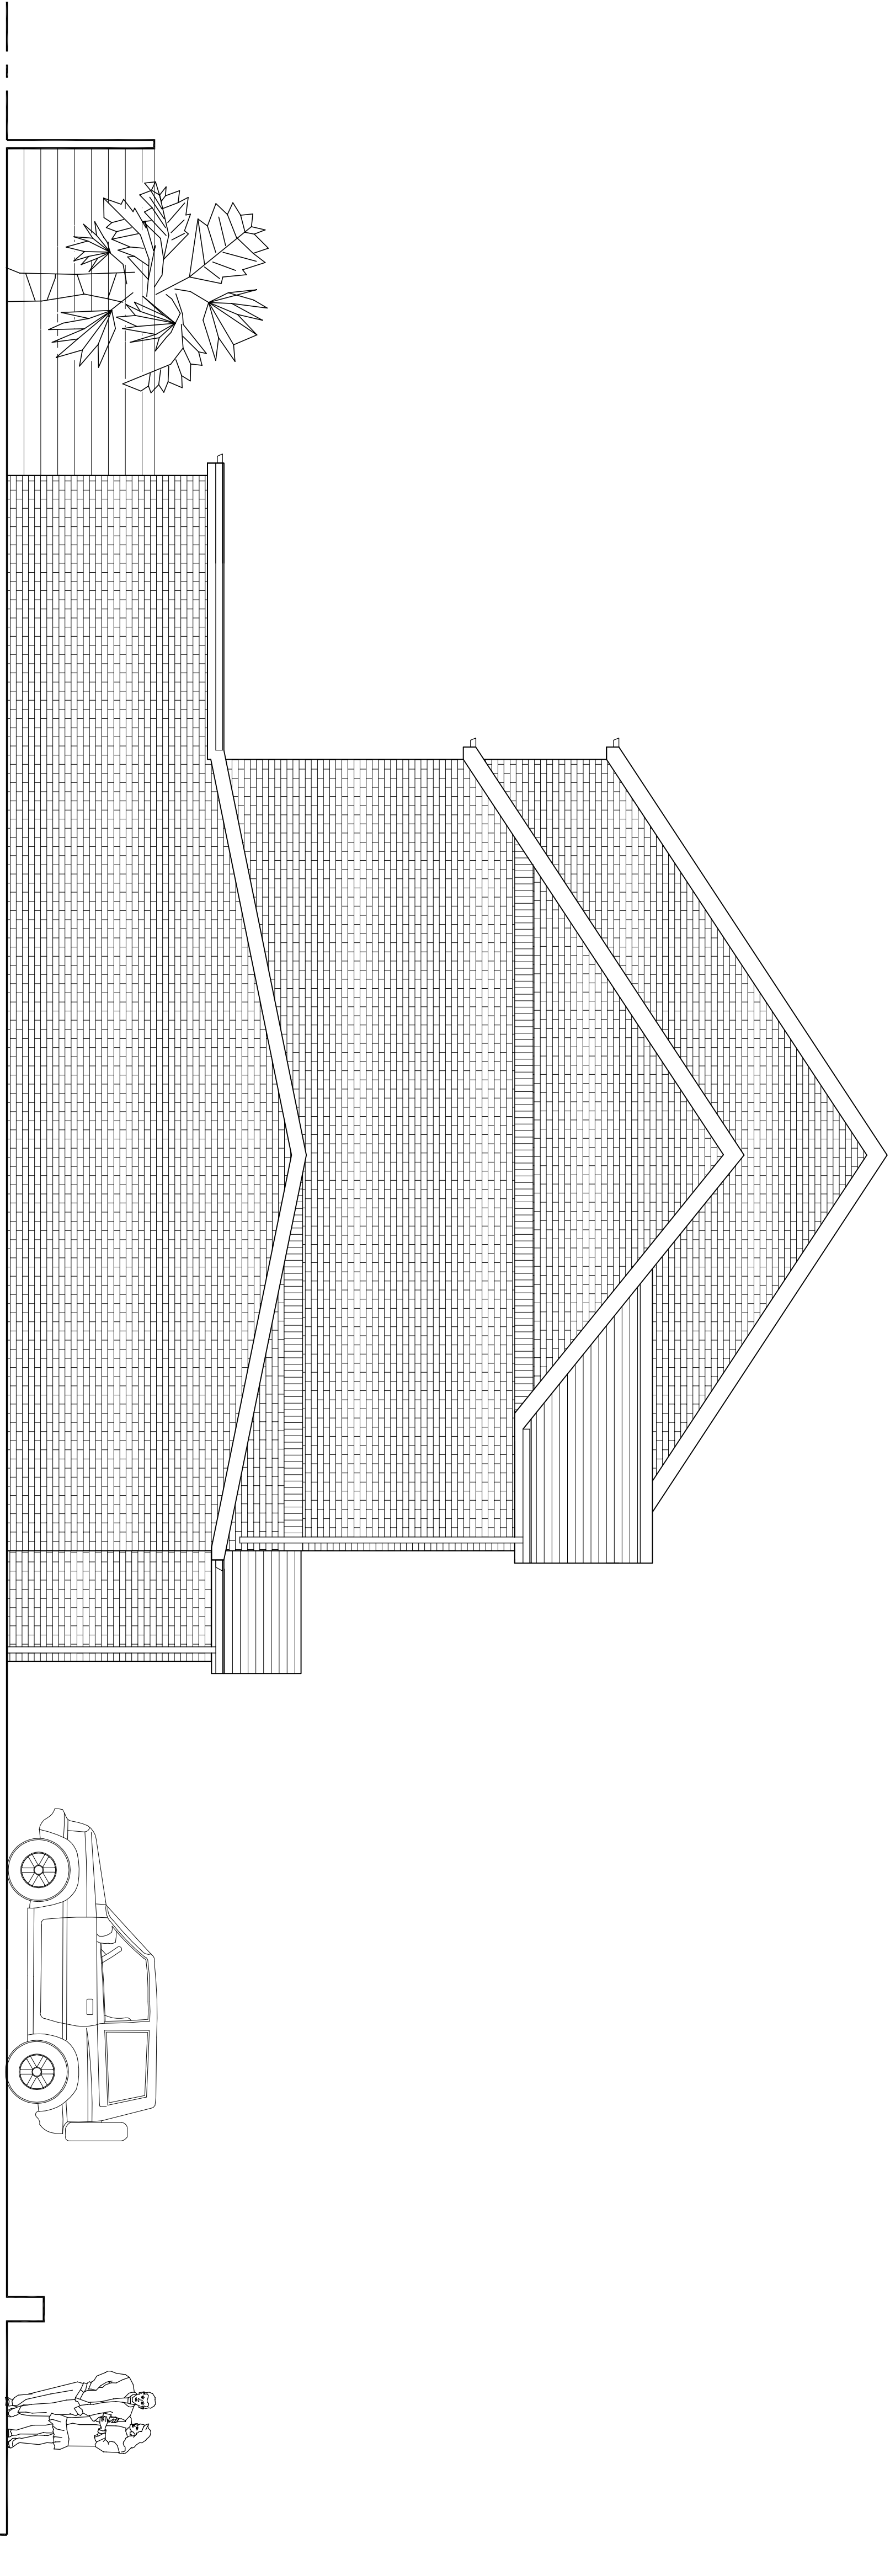

REV:	DATE:	DETAILS
------	-------	---------

BM ARCHITECTURAL DESIGNS
128 GLOSSOP ROAD
MARPLE BRIDGE
STOCKPORT SK6 5EL
email: benjamin.maguire10@gmail.com

PROJECT 46 NORTHUMBERLAND WAY,
SHARSTON, MANCHESTER M22 4UG

CLIENT: DR. SALEEMA KAUSER

SCALE 1:50 @A1 DATE: 02/ 2022 DRAWN: BM

STATUS: PLANNING

DRAWING NO: **BM0222/NORTH/PL2** REV: