


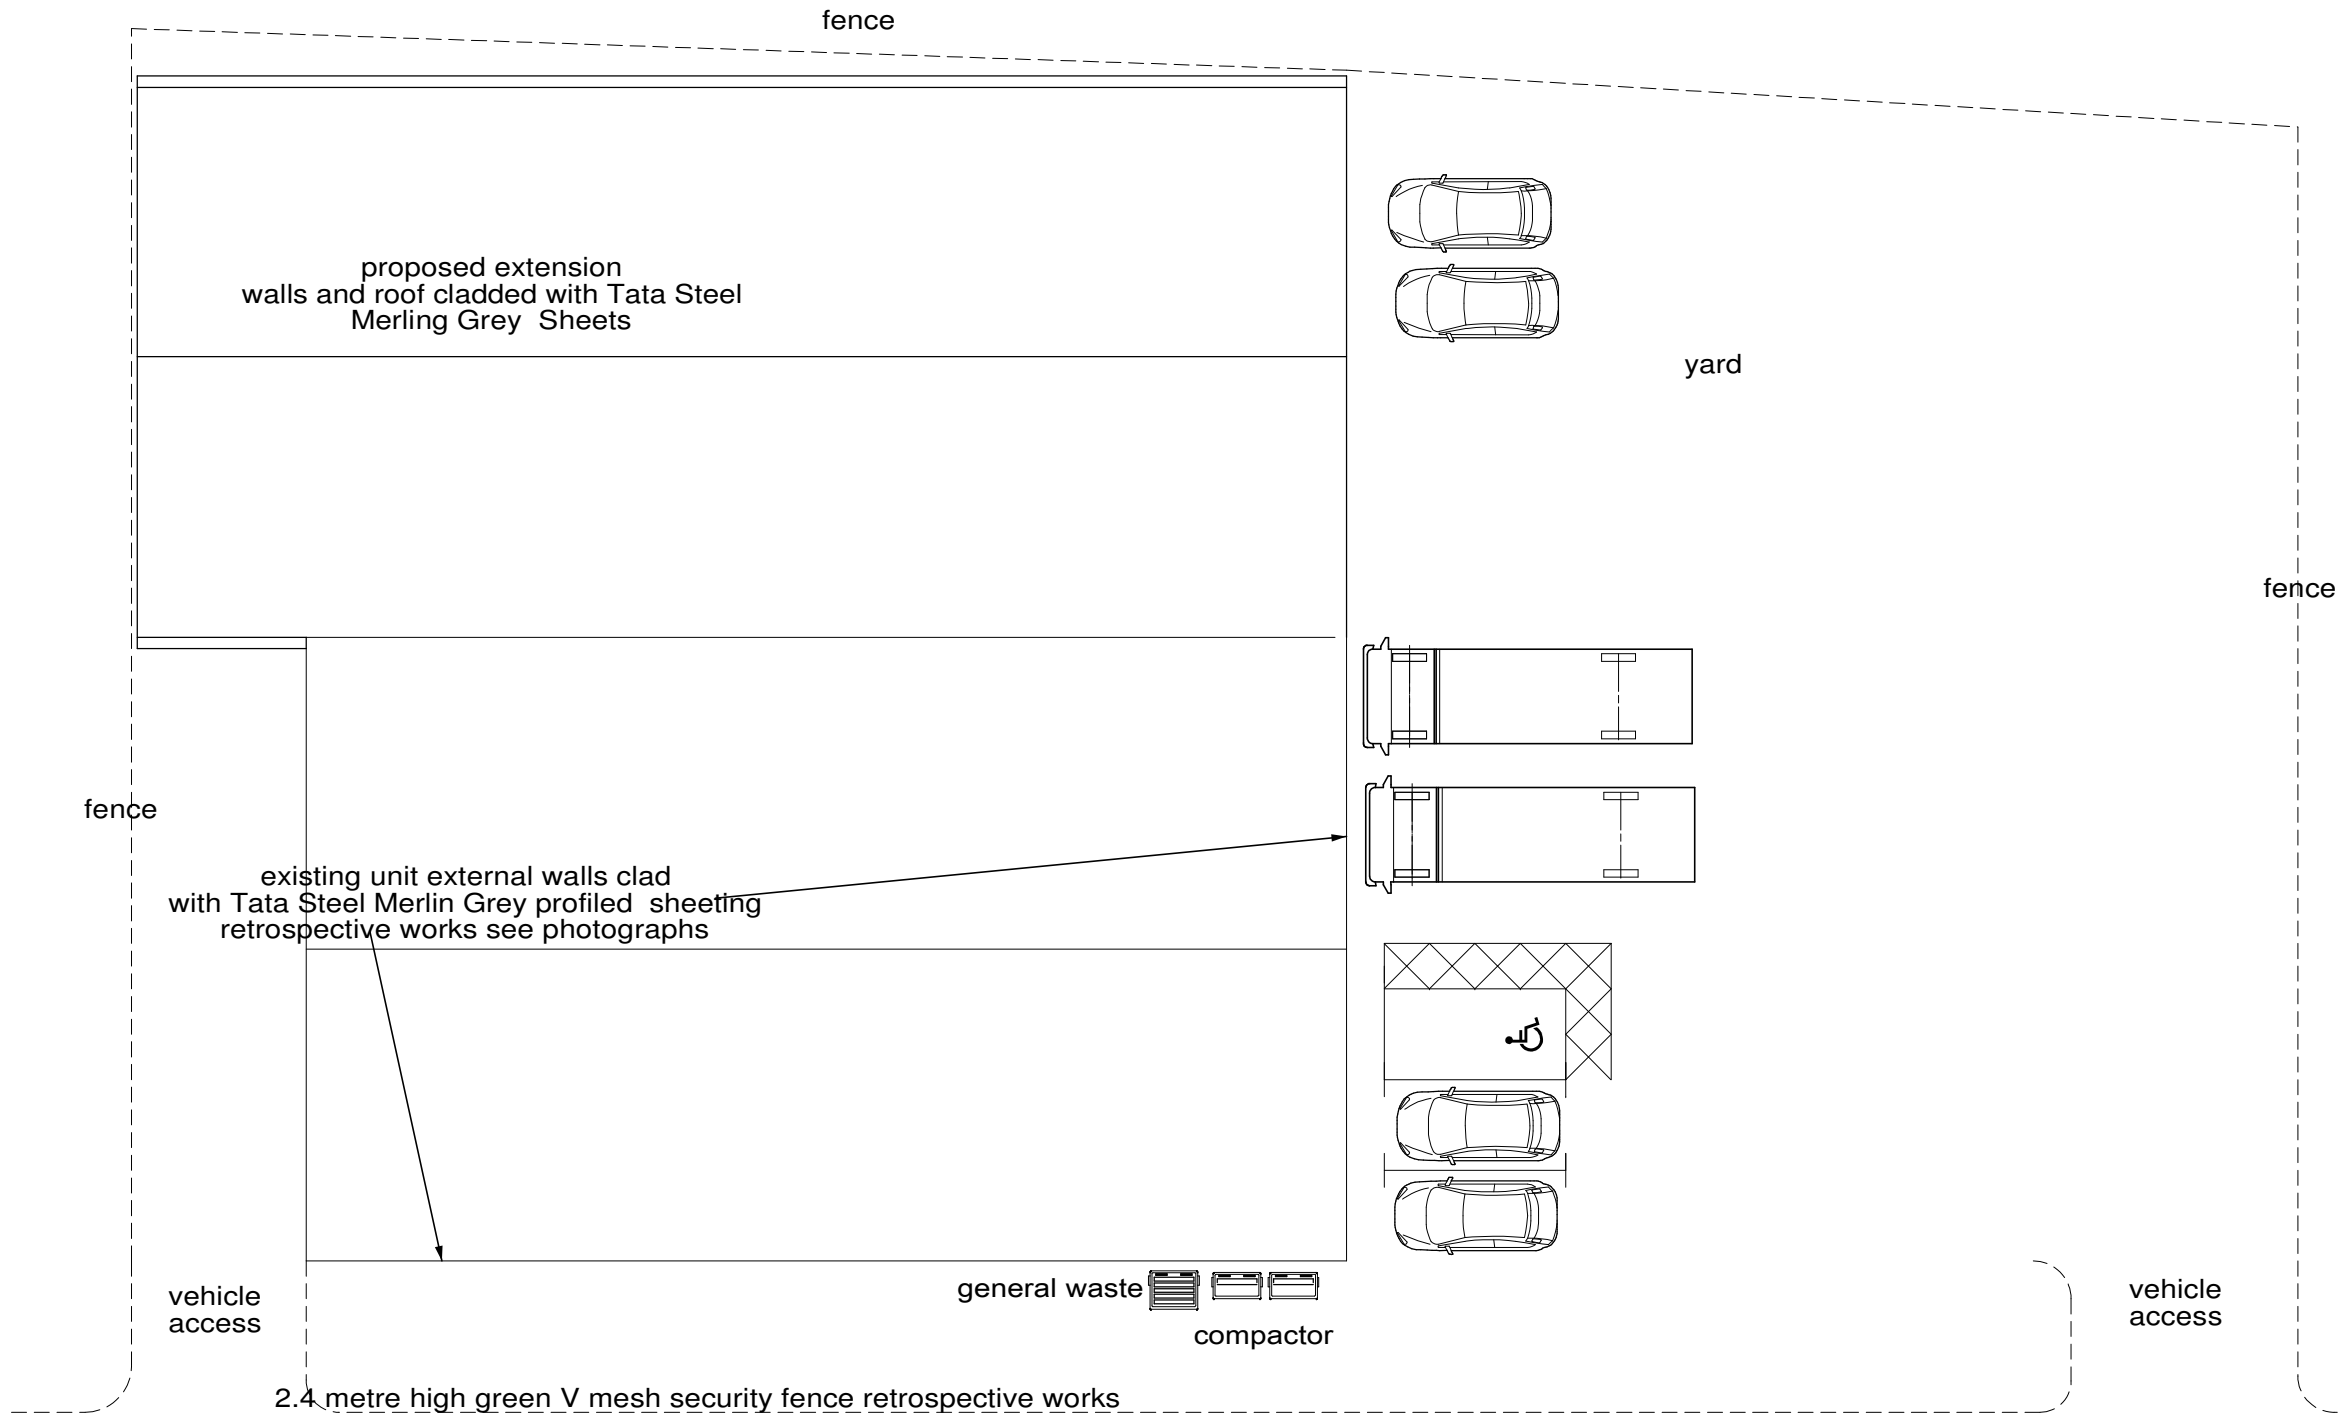

Plans prepared for
Local Authority approval
All dimensions to be
checked on site

A	-	-
	Date	Revisions

©copyright

Client

Job Title

Drawing Title
-
Proposed Site Plan

Scale
-
1:200 @ A3

Date	Drawn by
-	-

Drg No.	Rev.
-	- C