



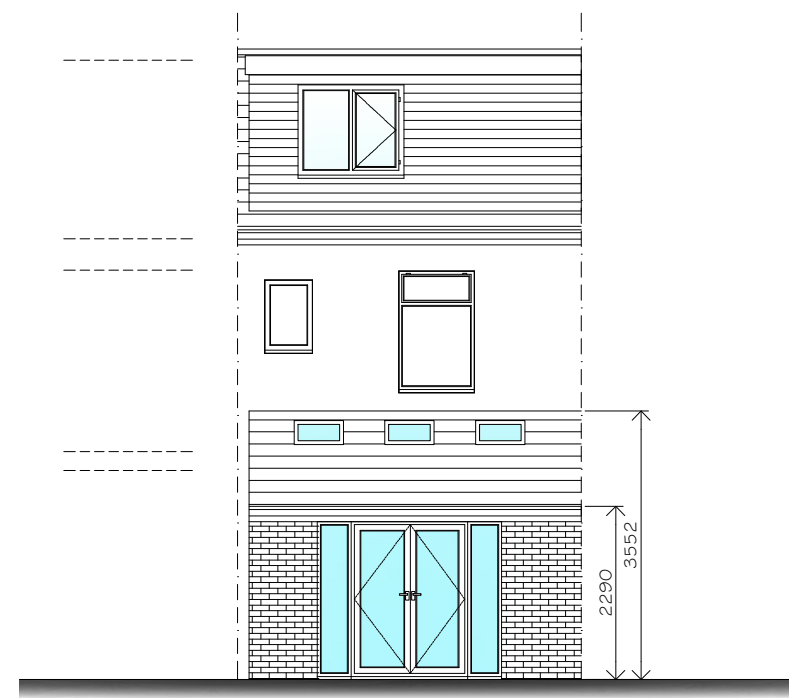


Rear Elevation
As Proposed


0 0.51m 2m 5m
1:100

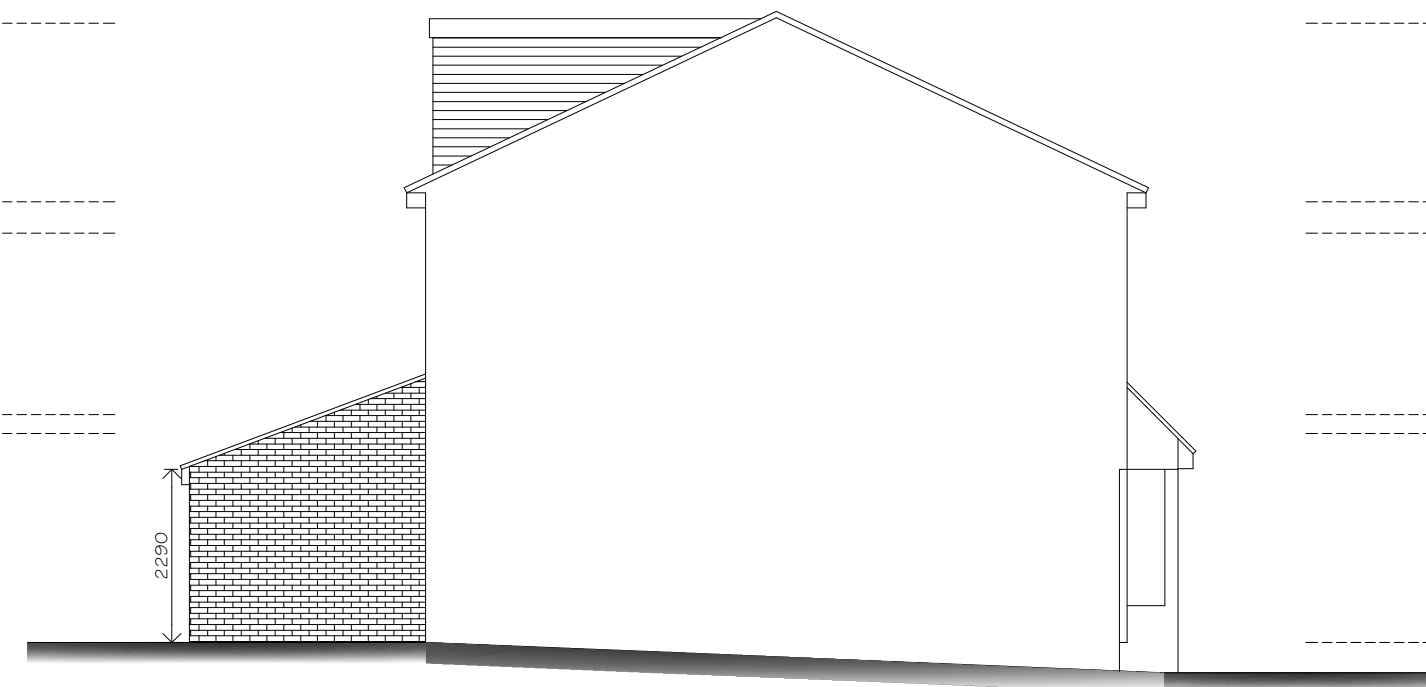


Side Elevation
As Proposed

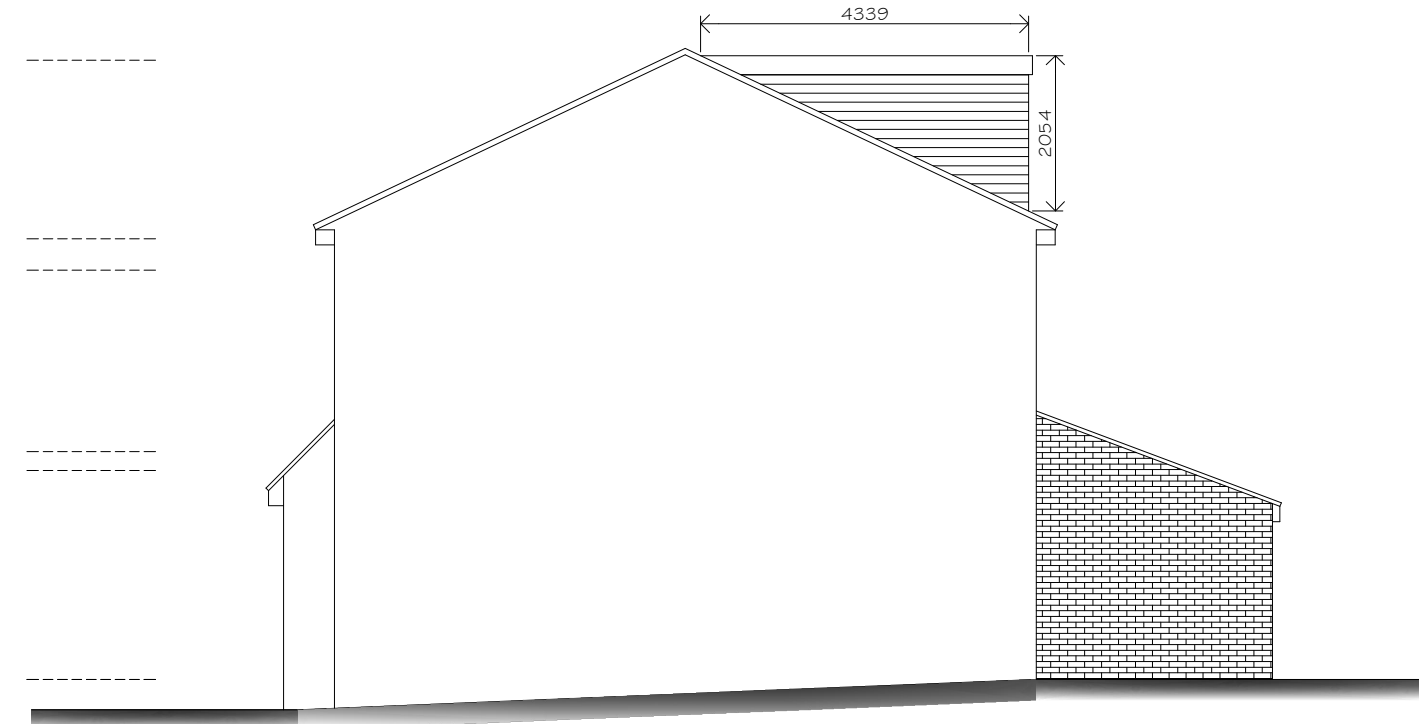

Side Elevation
As Proposed

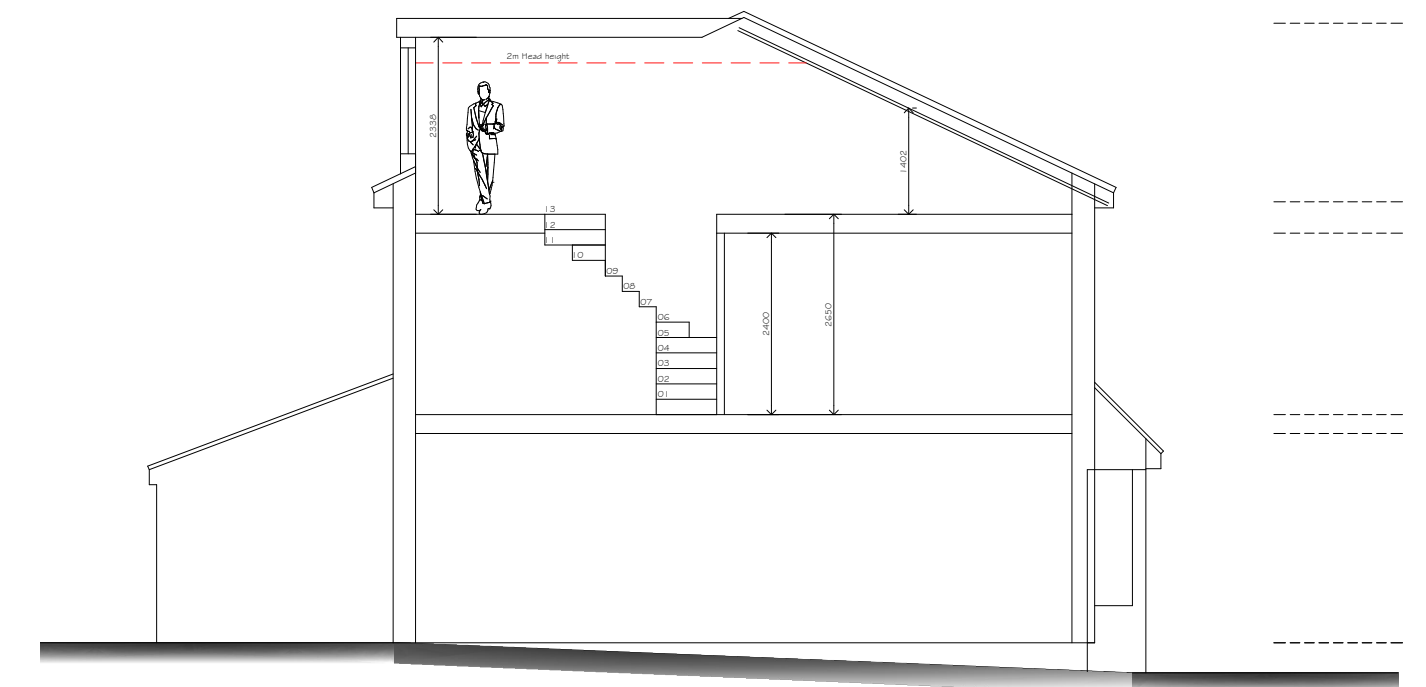


Section A-A
As Proposed

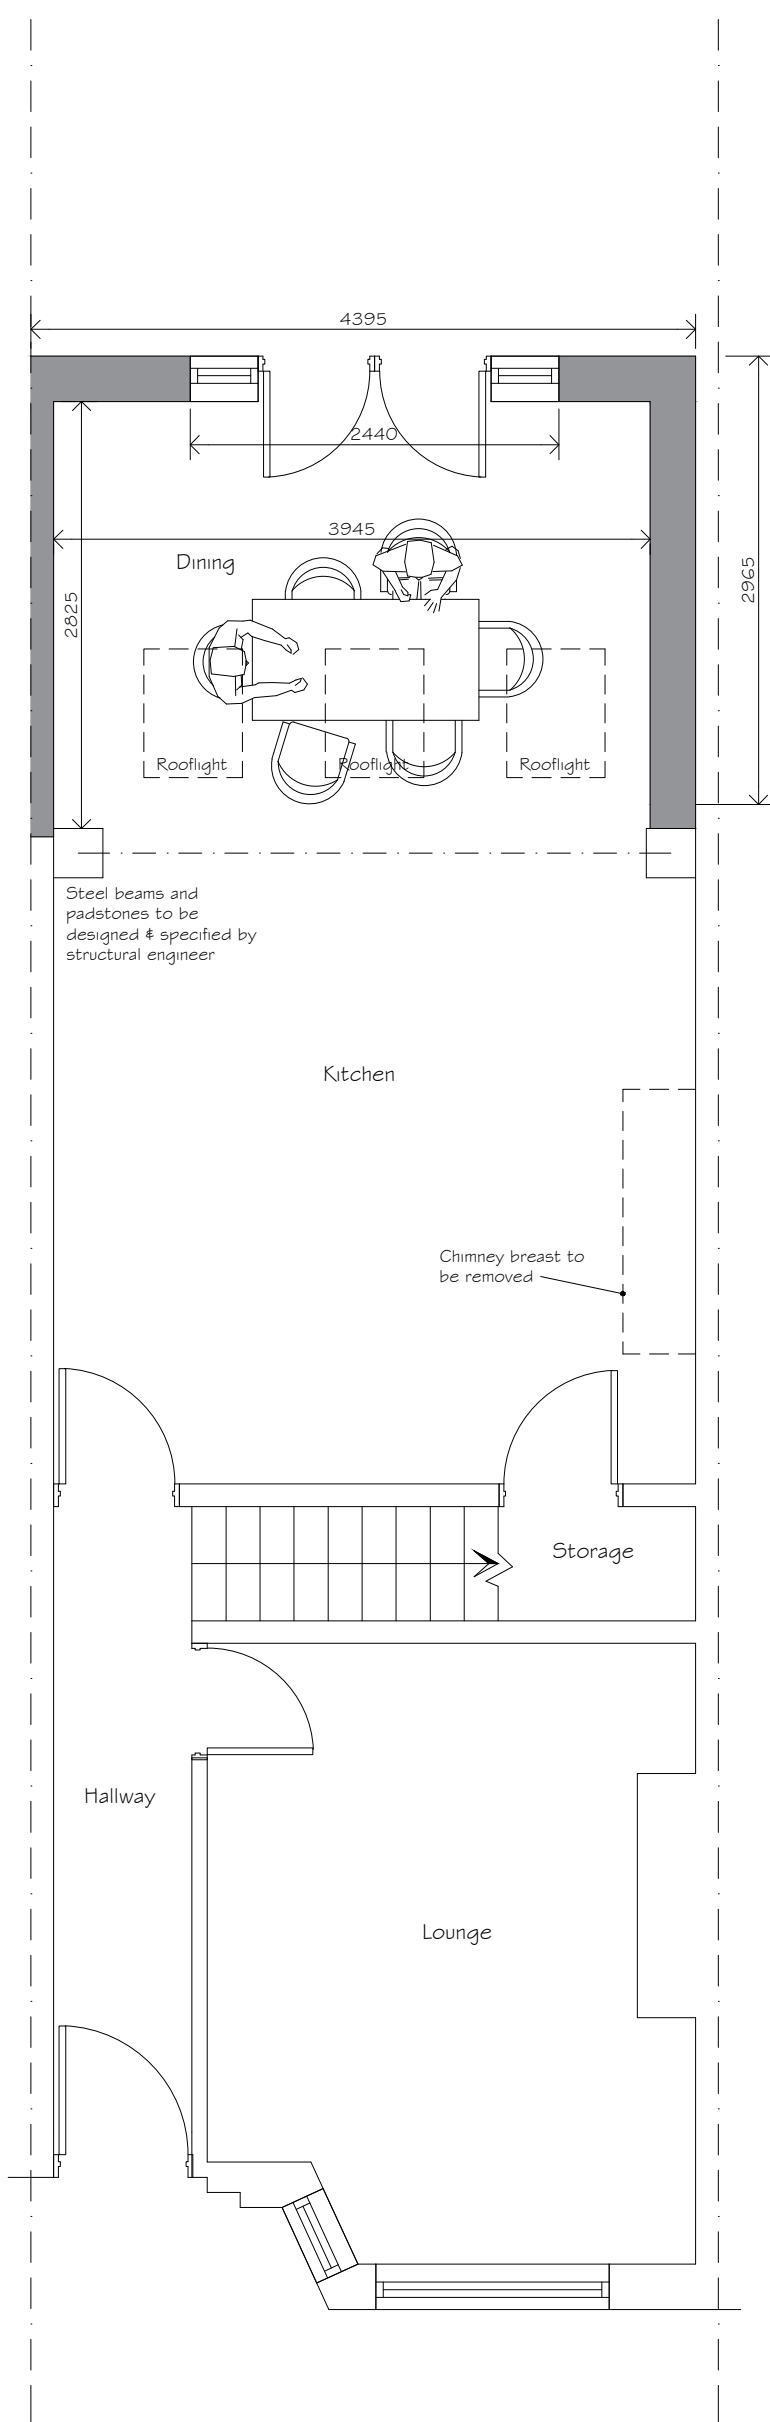


Ground Floor Plan
As Proposed

0 0.5m 1m 2m 5m
1:50

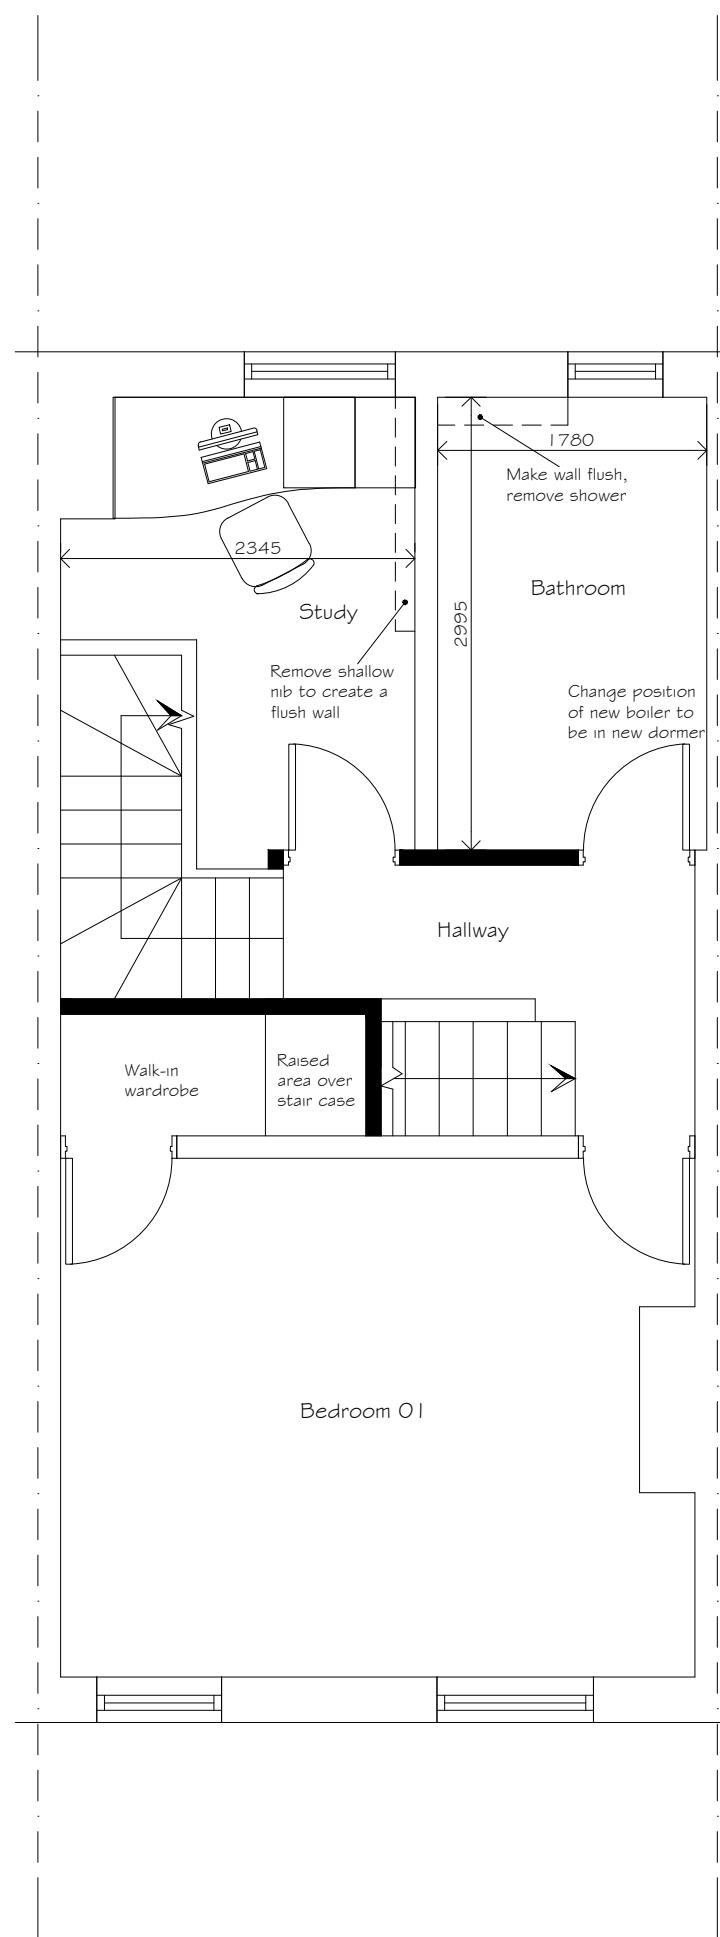

First Floor Plan
As Proposed

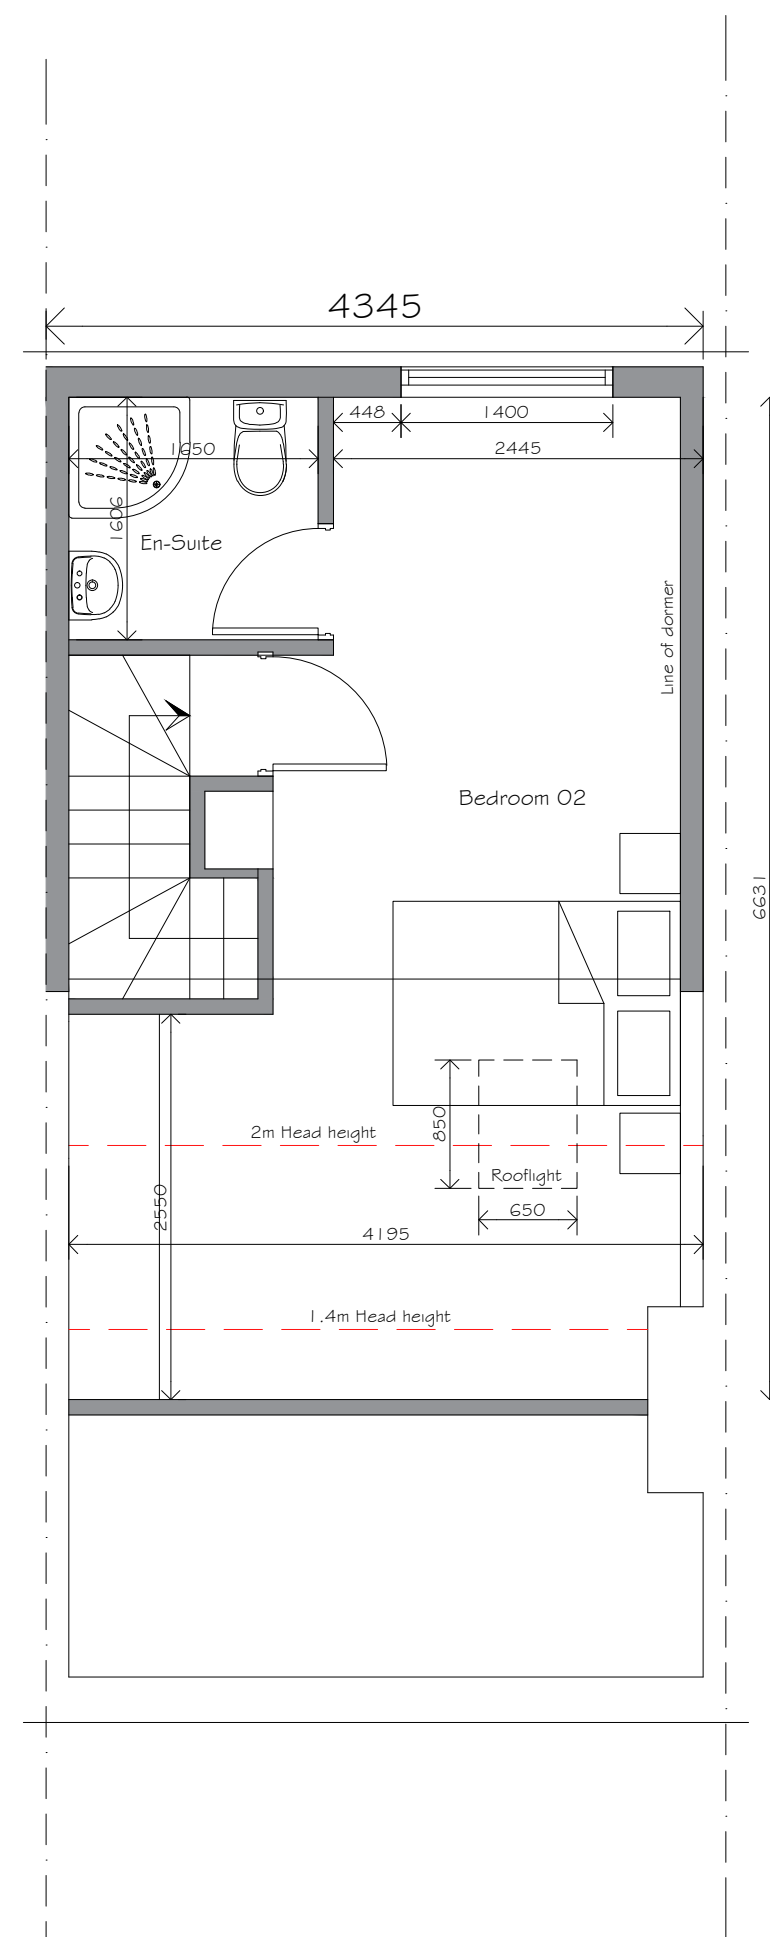

Attic Floor Plan
As Proposed



Site Plan as Proposed

0m 2m 4m 10m
1:200

DATE	NOTES	BY	REV
05/08/21	First Draft For Client Approval	CS	OK1
19/08/21	First Draft For Client Approval	CS	OK2
10/09/21	First Draft For Client Approval	CS	OK3
04/10/21	Planning Submission	JD	A



Phone: 0161 359 5016 Email: info@cka.design www.ckarchitecturalmanchester.co.uk

PROJECT TITLE Proposed Single Storey Rear Extension & Attic Conversion	CLIENT Nick Kelly 64 Kingshill Road, Chorlton, Manchester	SCALE Varies @ A1	CHK -	DRAWN BY CS
DRAWING STAGE Planning	PROJECT NUMBER M21-2651	STAGE PLN	REV A	SHT 002
SHEET TITLE Plans & Elevations as Proposed				