
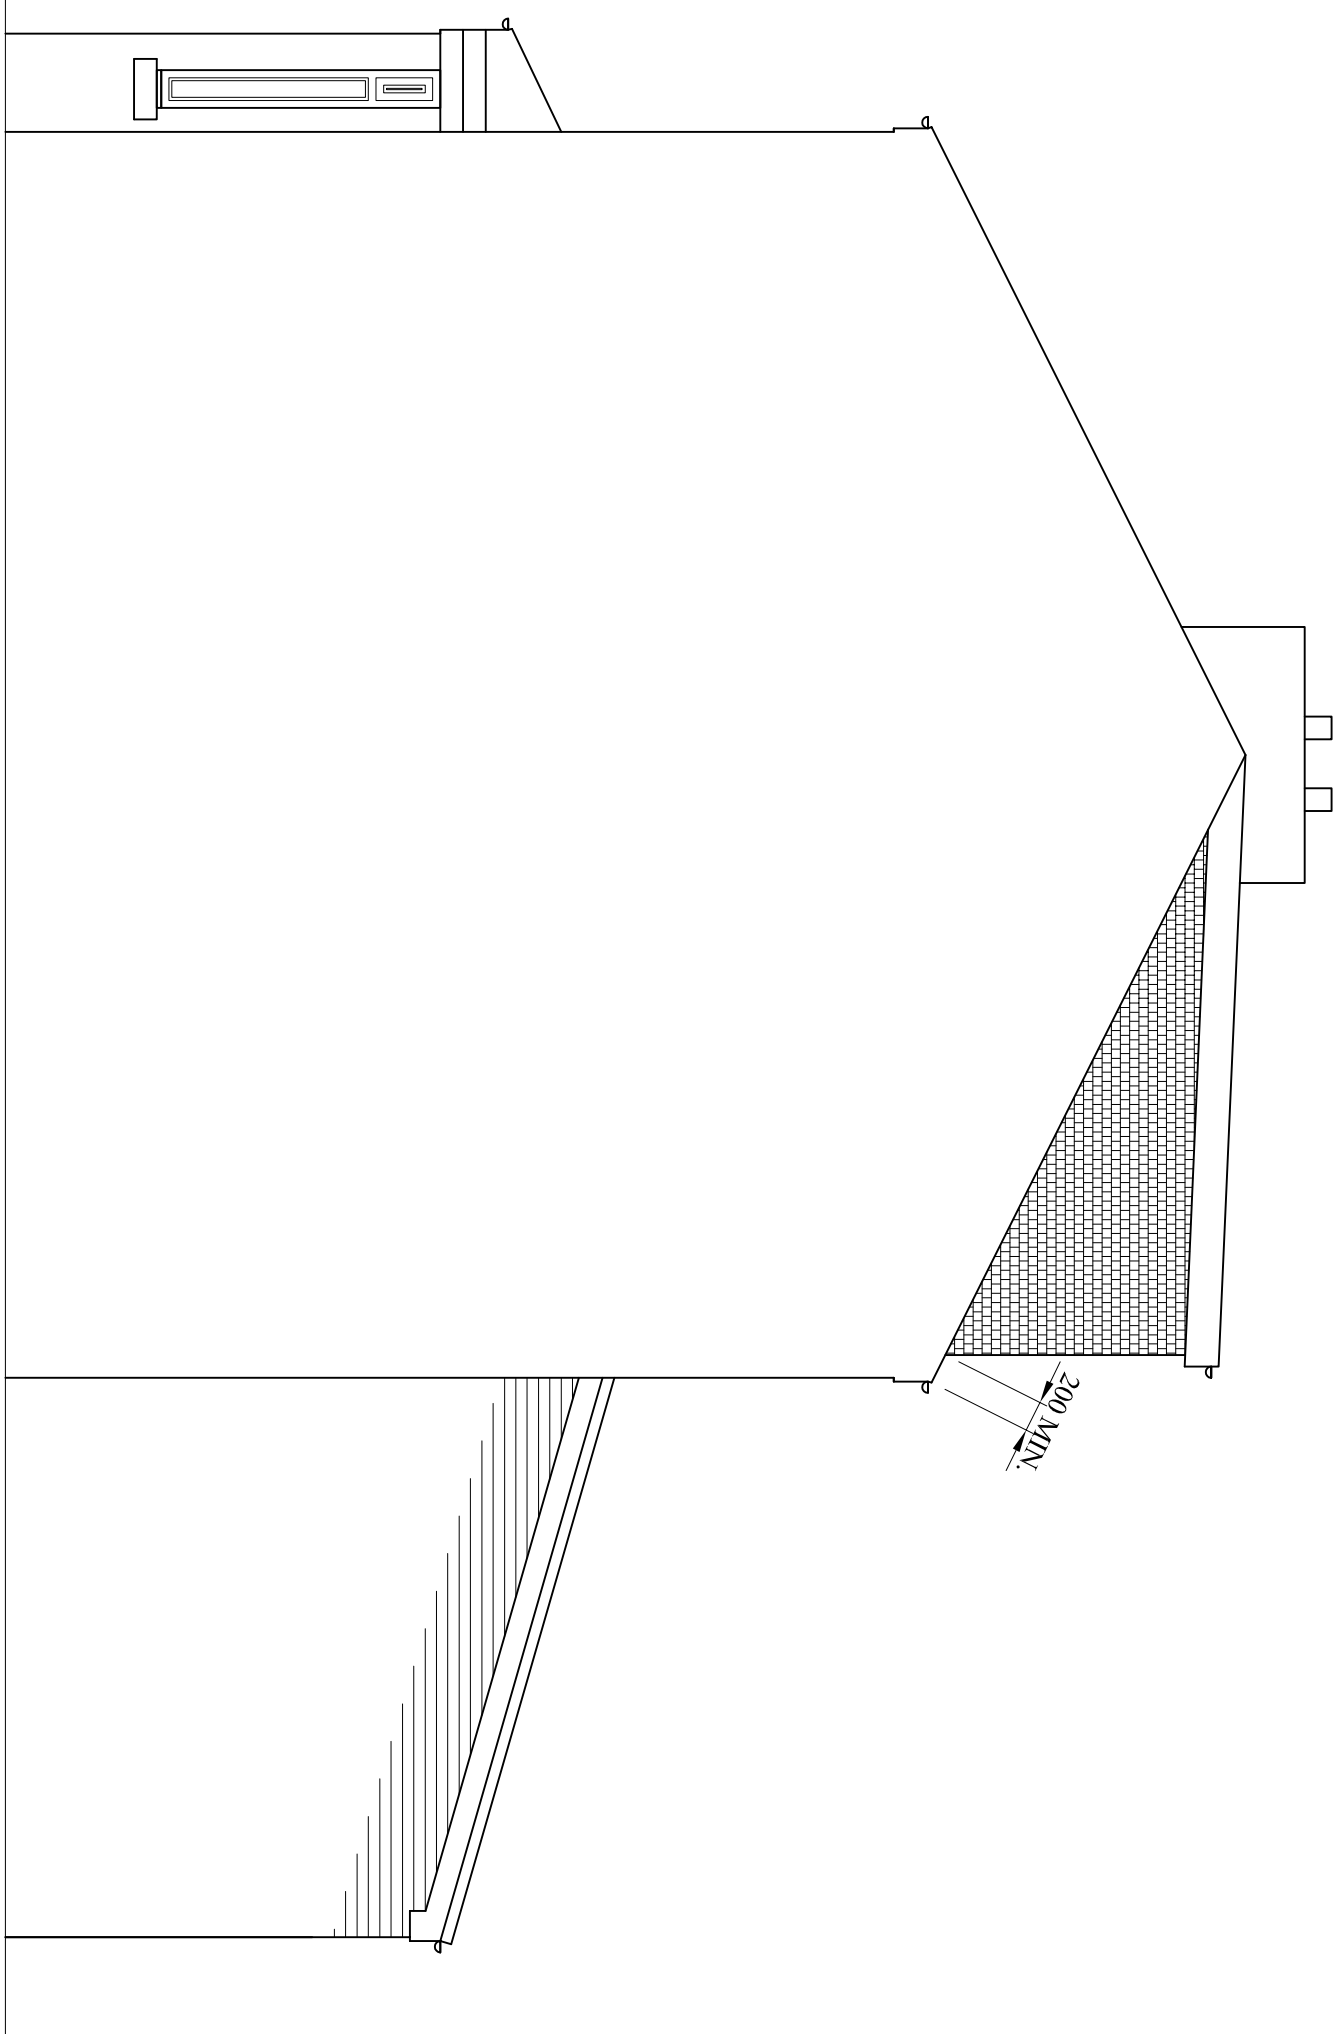
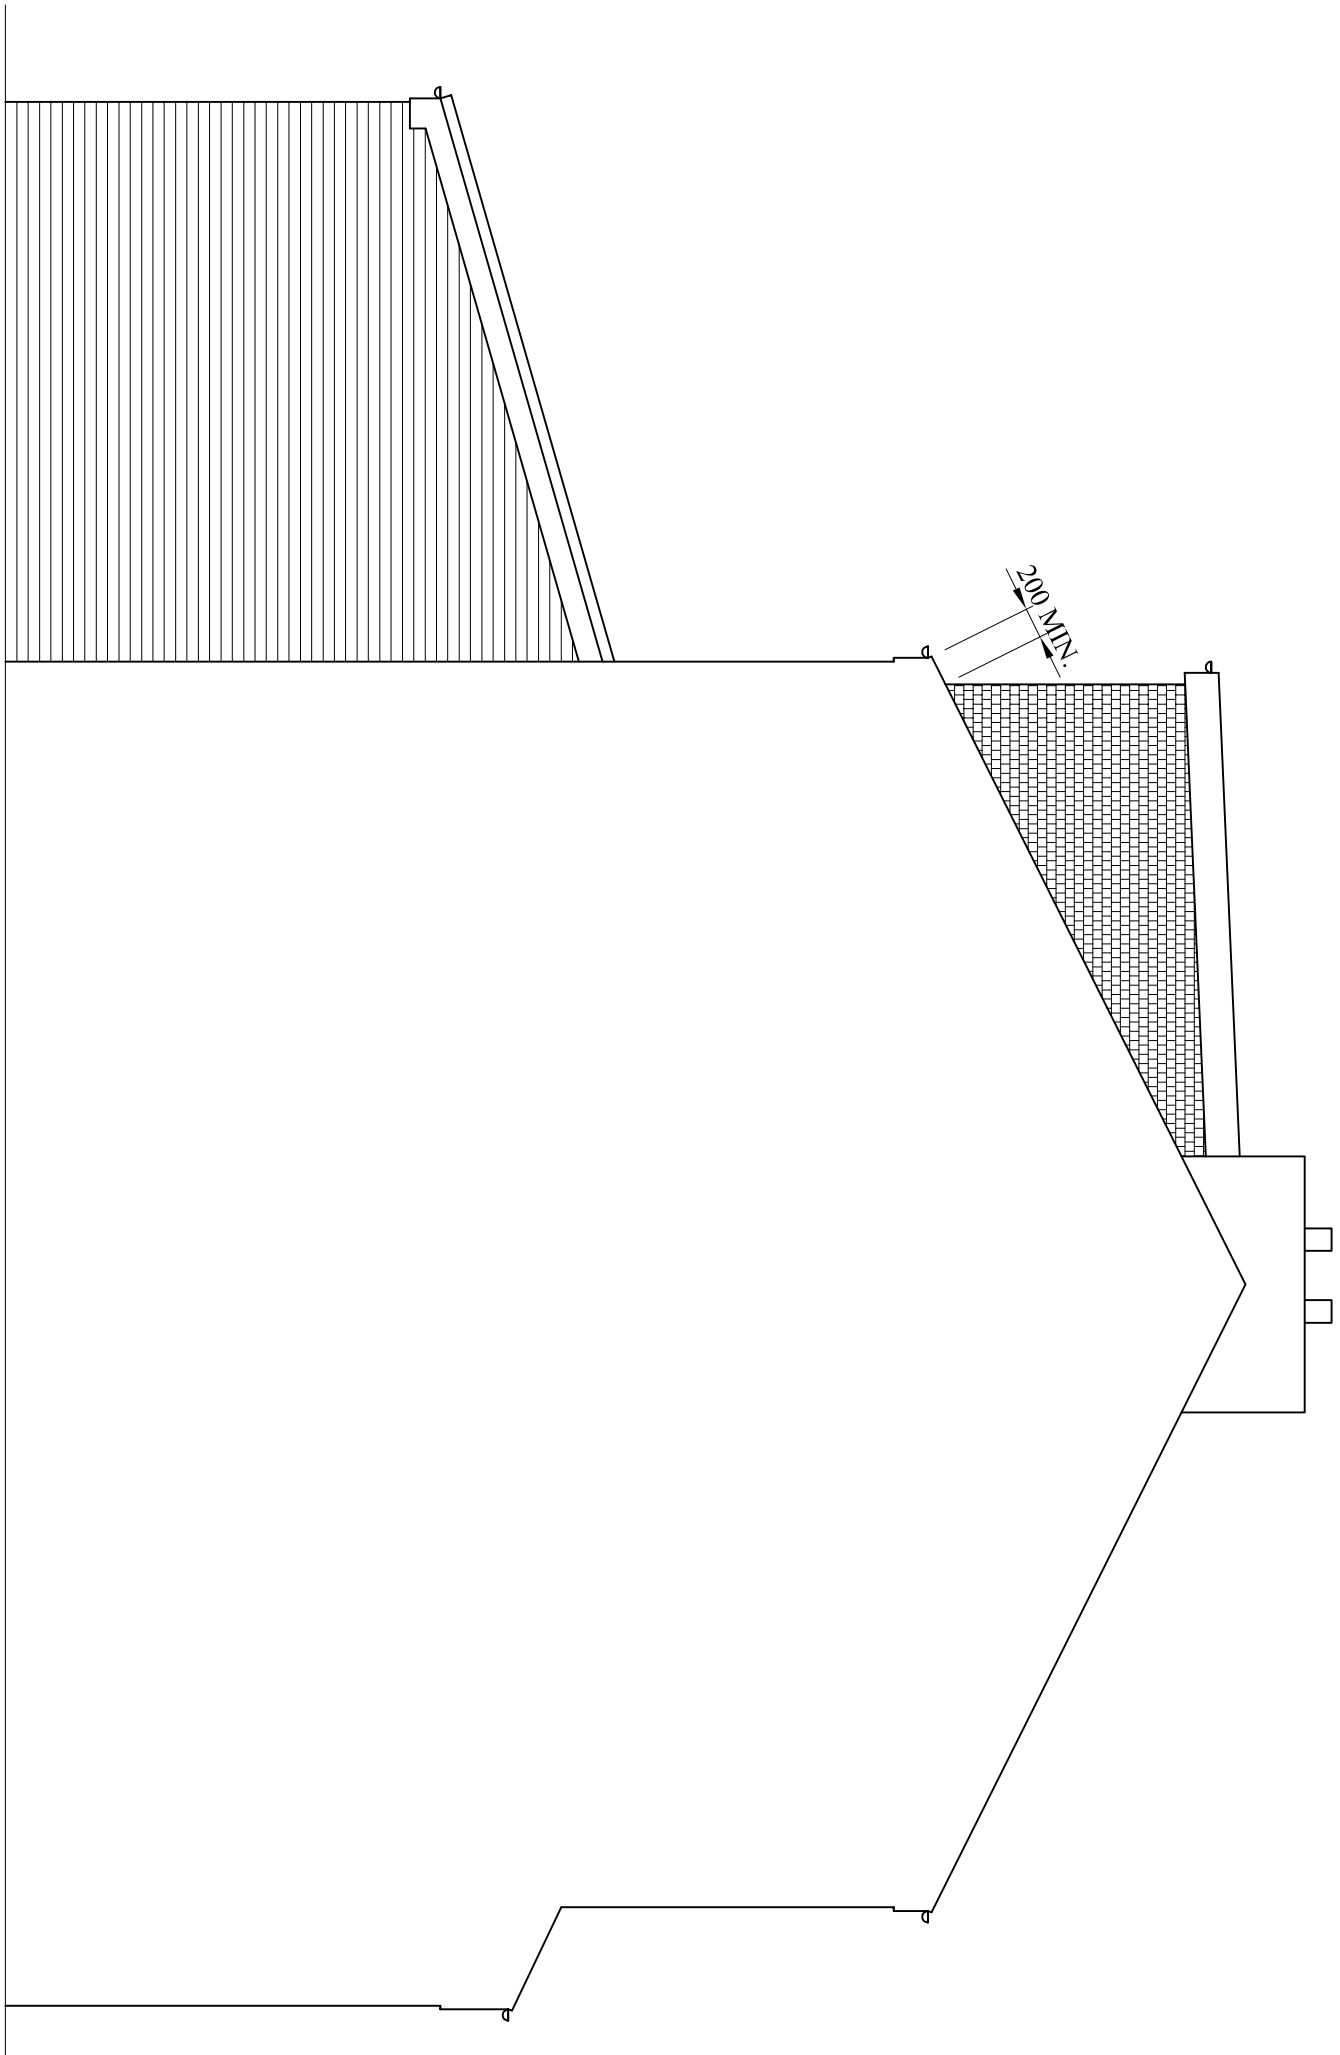
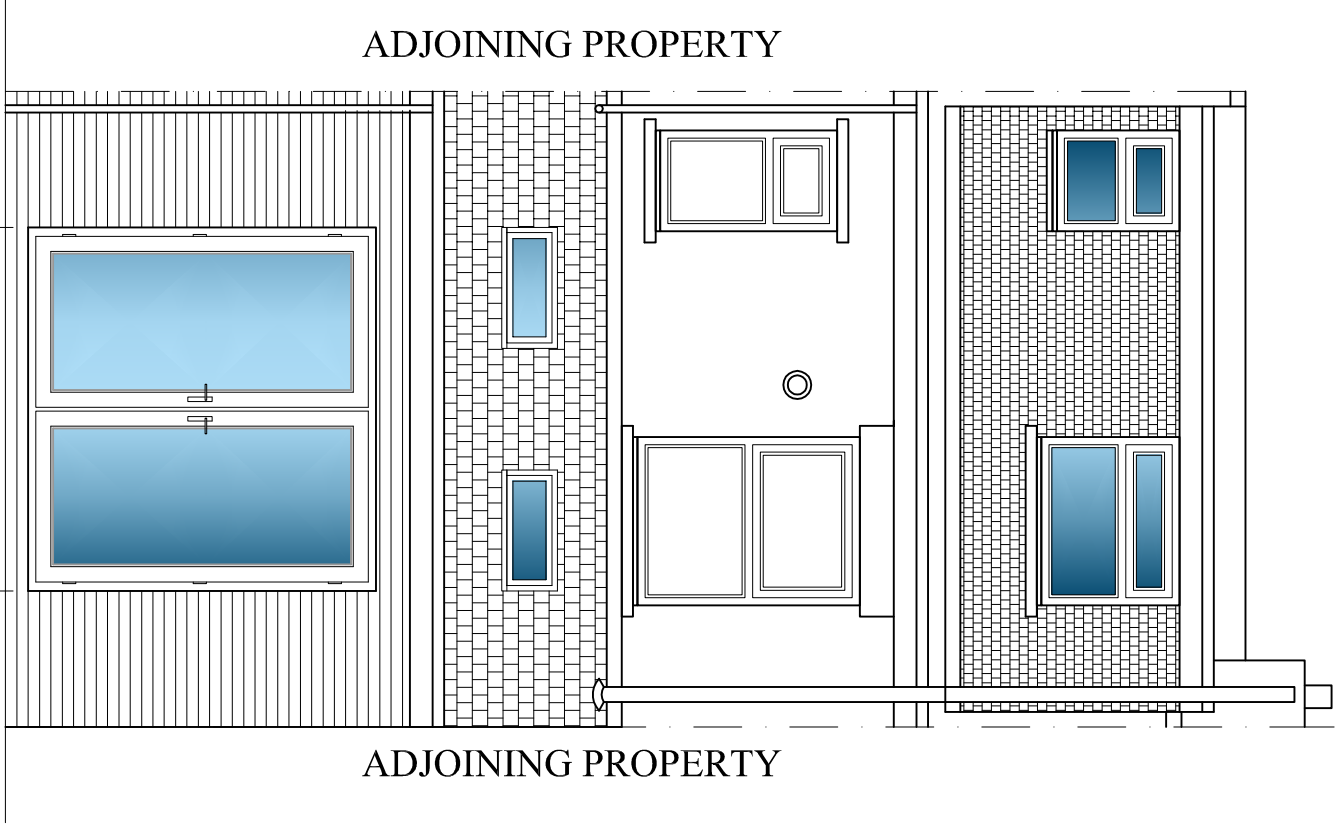
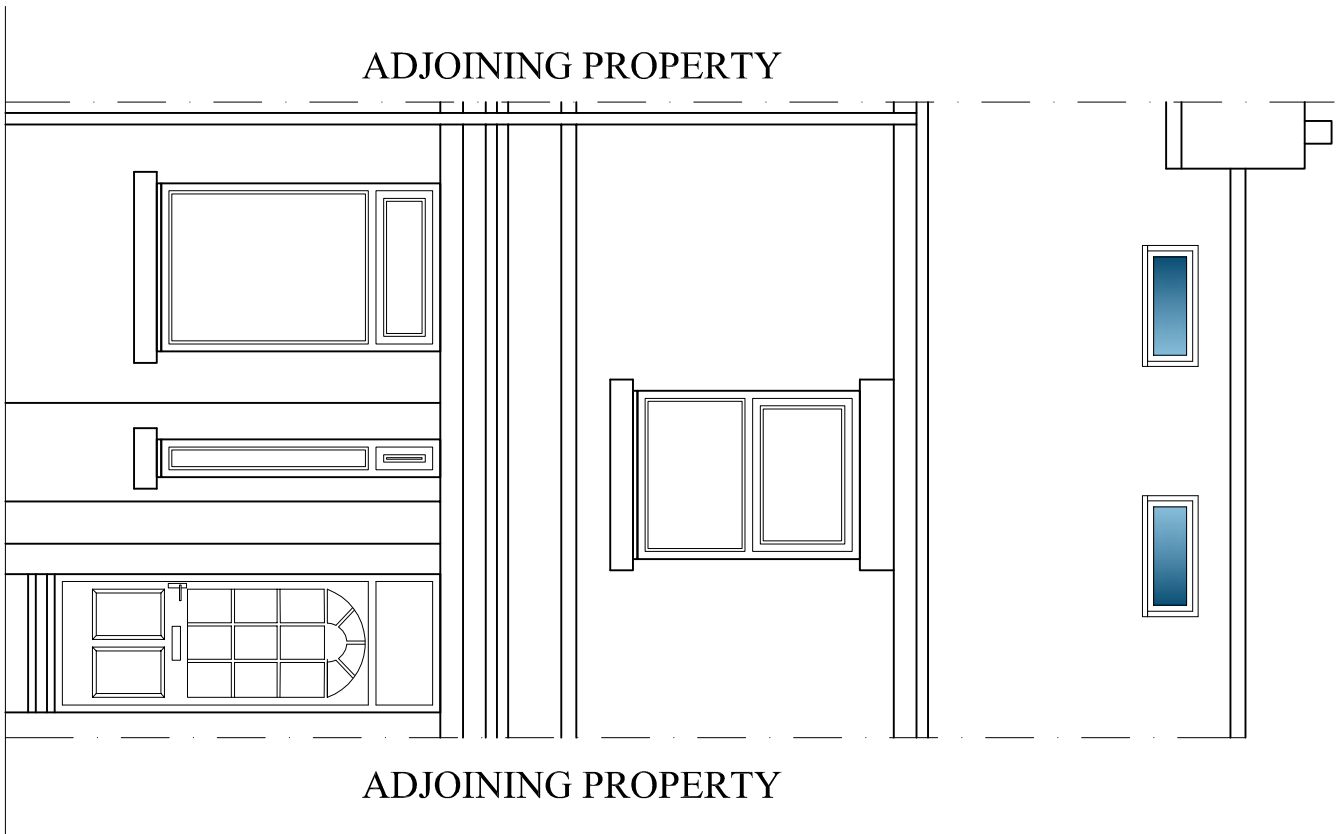
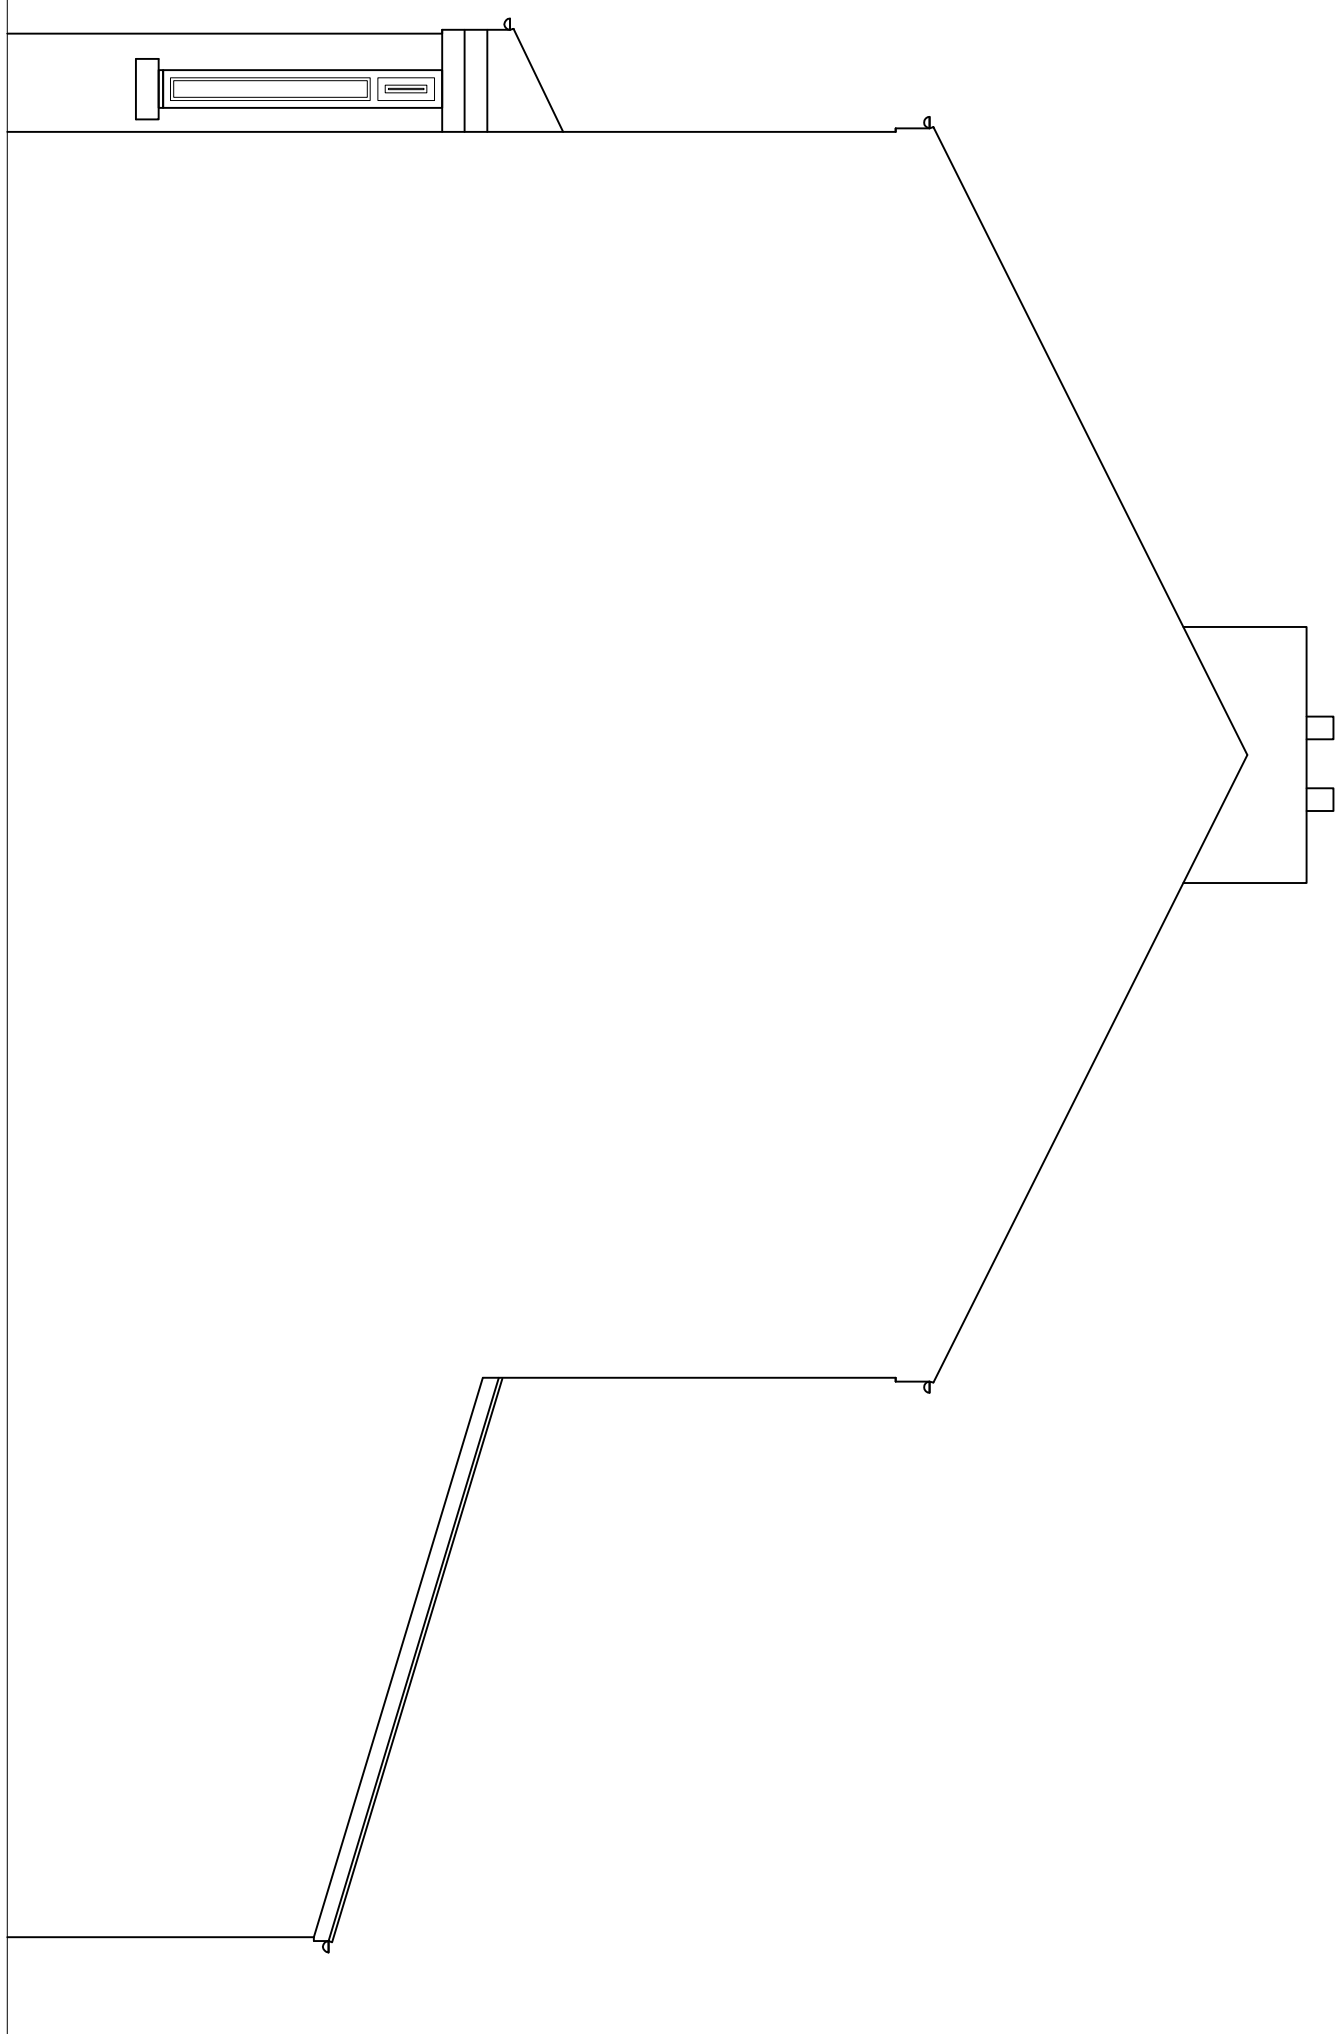
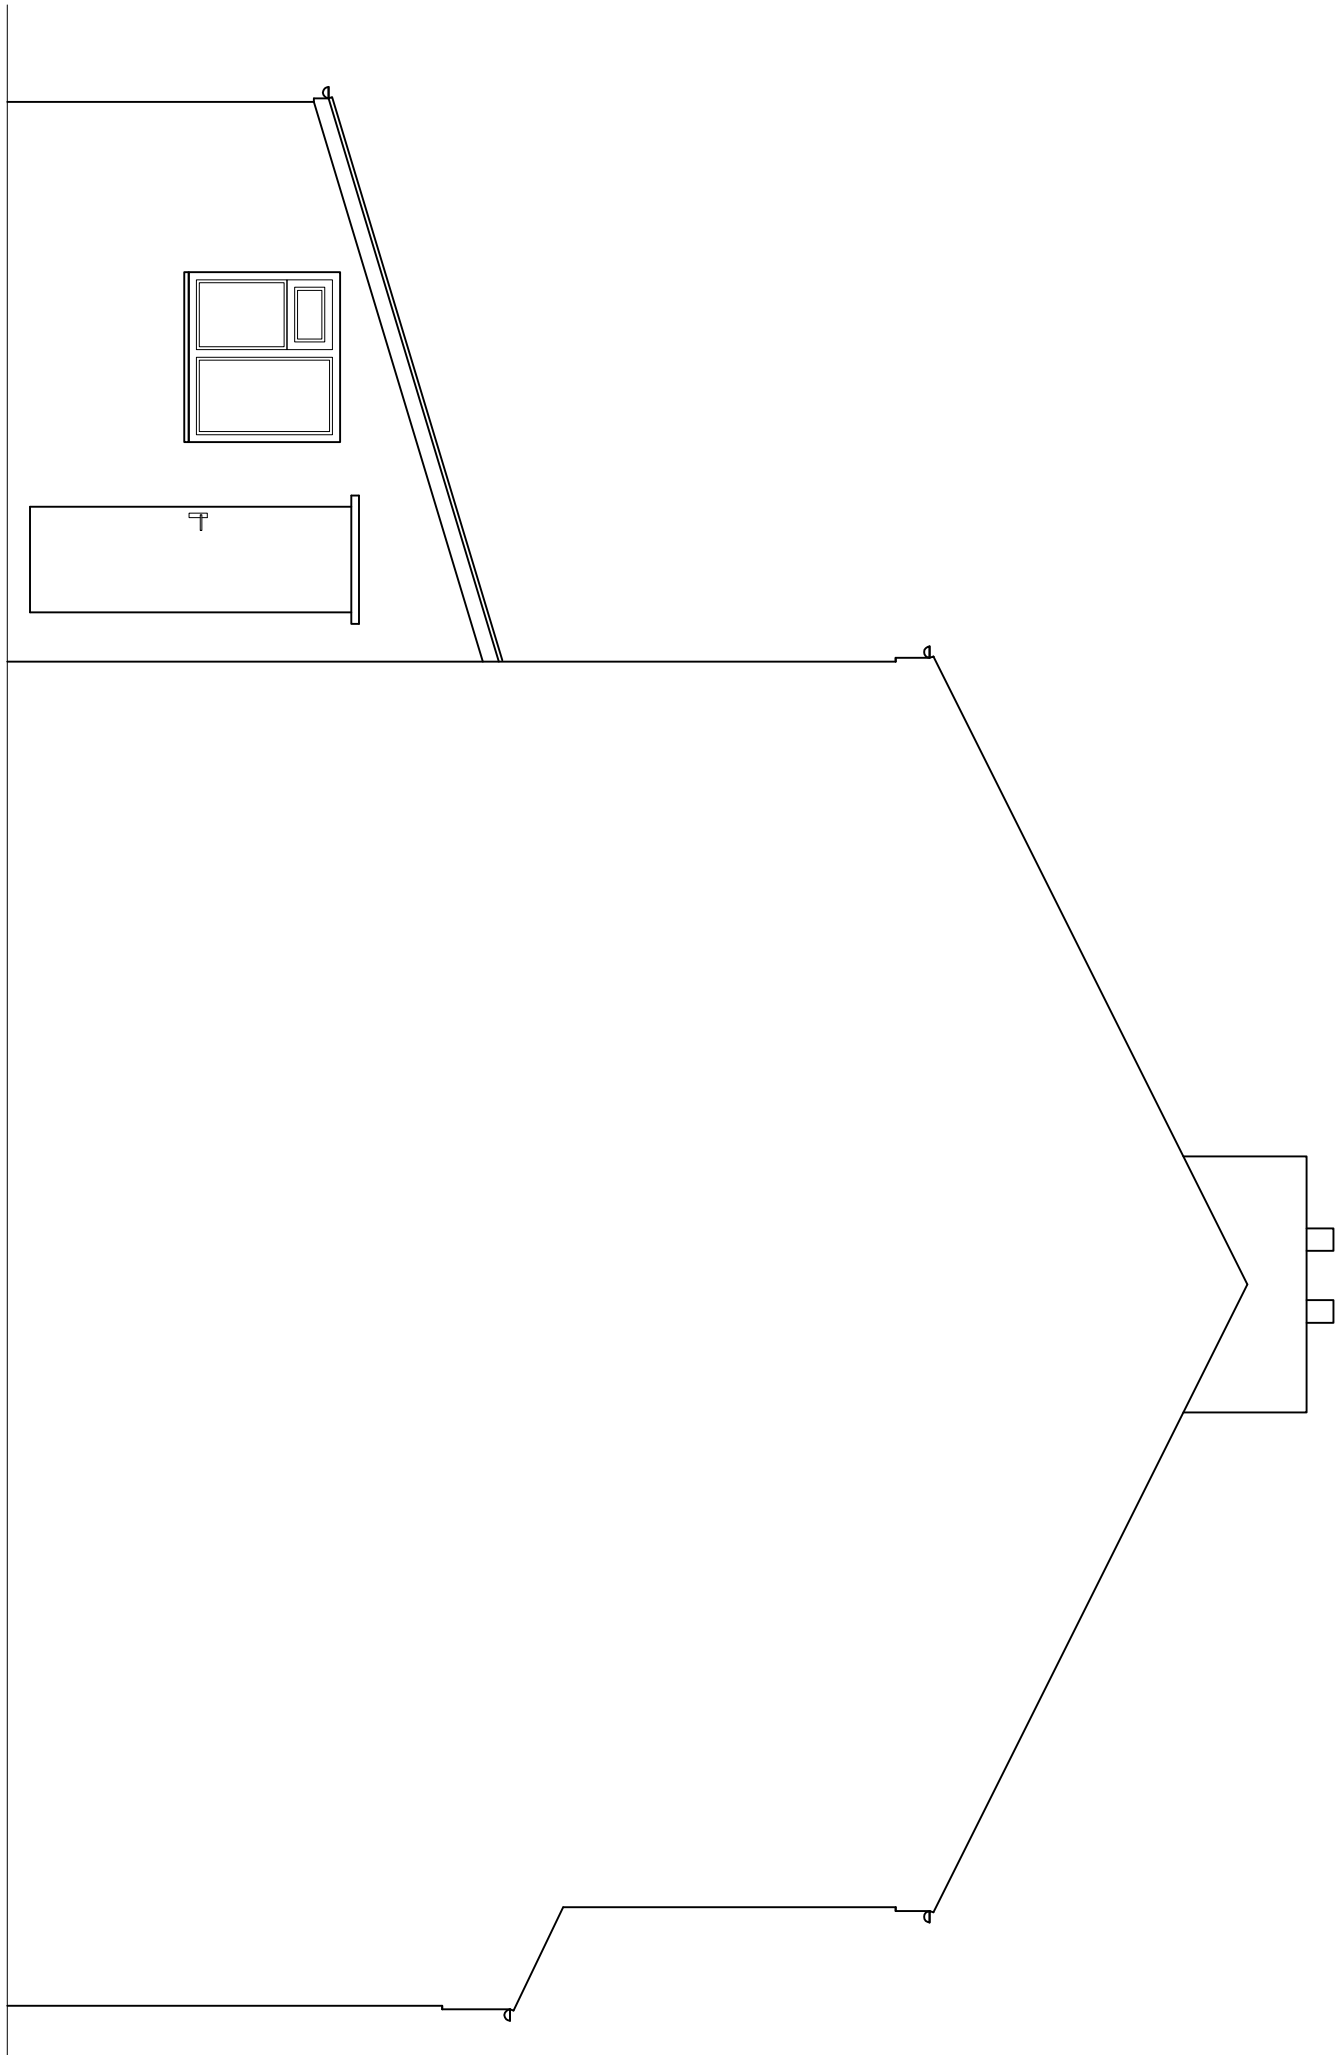
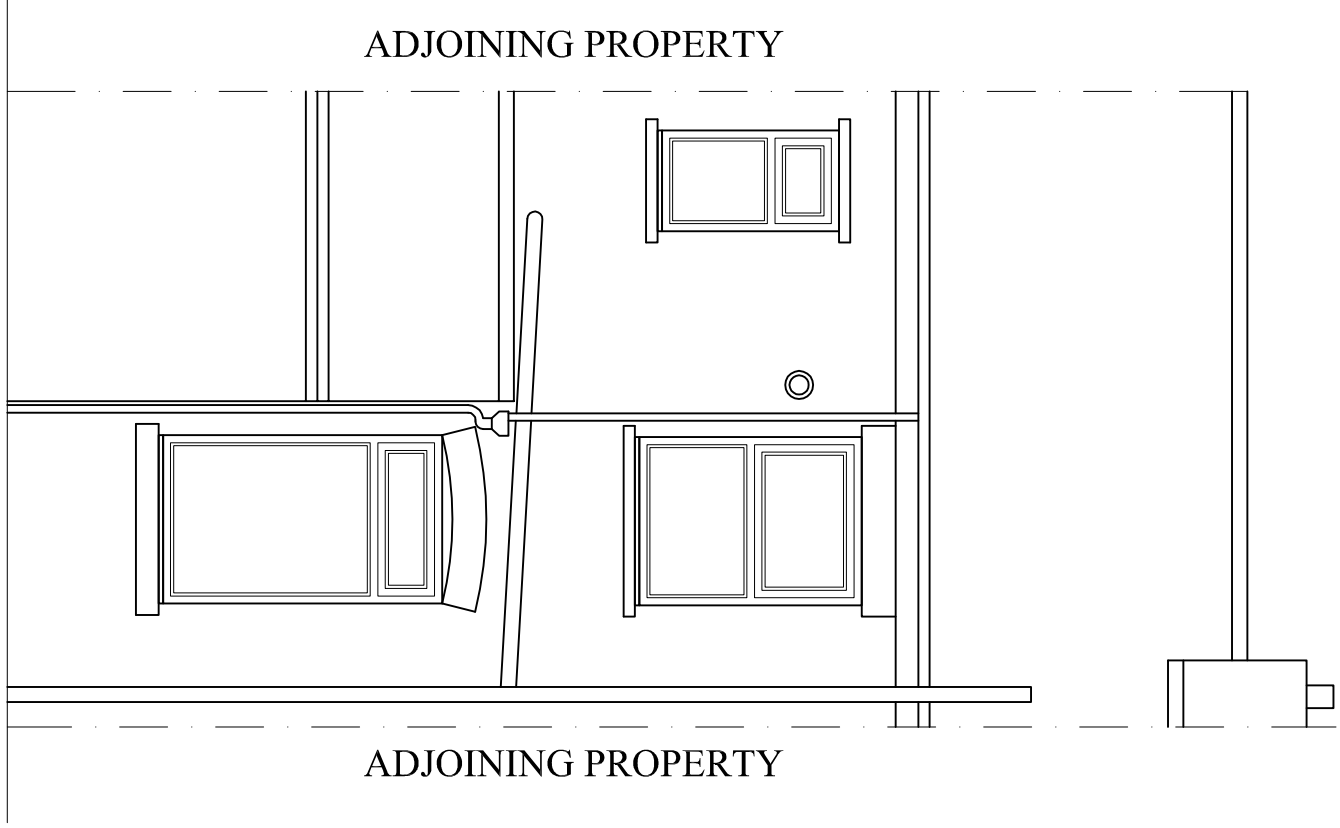


37 PROVIS ROAD, CHORLTON

PLANNING APPROVAL

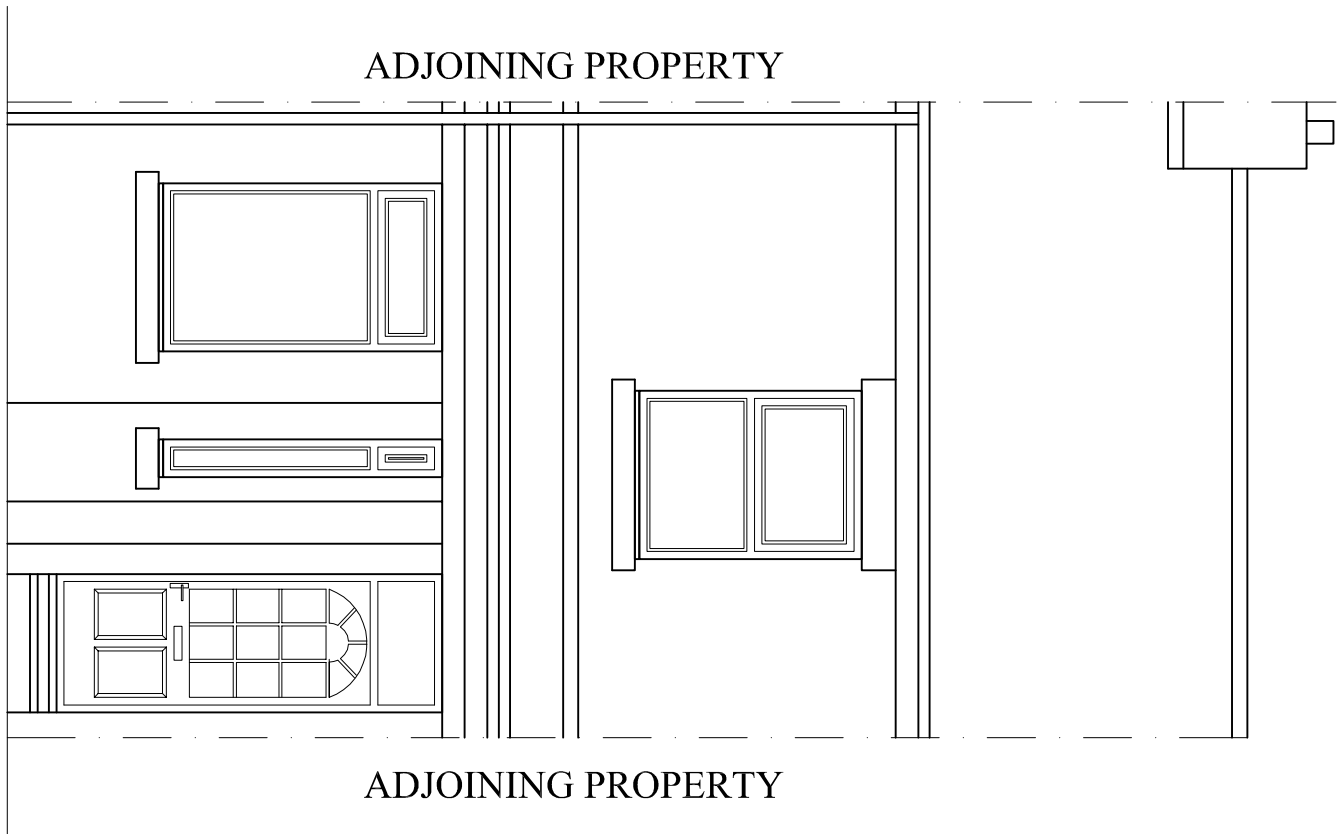


PROPOSED FRONT ELEVATION
(SCALE 1:50)

PROPOSED REAR ELEVATION
(SCALE 1:50)

PROPOSED LEFT SIDE ELEVATION
(SCALE 1:50)

PROPOSED RIGHT SIDE ELEVATION
(SCALE 1:50)

 

A		12.10.21		ISSUED FOR PLANNING APPROVAL	
DRAWING STATUS		PLANNING APPROVAL			
PROJECT		37 PROVIS ROAD CHORLTON			
TITLE		PROPOSED SINGLE STOREY REAR EXTENSION & REAR DORMER ROOF EXTENSION			
SCALE & SIZE		1:50 @ A1 UNO		DATE	
PROJECT No.		ADP-183		REV	
STATUS		PLANNING APP.		OCT. 21	
DRAWING No.		002		A	