



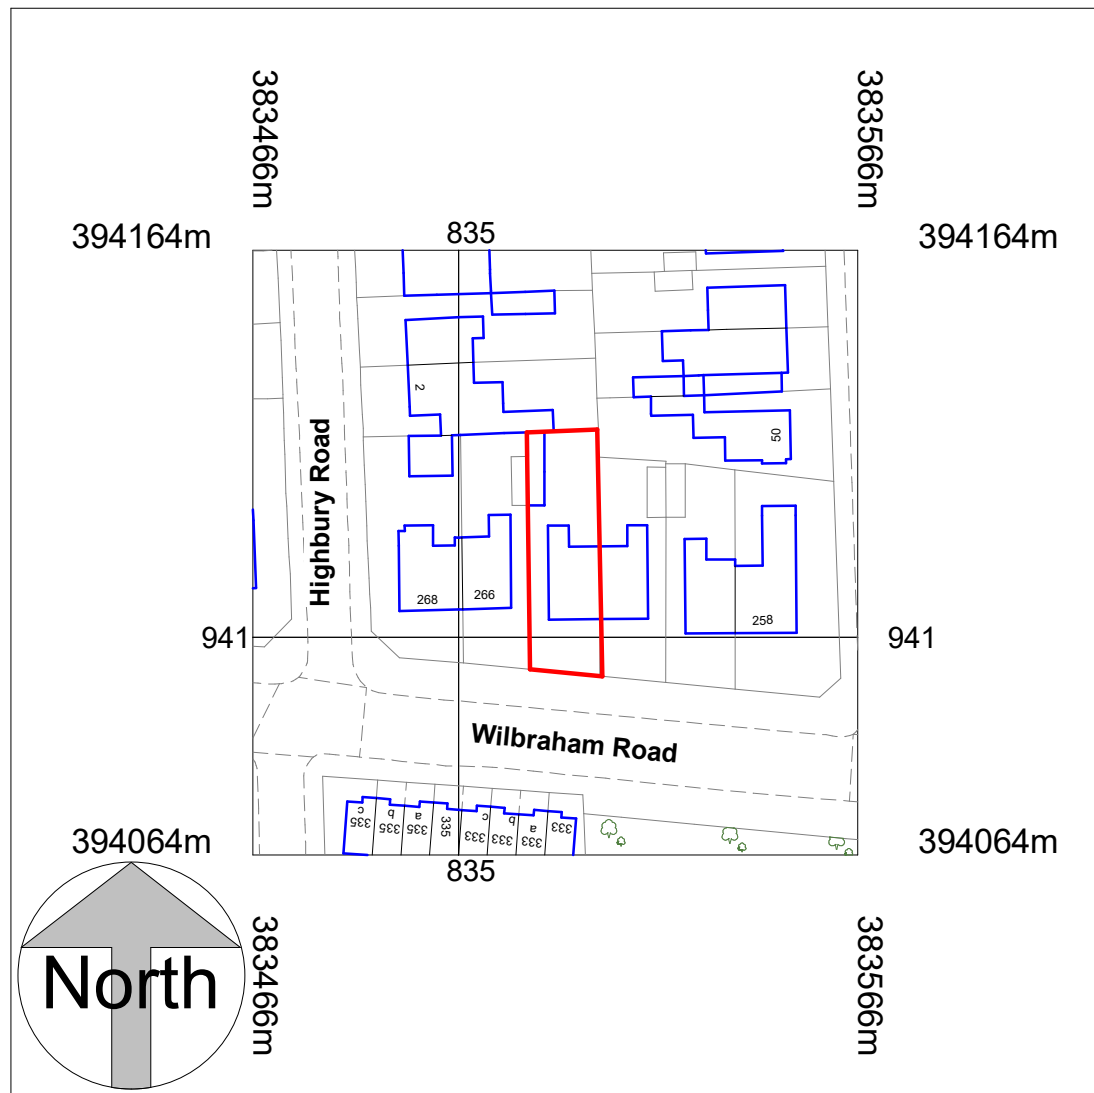

Location Plan
1 : 1250

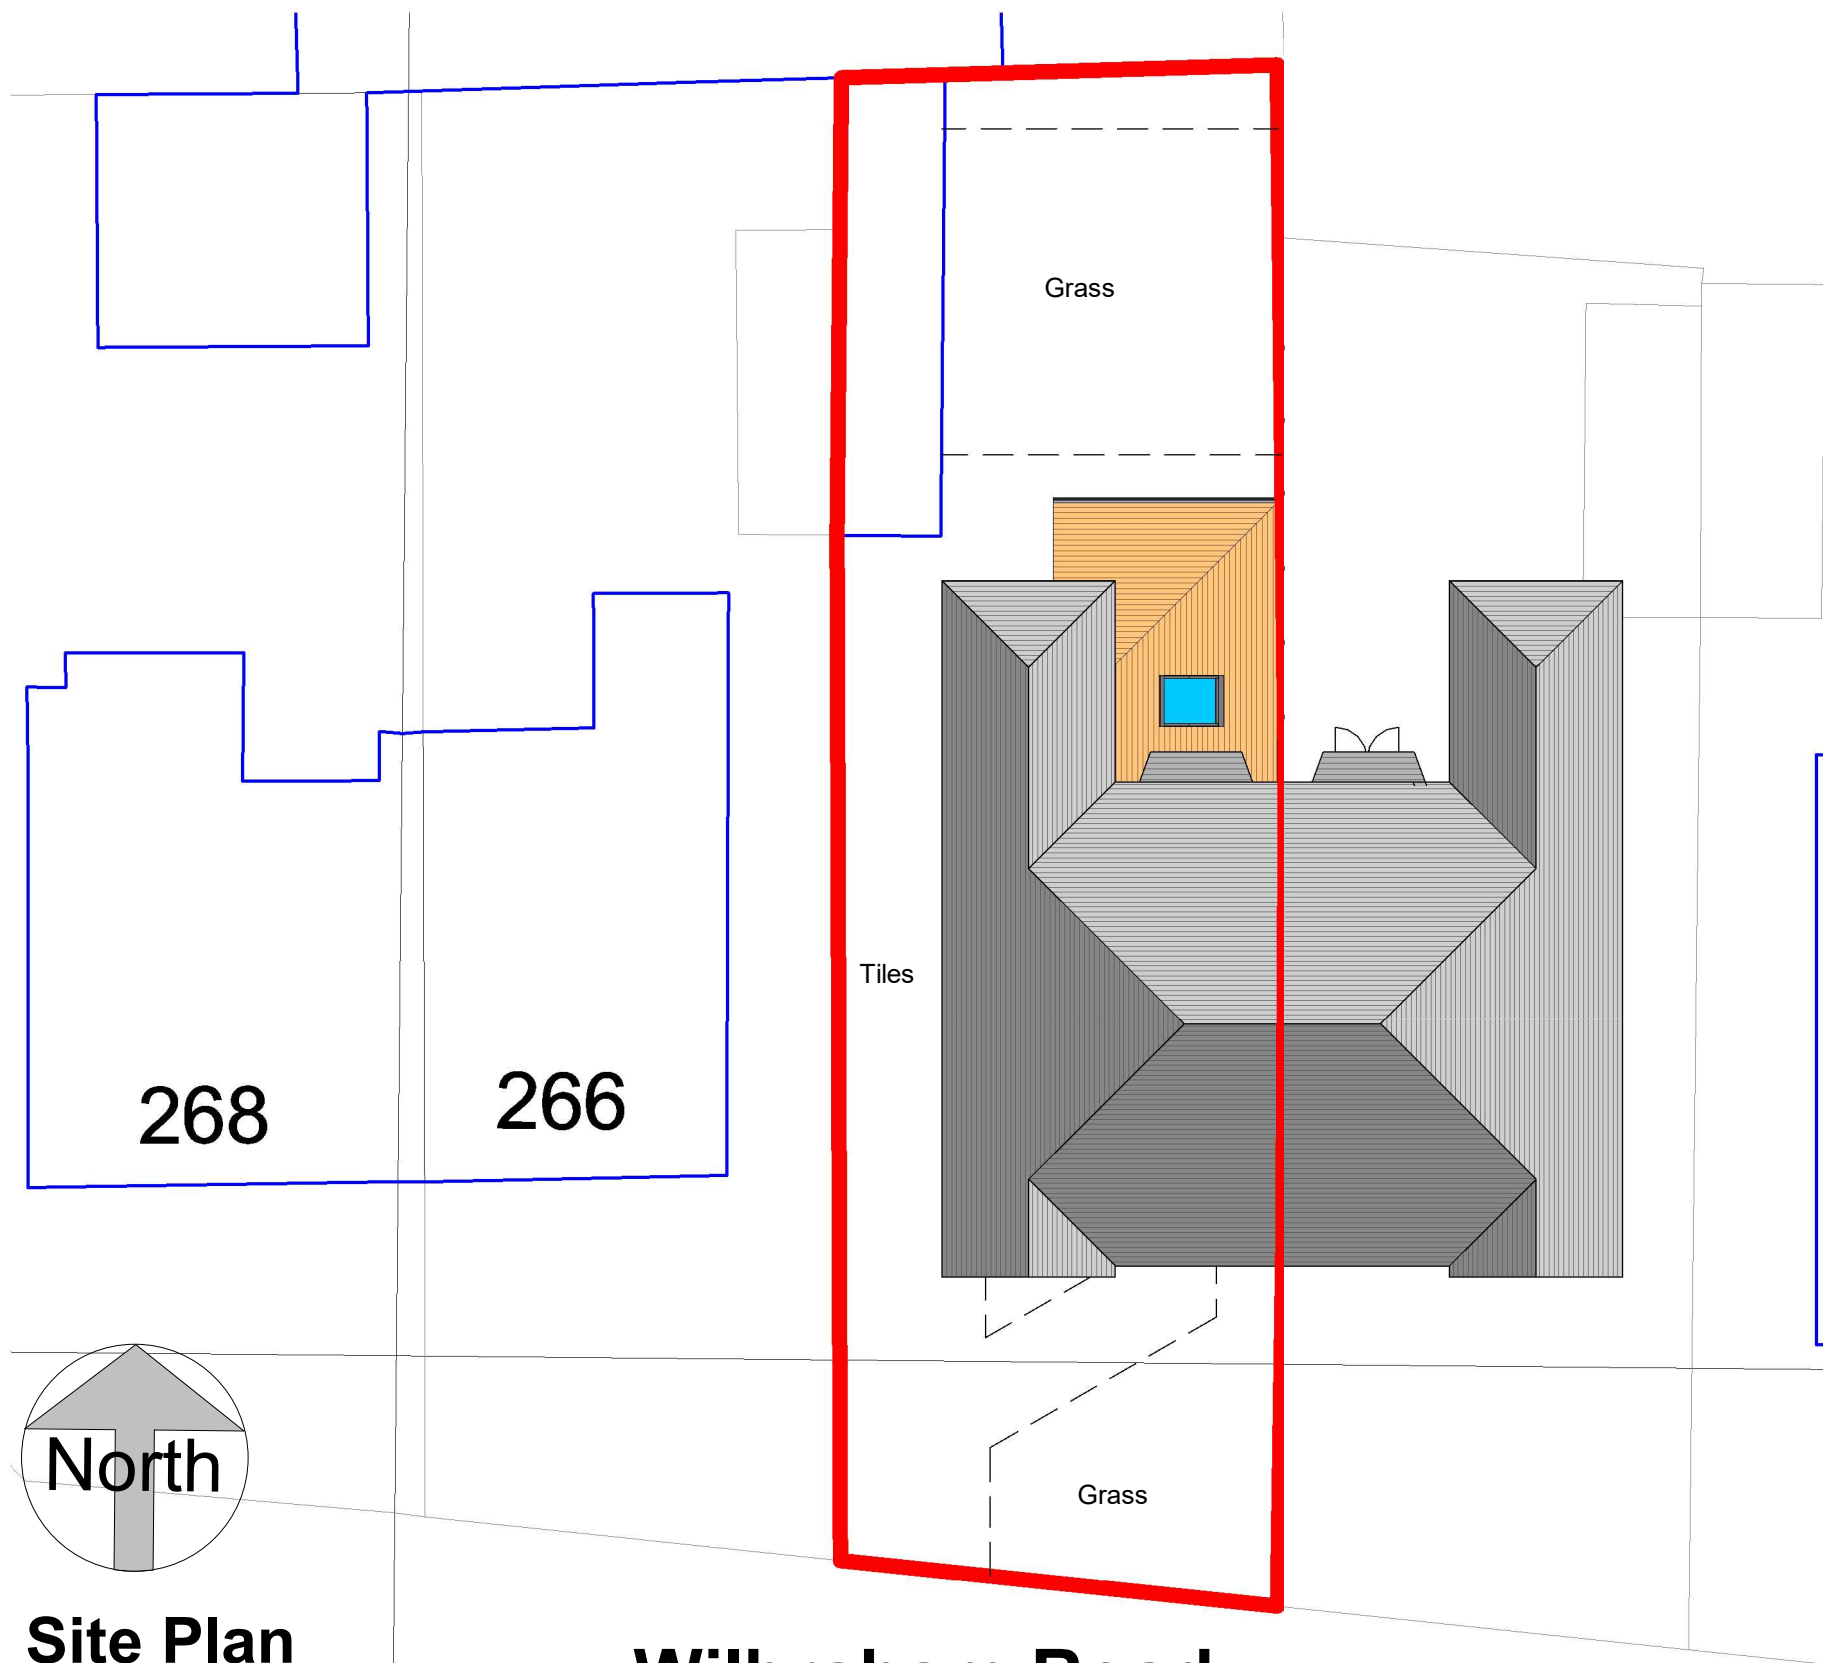

Site Plan
1 : 200

Wilbraham Road

COPYRIGHT © ALL RIGHTS RESERVED BY VIKAS ALYAS LTD. DO NOT SCALE FROM DRAWING. DRAWING INDICATES DESIGN INTENT ONLY. REPORT ANY DISCREPANCIES TO CLIENT / VA LTD. NOT TO BE USED FOR CONSTRUCTION UNLESS STATED SO. TO BE READ IN CONJUNCTION WITH OTHER DRAWINGS OR SPECIFICATION WHERE PROVIDED.

ARCHITEK
BUILDING DESIGN CONSULTANCY

0161 511 8479
vikas@architek.uk
916 Stockport Road, Levenshulme, Manchester, M19 3AB

No.	Description	Date
P1	Issue to Planning	10.12.2022

PROJECT Single storey rear extension		ADDRESS 264 Wilbraham Road, Whalley Range, Manchester, M16 8QL		CLIENT Mr Abdul Koser			
				Date 14.12.2021	Project number 1128	Scale (@ A3) As indicated	
Manchester City Council	PURPOSE OF ISSUE Planning	SHEET	Location and Site Plan	Drawn by VA	DRAWING NUMBER A101		REV P1
				Checked by VA			