



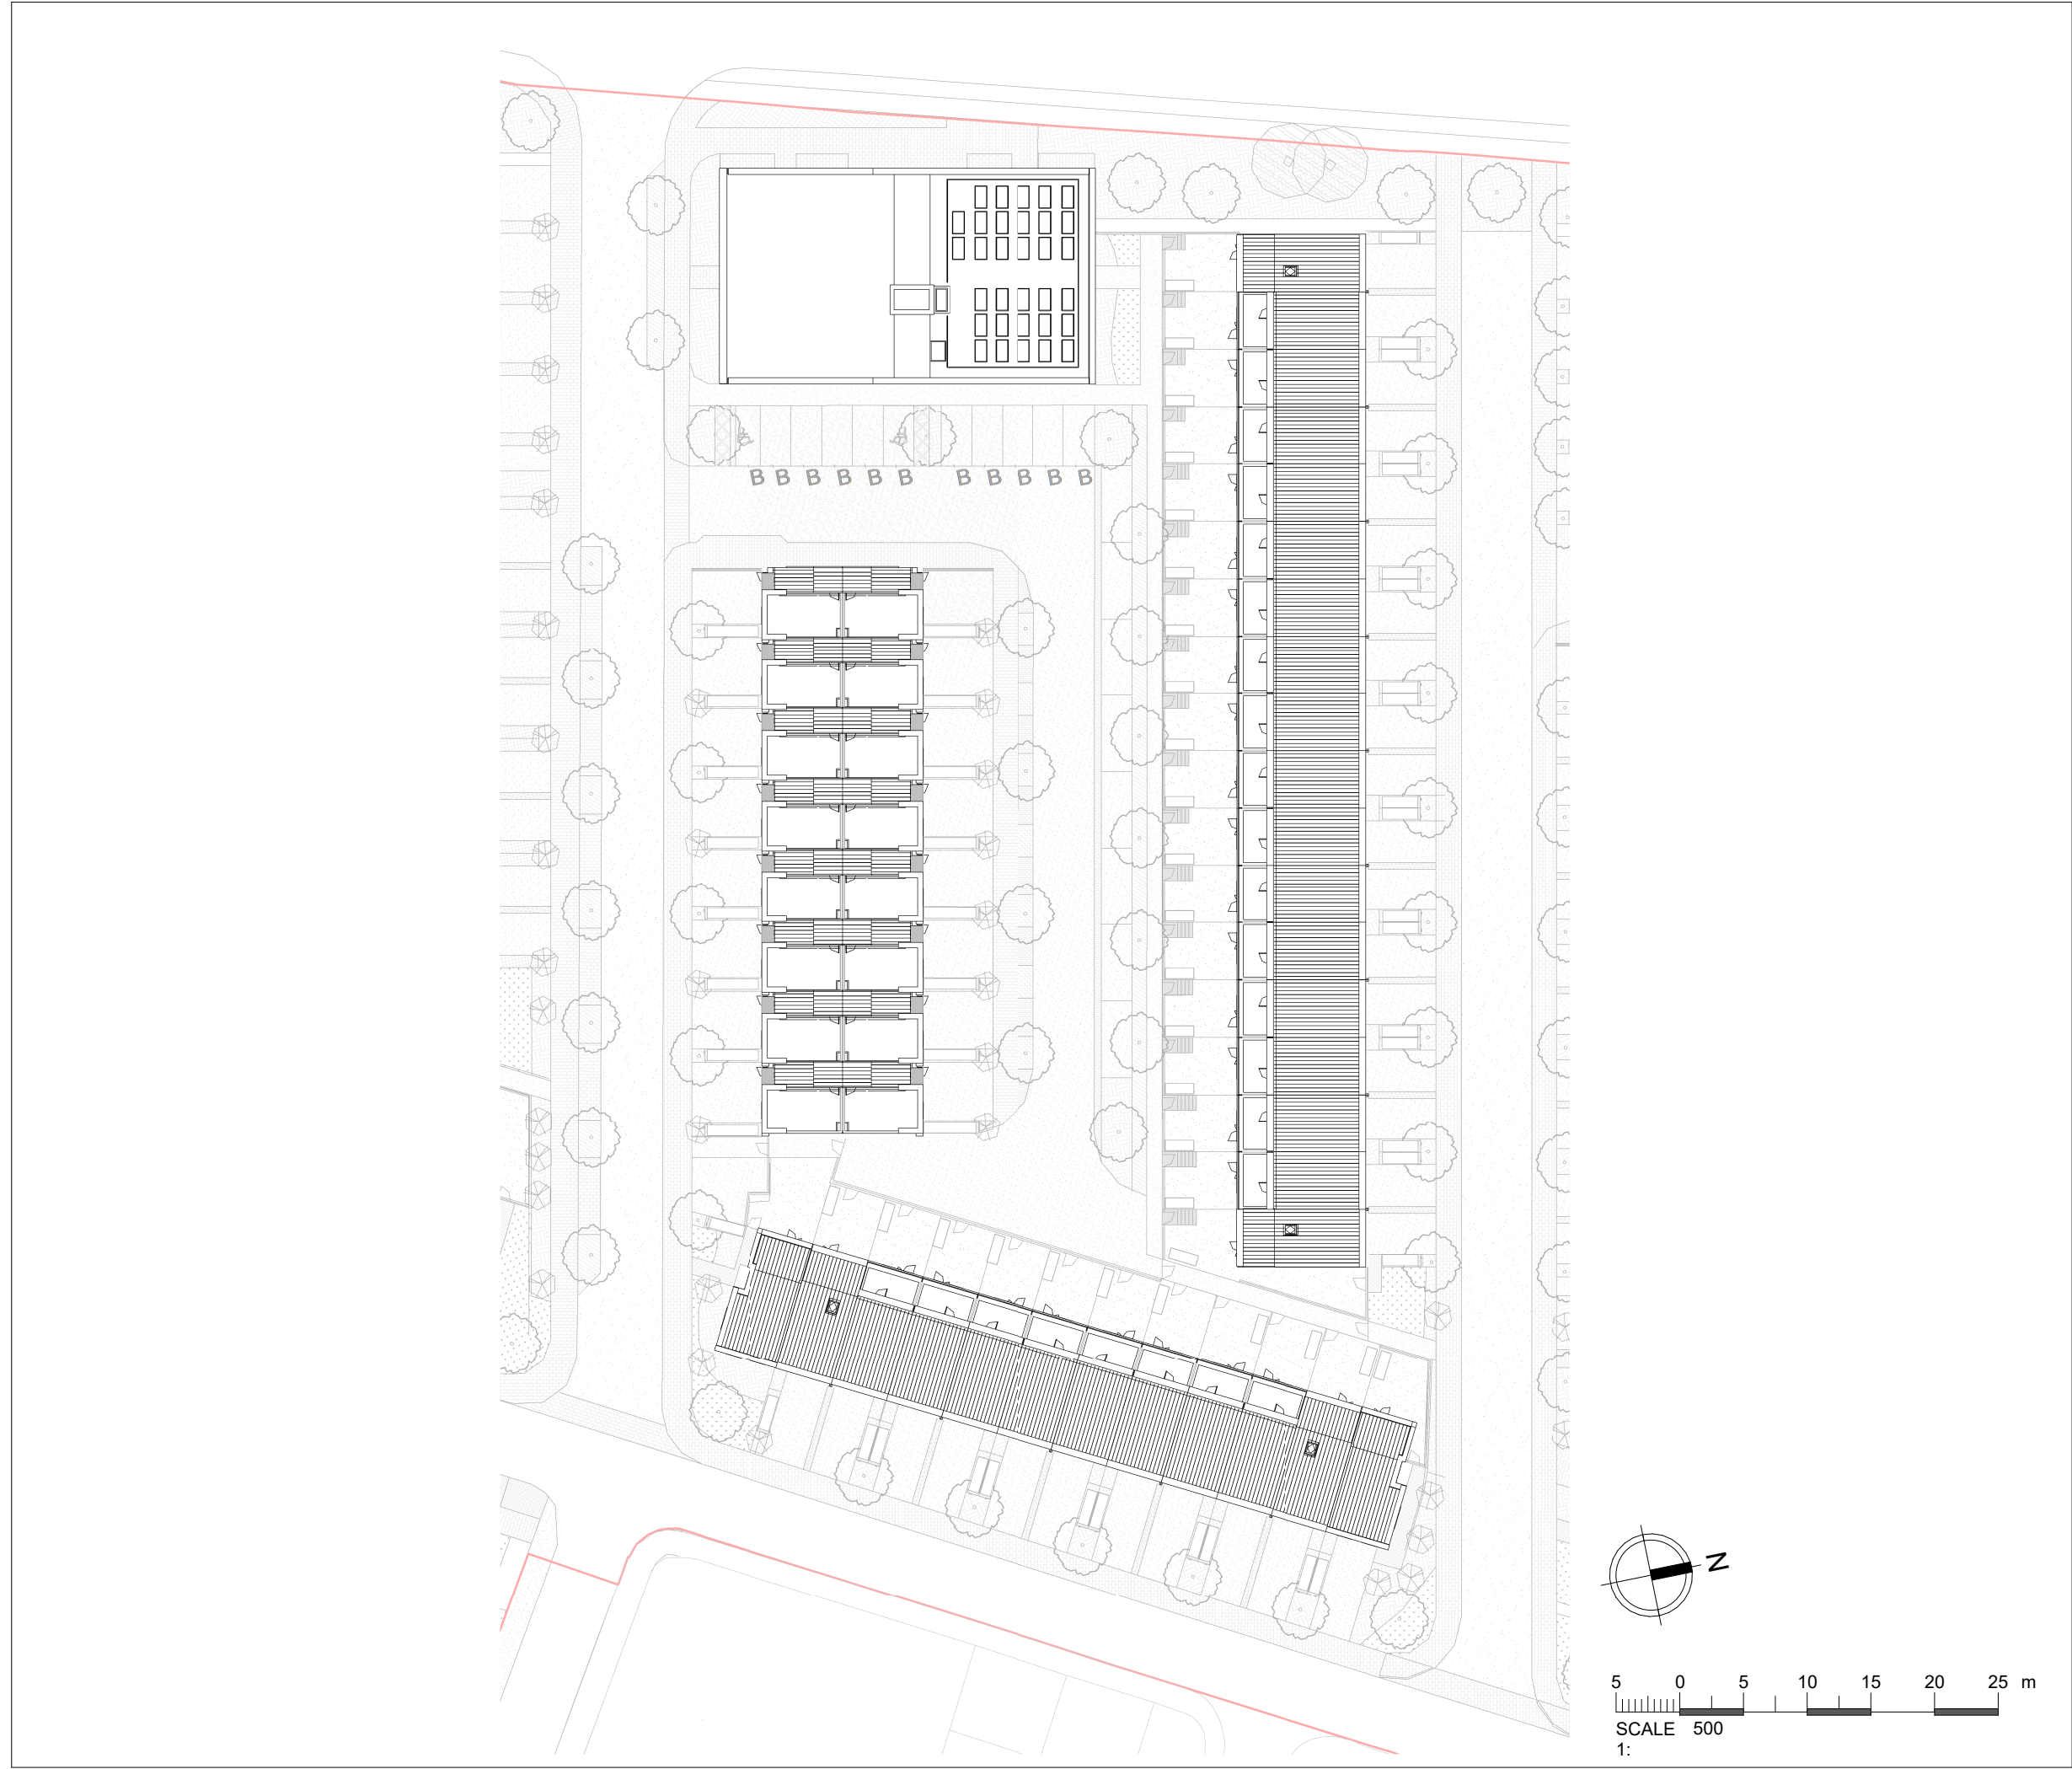

B

Note:
Do not scale from this drawing.
Dimensions are to be checked on site.
If in doubt please ask.

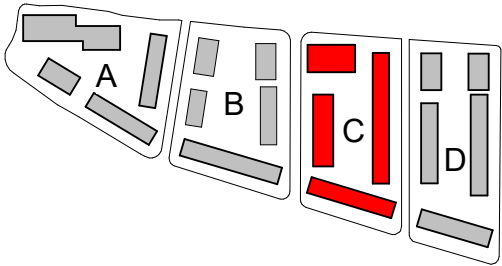

Apartments:			Housetypes:		
2B3P - Duplex	6		HT 01 - 2B4P	16	
3B5P - Duplex	2		HT 02 - 3B5P	24	
1B2P	6		HT 03 - 4B6P	4	
2B3P	12		HT 04 - 4B6P	2	
Bin Store			HT 05S - 5B7P	-	
Switch Room			HT 06S - 3B5P Special	-	
			HT 07S - 3B5P	-	
			HT 08S - 4B6P	-	
			HT 09S - 4B6P	-	
26			46		
			Total 72		

PL2 08/09/21 FL Non-Material Amendment
PL 26/01/21 LH Planning Issue

Rev Date Intls Details

© The moral rights of the author are hereby asserted.
This drawing and design is the sole property of Buttress Ltd and must not be reproduced without permission.
Buttress Ltd is Registered in England and Wales: 5363573

Buttress

41 Bengal St
Manchester
M4 6AF

T 0161 236 3303
E contact@buttress.net
W www.buttress.net

Project Title Collyhurst Village
Client FEC and MCC
Location Manchester

Drawing Title Plot C - GA Roof Plan

Date 08/09/2021 12:33:26 Scale As indicated
Checked LH Orig Paper Size A3

Job No: 8871 Status PLANNING

Project: Origin: Zone: Level: Type: Disc: Number: Rev:

8871-BA-PC-05-DR-A- (04)205- PL2