
 
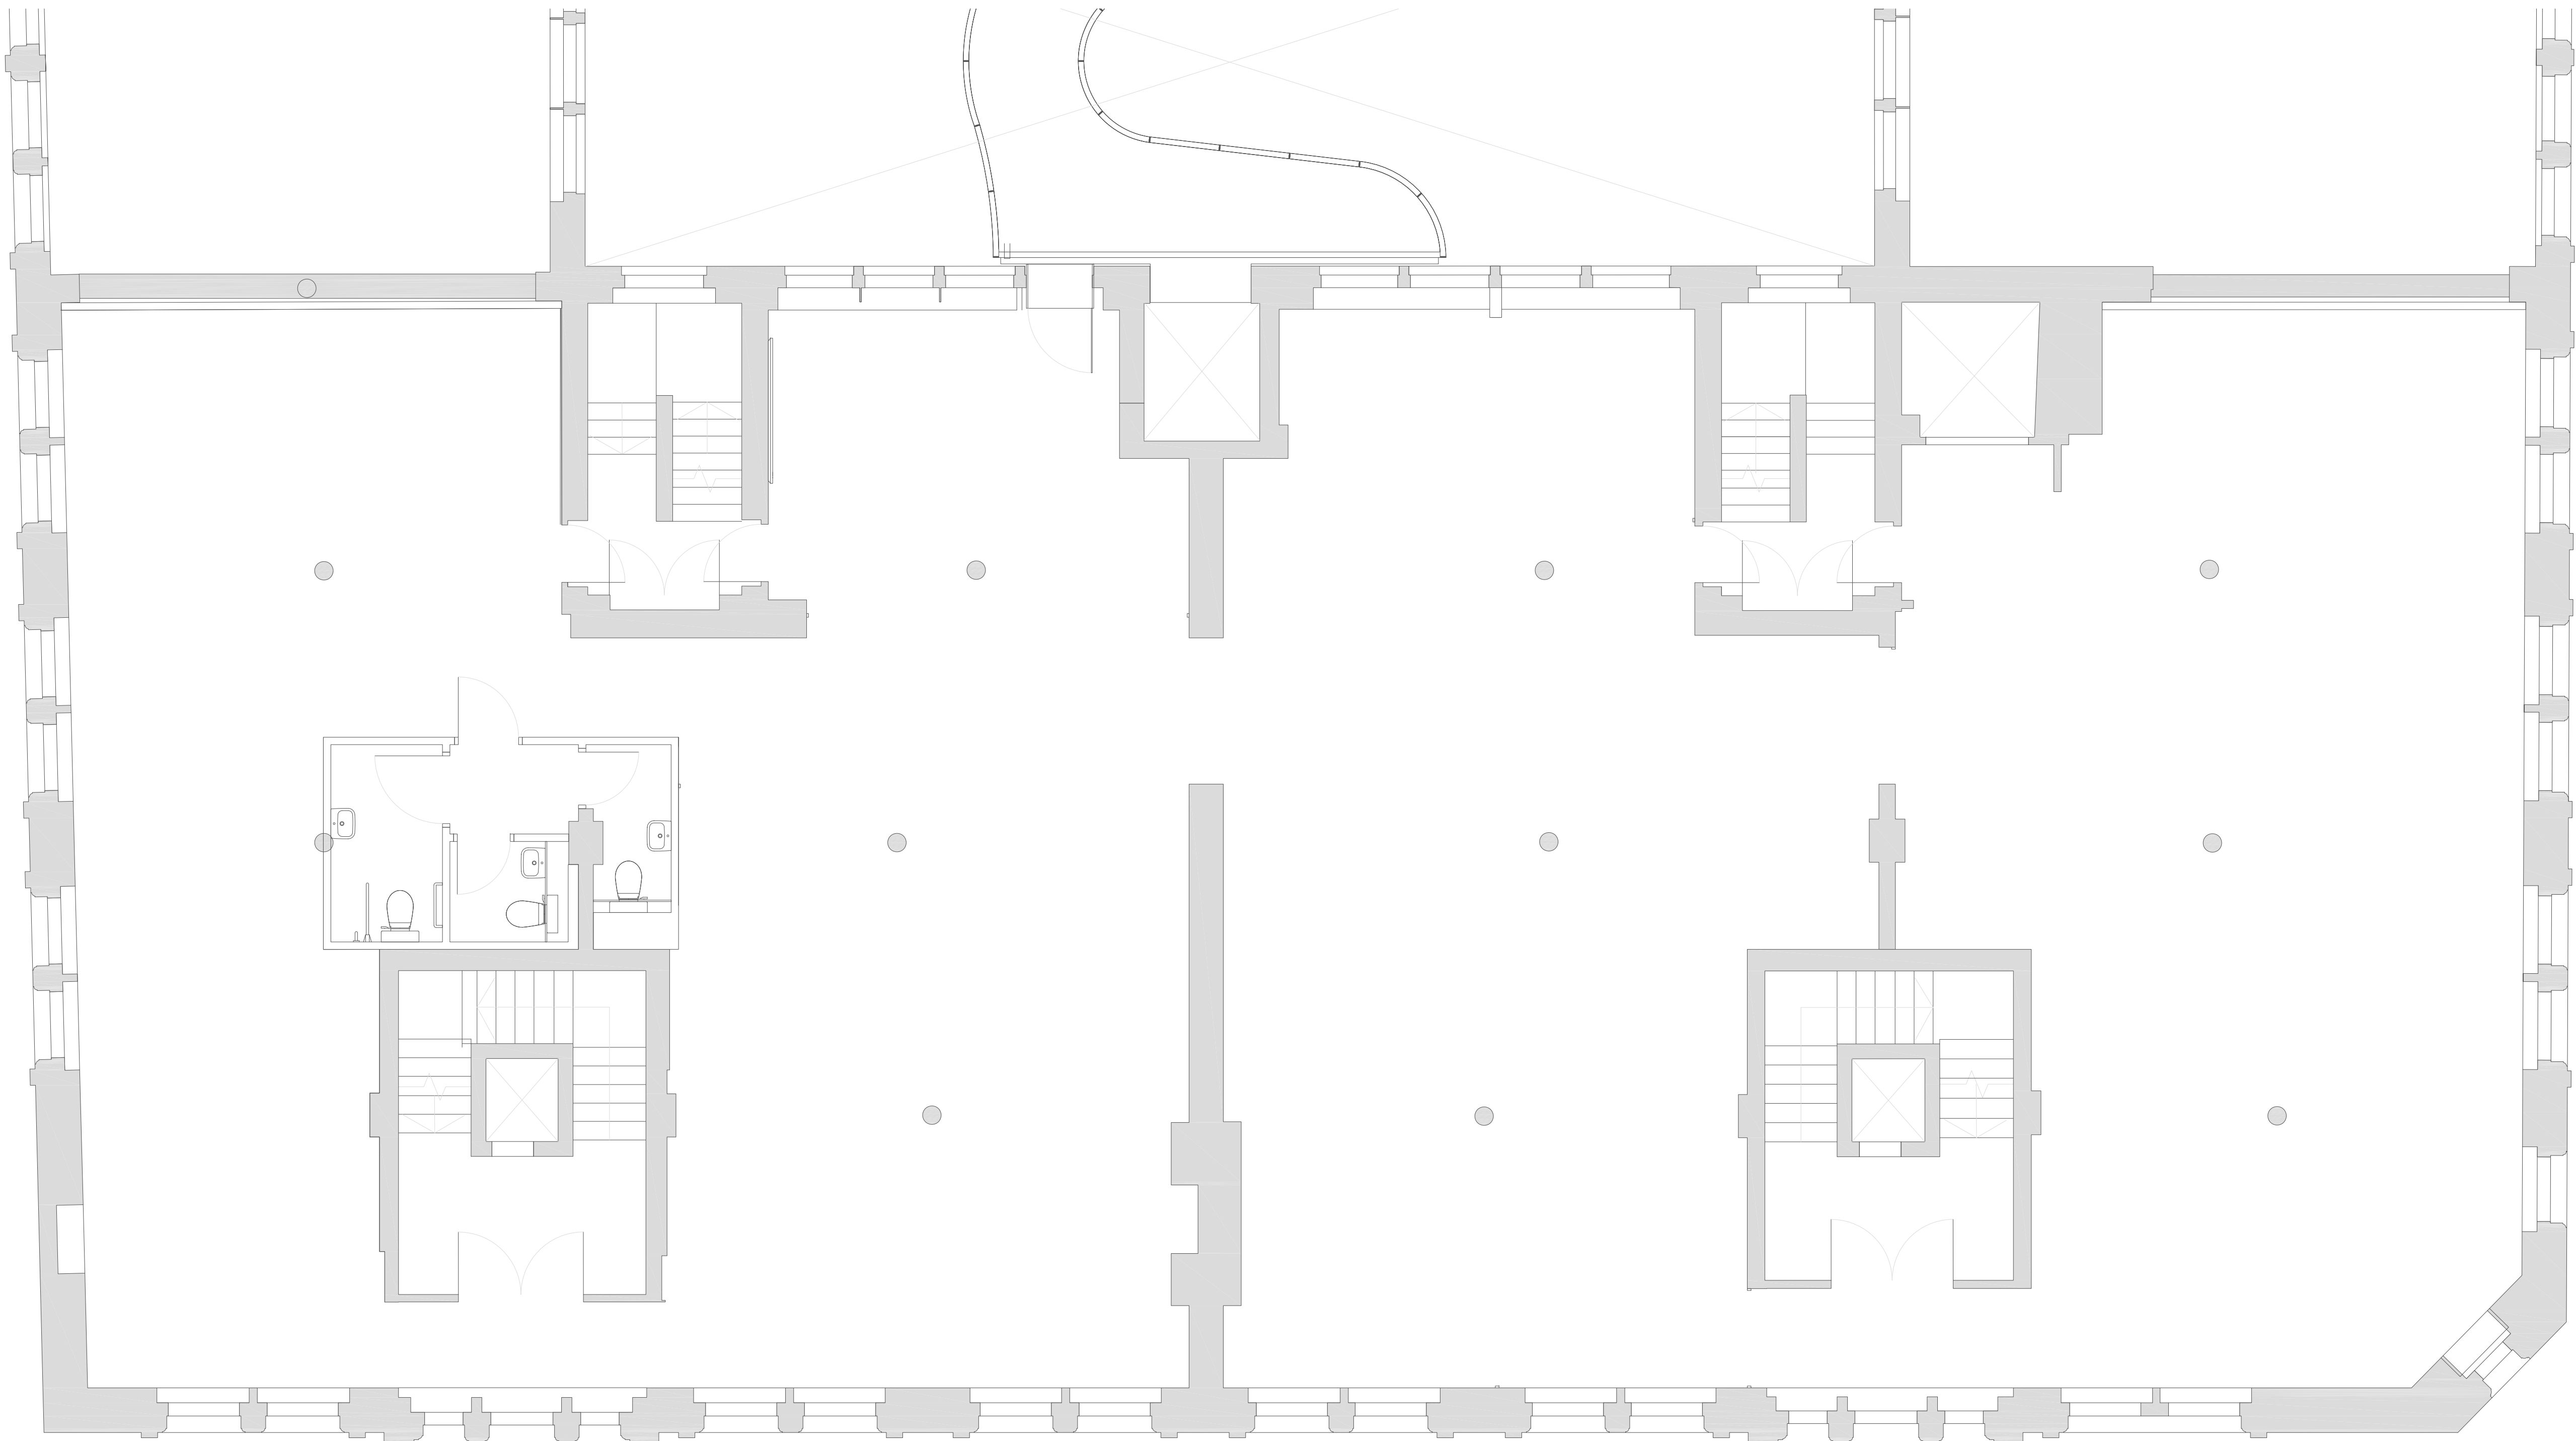


SUBJECT TO BE CONFIRMED BY BUILDING CONTROL

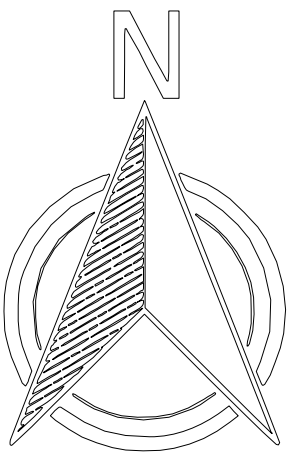

01 EXISTING FLOOR PLAN Scale 1:50

-	25/10/2021	first issue
rev	date	comment

client **ALL ABOUT FOOD**
project name **FOURWAYS HOUSE**
drawing title **EXISTING PLAN**
project number **W1743**

scale 1:50 format **A1** revision -
date first drawn **25/10/2021** drawn **NP** checked **NP**
drawing number **101** drawing status **Stage 5 - Construction**

Workspace Design & Build Ltd
t 0161 710 3700
web www.workspace-design.co.uk
Manchester:
Northspring, Suite 1C, 70 Spring Gardens, Manchester, M2 2BQ
Midlands:
Cornwall Buildings, 45-51 Newhall Street, Birmingham, B3 3QR

