


General Notes

The Architect shall have no responsibility for any use made of this document other than for that which it was prepared and issued.
All dimensions should be checked on site. Do not scale from this drawing. To be read in conjunction with all other Consultant's drawings. The Architect to be immediately notified of any discrepancies.


Copyright on this drawing retained by the Architect.

LEGEND


 Site Boundary

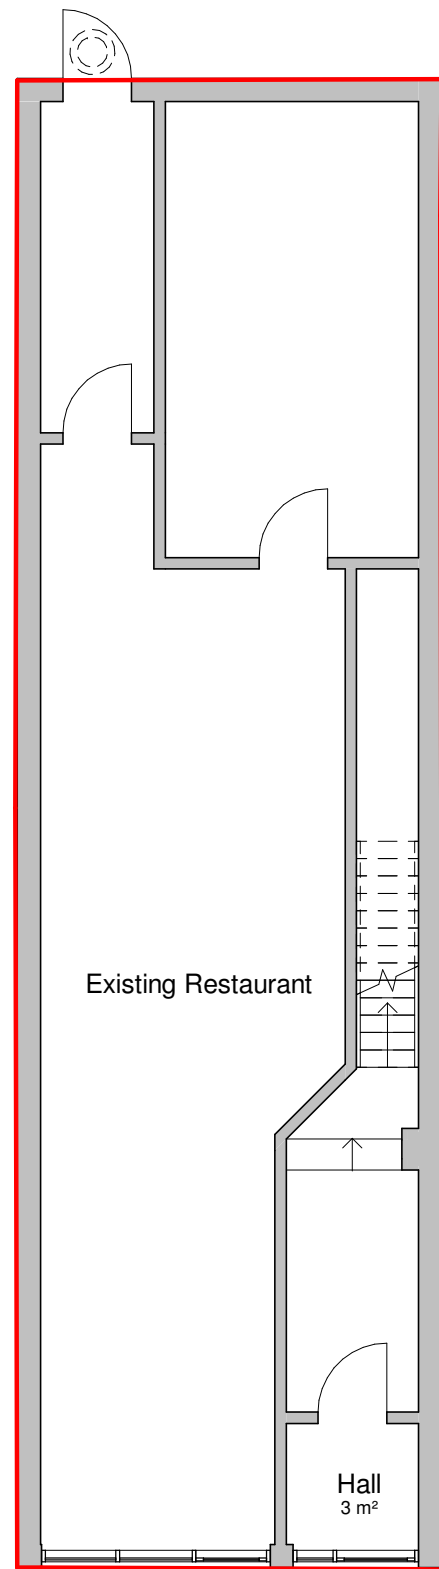


1 Existing Ground Floor
1 : 100

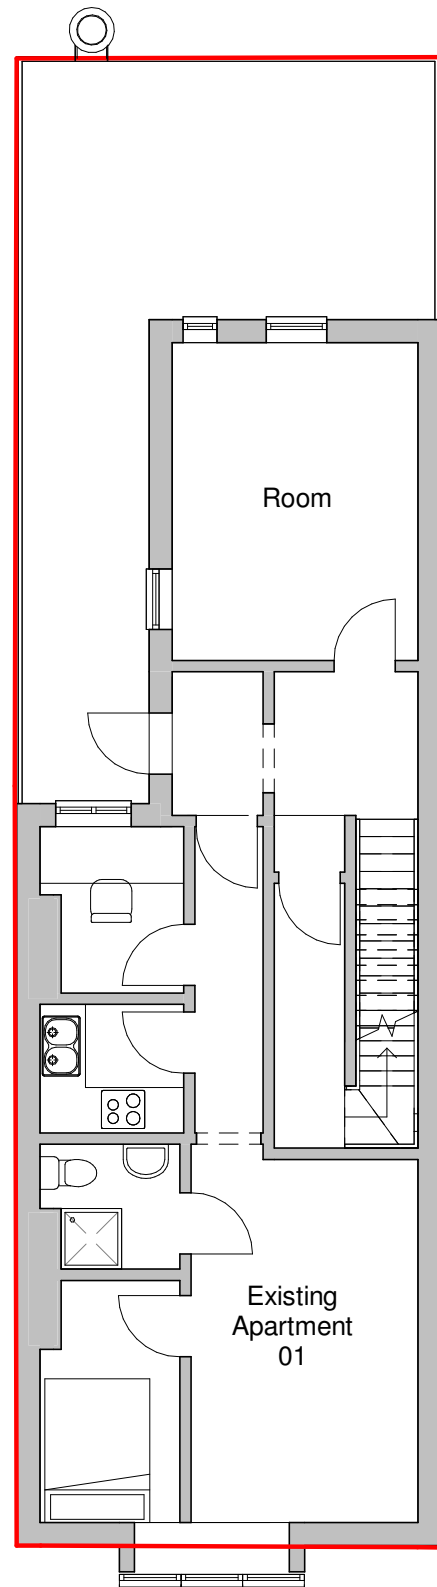

2 Existing First Floor
1 : 100

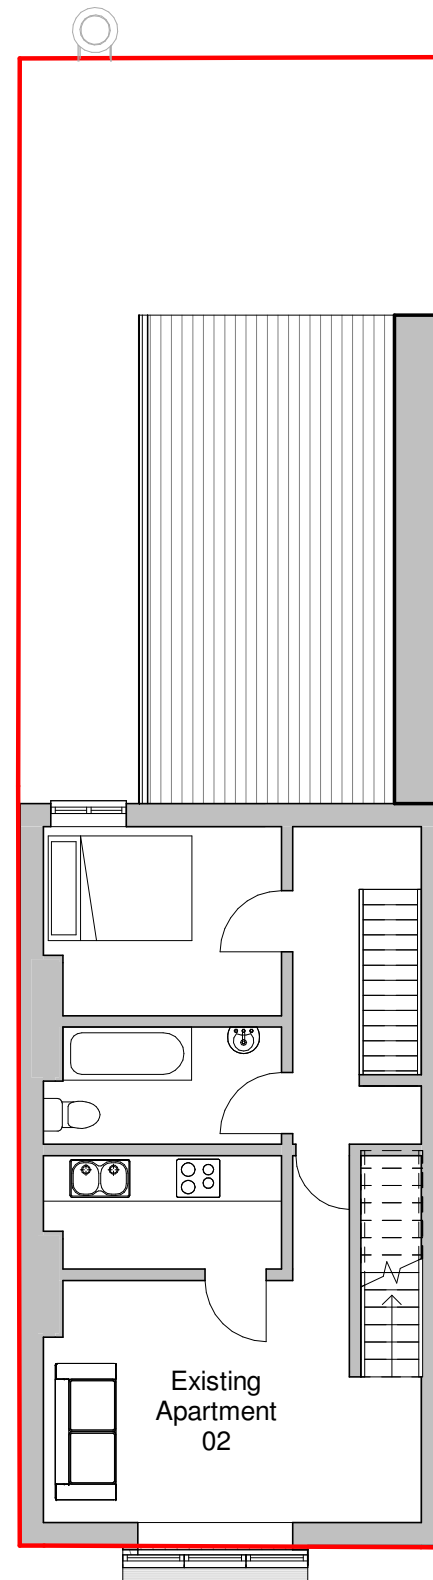


3 Existing Second Floor
1 : 100

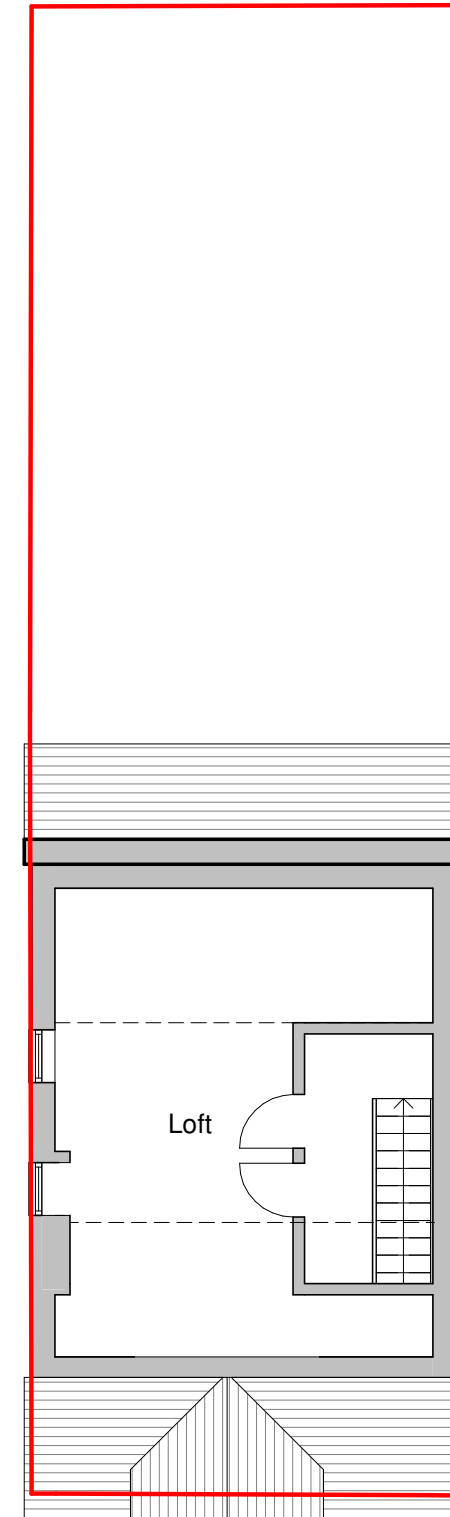

4 Existing Loft Floor
1 : 100

0 1 2 3 4m
1:100

 

B	06/12/21	SA	SH	Existing Trade Flue on Plans and Elevations	
A	30/11/21	SA	SH	Amended Elevation	
-	09/08/21	SA	SH	Initial Issue	
No.	Date	Dwn	Chk	App	Revision or reason for issue

Client

createit studios
Architects & Designers

Create It Studios (NW) Ltd
Universal Square
Devonshire Street North
Manchester M12 6JH
0161 974 6165
www.createitstudios.co.uk
info@createitstudios.co.uk

Project Title
572 Hyde Rd, Manchester M18 7EE

Scale / North Point
1 : 100

Drawing Title
Existing Floor Plans

Drawing Number A1378(01)AP002	Revision B
Drawing Status Preliminary	