


General Notes
The Architect shall have no responsibility for any use made of this document other than for that which it was prepared and issued.
All dimensions should be checked on site. Do not scale from this drawing. To be read in conjunction with all other Consultant's drawings. The Architect to be immediately notified of any discrepancies.
Copyright on this drawing retained by the Architect.

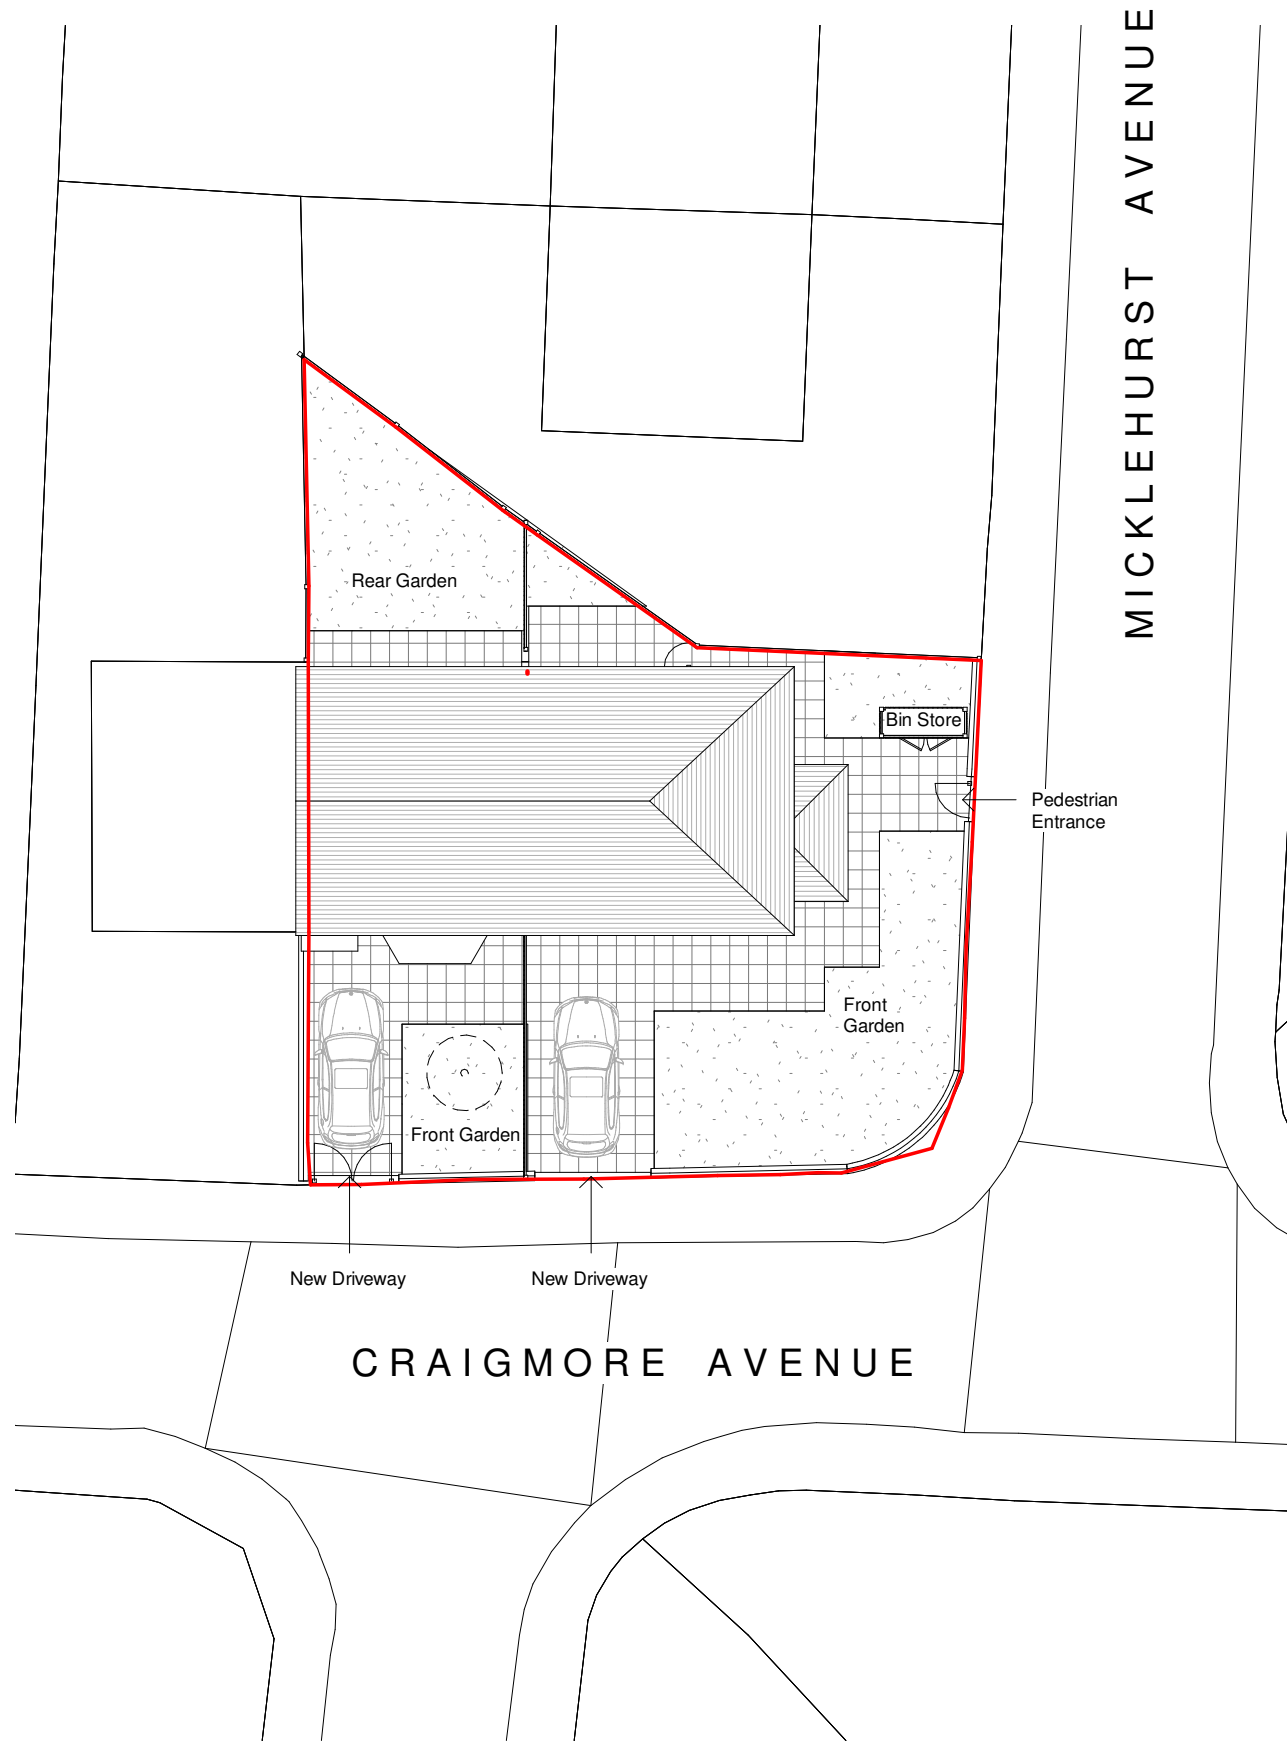

1 Proposed Site Plan
1 : 200



2 Craigmore Avenue View



3 Micklehurst Avenue View

F	27/09/21	SA	SH	Amended Proposed
E	26/07/21	SA	SH	Amended Proposed
D	12/07/21	SA	SH	Amended Proposed
C	15/06/21	SA	SH	Amended Proposed
B	09/06/21	SA	SH	Amended Proposed
A	24/05/21	SA	SH	Amended Proposed
-	14/05/21	SA	SH	Initial Issue
No.	Date	Dwn	Chk	App
				Revision or reason for issue

Client
Hassan Ibrahim

createit studios
Architects & Designers

Create It Studios (NW) Ltd
Universal Square
Devonshire Street North
Manchester M12 6JH
0161 974 6165
www.createitstudios.co.uk
info@createitstudios.co.uk

Project Title
15 Craigmore Avenue, Manchester
M20 2YQ

Scale / North Point
1 : 200

Drawing Title
Proposed Site Plan

Drawing Number
A1350(02)001
Drawing Status
Preliminary
Revision
F