




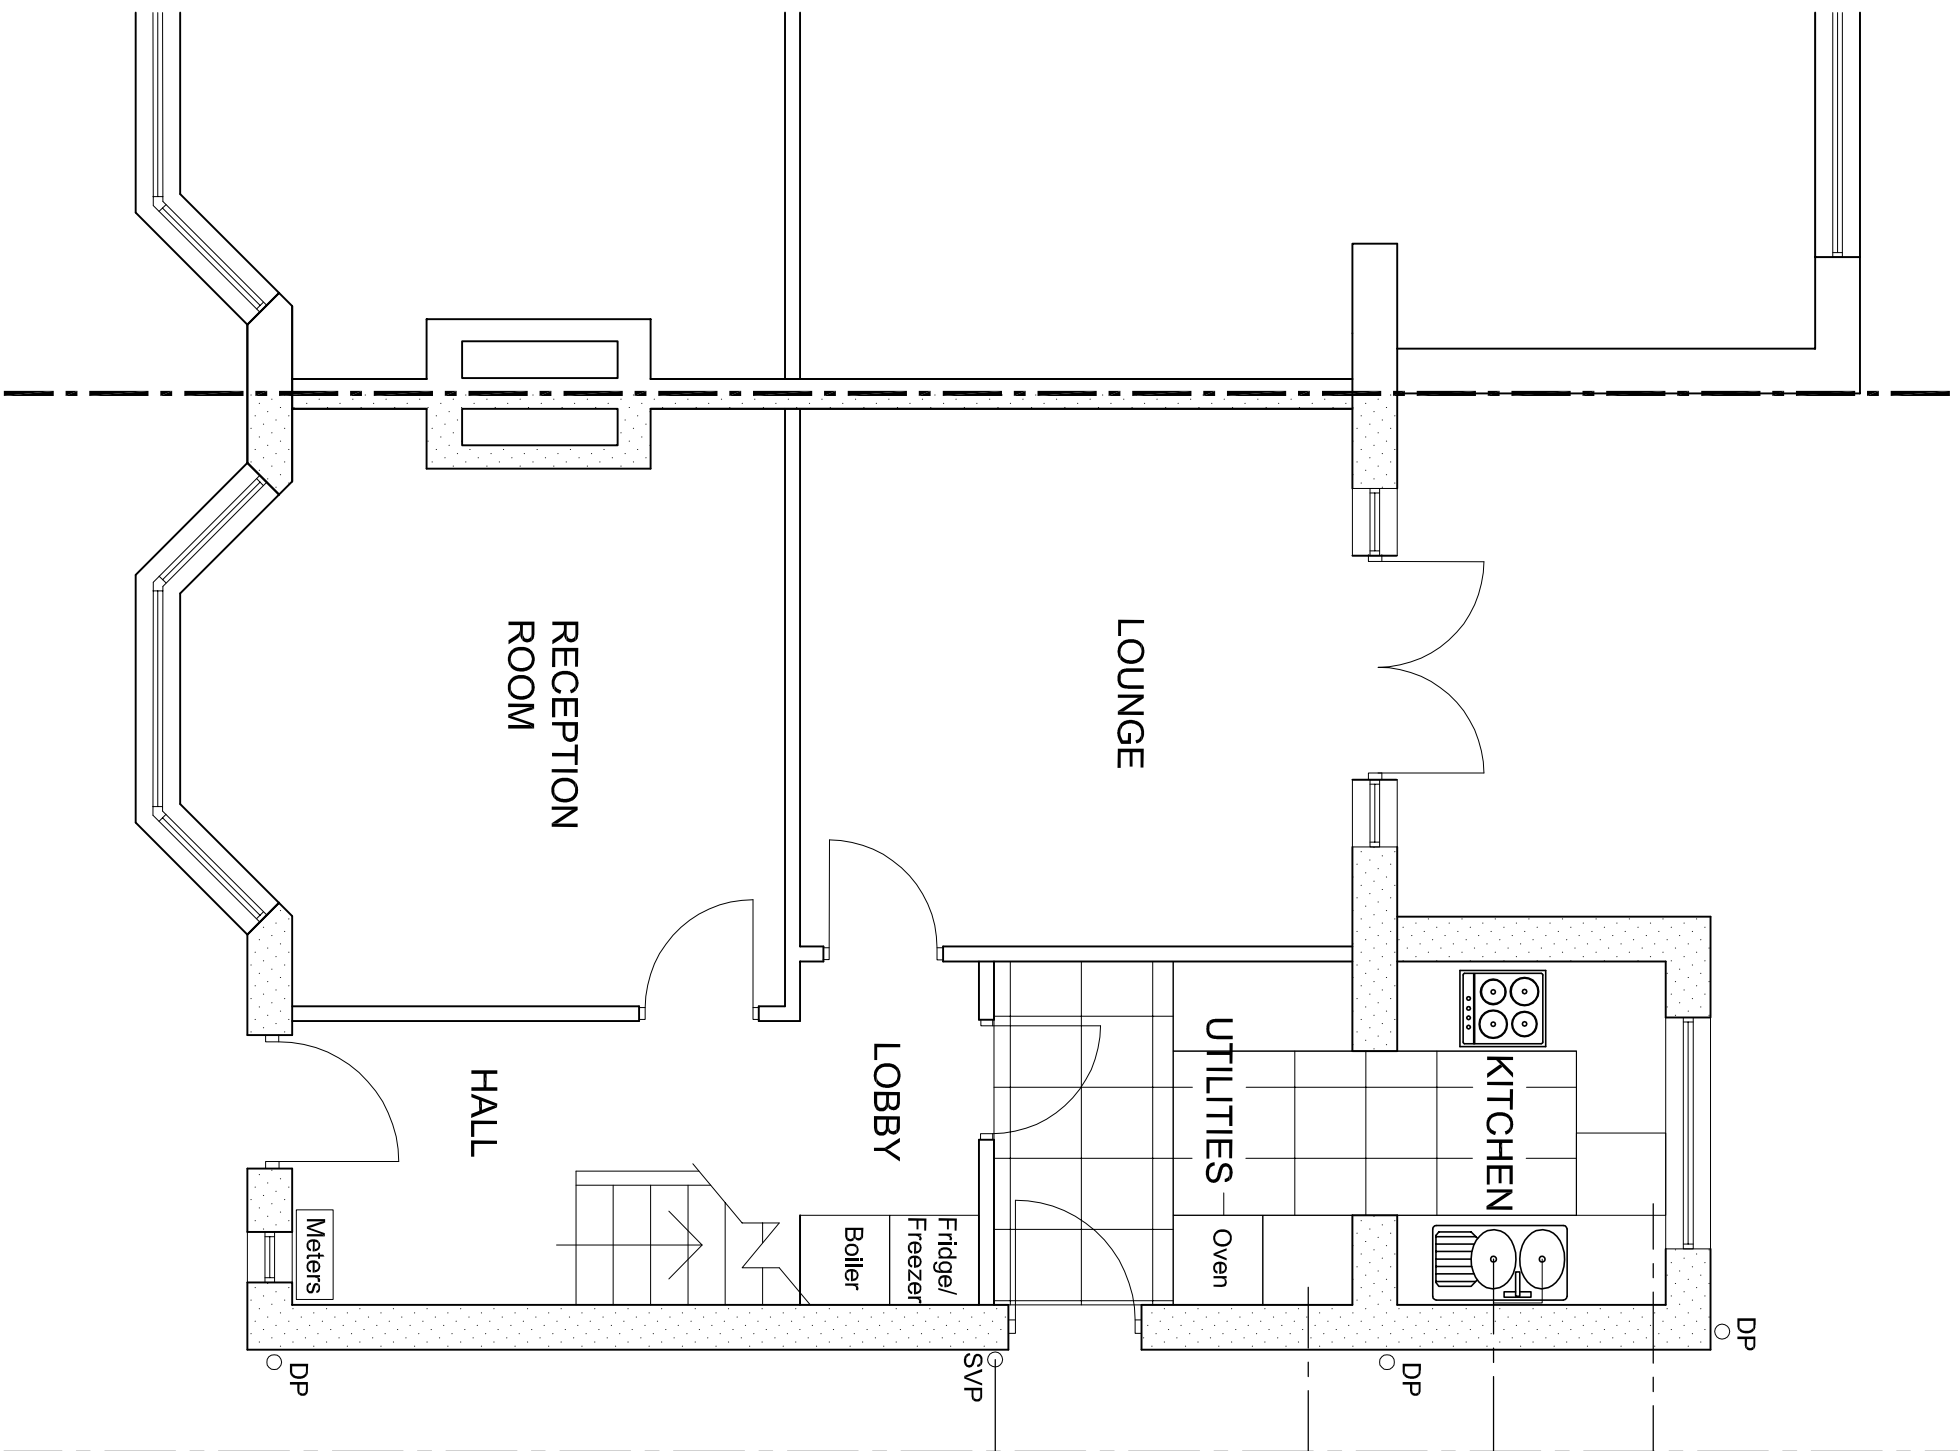

GROUND FLOOR PLAN

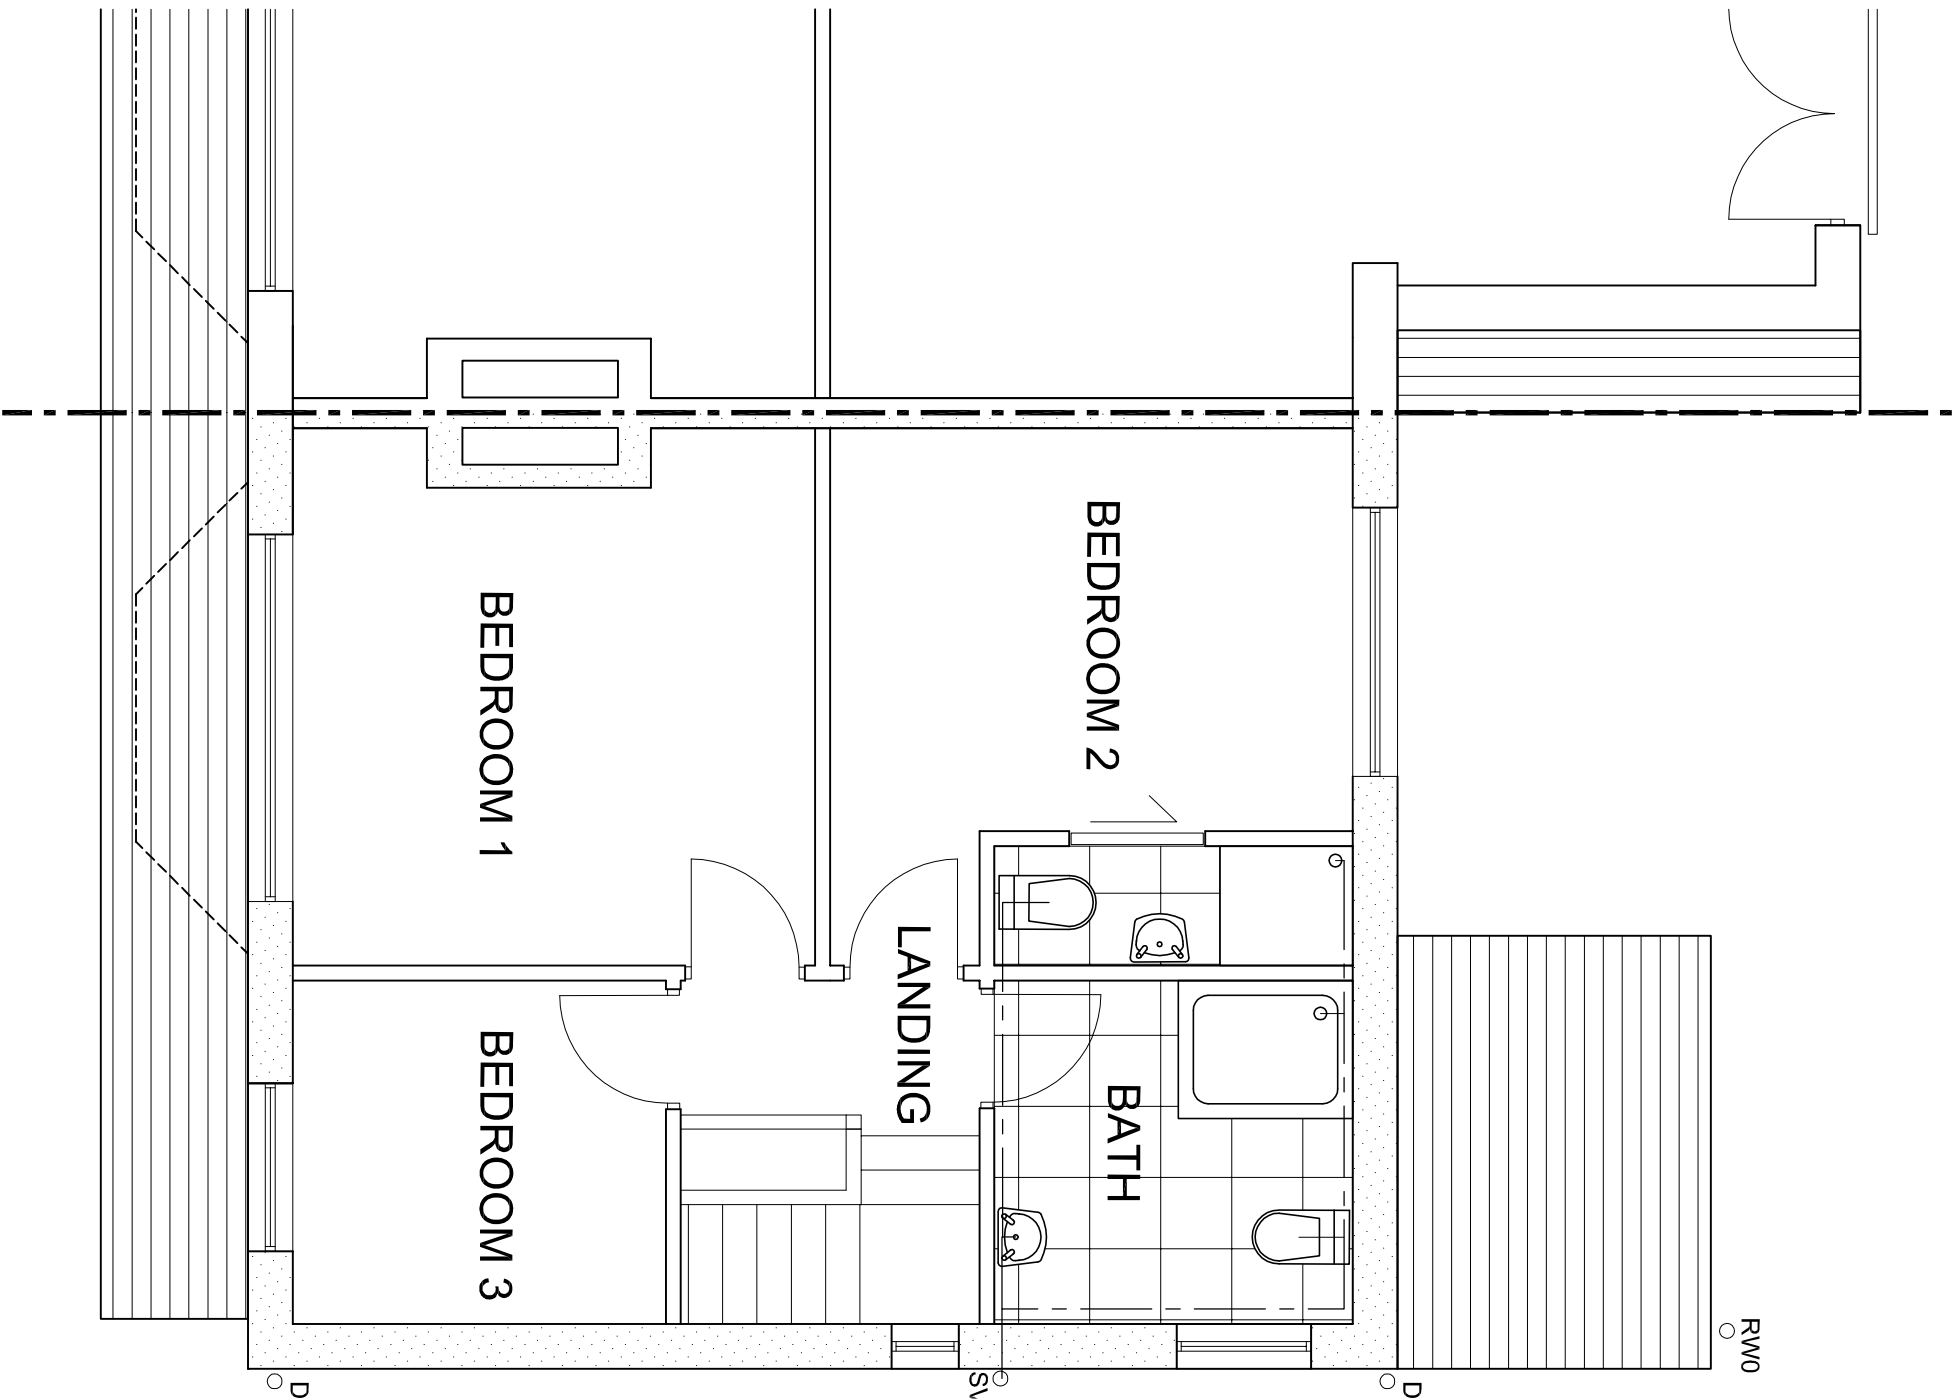

FIRST FLOOR PLAN

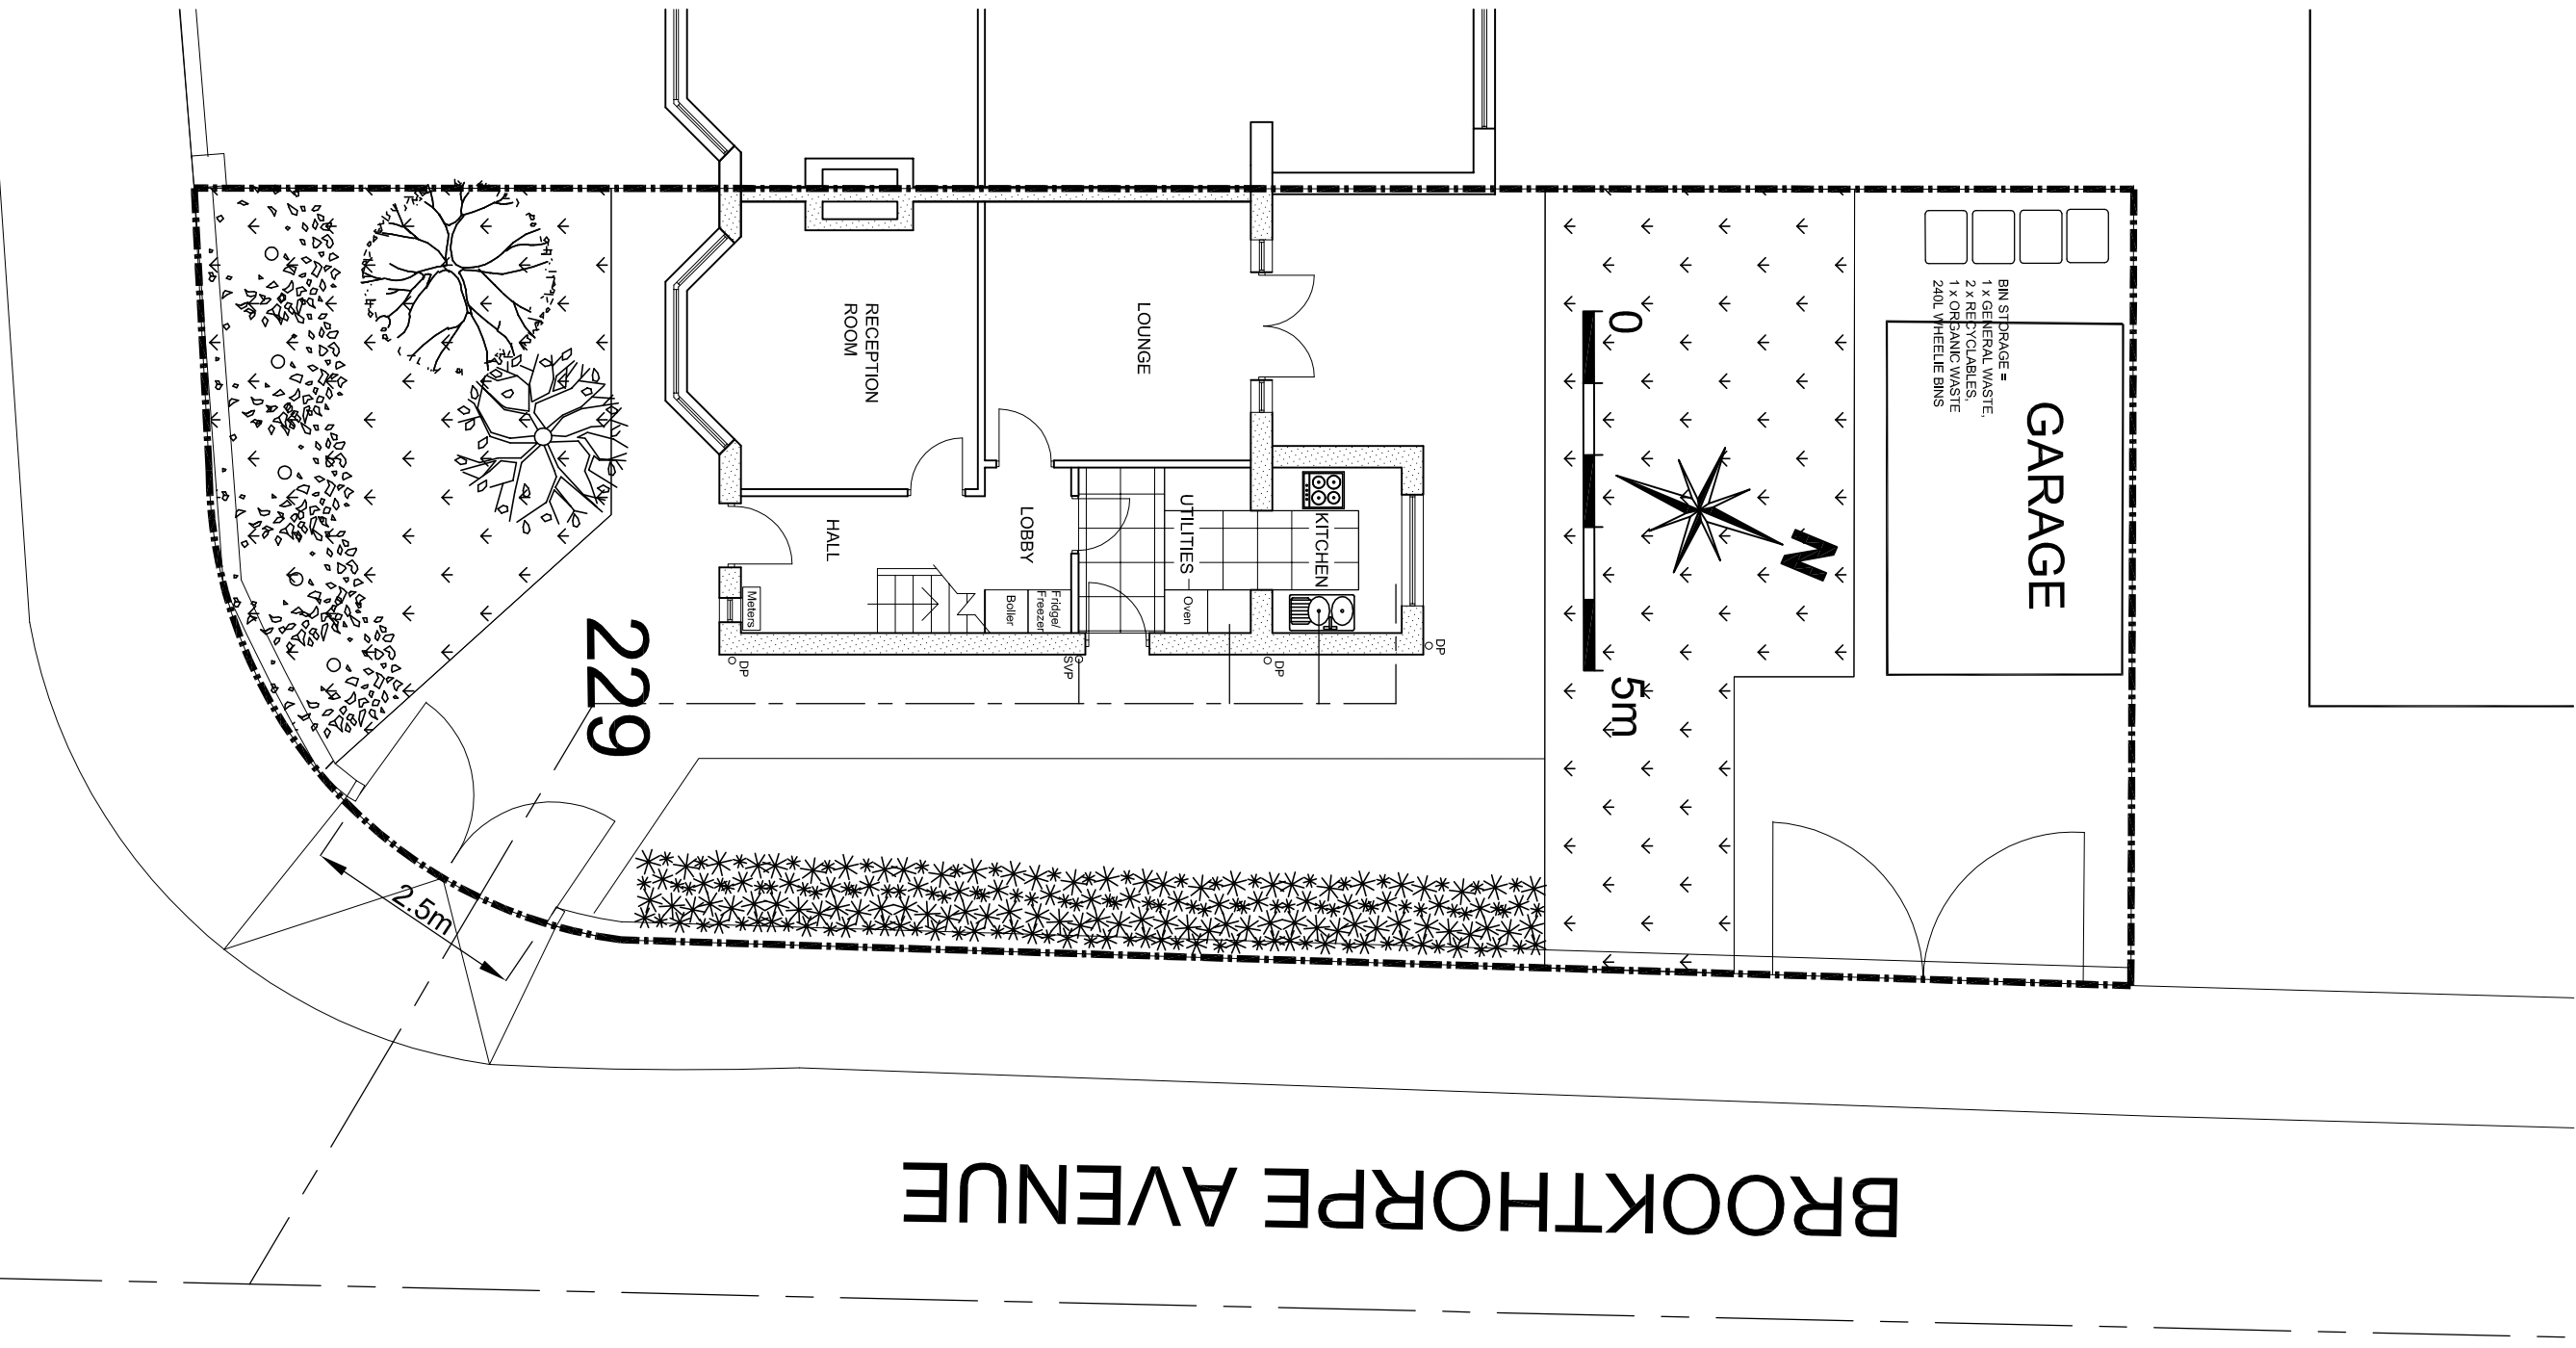

EXISTING SITE PLAN
SCALE 1:100 @A1



BLOCK PLAN
SCALE 1:500 @A1

REV: | DATE: | DETAILS:

BM ARCHITECTURAL DESIGNS,
128 GLOSSOP ROAD,
MARPLE BRIDGE,
STOCKPORT
TEL: 07415 493002

email- benjamin.maguire10@gmail.com

Project: PROPOSED CHANGE OF USE AT
229 MAULDETH ROAD, BURNAGE,
MANCHESTER M19 1AB
Title: EXISTING LAYOUT- SITE PLAN, PLANS
AND BLOCK PLAN

Client: MS. ASFA SONI

Scale: 1:50 @A1 Date: 12/ 2021 Drawn: BM

Status: PLANNING

Drawing no: BM/1221/MAULDPL 1 Rev:

Architectural Design/ Planning/ Construction/ Building Regs