


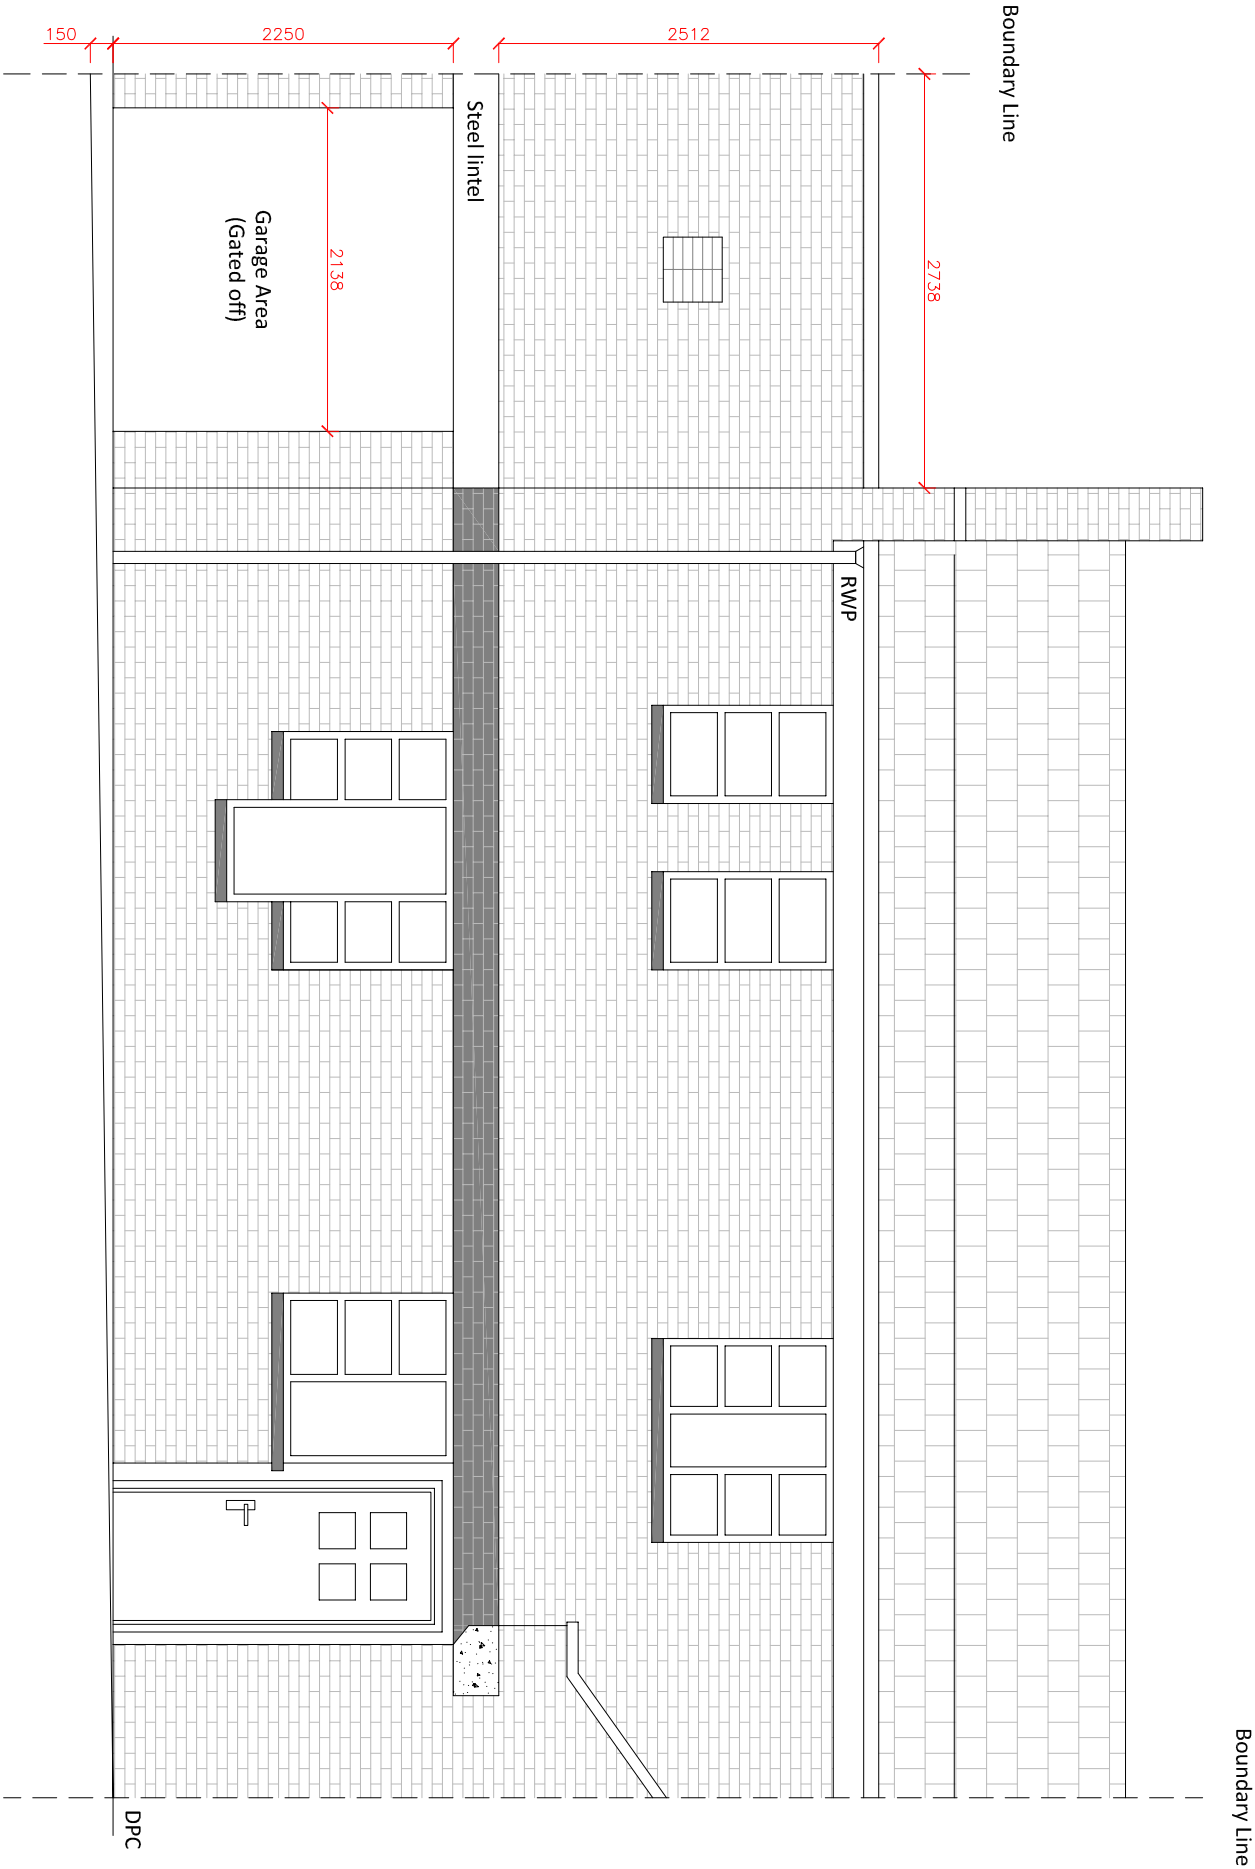

EXISTING FRONT ELEVATION

Scale 1:50

REV		DESCRIPTION	DATE	BY	CHK
Project:		8 Mallow Street, Manchester			
Drawing Title:		Existing Front Elevation			
Drawing No.:		041-004			
Scale @ A3	Revision:	Status:	Drawn By:	Date:	
1:50	.		AU	24/01/22	