


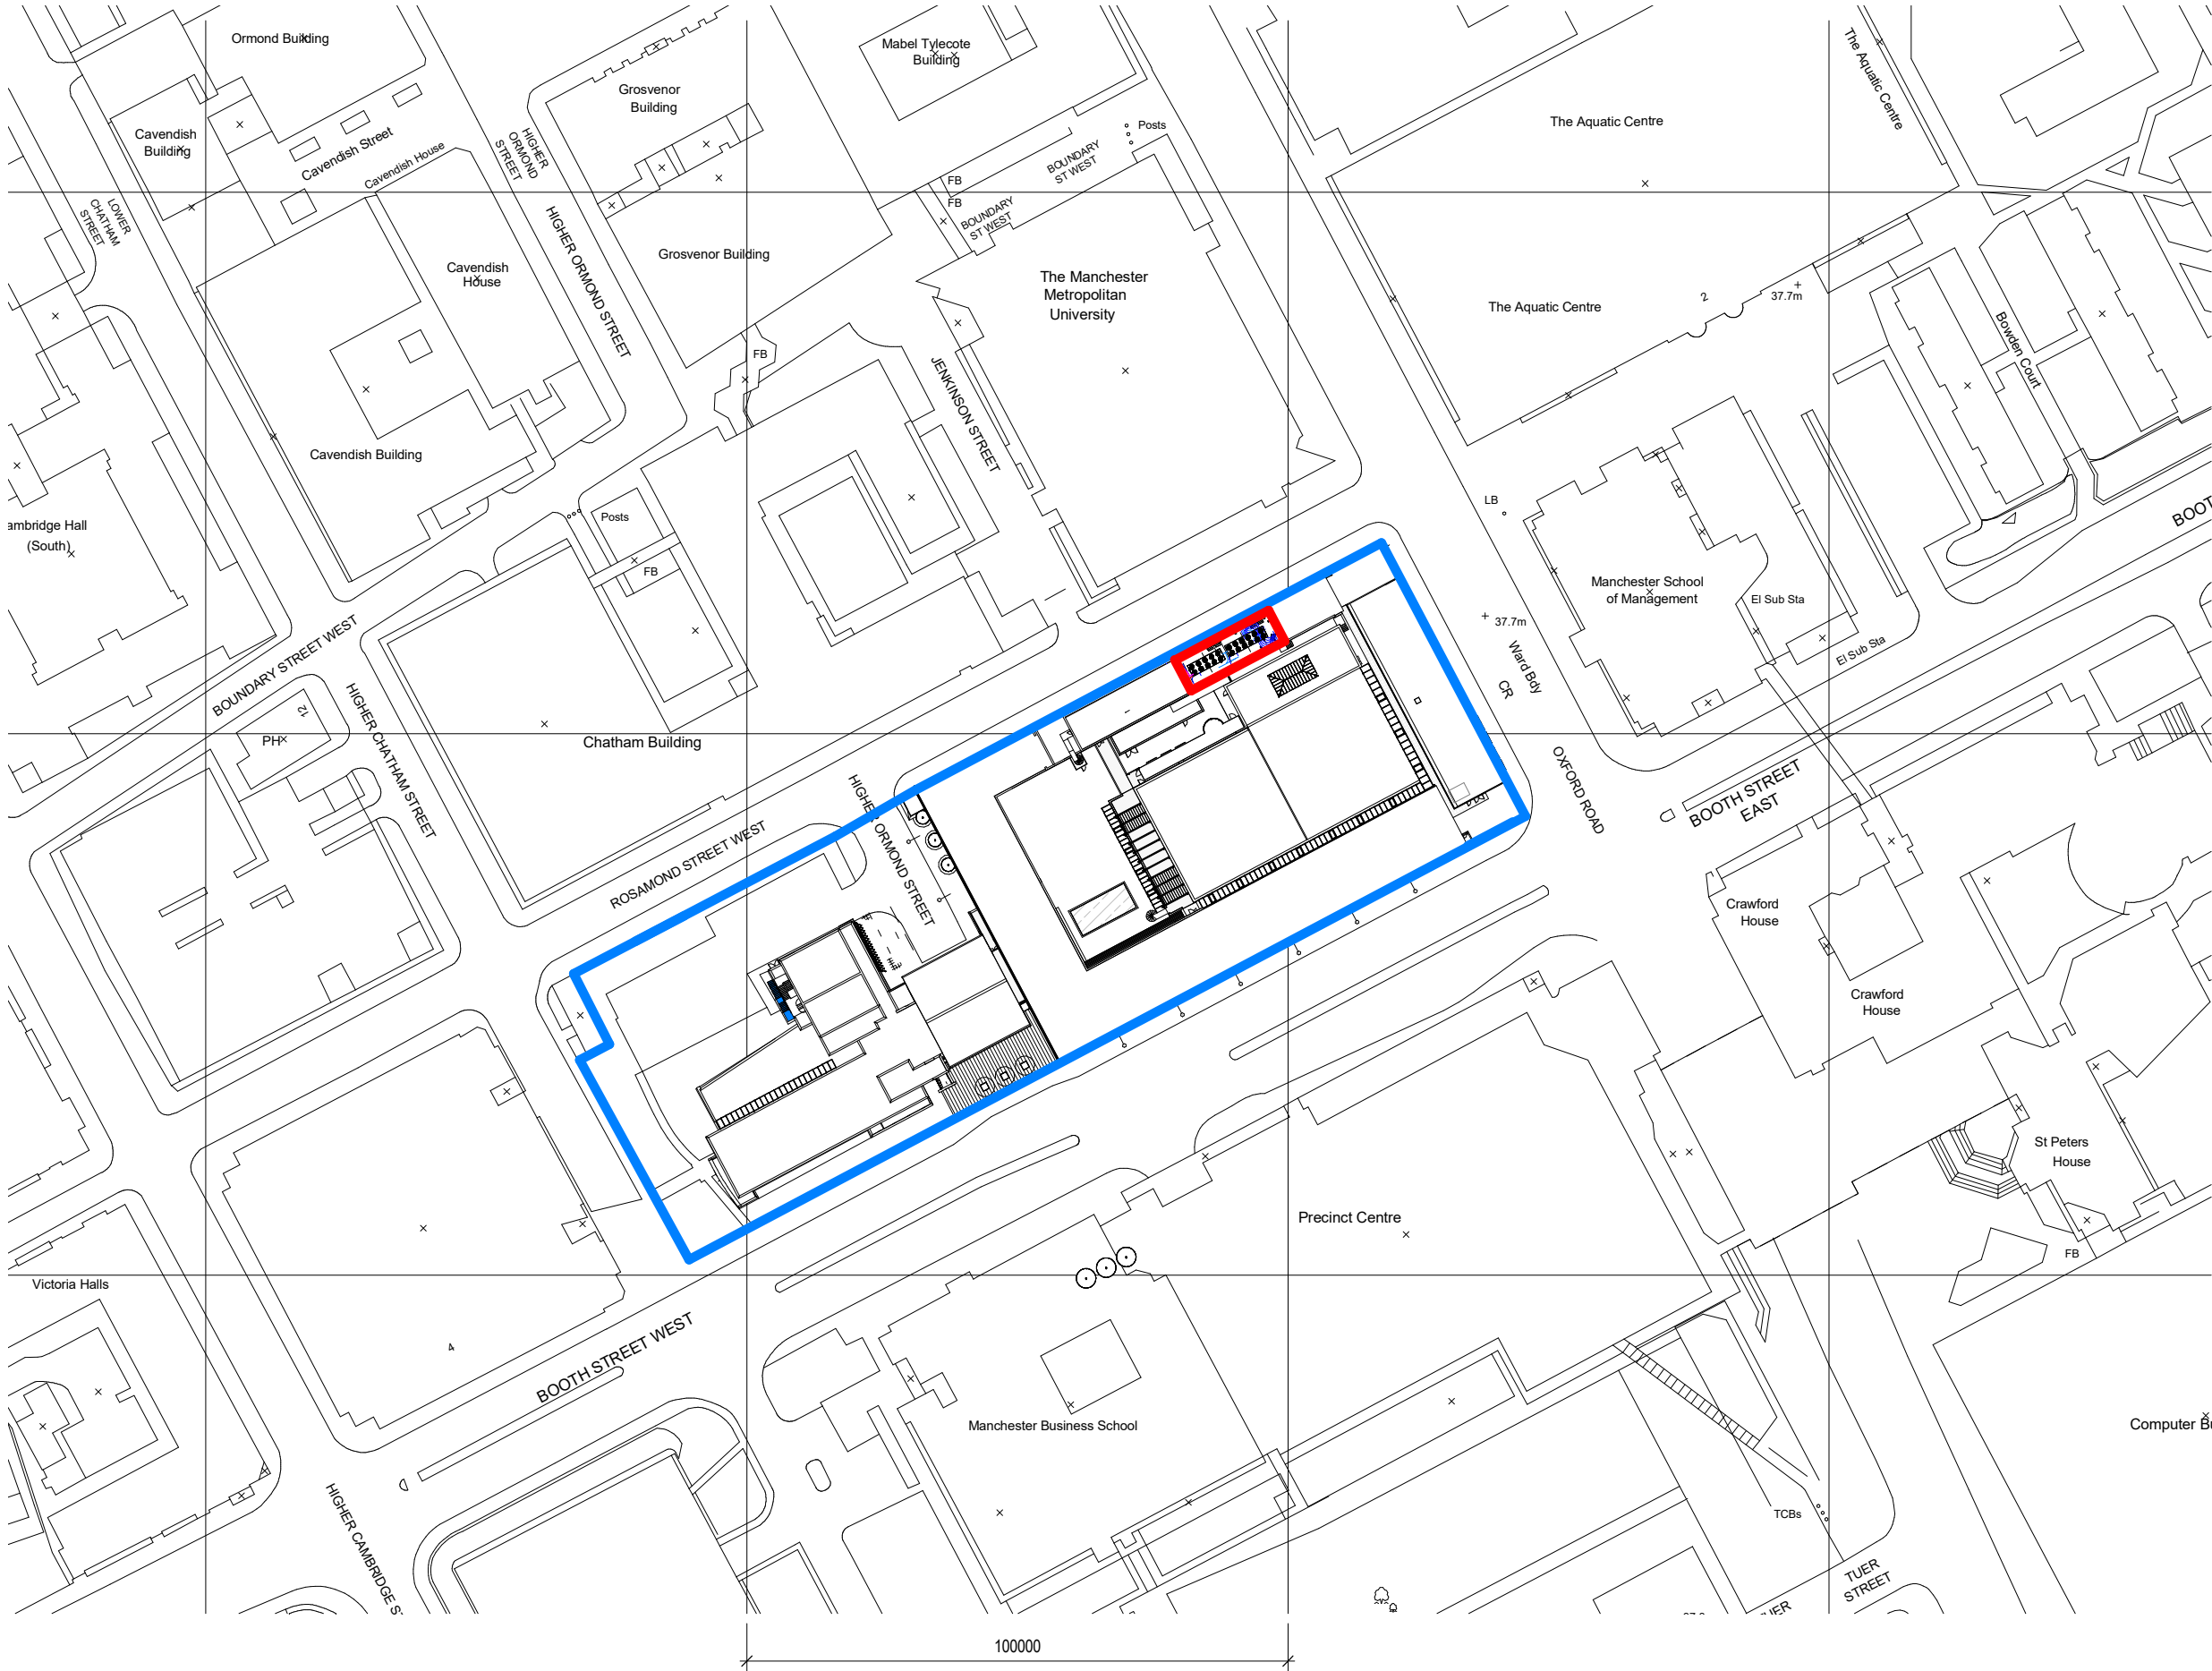

1 Level 6 Fly Tower (65')_Phase 18_3 Site Plan
1 : 1250

IAN PALMER ARCHITECTS SHALL HAVE NO RESPONSIBILITY FOR ANY USE MADE OF THIS DOCUMENT OTHER THAN FOR THAT WHICH IT WAS PREPARED AND ISSUED.

ALL DIMENSIONS SHOULD BE CHECKED ON SITE.

DO NOT SCALE FROM THIS DRAWING

ANY DRAWING ERRORS OR DIVERGENCIES SHOULD BE BROUGHT TO THE ATTENTION OF IAN PALMER ARCHITECTS AT THE ADDRESS SHOWN BELOW.

BEFORE WORK COMMENCES DRAWINGS SHALL BE READ IN CONJUNCTION WITH ALL RELEVANT INFORMATION INCLUDING:

- THE CDM DESIGN ISSUES REGISTER
- IAN PALMER ARCHITECTS RISK SERIES OF DRAWINGS
- THE PROJECT CDM RISK REGISTER

NOTES

- Site Boundary
- Site Ownership

Boundaries
1 : 1250

P02 Revised Application	ICP	ICP	17.11.21
P01 First issue	ICP	ICP	03.03.21

REVISION / DESCRIPTION	DRAWN	CHECKED	DATE
------------------------	-------	---------	------

CLIENT

IAN PALMER ARCHITECTS

Haweswater
Moss Lane
Silverdale
Camforth
Lancashire
LA5 0SS

01524 702352
Info@ianpalmerarchitects.com
www.ianpalmerarchitects.com

PROJECT TITLE
Royal Northern College of Music

P000001

DRAWING TITLE	SCALE @ A3
Roof Engineering Works Location Plan	1 : 1250
DATE FIRST ISSUED	22.07.21

DRAWING No. PR1- IPA- Z1-18_1-GA-A-201	REVISION P02
---	-----------------